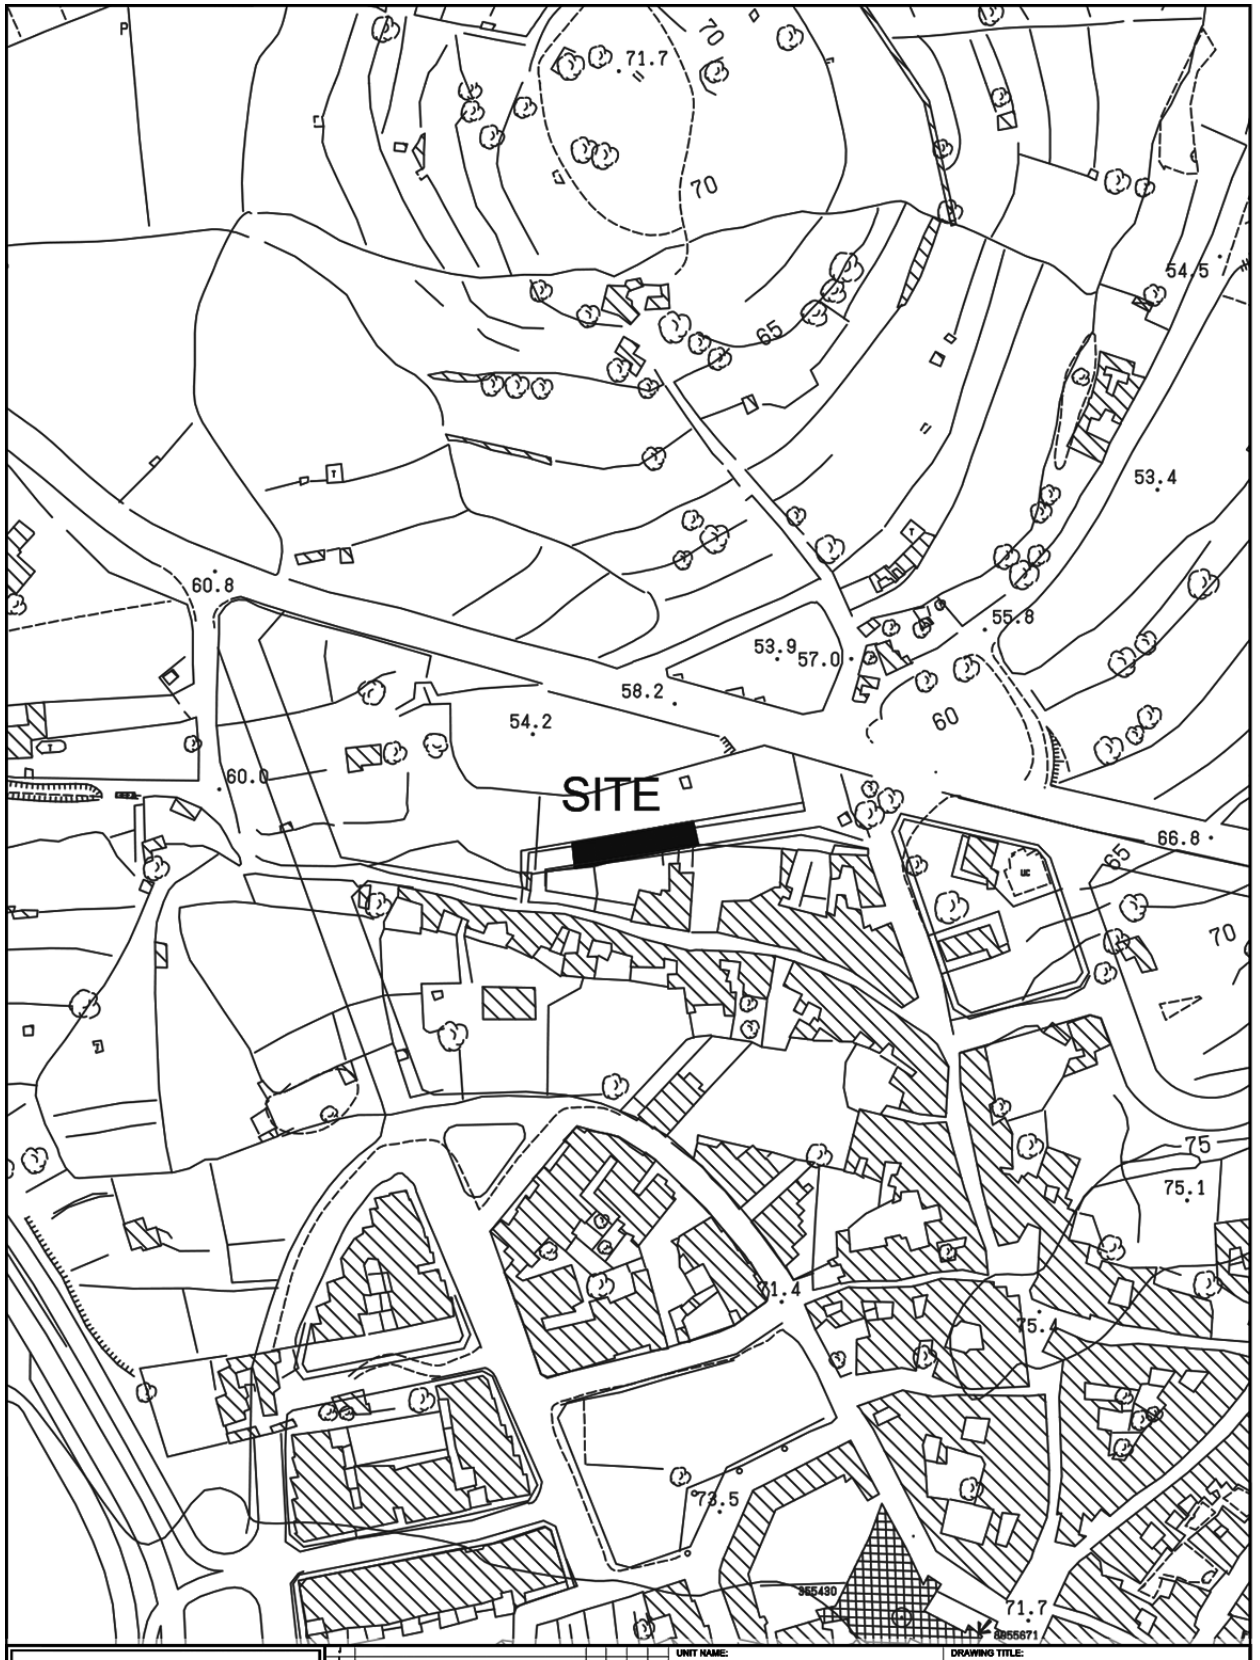


INFRASTRUCTURE MALTA

CHIEF EXECUTIVE OFFICER:
Ing. Fredrick Azzopardi


A:\Design\Common Area\Traffic Management\2020\Gudja\2020 Gudja.dwg

UNIT NAME: IMPLEMENTATION
HEAD OF UNIT: L.D.
PROJECT LEADER: -
DRAWN BY: -

DRAWING TITLE:
GUDJA
po TRIQ MONS PAWLU MALLIA SITE PLAN
Extents of road are not binding but indicative


DATE:	FILE NO:	DRAWING NO:
JUNE 2020	-	IM123/20


SHEET SIZE:	SCALE:	REVISION:	PAGE NO:
A4	1:2500	A	3

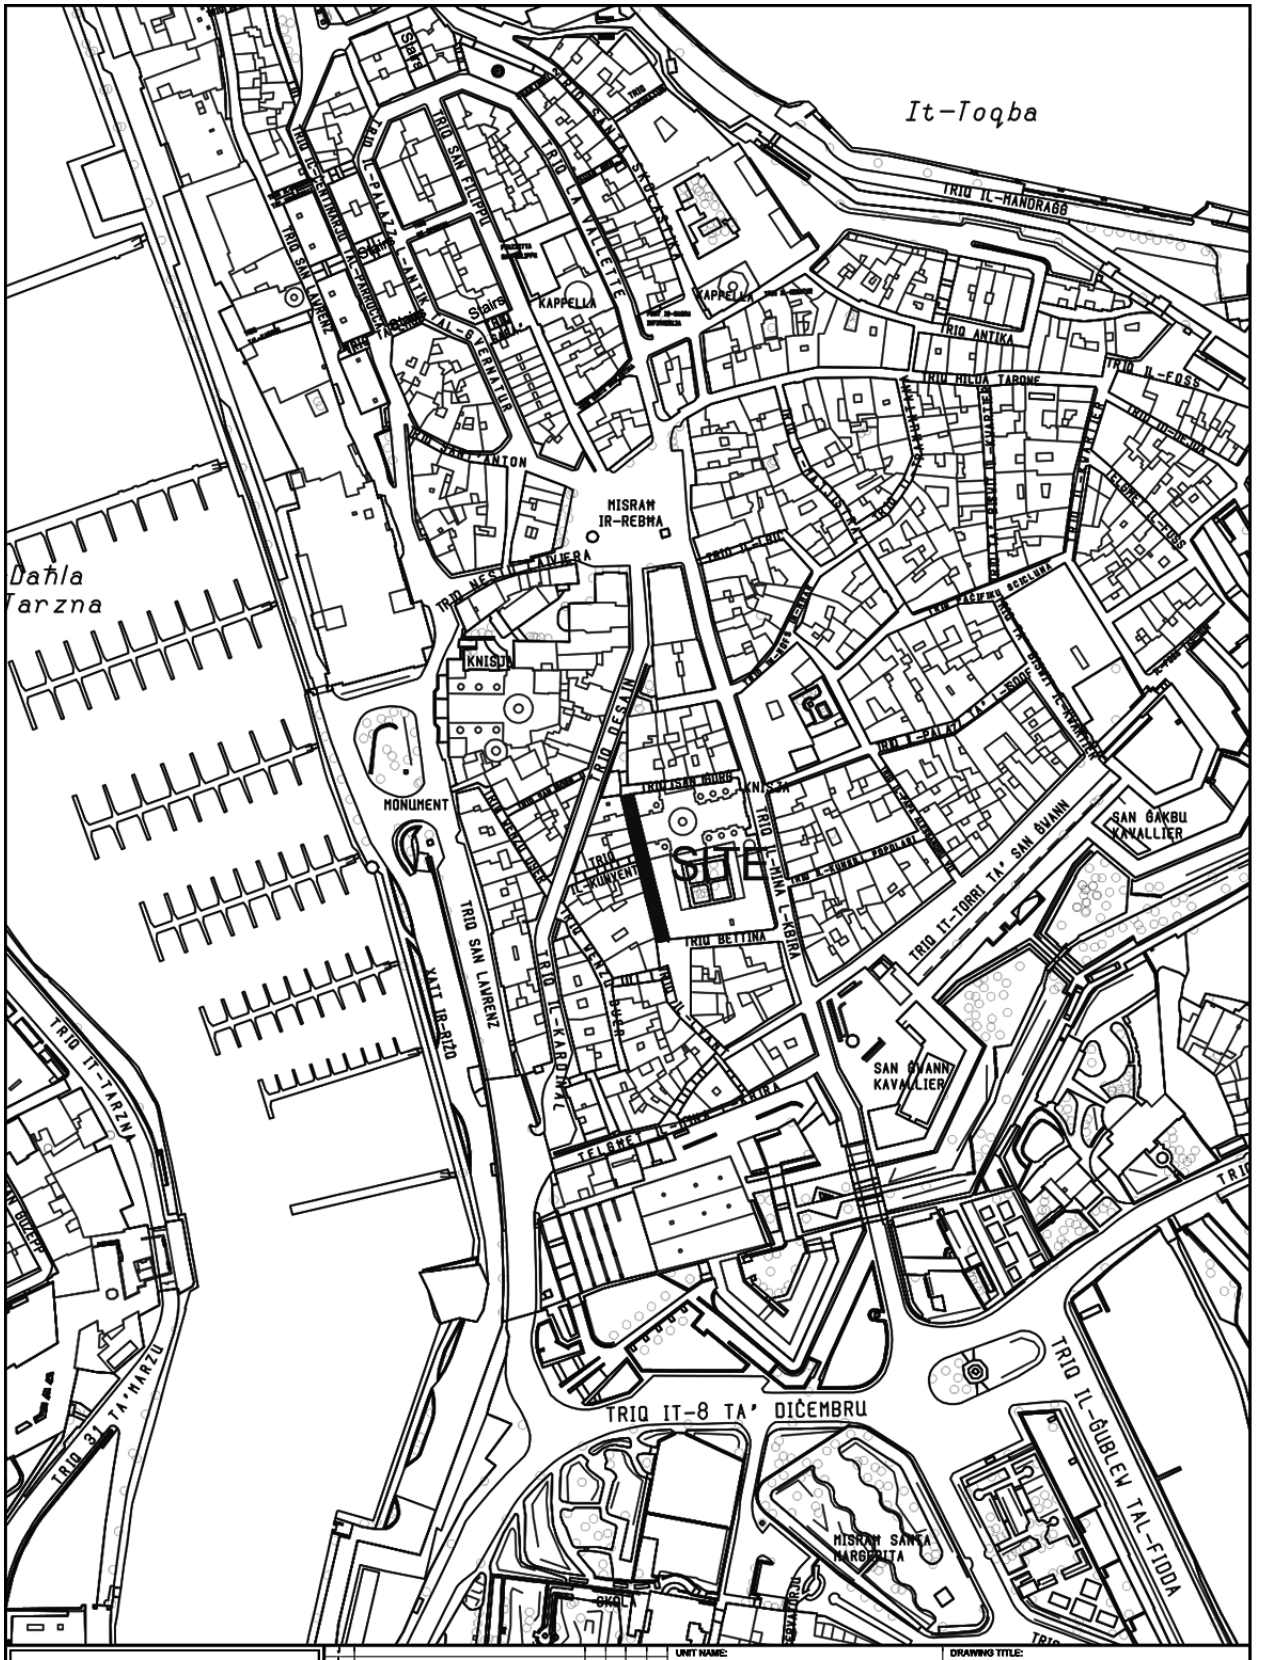

INFRASTRUCTURE MALTA

CHIEF EXECUTIVE OFFICER: Ivan Falzon	UNIT NAME: IMPLEMENTAION	DRAWING TITLE: IL-BIRGU Triq il-Kunvent - SITE PLAN (Extents of works aren't binding but Indicative)		
S:\Traffic Management\2023\Birgu\2023 Birgu.dwg	HEAD OF UNIT: N.V.			
	PROJECT LEADER: -	DATE: July 2023	FILE NO: -	DRAWING NO: IMD298/23
	DRAWN BY: -	SHEET SIZE: A4	SCALE: 1:2500	REVISION: A / PAGE NO: 3

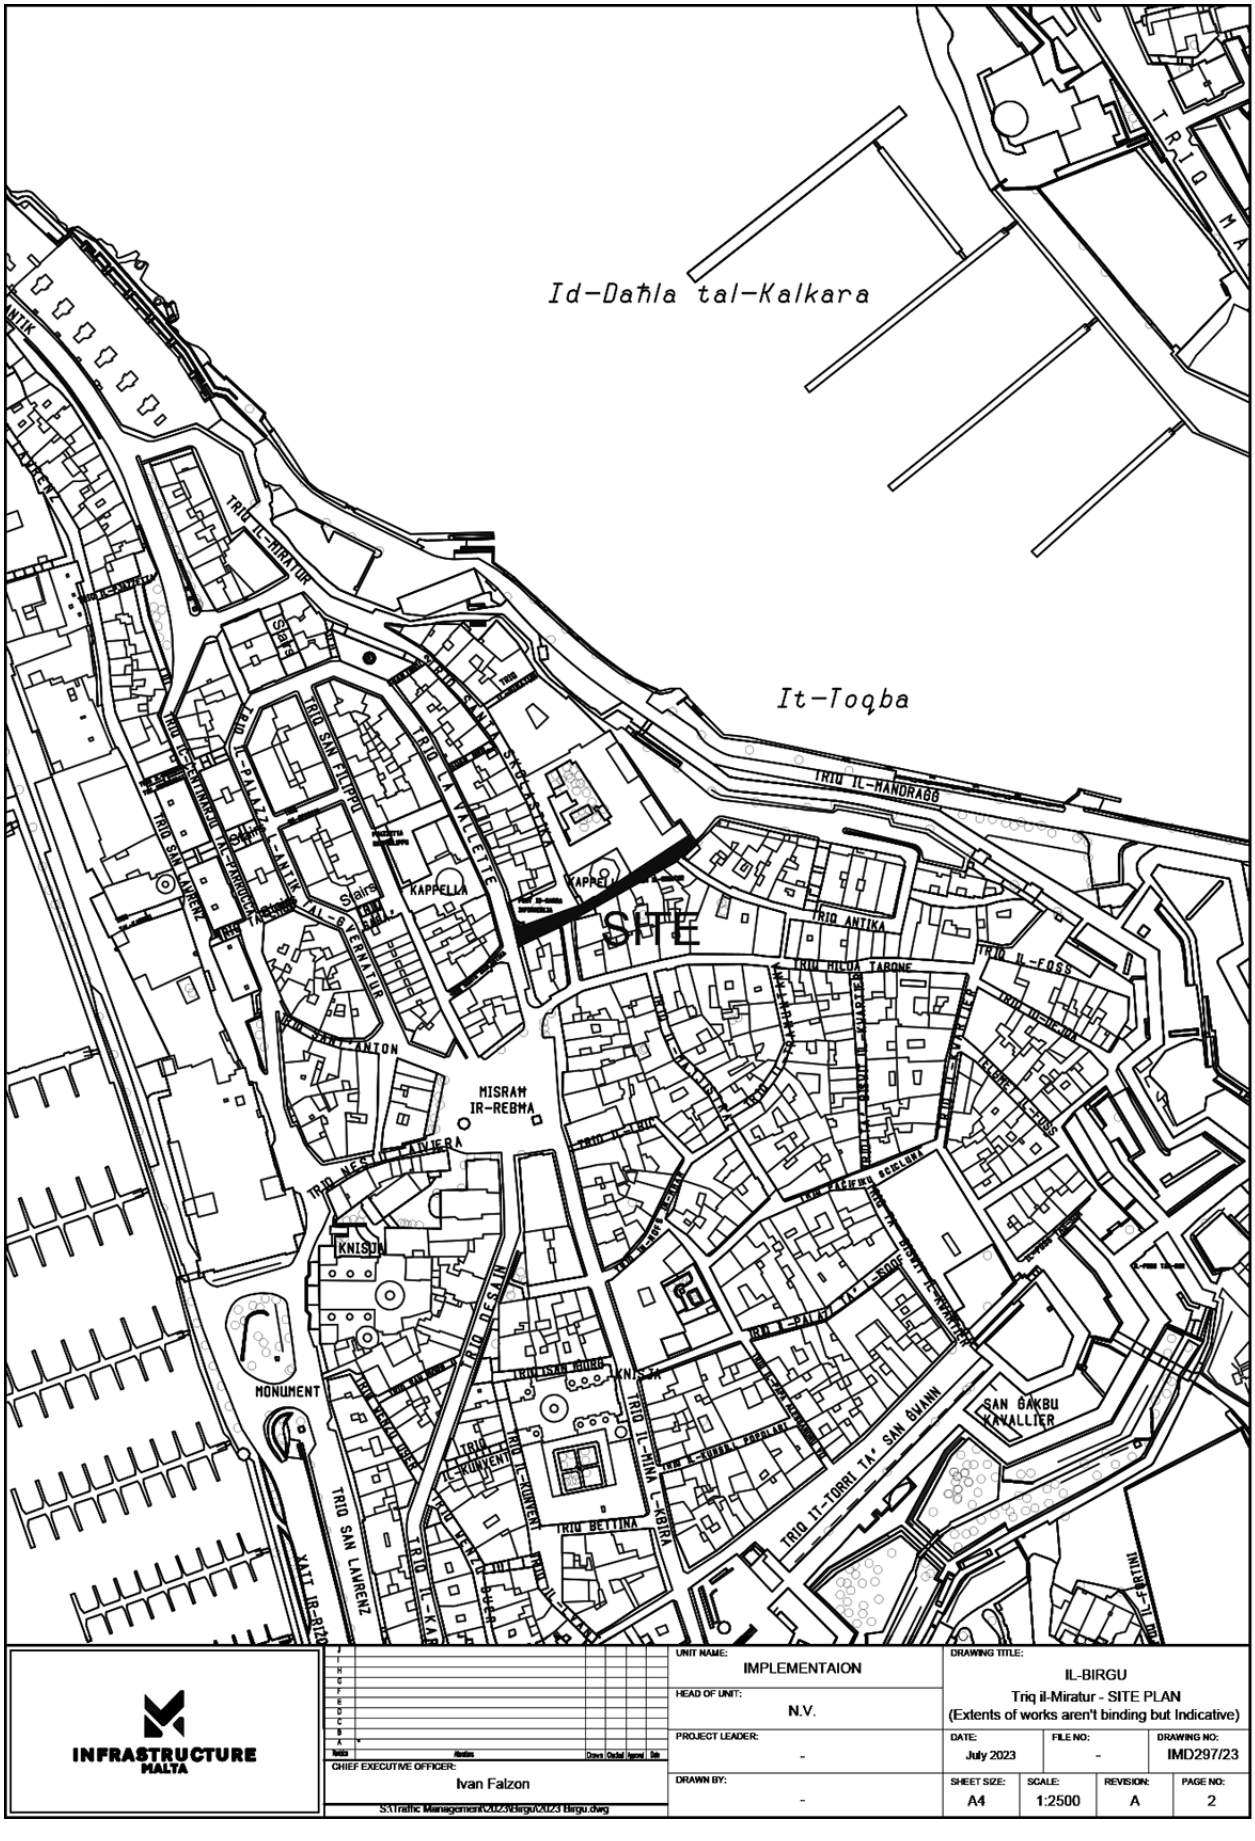
Id-Daħla tal-Kalkara
It-Toqba
SITE
TRIQ IL-MIRATUR
TRIQ IL-HANDRAGE
TRIQ SAN FILIPPU
TRIQ L-ISPITAL
TRIQ L-ARSENALI
TRIQ SAN LAWRENZ
TRIQ IL-PARRUCCA TA' SAN ANTON
TRIQ IL-VALLETTE
KAPPELLA
TRIQ ANTIKA
TRIQ IL-FOSS
TRIQ RICUA TABONE
MISRAM IR-REBHA
TRIQ IL-KNISJA
KNISJA
MONUMENT
TRIQ SAN LAWRENZ
TRIQ BETTINA
TRIQ IL-MINA L-KBIRA
TRIQ IT-TORRI TA' SAN ĠWANN
SAN ĠAKBU KAVALLIER
TRIQ IL-FORTINI
UNIT NAME: IMPLEMENTAION
HEAD OF UNIT: N.V.
PROJECT LEADER: -
DRAWN BY: -
CHIEF EXECUTIVE OFFICER: Ivan Falzon
DRAWING TITLE: IL-BIRGU
Triq il-Miratur - SITE PLAN
(Extents of works aren't binding but Indicative)
DATE: July 2023
FILE NO: -
DRAWING NO: IMD297/23
SHEET SIZE: A4
SCALE: 1:2500
REVISION: A
PAGE NO: 2

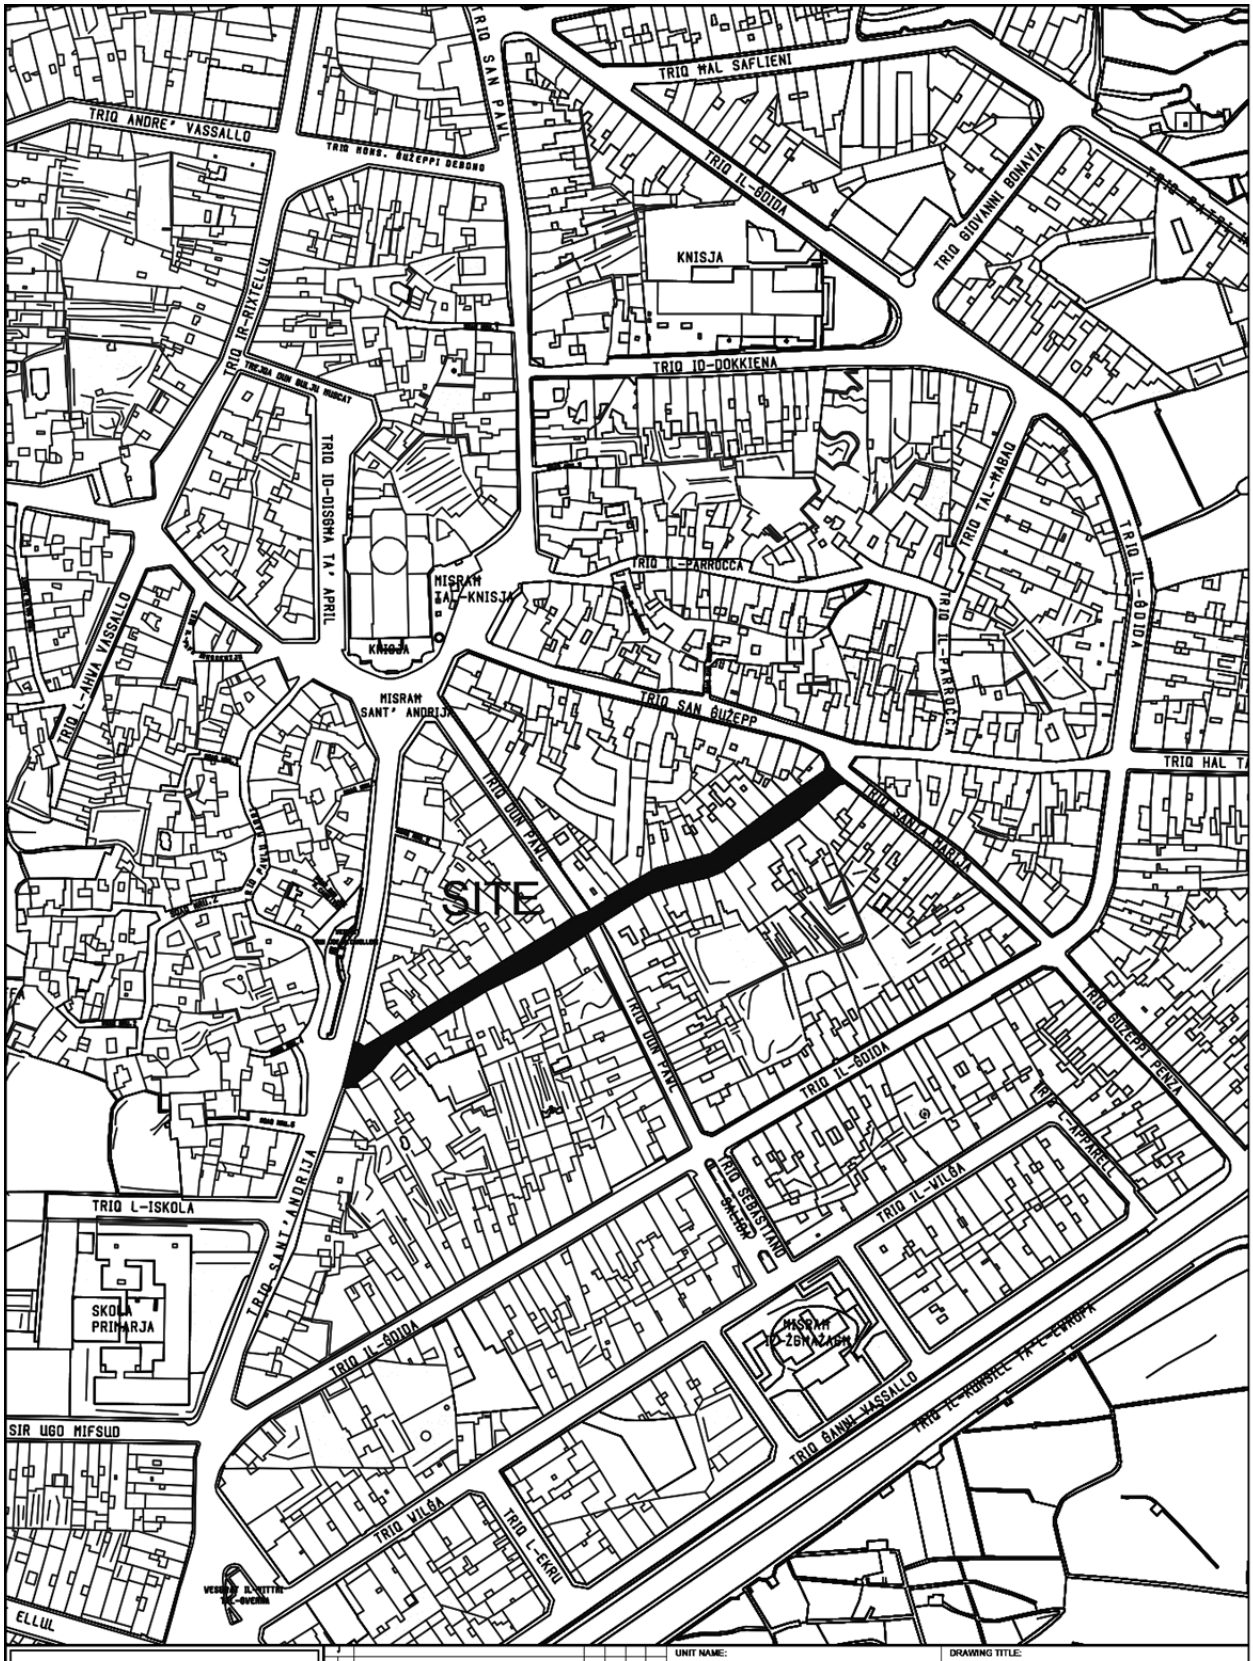

INFRASTRUCTURE MALTA

UNIT NAME: IMPLEMENTATION			DRAWING TITLE: HAL LUQA Triq San Gorg - SITE PLAN (Extents of Works are not binding but indicative)	
HEAD OF UNIT: N.V.				
PROJECT LEADER: -	DATE: July 2023	FILE NO: -		DRAWING NO: IMD274/23
DRAWN BY: -	SHEET SIZE: A4	SCALE: 1:2500	REVISION: A	PAGE NO: 4

CHIEF EXECUTIVE OFFICER: Ivan Falzon

S:\Traffic Management\2023\Luqa\2023 Luqa.dwg




INFRASTRUCTURE MALTA

CHIEF EXECUTIVE OFFICER: Ivan Falzon

S:\Traffic Management\2023\Luqa\2023 Luqa.dwg

UNIT NAME: IMPLEMENTATION	DRAWING TITLE: HAL LUQA Triq San Guzepp - SITE PLAN (Extents of Works are not binding but indicative)		
HEAD OF UNIT: N.V.			
PROJECT LEADER: -	DATE: July 2023	FILE NO: -	DRAWING NO: IMD273/23
DRAWN BY: -	SHEET SIZE: A4	SCALE: 1:2500	REVISION: A	PAGE NO: 3

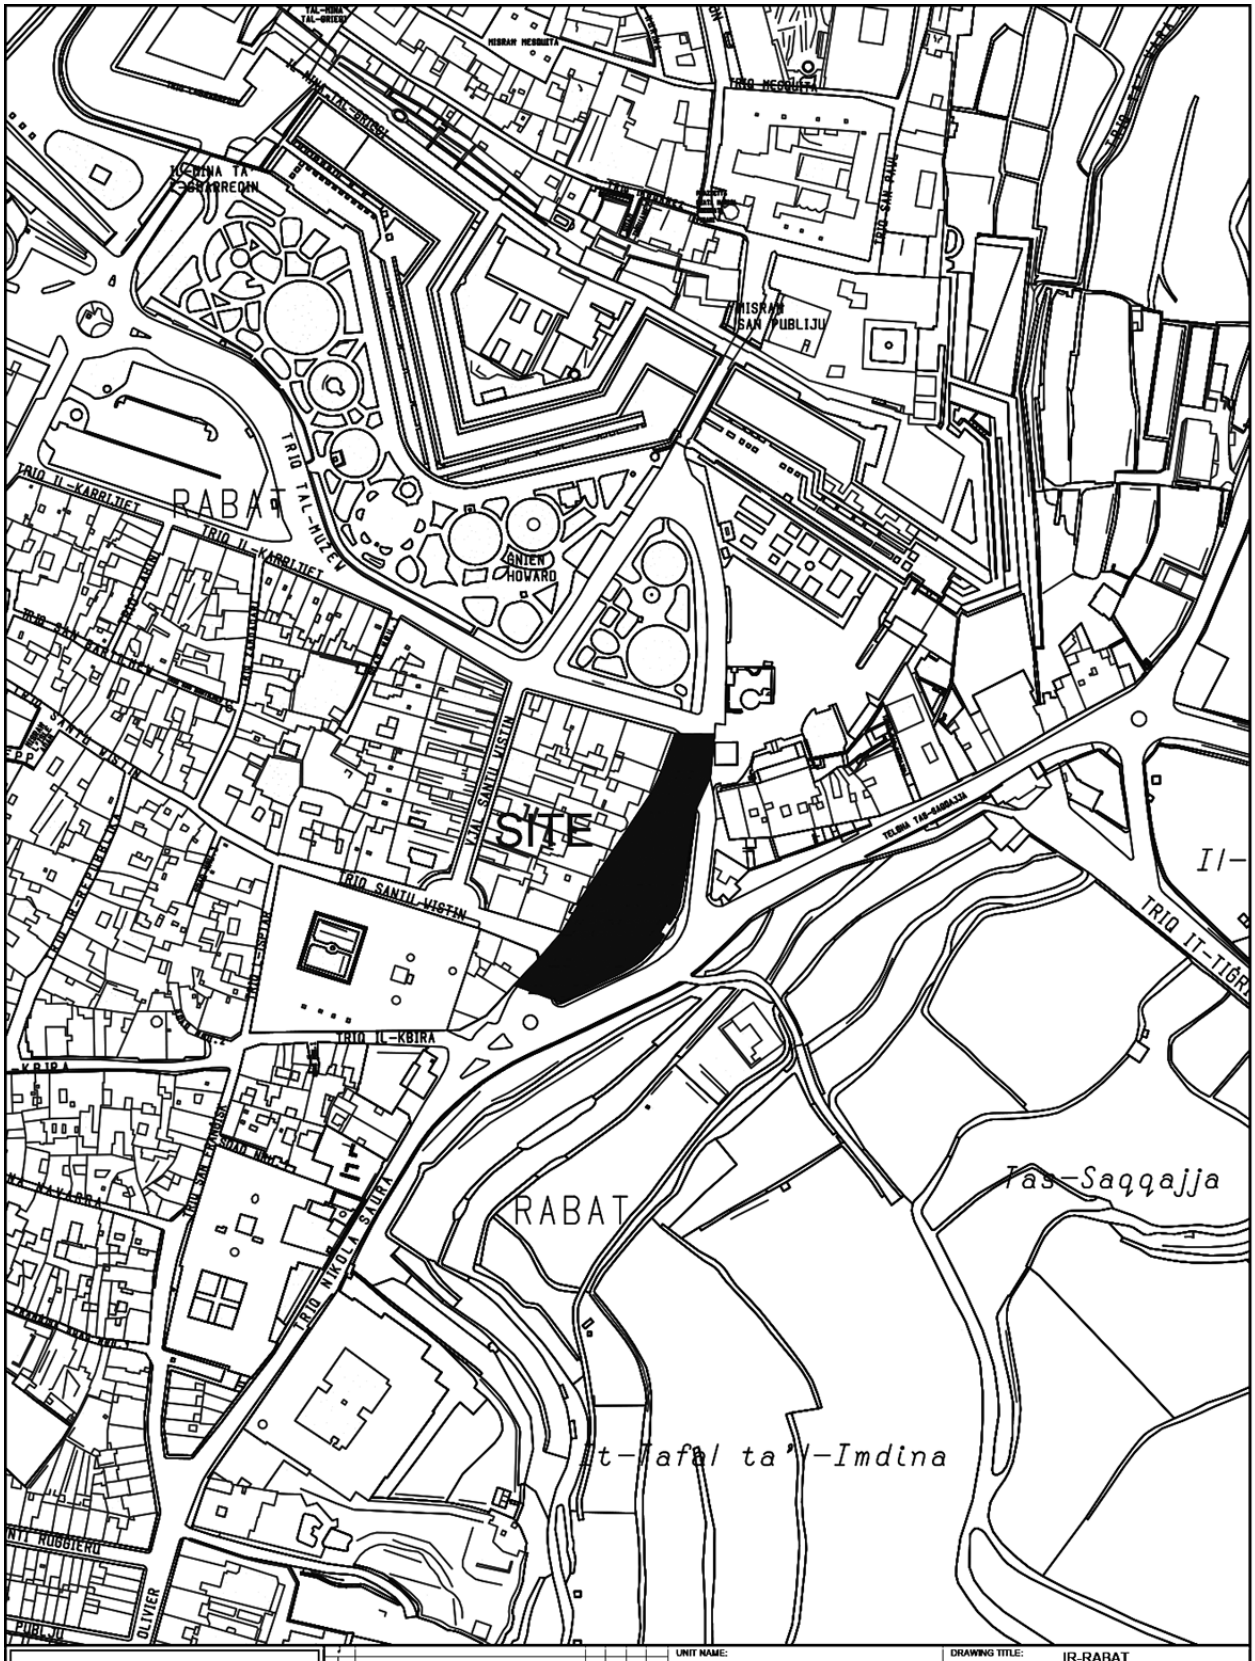

INFRASTRUCTURE MALTA

UNIT NAME: IMPLEMENTATION	DRAWING TITLE: IR-RABAT		
HEAD OF UNIT: N.V.	Saqqajja Hill - SITE PLAN (Extents of works aren't binding but Indicative)		
PROJECT LEADER: -	DATE: Aug 2023	FILE NO: -	DRAWING NO: IMD300/23
DRAWN BY: -	SHEET SIZE: A4	SCALE: 1:2400	REVISION: - / PAGE NO: 16

CHIEF EXECUTIVE OFFICER: Ivan Falzon

S:\Traffic Management\2023\Rabat\2023 Rabat.dwg