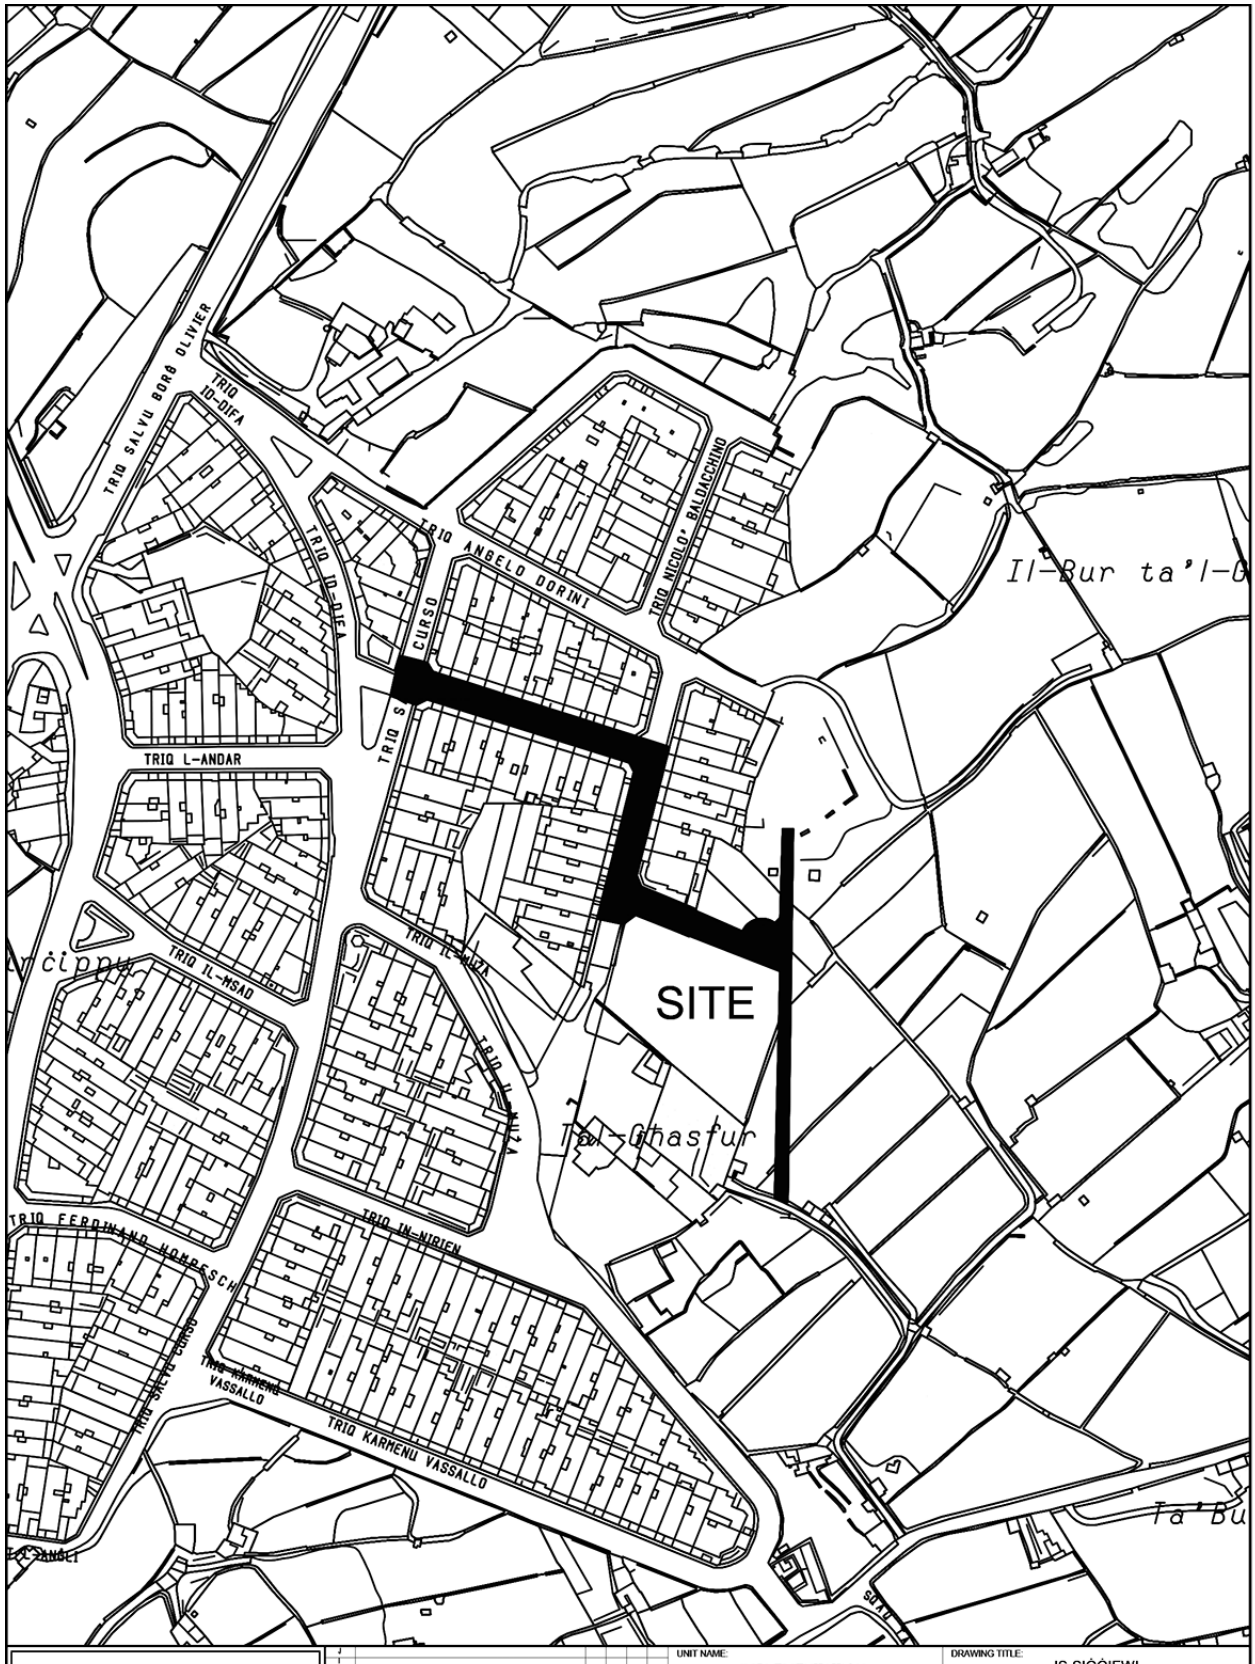


INFRASTRUCTURE MALTA	UNIT NAME: IMPLEMENTATION	DRAWING TITLE: IS-SIĠĠIEWI Triq Eusebio Buhagiar - SITE PLAN (Extents of works are not binding but Indicative)	
CHIEF EXECUTIVE OFFICER: Steve Ellul	HEAD OF UNIT: N.V.		
S:\Traffic Management\2024\Siggiewi\2024 Siggiewi.dwg	PROJECT LEADER: R.G.	DATE: April 2025 / FILE NO: - / DRAWING NO: IMD246/24	
	DRAWN BY: M.B.	SHEET SIZE: A4 / SCALE: 1:2500 / REVISION: B / PAGE NO: 9	