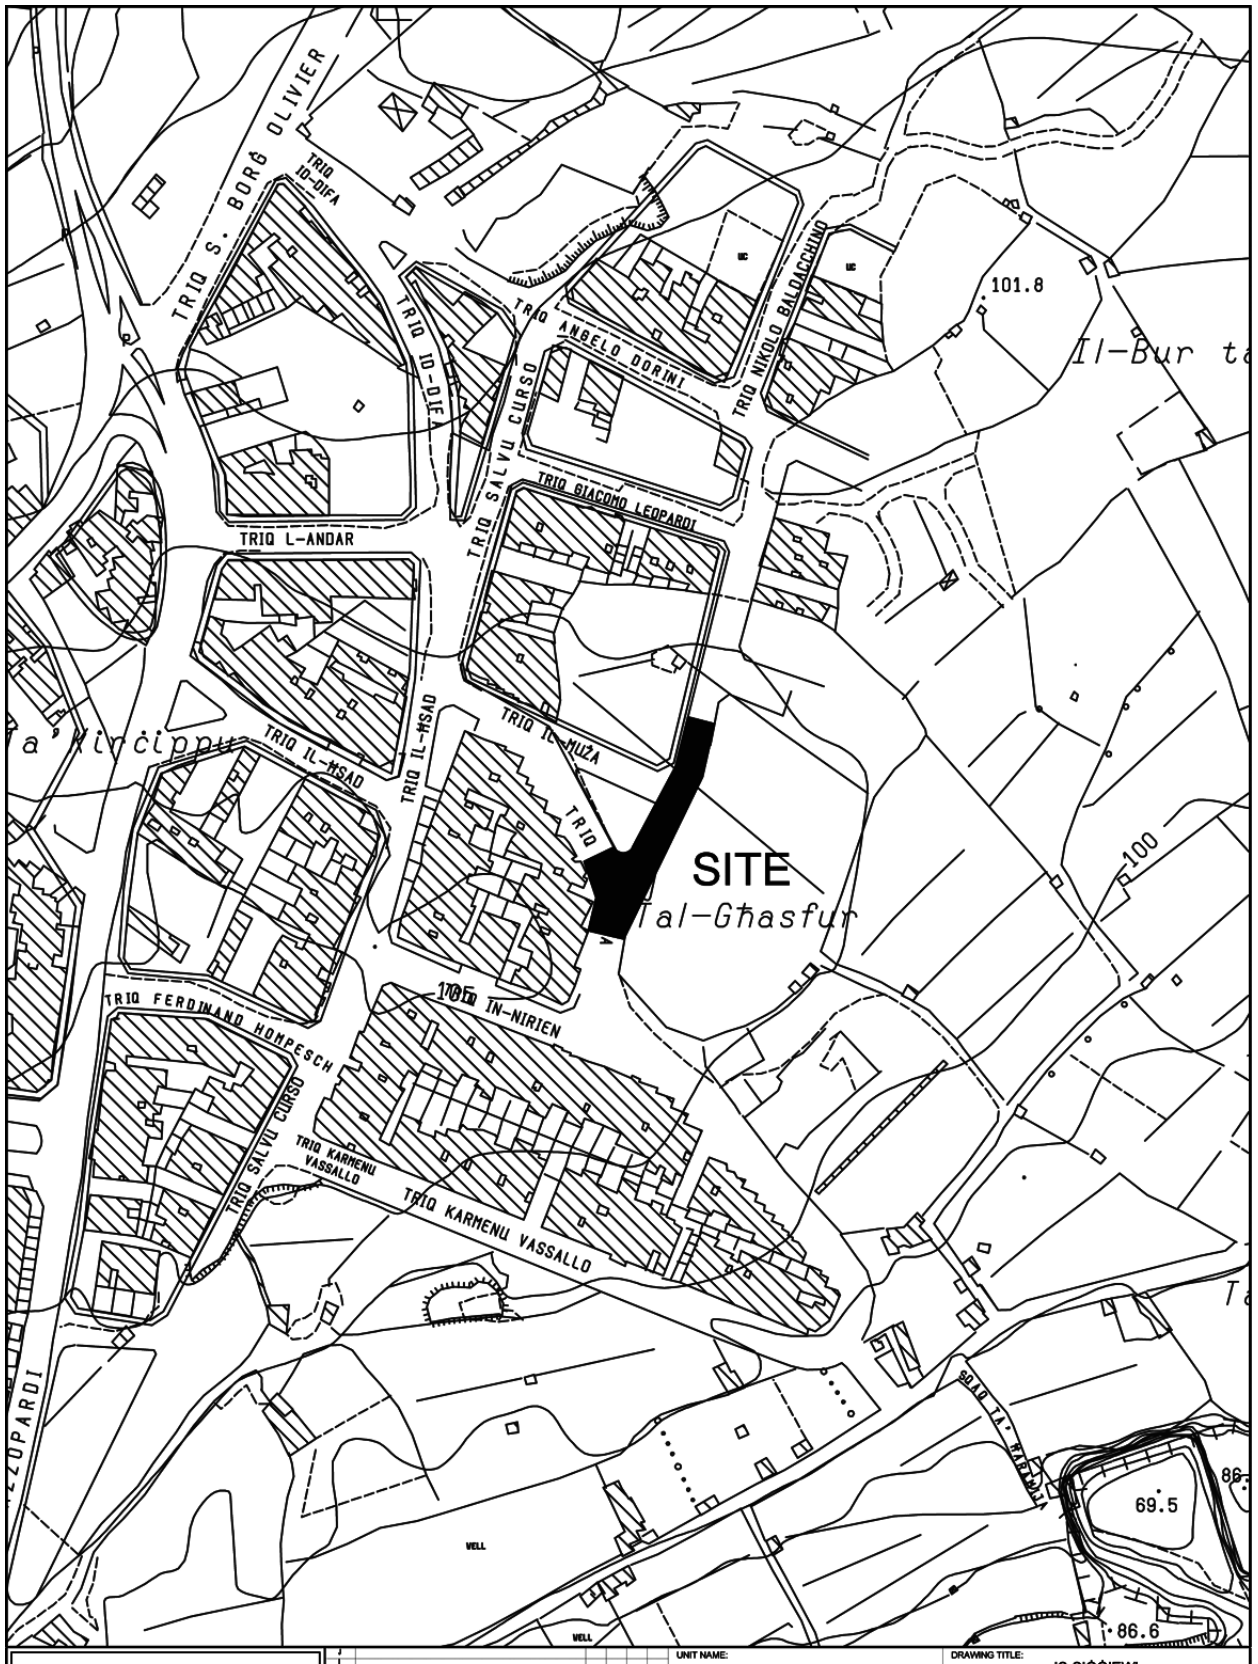


INFRASTRUCTURE MALTA

Revision	Alteration	Drawn	Checked	Approved	Date

CHIEF EXECUTIVE OFFICER: Ing. Fredrick Azzopardi

S:\Traffic Management\2021\Siggiewi\2021 Siggiewi.dwg

UNIT NAME: IMPLEMENTATION

HEAD OF UNIT: L.D.

PROJECT LEADER: -


DRAWN BY: -

DRAWING TITLE: IS-SIĠĠIEWI

po Triq Nicolo Baldachino - SITE PLAN
(Extents of works are not binding but Indicative)

DATE:	FILE NO:	DRAWING NO:
MARCH 2021	-	IM113/21

SHEET SIZE:	SCALE:	REVISION:	PAGE NO:
A4	1:2500	A	1

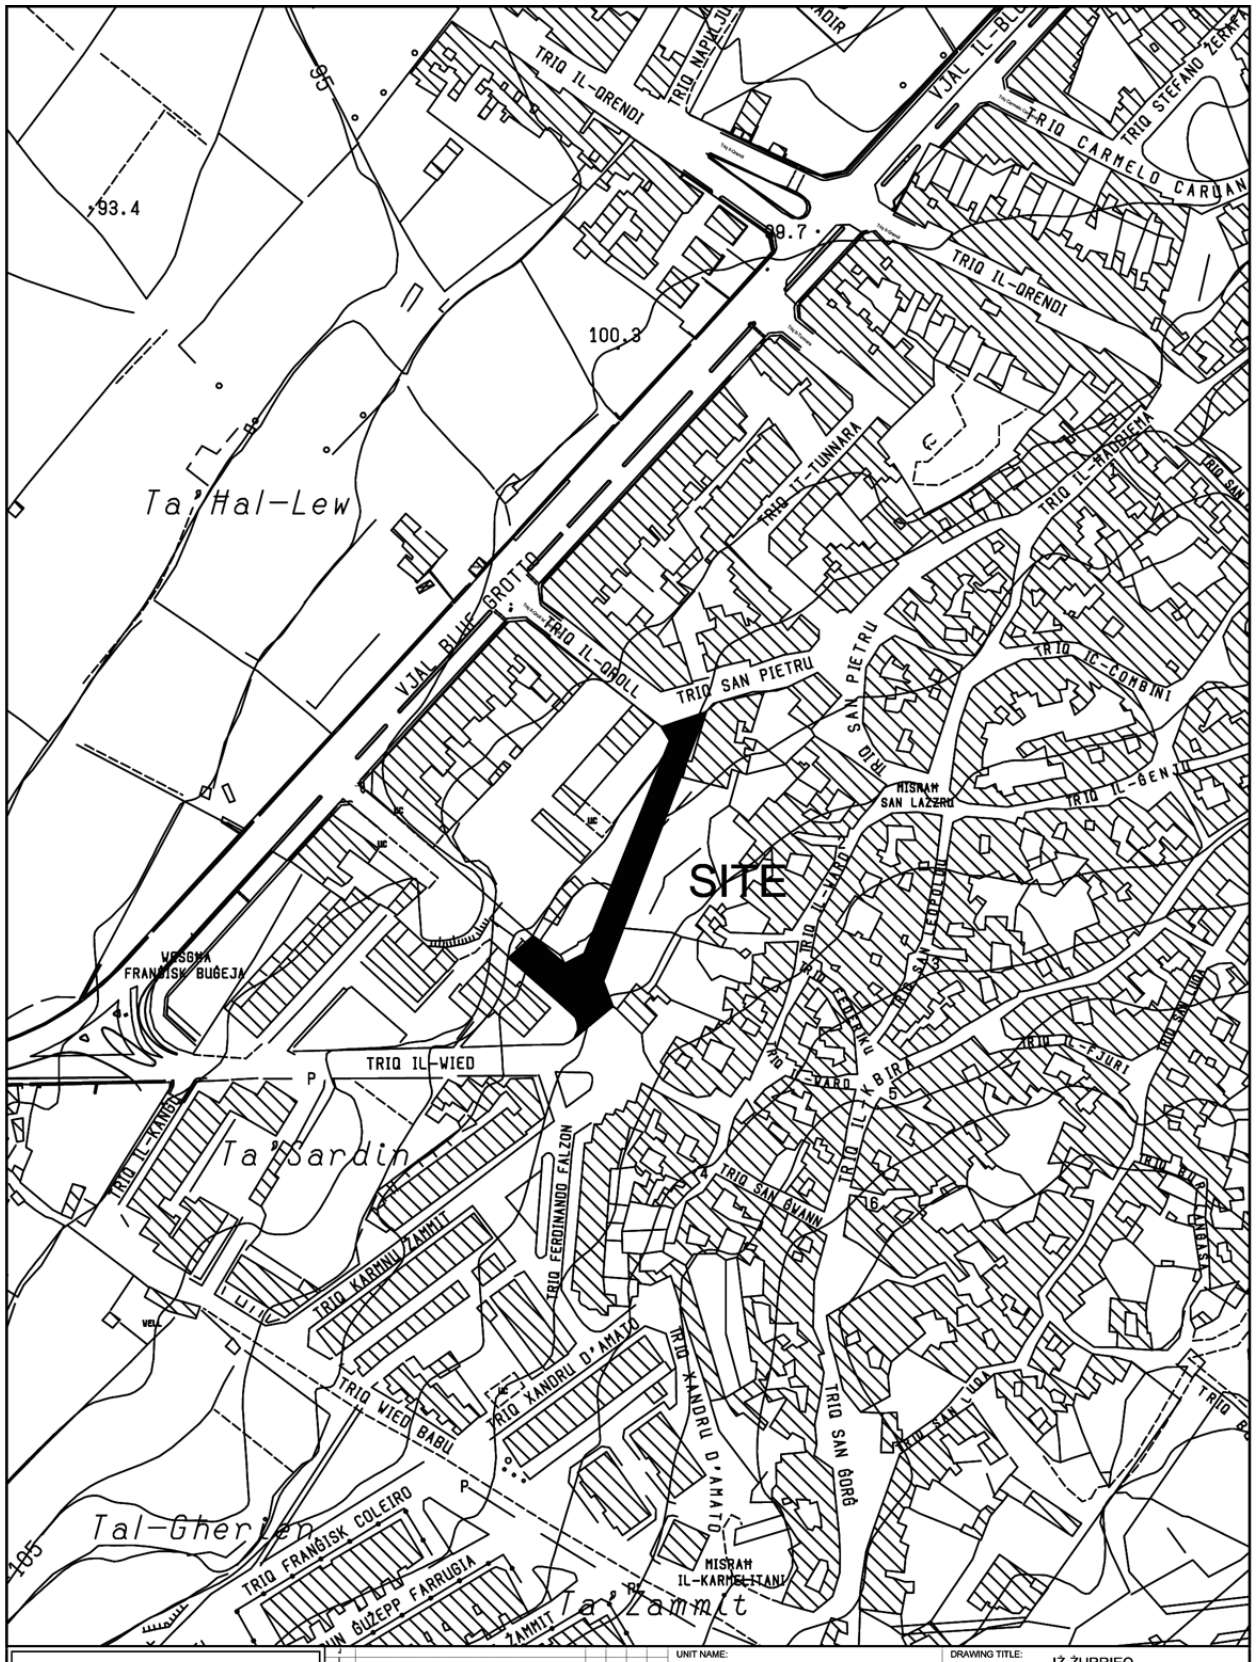

INFRASTRUCTURE MALTA

Revision	Alterations	Drawn	Checked	Approved	Date

CHIEF EXECUTIVE OFFICER: Ing. Fredrick Azzopardi

S:\Traffic Management\2021\Zurrieq\2021 Zurrieq.dwg

UNIT NAME: IMPLEMENTATION	DRAWING TITLE: IŻ-ŻURRIEQ po TRIQ IL-QROLL - SITE PLAN Extends of works aren't binding but indicative			
HEAD OF UNIT: N.V.				
PROJECT LEADER: -	DATE: JAN 2021	FILE NO: -	DRAWING NO: IM53/21	
DRAWN BY: -	SHEET SIZE: A4	SCALE: 1:2500	REVISION: A	PAGE NO: 1