



INFRASTRUCTURE MALTA
UNIT NAME: IMPLEMENTATION
HEAD OF UNIT: L.D.
PROJECT LEADER: -
DRAWN BY: -
CHIEF EXECUTIVE OFFICER: Ing. Fredrick Azzopardi
S:\Traffic Management\2020\Santa Lucija\2020 Santa Lucija.dwg
DRAWING TITLE: SANTA LUĊIJA VARIOUS ROADS - SITE PLAN (Extents of works aren't binding but Indicative)
DATE: -
FILE NO: -
DRAWING NO: IM01/21
SHEET SIZE: A3
SCALE: 1:2500
REVISION: A
PAGE NO: 1
SANTA LUĊIJA
Ir-Roqba
It-Igħatigħa
Ta' Garriba
Wied Ta' Garnaw
Triq Tal-Blajda
TRIO INEZ SOLER
TRIO IL-GARNAU
TRIO IL-BRUJAK
TRIO IR-RAND
TRIO ŻNUBER
TRIO L-GMORMAR
TRIO HAWTHORN
TRIO MELEN BUHAGIAR
TRIO IL-KLEHATIS
TRIO L-ISTEFANOTIS
TRIO IL-KAVVIELA
TRIO IL-FORTIZZA
TRIO IL-BEDDNA
TRIO IL-BARRIERA
TRIO IL-GHAJN
TRIO IL-GHOLJA
TRIO IL-BALJI
TRIO IN-NAGHIS
TRIO IT-TUĊIPAN
TRIO IR-RAMLA
TRIO IL-BIR (ID-DEHER)
TRIO IL-KAPPELLA
TRIO IL-BRITTANNIA
TRIO IL-KAMUR
TRIO IL-ĦANEL-Ħ

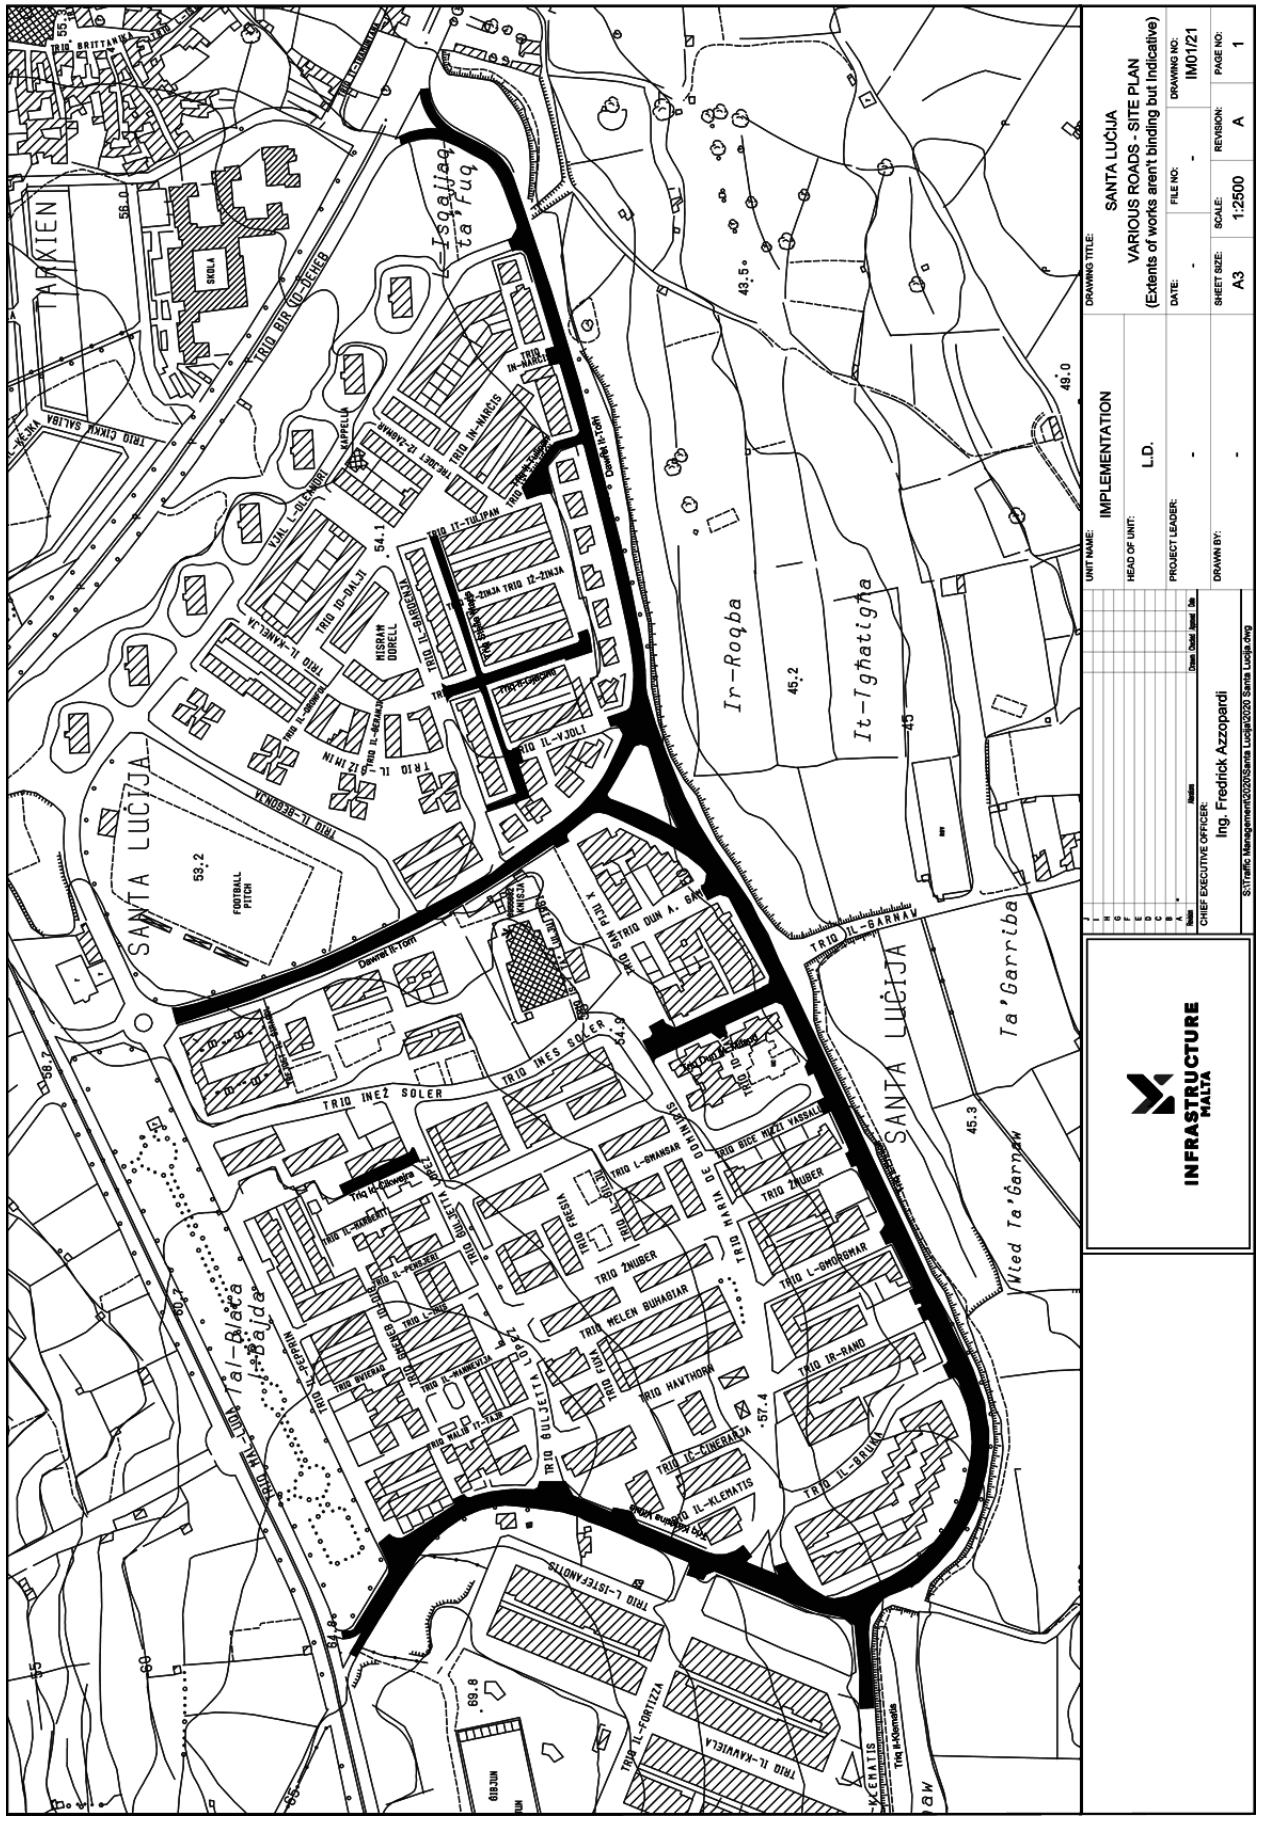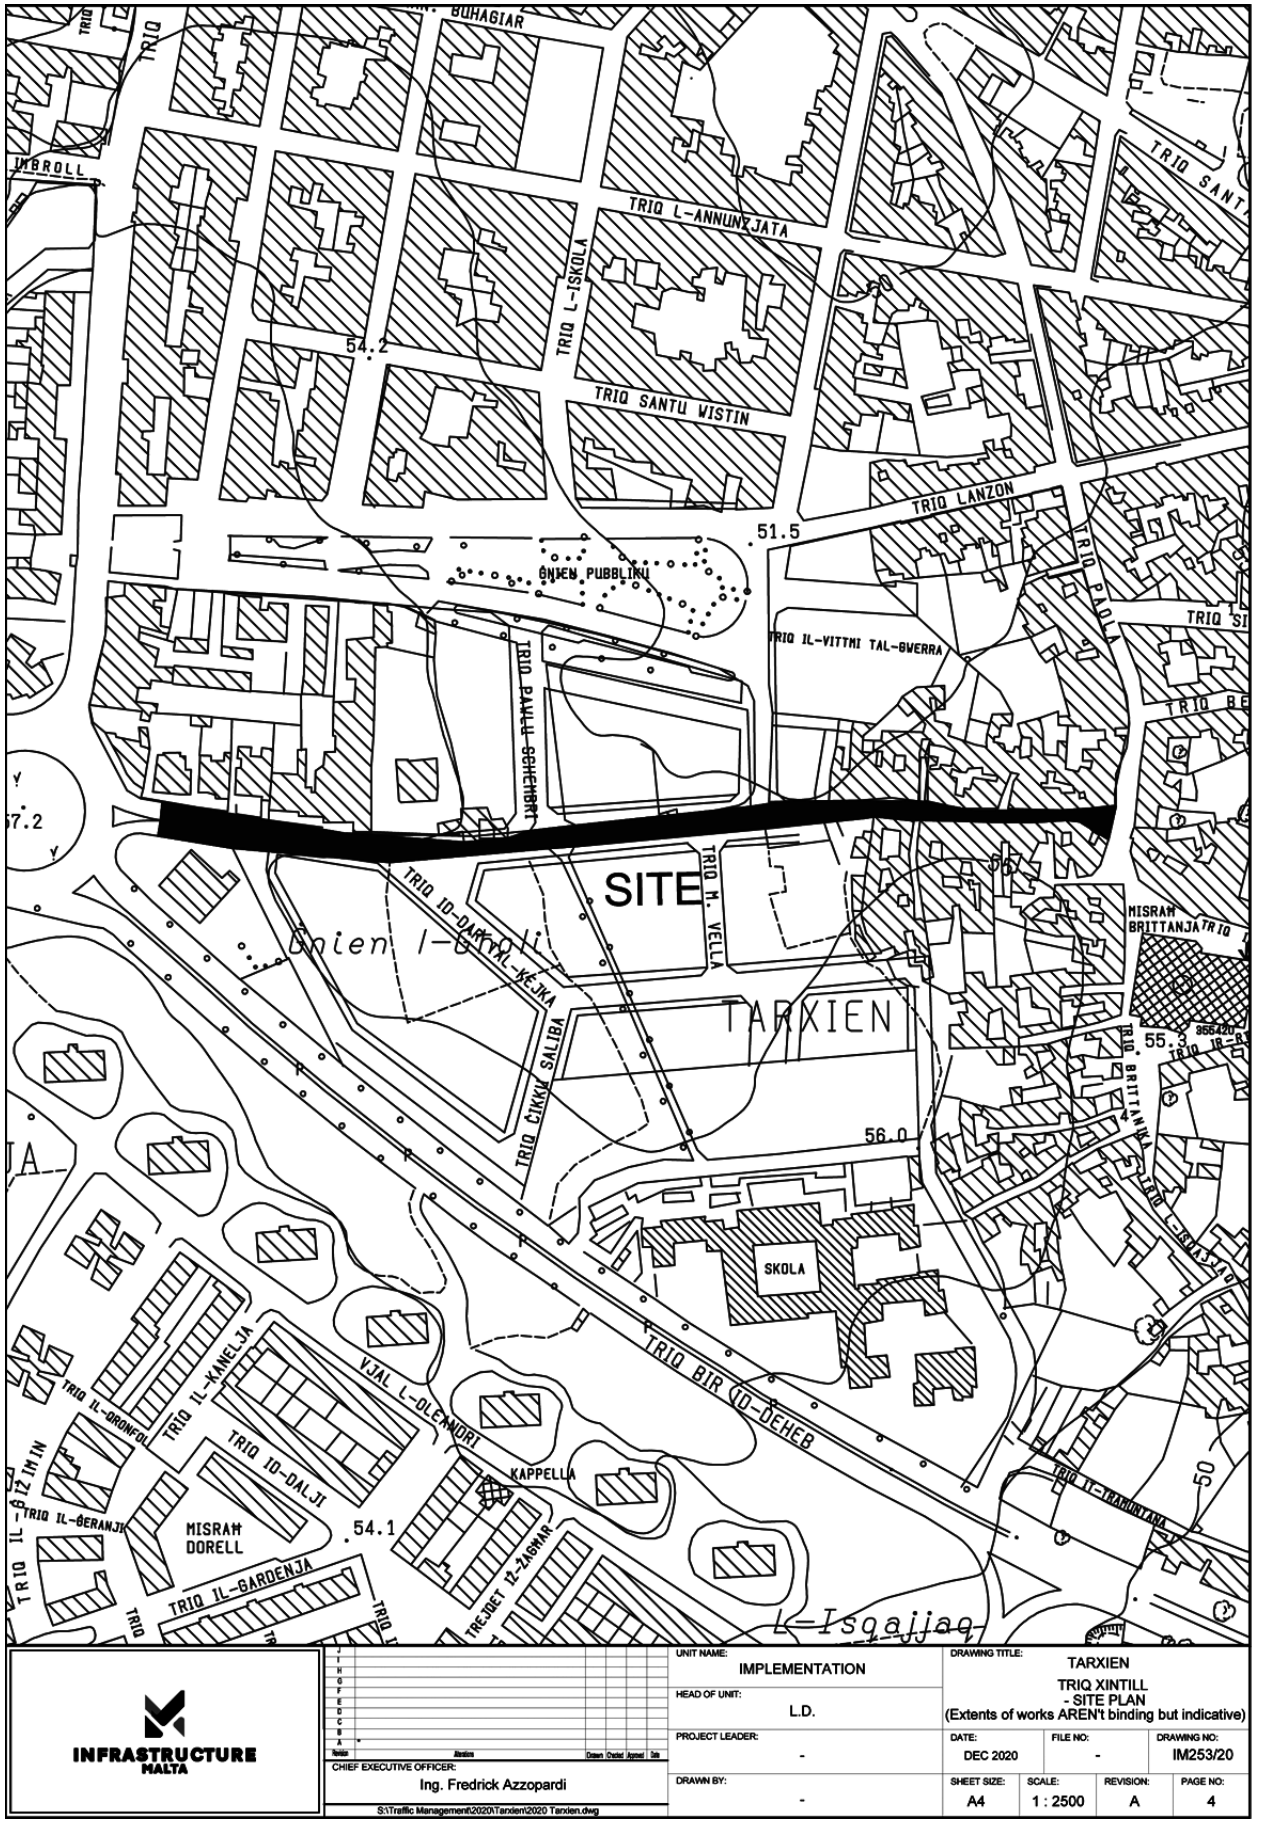

INFRASTRUCTURE MALTA

CHIEF EXECUTIVE OFFICER: Ing. Fredrick Azzopardi	UNIT NAME: IMPLEMENTATION	DRAWING TITLE: TARXIEN TRIQ XINTILL - SITE PLAN (Extents of works AREN't binding but indicative)		
	HEAD OF UNIT: L.D.			
	PROJECT LEADER: -	DATE: DEC 2020	FILE NO: -	DRAWING NO: IM253/20
	DRAWN BY: -	SHEET SIZE: A4	SCALE: 1 : 2500	REVISION: A / PAGE NO: 4

S:\Traffic Management\2020\Tarxien\2020 Tarxien.dwg

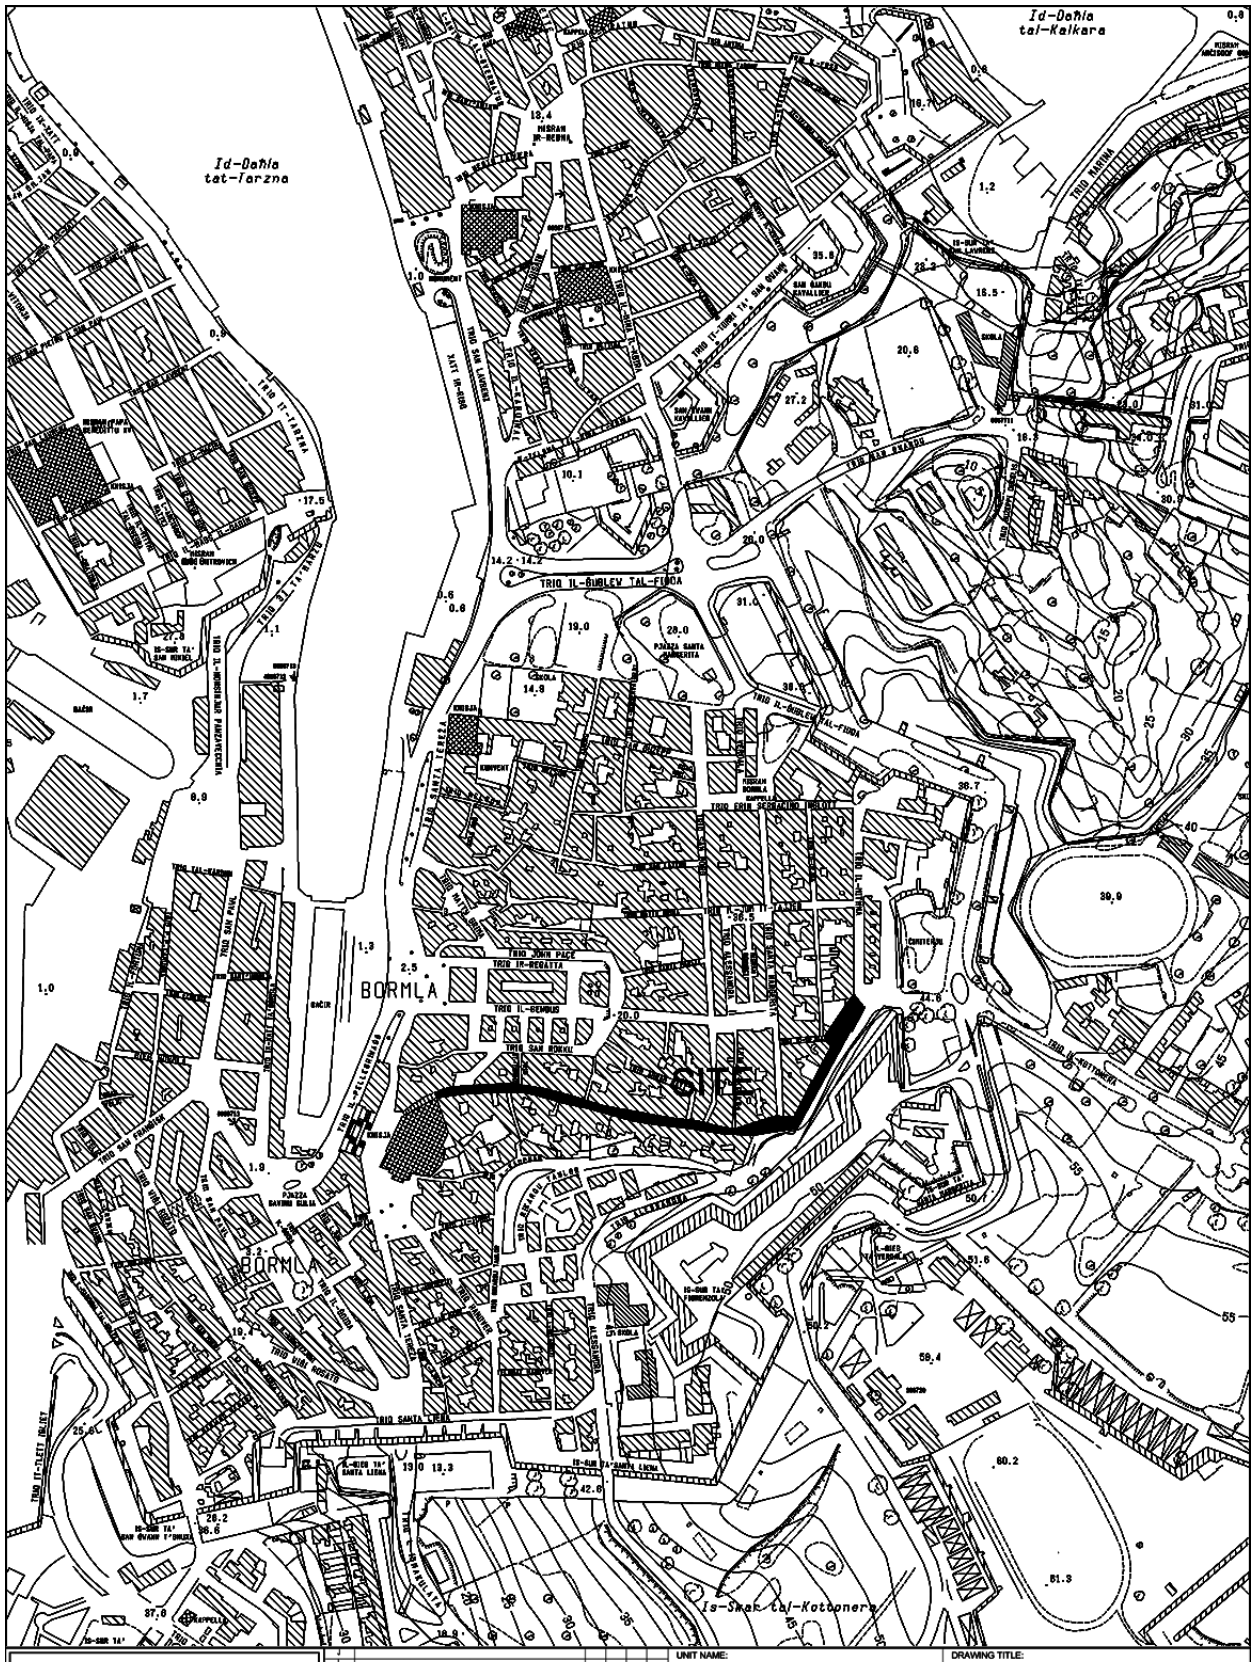

INFRASTRUCTURE MALTA

CHIEF EXECUTIVE OFFICER:
Ing. Fredrick Azzopardi

N:\Design\Common Area\Traffic Management\2019\Bormla.dwg


Revised	Revisions	Drawn	Checked	Approved	Date
J					
I					
H					
G					
F					
E					
D					
C					
B					
A	-				

UNIT NAME:	REGIONS
HEAD OF UNIT:	D.VASSALLO
PROJECT LEADER:	-
DRAWN BY:	A.S.

DRAWING TITLE:
BORMLA
TRIQ L-ORATORJU
(Extents of Works are not binding but indicative)

DATE:	FILE NO:	DRAWING NO:
FEBRUARY 2019	-	RD134/19

SHEET SIZE:	SCALE:	REVISION:	PAGE NO:
A4	1:5000	A	4

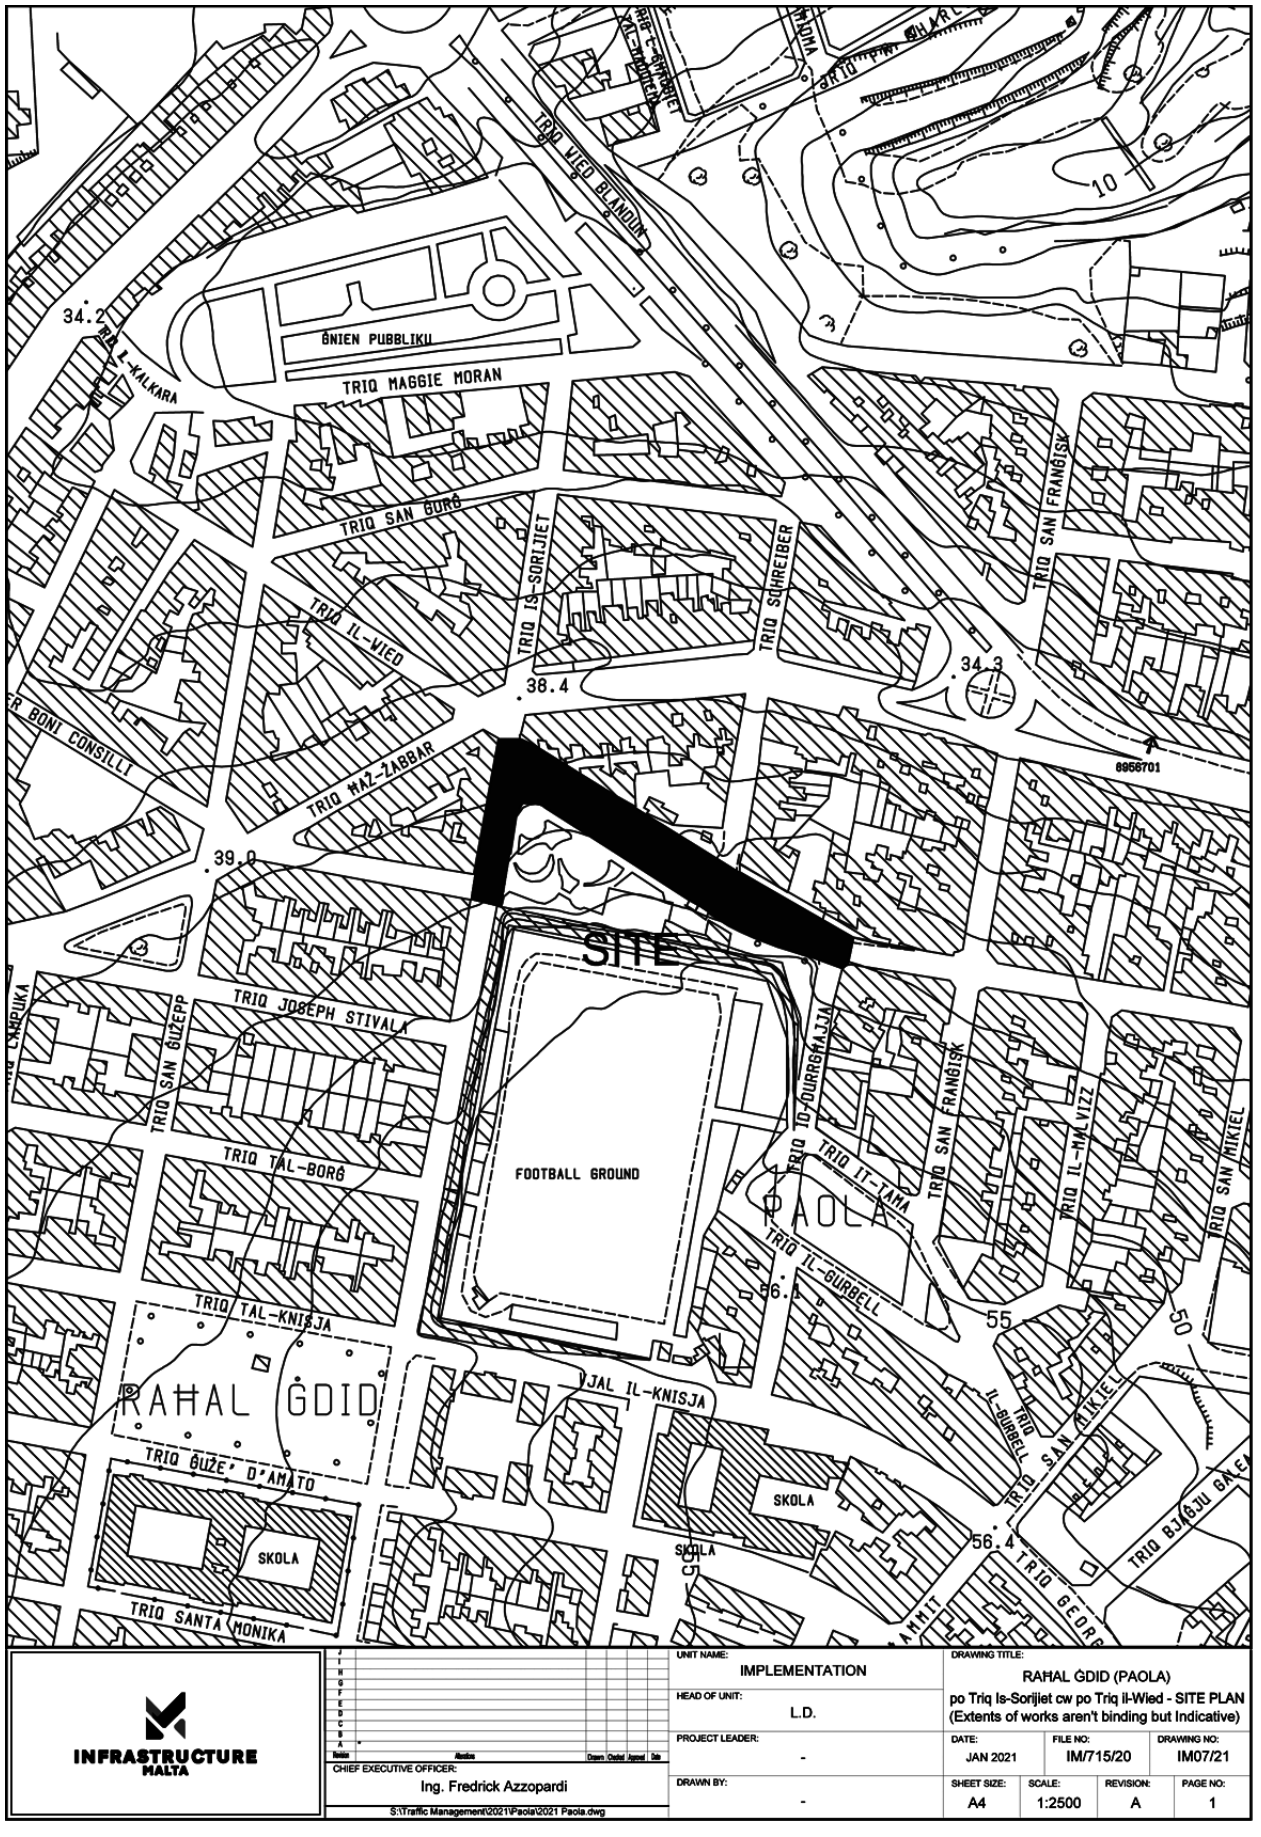



INFRASTRUCTURE MALTA

CHIEF EXECUTIVE OFFICER:
Ing. Fredrick Azzopardi

S:\Traffic Management\2021\Paola\2021 Paola.dwg


UNIT NAME: IMPLEMENTATION		DRAWING TITLE: RAĦAL ĠDID (PAOLA) po Triq Is-Sorijiet cw po Triq il-Wied - SITE PLAN (Extents of works aren't binding but Indicative)	
HEAD OF UNIT: L.D.			
PROJECT LEADER: -	DATE: JAN 2021	FILE NO: IM/715/20	DRAWING NO: IM07/21
DRAWN BY: -	SHEET SIZE: A4	SCALE: 1:2500	REVISION: A / PAGE NO: 1

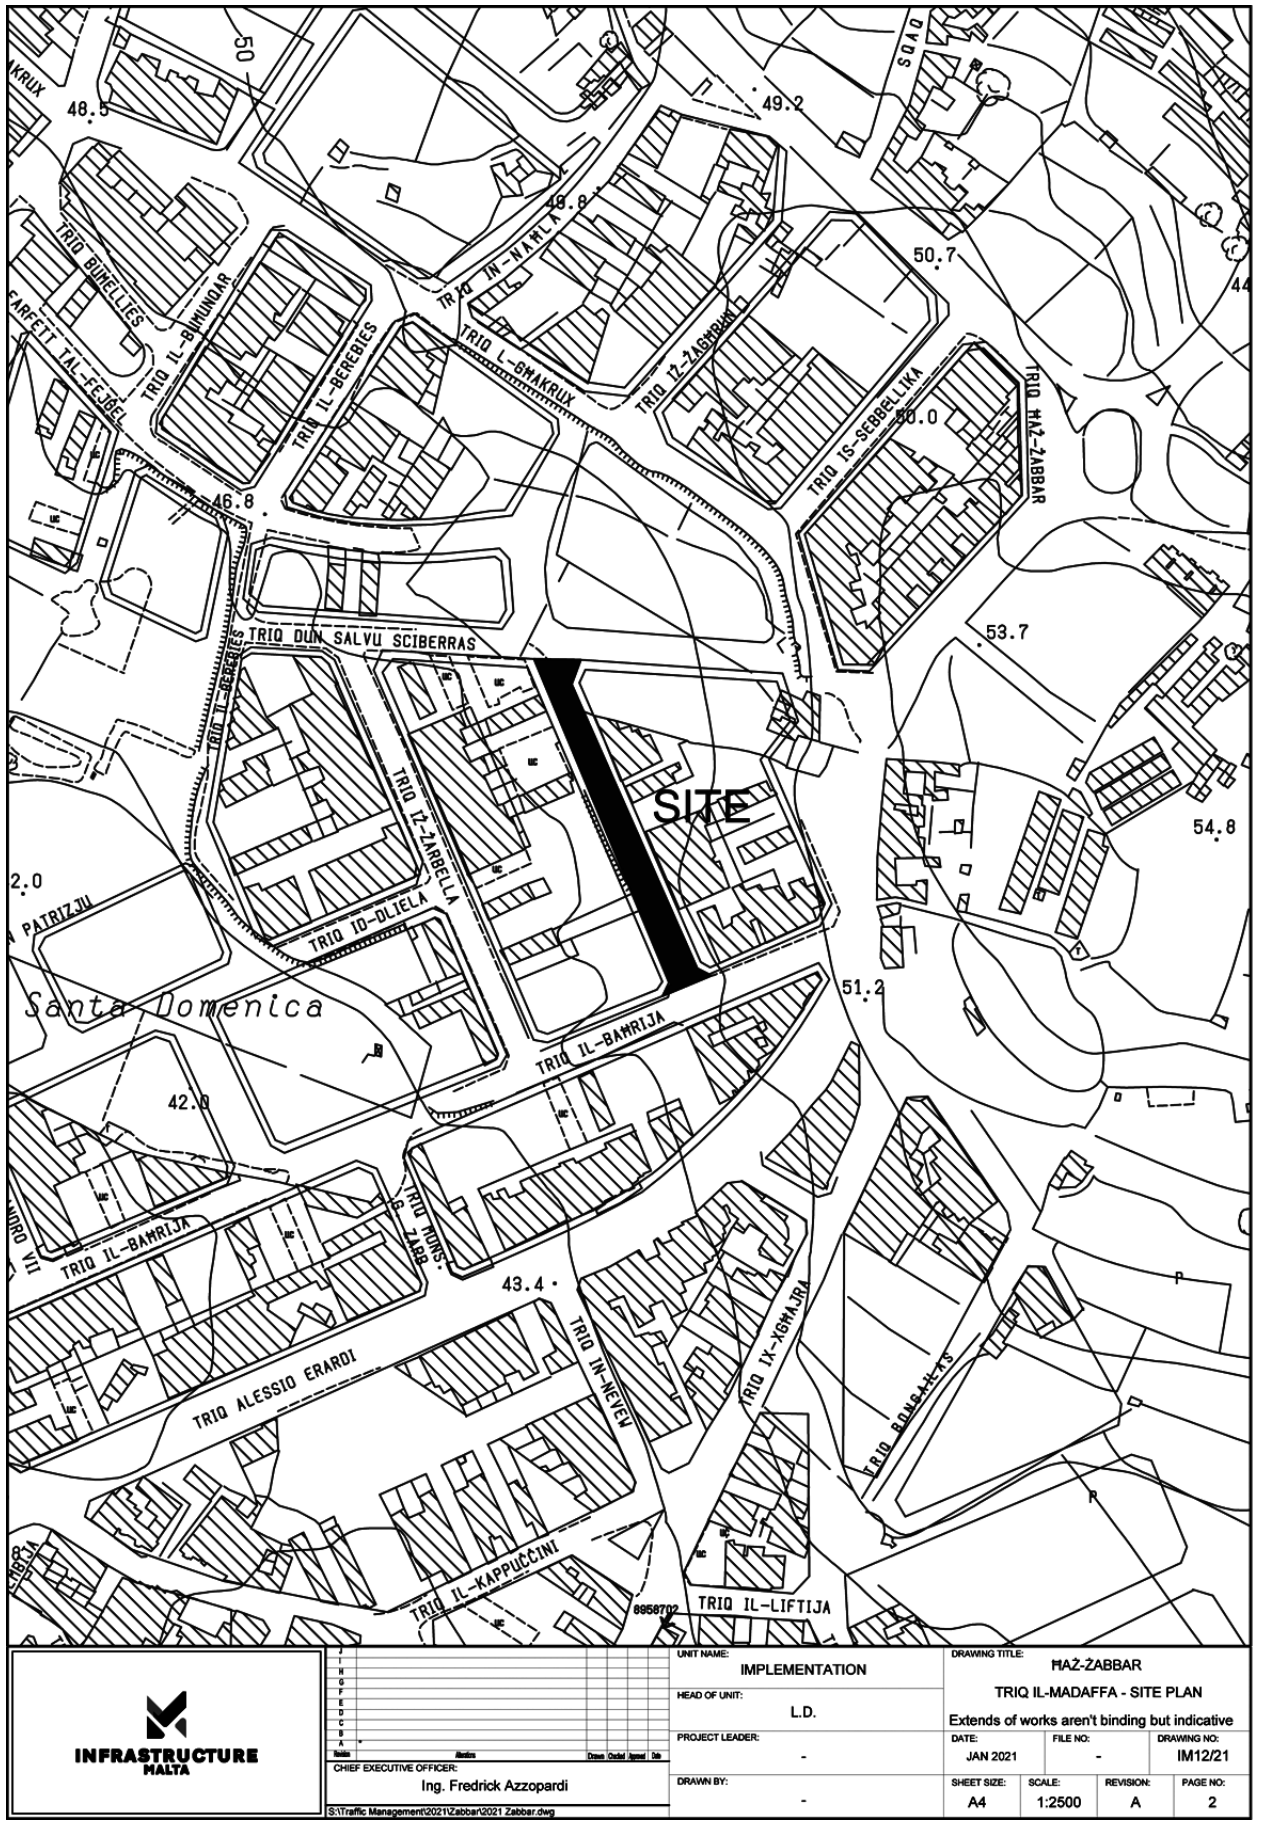
SITE
TRIQ DUN SALVU SCIBERRAS
TRIQ IL-BERBIES
TRIQ IL-BAHRIJA
TRIQ IL-KAPPUCCINI
TRIQ IL-LIFTIJA
TRIQ IN-NAHLA
TRIQ L-GHAKRUX
TRIQ IS-SEBBELLIKA
TRIQ HAŻ-ŻABBAR
TRIQ IX-XGHAJRA
TRIQ ALESSIO ERARDI
TRIQ IN-NEVEN
TRIQ IL-BUMUNDAR
TRIQ IL-FEJGEL
TRIQ IT-TARBELLA
TRIQ ID-DLIELA
Santa Domenica
48.5
49.2
49.8
50.7
50.0
46.8
53.7
54.8
51.2
42.8
43.4
8856702
INFRASTRUCTURE MALTA
CHIEF EXECUTIVE OFFICER:
Ing. Fredrick Azzopardi
S:\Traffic Management\2021\Zabbar\2021 Zabbar.dwg
UNIT NAME:
IMPLEMENTATION
HEAD OF UNIT:
L.D.
PROJECT LEADER:
-
DRAWN BY:
-
DRAWING TITLE:
HAŻ-ŻABBAR
TRIQ IL-MADAFFA - SITE PLAN
Extends of works aren't binding but indicative
DATE:
JAN 2021
FILE NO:
-
DRAWING NO:
IM12/21
SHEET SIZE:
A4
SCALE:
1:2500
REVISION:
A
PAGE NO:
2

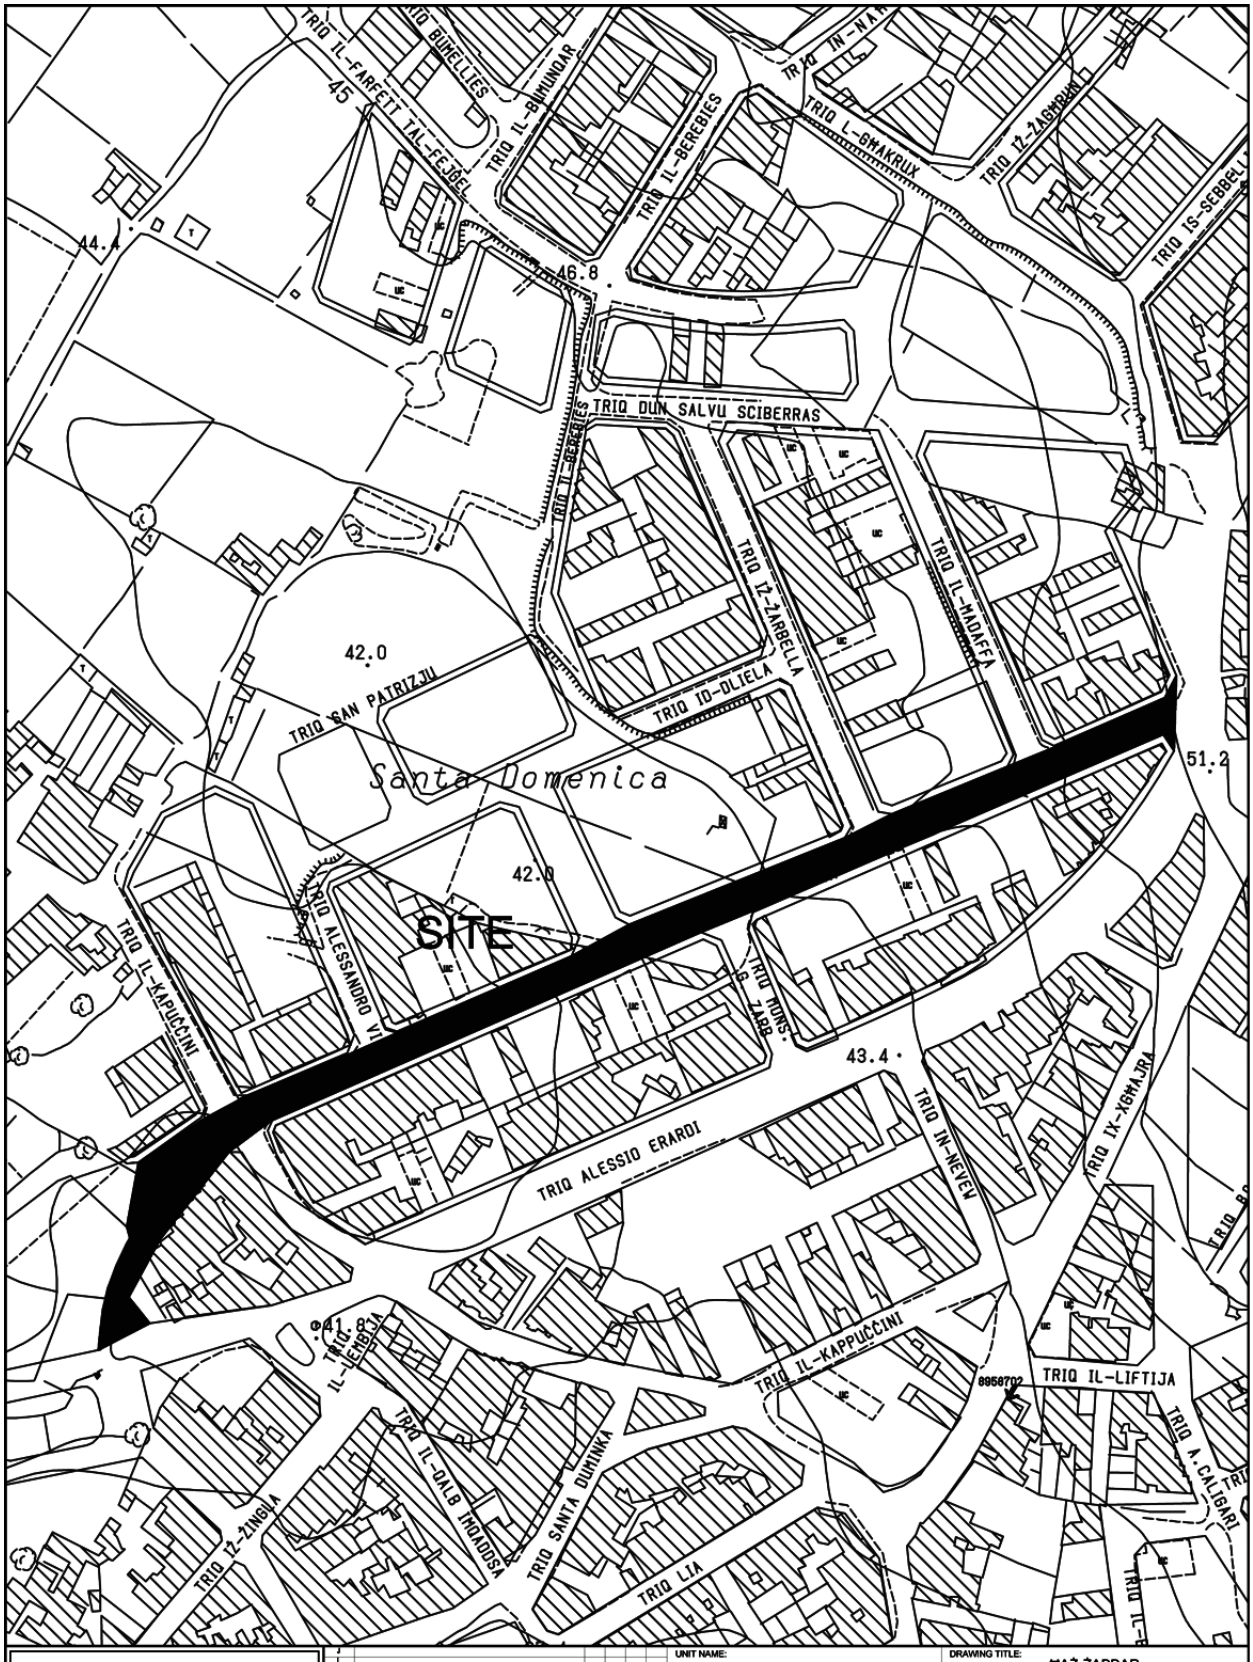

INFRASTRUCTURE MALTA


CHIEF EXECUTIVE OFFICER: Ing. Fredrick Azzopardi	UNIT NAME: IMPLEMENTATION	DRAWING TITLE: ĦAŻ-ŻABBAR TRIQ IL-BAĦRIJA - SITE PLAN Extends of works aren't binding but indicative		
	HEAD OF UNIT: L.D.			
	PROJECT LEADER: -	DATE: JAN 2021	FILE NO: -	DRAWING NO: IM13/21
S:\Traffic Management\2021\Zabbar\2021 Zabbar.dwg	DRAWN BY: -	SHEET SIZE: A4	SCALE: 1:2500	REVISION: A / PAGE NO: 3

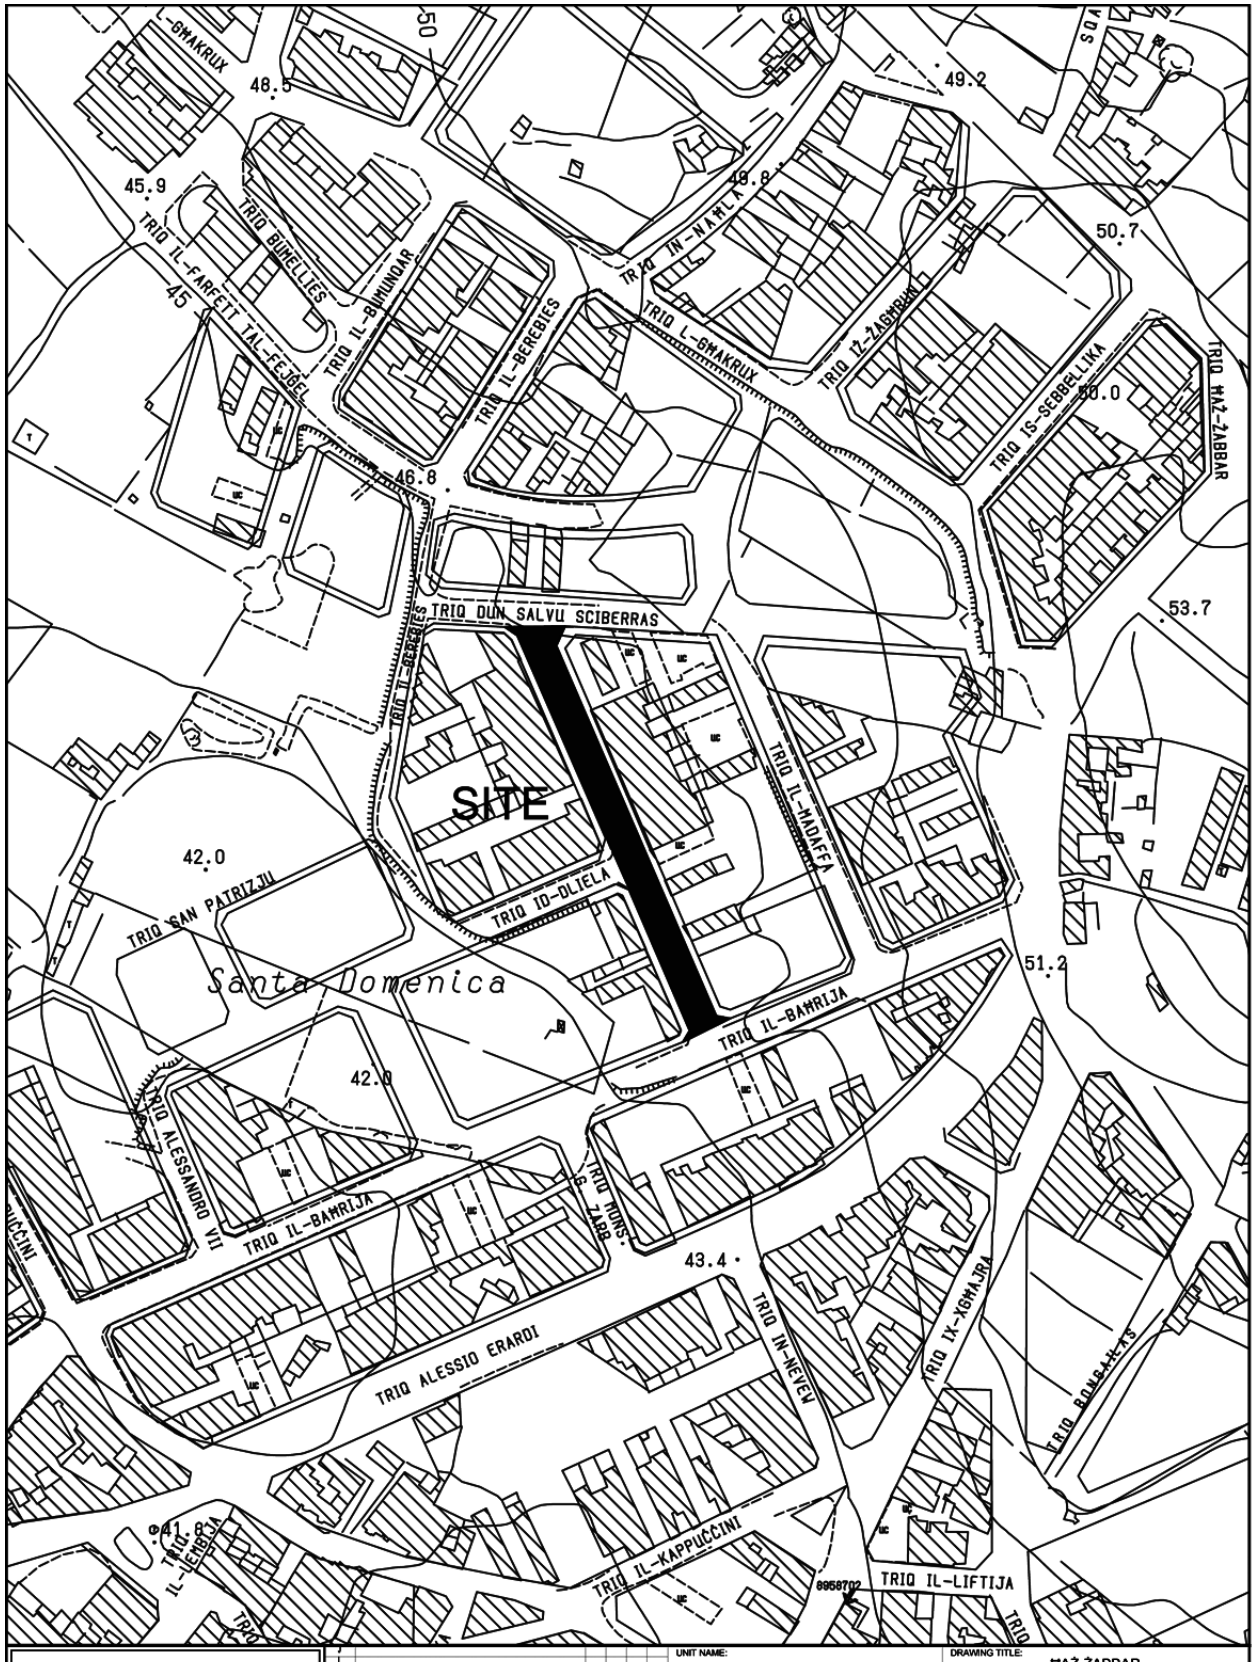

INFRASTRUCTURE MALTA

CHIEF EXECUTIVE OFFICER: Ing. Fredrick Azzopardi	UNIT NAME: IMPLEMENTATION	DRAWING TITLE: MAŻ-ŻABBAR TRIQ ZABRELLA - SITE PLAN Extends of works aren't binding but indicative		
	HEAD OF UNIT: L.D.			
	PROJECT LEADER: -	DATE: JAN 2021	FILE NO: -	DRAWING NO: IM14/21
	DRAWN BY: -	SHEET SIZE: A4	SCALE: 1:2500	REVISION: A / PAGE NO: 4

S:\Traffic Management\2021\Zabbar\2021 Zabbar.dwg

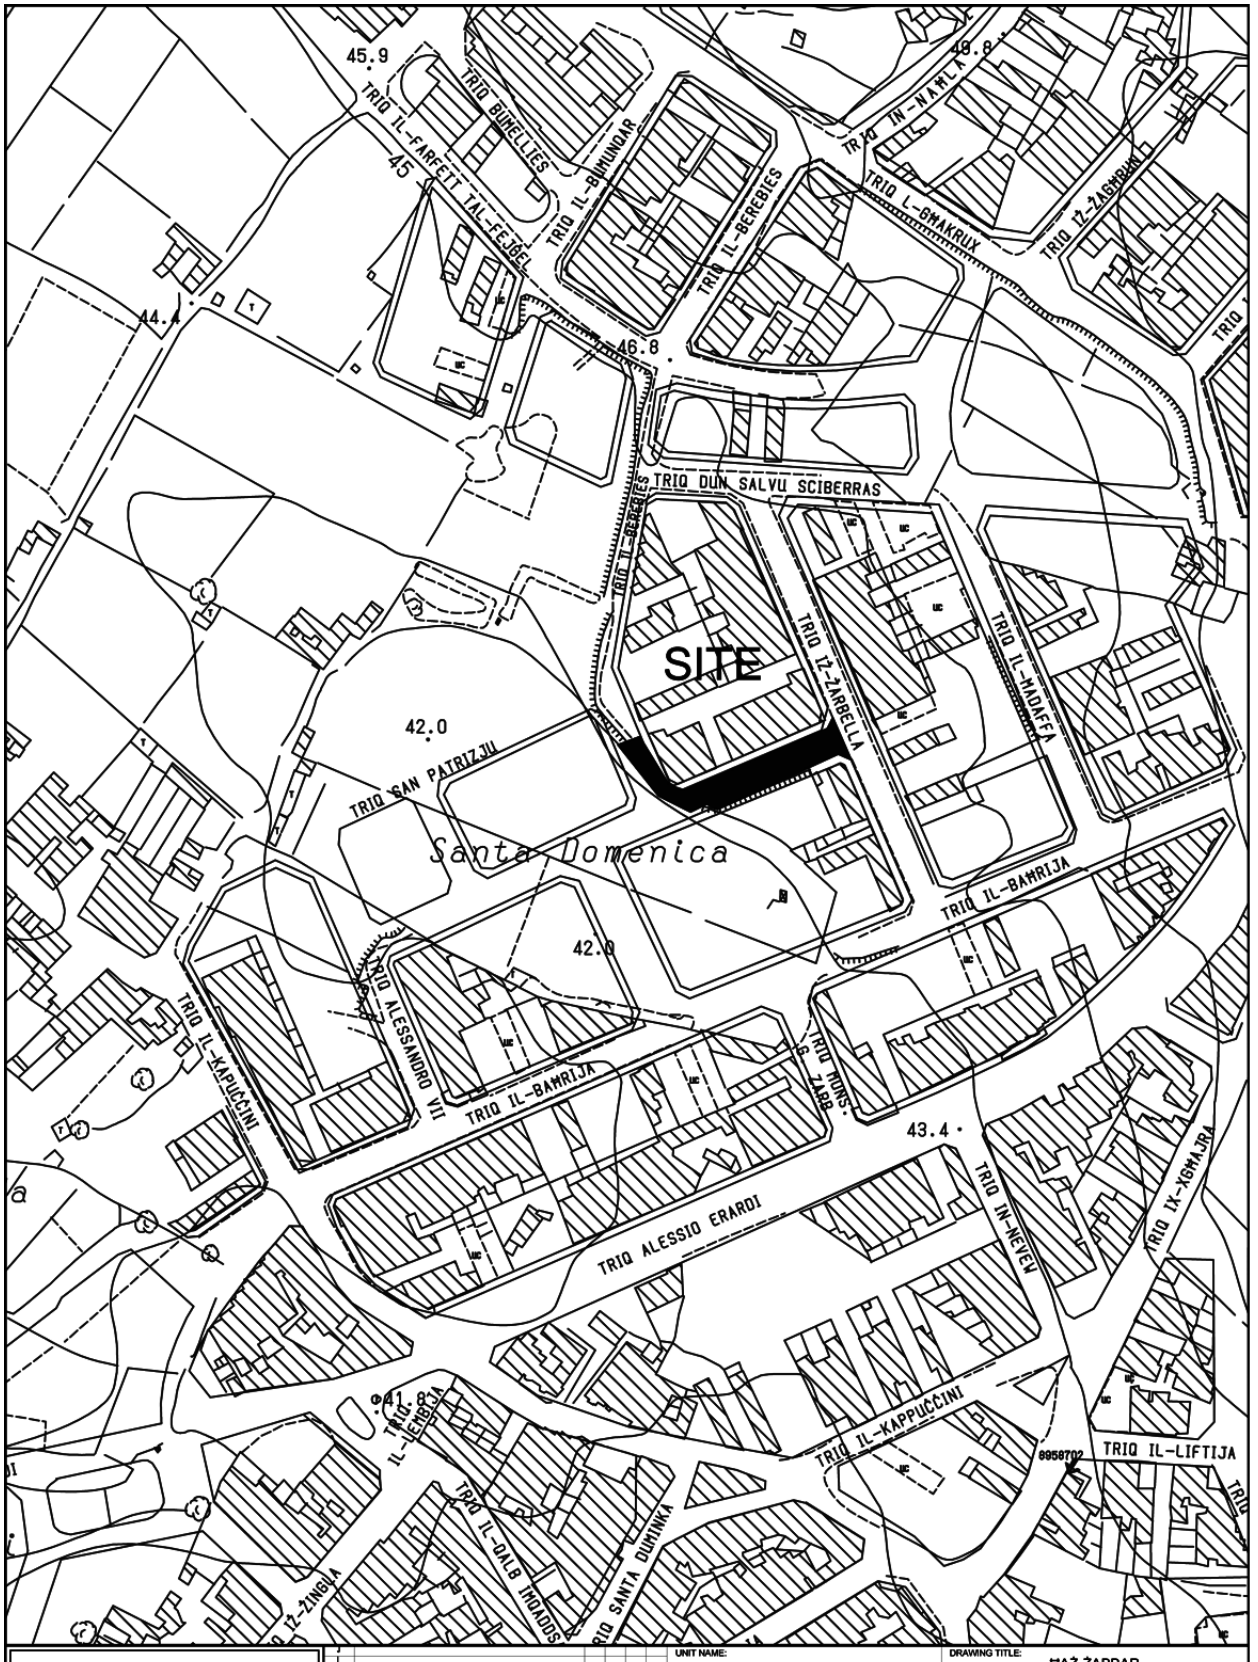



INFRASTRUCTURE MALTA


CHIEF EXECUTIVE OFFICER:
Ing. Fredrick Azzopardi


S:\Traffic Management\2021\Zabbar\2021 Zabbar.dwg

UNIT NAME: IMPLEMENTATION	DRAWING TITLE: ĦAŻ-ŻABBAR TRIQ ID-DLIELA - SITE PLAN Extends of works aren't binding but indicative		
HEAD OF UNIT: L.D.			
PROJECT LEADER: -	DATE: JAN 2021	FILE NO: -	DRAWING NO: IM15/21
DRAWN BY: -	SHEET SIZE: A4	SCALE: 1:2500	REVISION: B / PAGE NO: 5

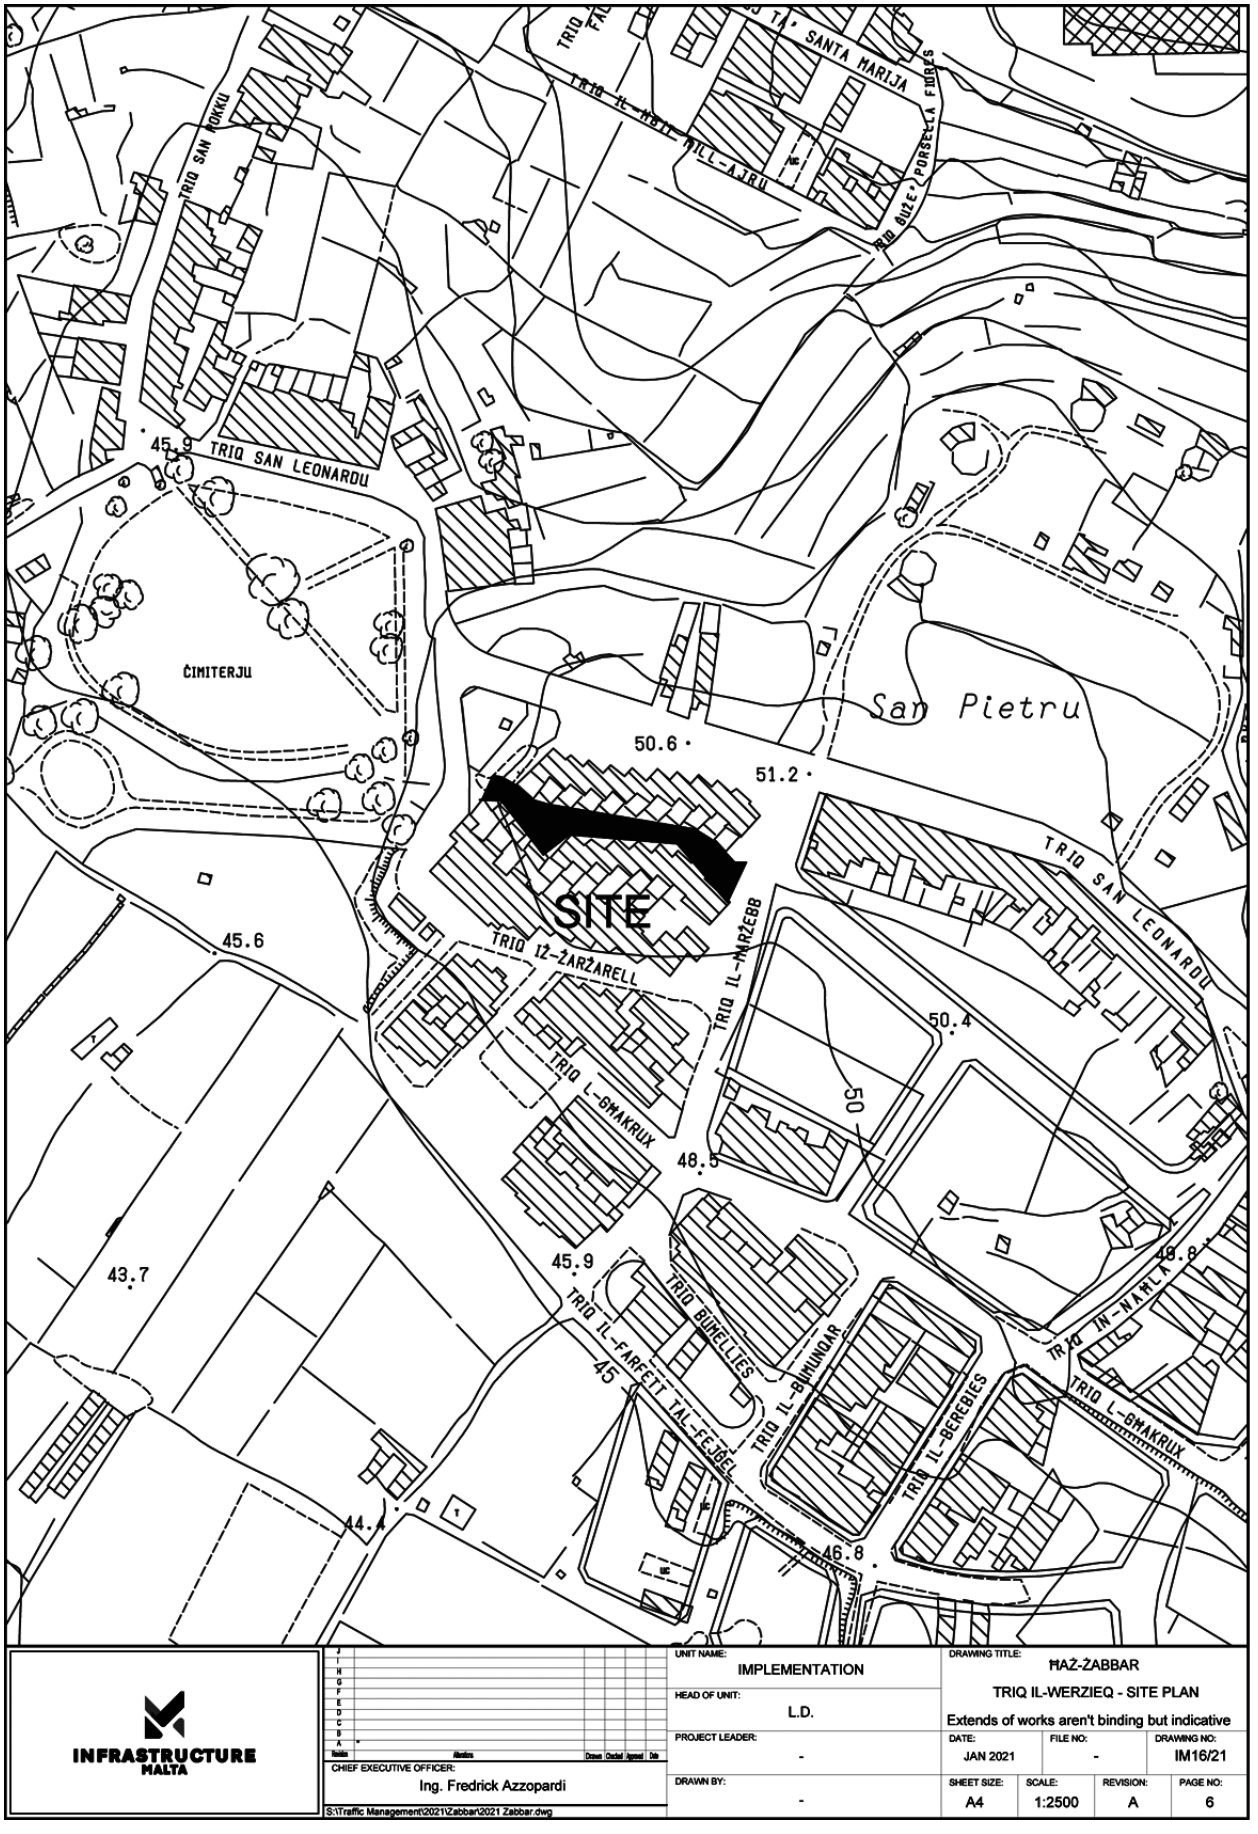
TRIQ SAN ROKKU
TRIQ IL-MOLI TAL-AJRU
TA' SANTA MARIJA
RIB BUZE' PORSELLA FURNS
45.9
TRIQ SAN LEONARDU
ĊIMITERJU
San Pietru
50.6
51.2
SITE
TRIQ IZ-ŻARŻARELL
TRIQ IL-MARŻEBB
TRIQ SAN LEONARDU
45.6
50.4
TRIQ L-GĦAKRUX
50
48.5
43.7
45.9
TRIQ IL-FARFETT TAL-FEJĠEL
TRIQ BUMELLIES
TRIQ IL-BUMLINDAR
TRIQ IN-NARLA
48.8
45
TRIQ IL-BEREBIES
TRIQ L-GĦAKRUX
44.4
46.8
INFRASTRUCTURE MALTA
CHIEF EXECUTIVE OFFICER:
Ing. Fredrick Azzopardi
S:\Traffic Management\2021\Zabbar\2021 Zabbar.dwg
UNIT NAME:
IMPLEMENTATION
HEAD OF UNIT:
L.D.
PROJECT LEADER:
-
DRAWN BY:
-
DRAWING TITLE:
MAŻ-ŻABBAR
TRIQ IL-WERZIEQ - SITE PLAN
Extends of works aren't binding but indicative
DATE:
JAN 2021
FILE NO:
-
DRAWING NO:
IM16/21
SHEET SIZE:
A4
SCALE:
1:2500
REVISION:
A
PAGE NO:
6

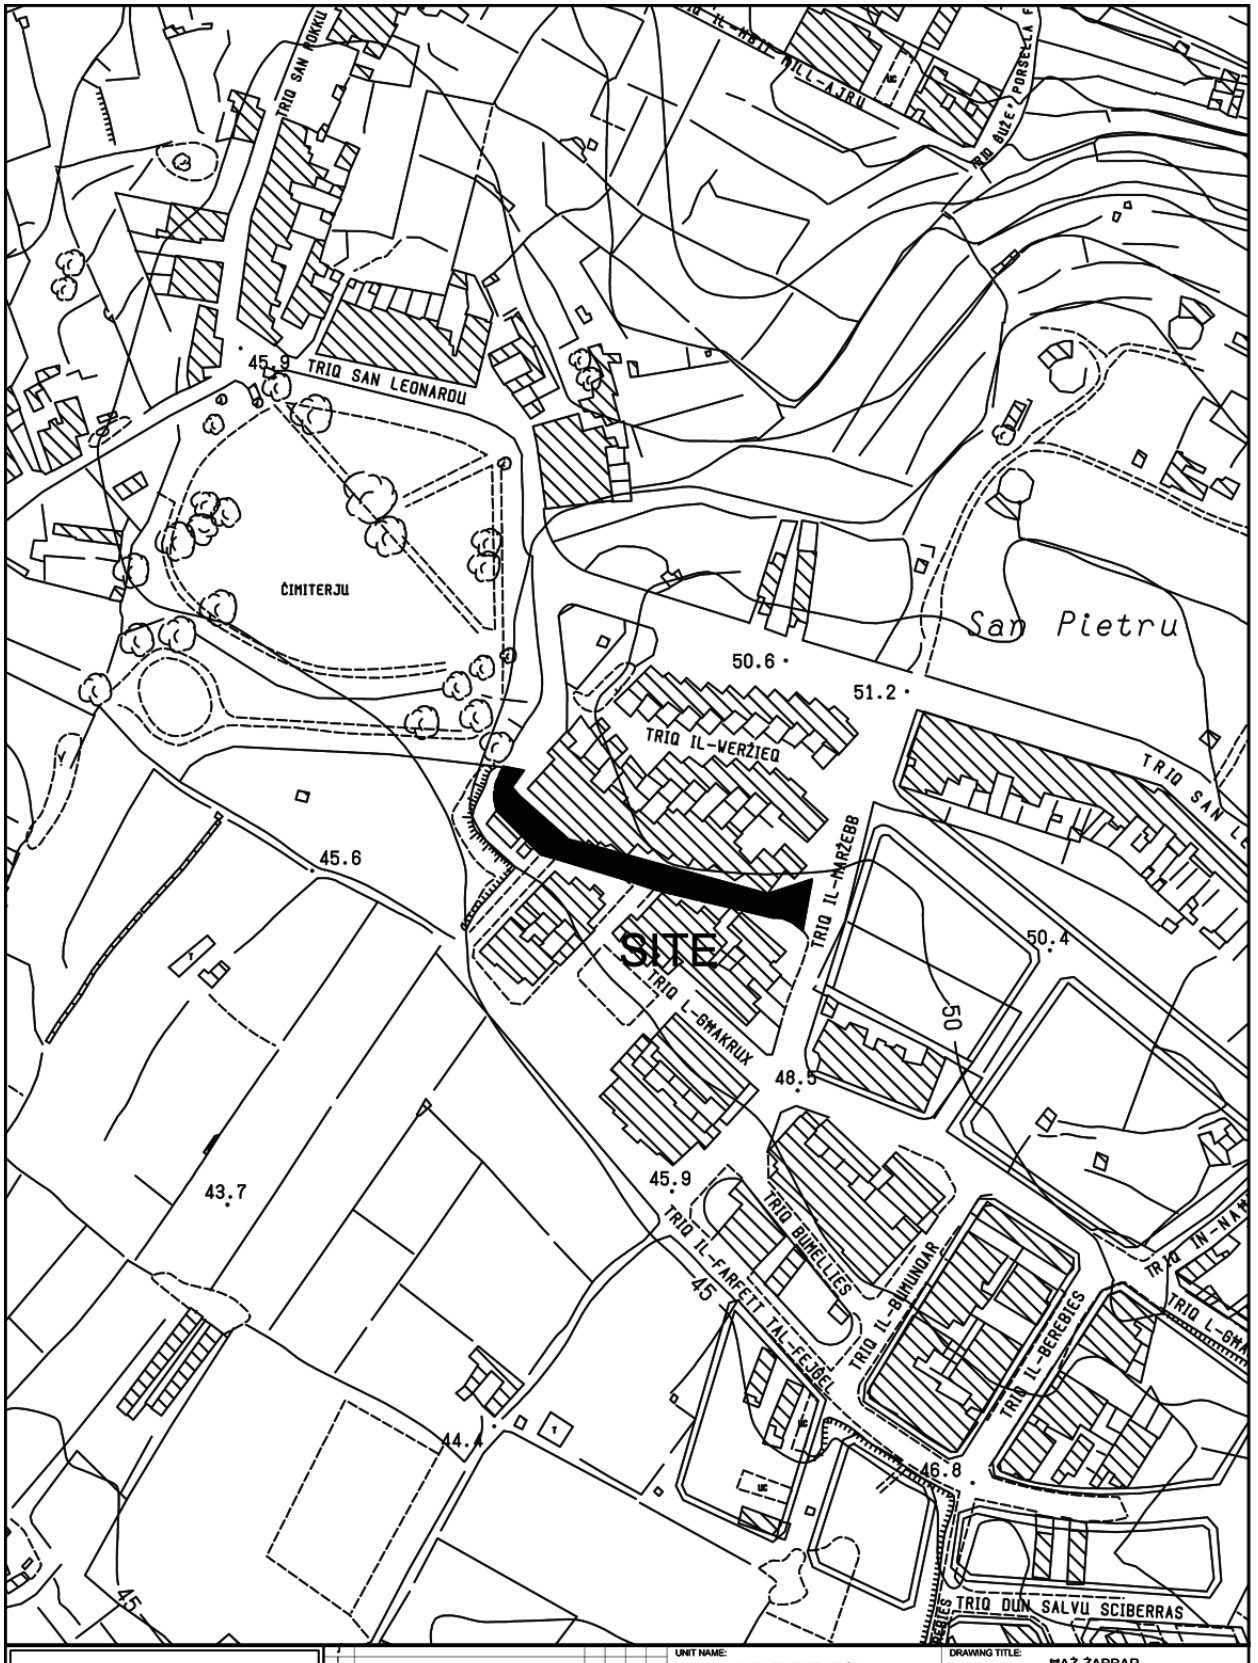
TRIQ SAN ROKKU
TRIQ SAN LEONARDU
45.9
ĊIMITERJU
San Pietru
50.6
51.2
TRIQ IL-WERŻIEQ
TRIQ IL-MARŻEBB
45.6
SITE
TRIQ L-GĦAKRUX
50.4
48.5
45.9
43.7
TRIQ IL-FARFETT TAL-FEJĠEL
TRIQ BUNELLIES
TRIQ IL-BUMUNDAR
TRIQ IL-BEREBIES
45
44.4
46.8
TRIQ DUN SALVU SCIBERRAS
INFRASTRUCTURE MALTA
CHIEF EXECUTIVE OFFICER:
Ing. Fredrick Azzopardi
S:\Traffic Management\2021\Zabbar\2021 Zabbar.dwg
UNIT NAME:
IMPLEMENTATION
HEAD OF UNIT:
L.D.
PROJECT LEADER:
-
DRAWN BY:
-
DRAWING TITLE:
MAŻ-ŻABBAR
TRIQ IZ-ZARZARELL - SITE PLAN
Extends of works aren't binding but indicative
DATE:
JAN 2021
FILE NO:
-
DRAWING NO:
IM17/21
SHEET SIZE:
A4
SCALE:
1:2500
REVISION:
A
PAGE NO:
7

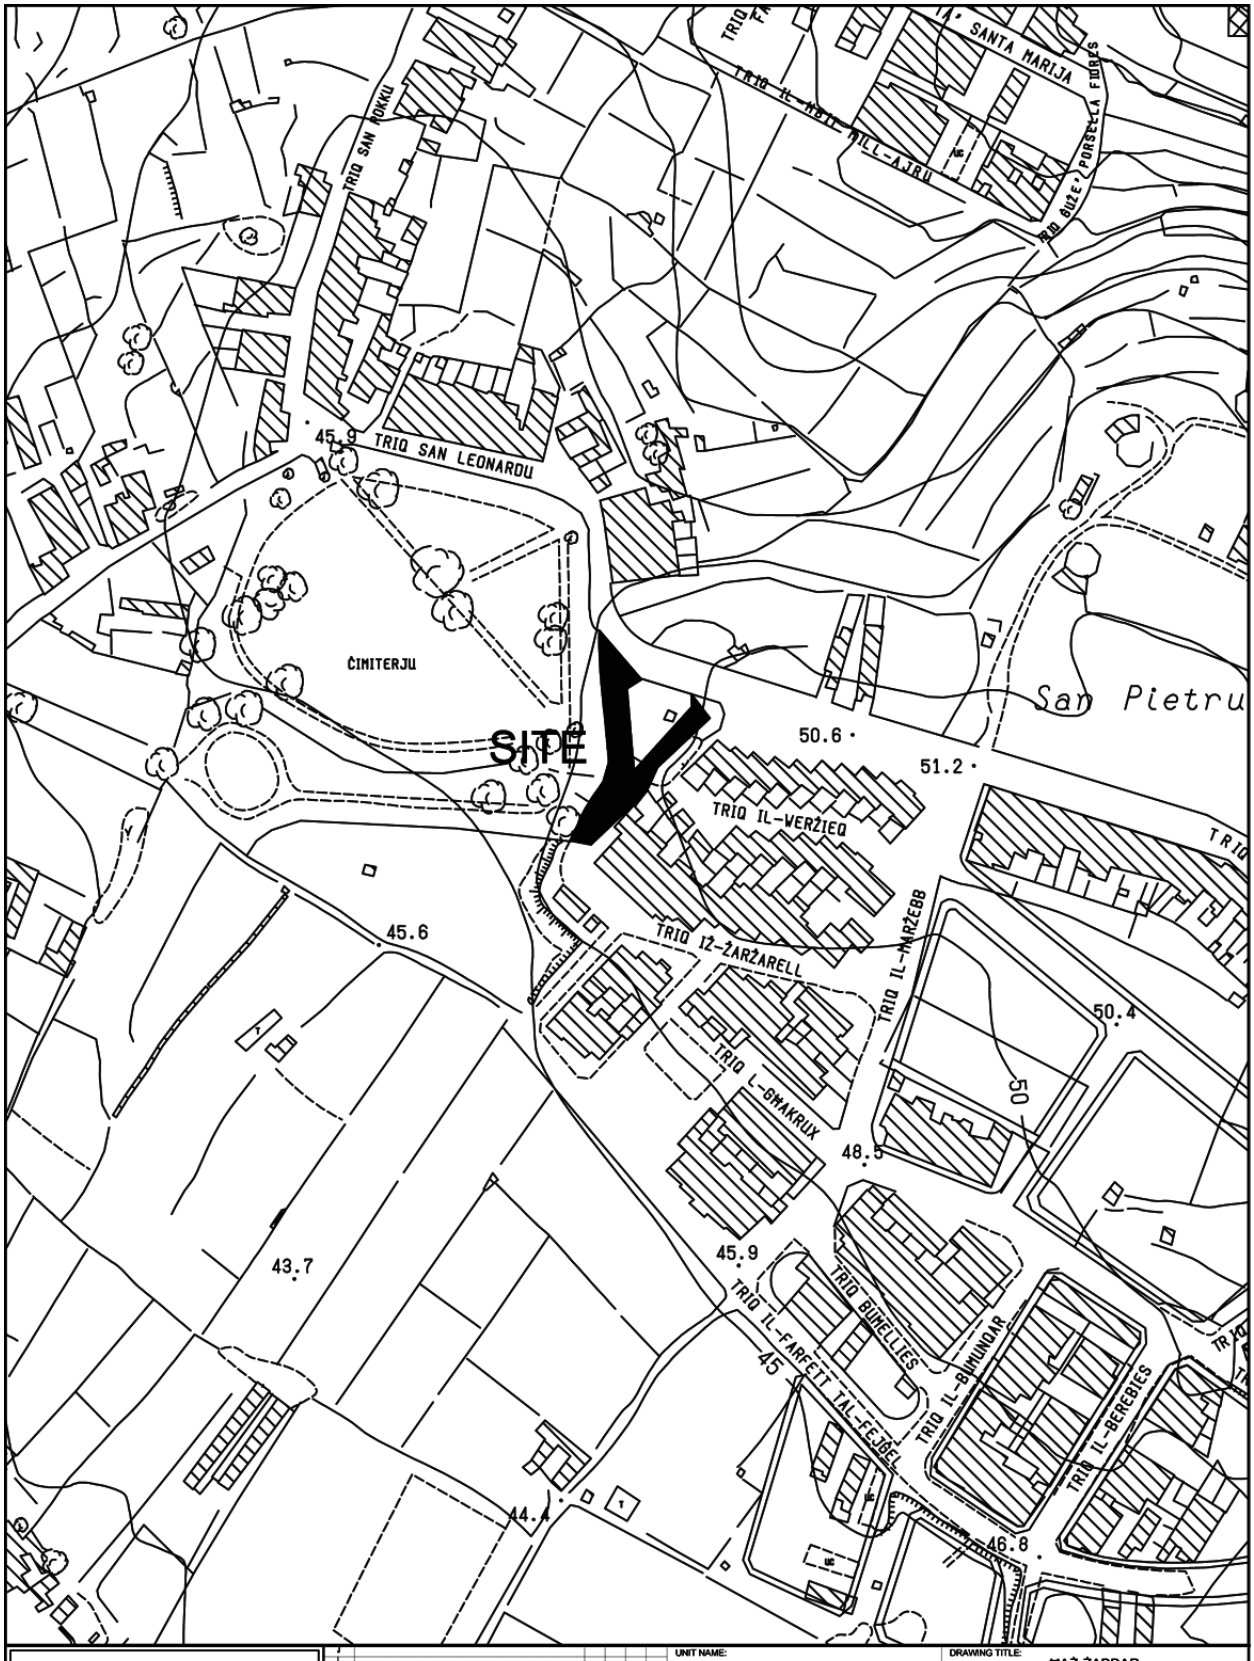
TRIQ SAN MOKKU
TRIQ IL-MDIL TAL-AJRU
SANTA MARIJA
RIB BUZE' PORSELLA FIBRES
45.9
TRIQ SAN LEONARDU
ĊIMITERJU
SITE
San Pietru
50.6
51.2
TRIQ IL-WERŻIEQ
45.6
TRIQ IŻ-ŻARŻARELL
TRIQ IL-MARŻEBB
50.4
TRIQ L-GĦAKRIUX
48.5
43.7
45.9
TRIQ IL-FARFETT TAL-FEJĠEL
TRIQ BUNELLIES
TRIQ IL-BUMUNDAR
TRIQ IL-BEREBIES
45
44.4
46.8
INFRASTRUCTURE MALTA
CHIEF EXECUTIVE OFFICER:
Ing. Fredrick Azzopardi
S:\Traffic Management\2021\Zabbar\2021 Zabbar.dwg
UNIT NAME:
IMPLEMENTATION
HEAD OF UNIT:
L.D.
PROJECT LEADER:
-
DRAWN BY:
-
DRAWING TITLE:
MAŻ-ŻABBAR
TRIQ SAN LEONARDU - SITE PLAN
Extends of works aren't binding but indicative
DATE:
JAN 2021
FILE NO:
-
DRAWING NO:
IM18/21
SHEET SIZE:
A4
SCALE:
1:2500
REVISION:
A
PAGE NO:
8

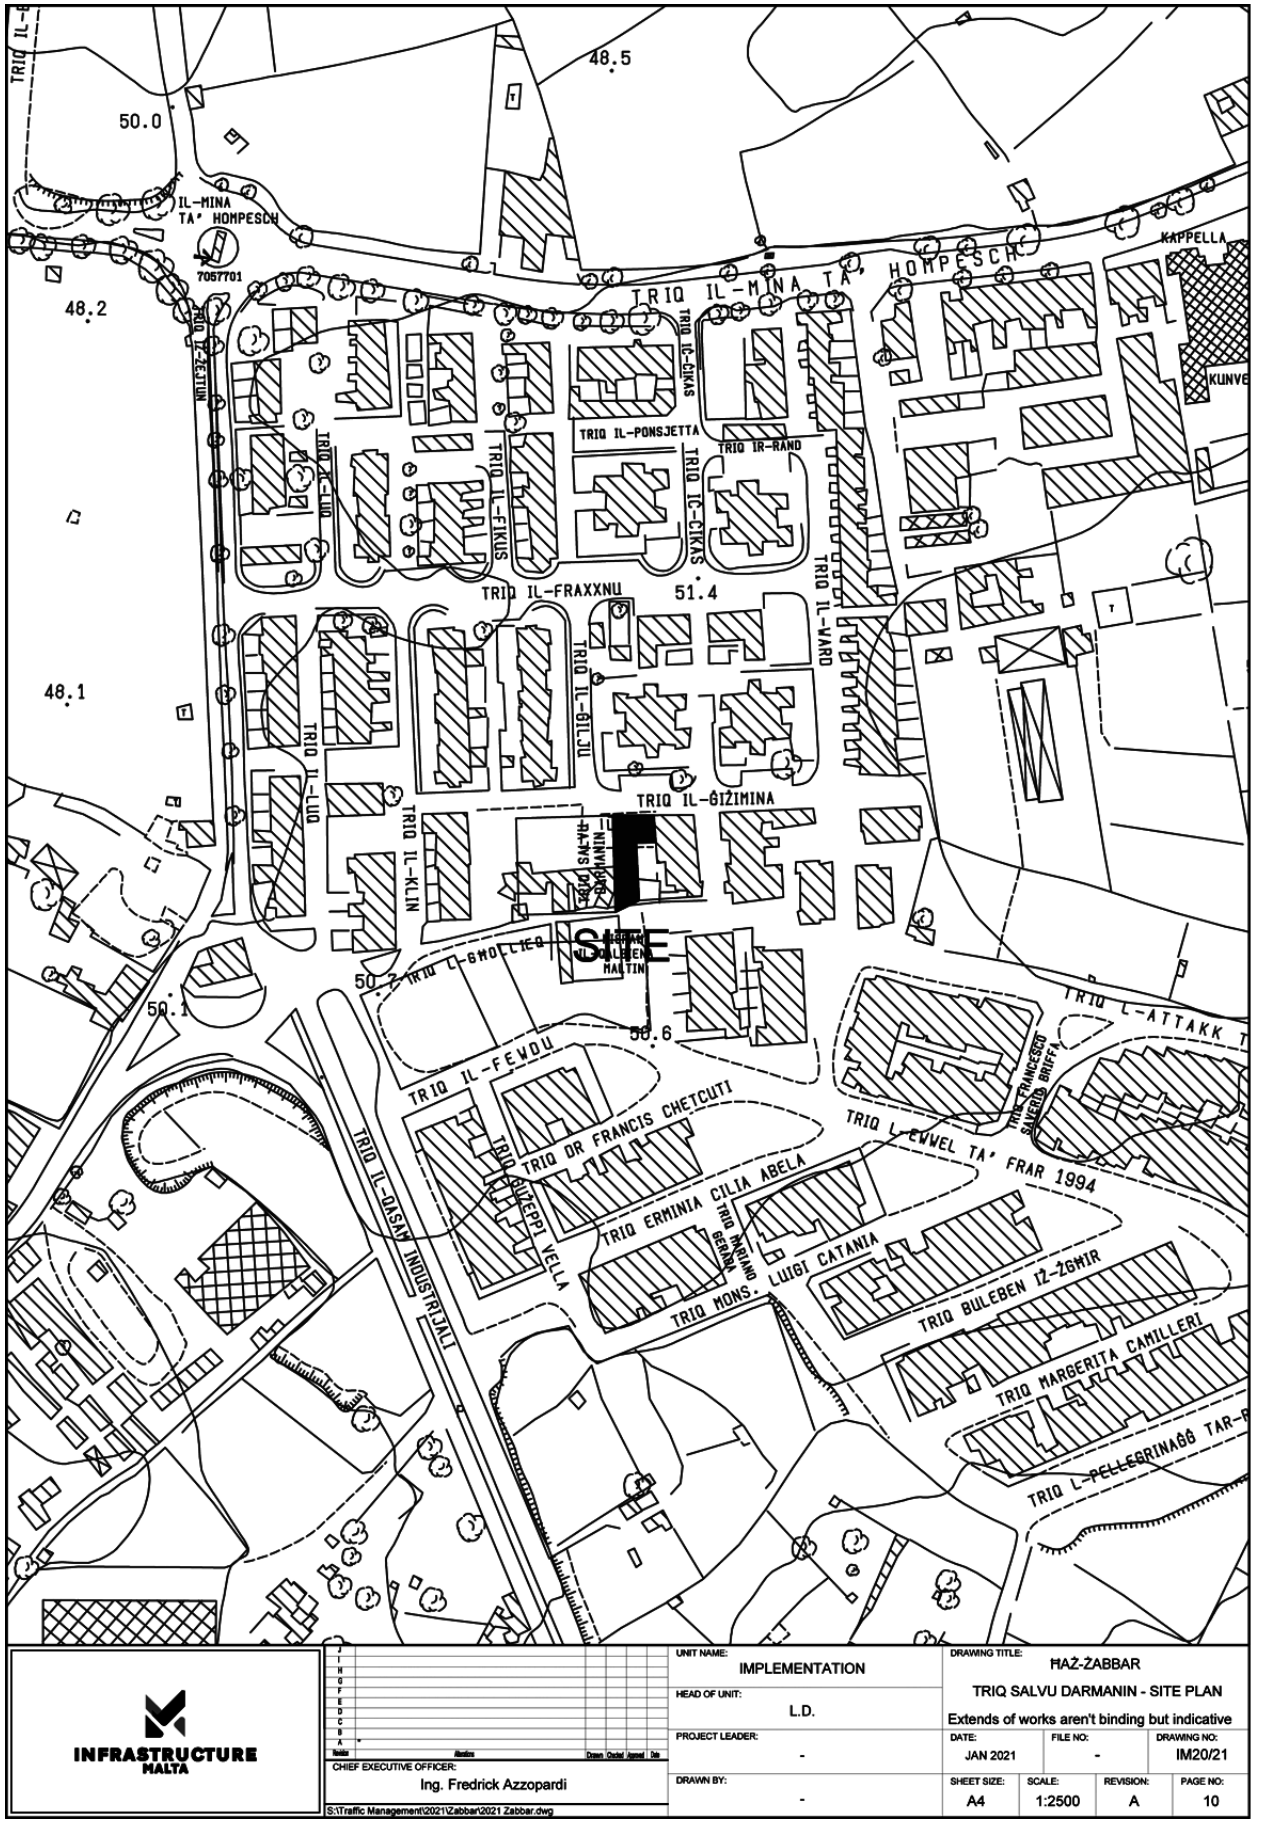

INFRASTRUCTURE MALTA

CHIEF EXECUTIVE OFFICER: Ing. Fredrick Azzopardi

S:\Traffic Management\2021\Zabbar\2021 Zabbar.dwg

UNIT NAME: IMPLEMENTATION	DRAWING TITLE: ĦAŻ-ŻABBAR TRIQ SALVU DARMANIN - SITE PLAN Extends of works aren't binding but indicative
HEAD OF UNIT: L.D.	
PROJECT LEADER: -	DATE: JAN 2021 / FILE NO: - / DRAWING NO: IM20/21
DRAWN BY: -	SHEET SIZE: A4 / SCALE: 1:2500 / REVISION: A / PAGE NO: 10