
INFRASTRUCTURE MALTA
UNIT NAME: IMPLEMENTATION
HEAD OF UNIT: N.V.
PROJECT LEADER: -
DRAWN BY: -
CHIEF EXECUTIVE OFFICER: Ing. Fredrick Azzopardi
S:\Traffic Management\2022\Siggiewi\2022 Siggiewi.dwg
DRAWING TITLE: IS-SIGGIEWI
po unnamed Road Ta' Lawrenti Area - SITE PLAN
(Extents of works are not binding but Indicative)
DATE: FEB 2022
FILE NO: -
DRAWING NO: IMD66/22
SHEET SIZE: A3
SCALE: 1:5000
REVISION: -
PAGE NO: 2

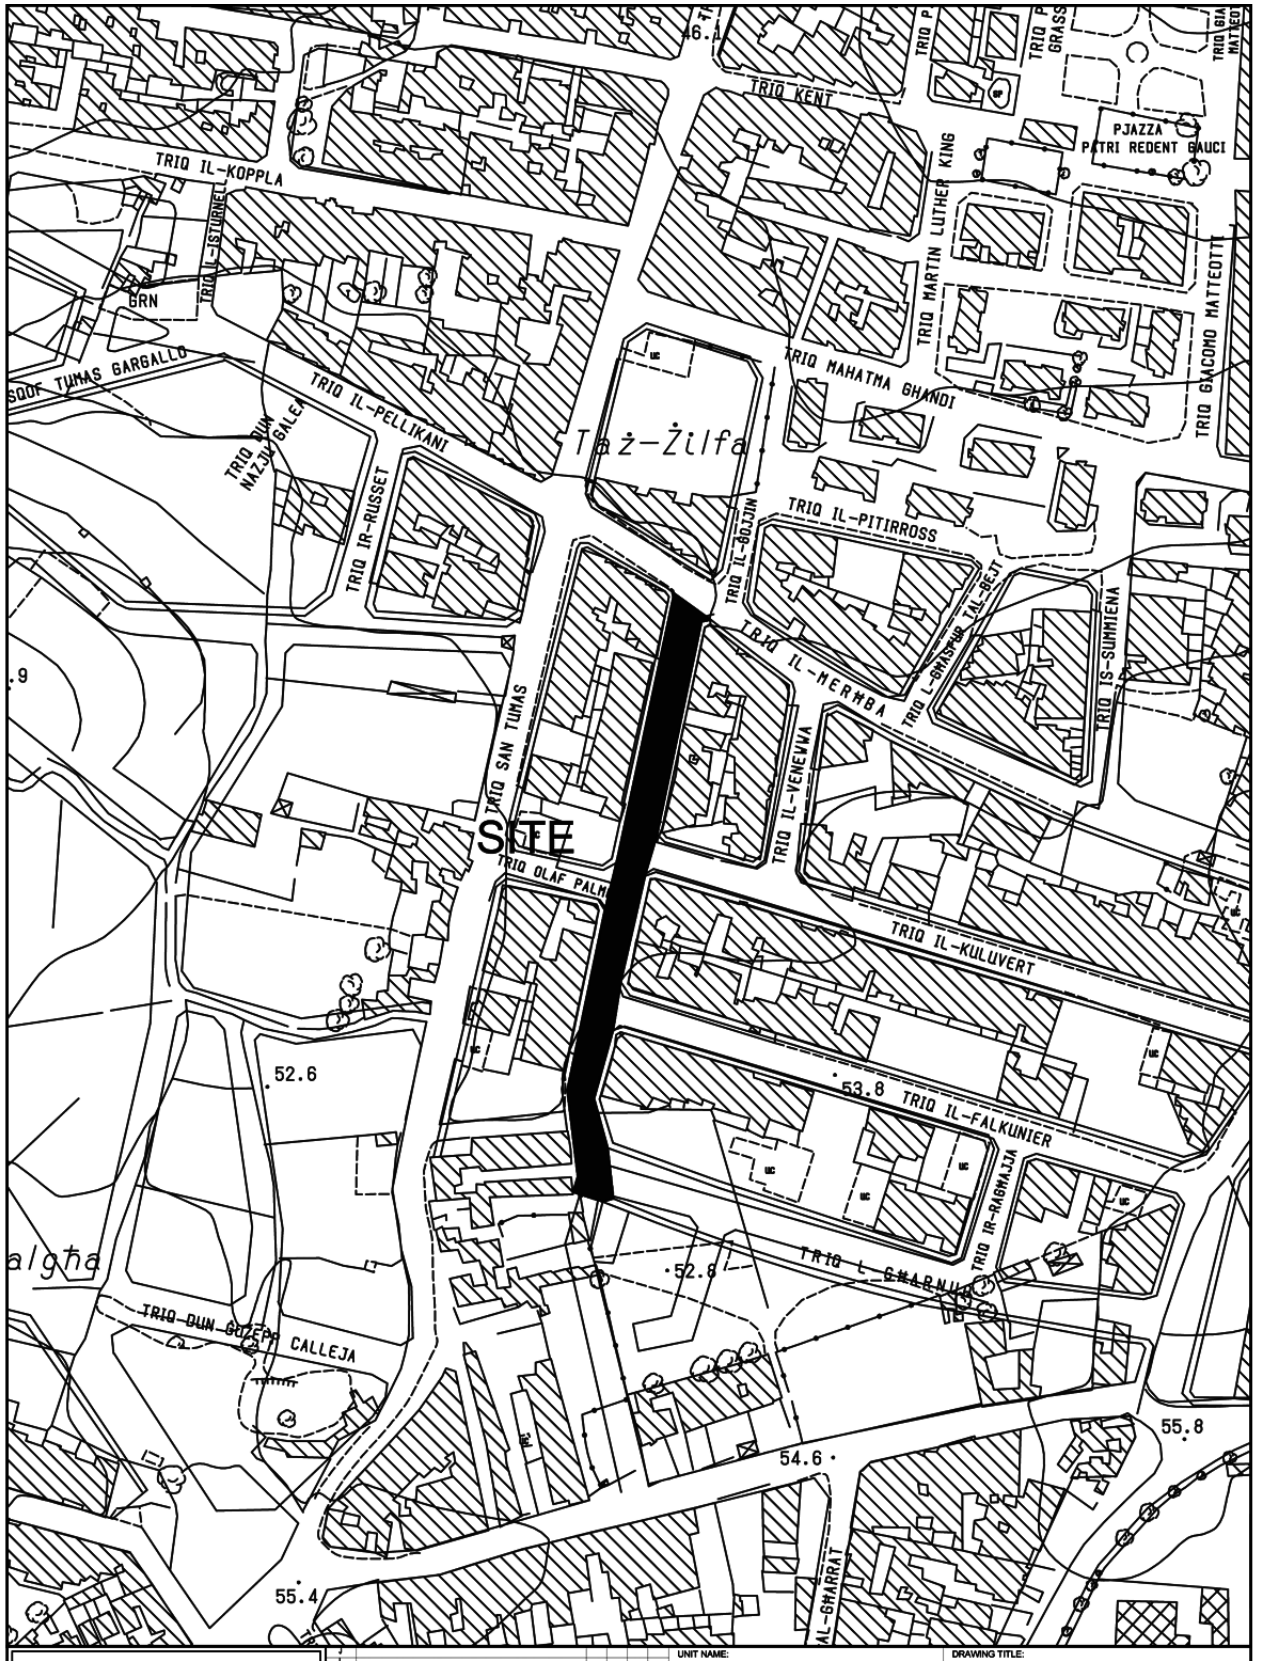


INFRASTRUCTURE MALTA

UNIT NAME: IMPLEMENTATION			DRAWING TITLE: IL-FGURA Triq il-Velleran - SITE PLAN (Extents of Works are not binding but indicative)	
HEAD OF UNIT: N.V.				
PROJECT LEADER: -	DATE: FEB 2022	FILE NO: -		DRAWING NO: IMD70/22
DRAWN BY: -	SHEET SIZE: A4	SCALE: 1:2500	REVISION: A	PAGE NO: 1

CHIEF EXECUTIVE OFFICER: Ing. Fredrick Azzopardi

S:\Traffic Management\2022\Fgura\2022 Fgura.dwg

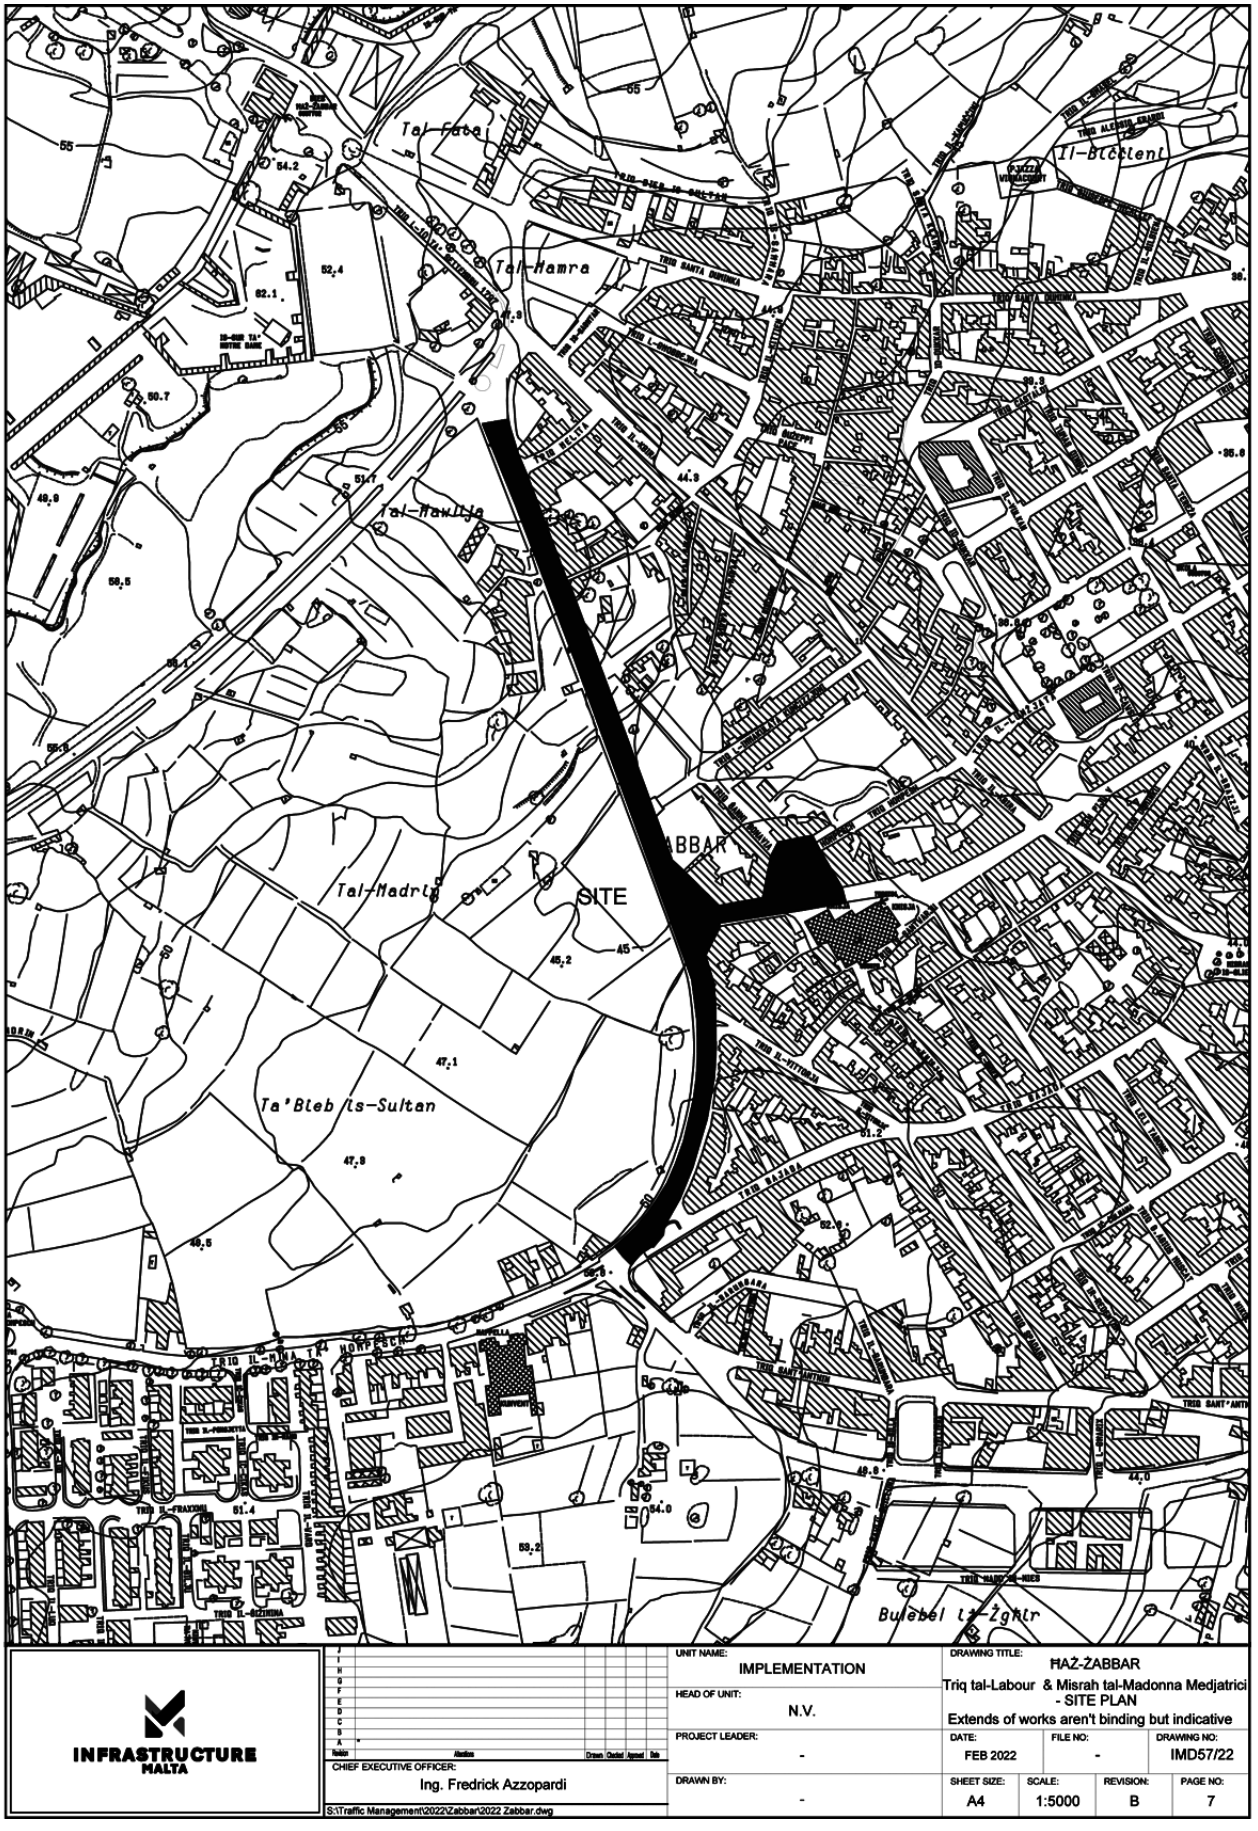

INFRASTRUCTURE MALTA

J					
I					
H					
G					
F					
E					
D					
C					
B					
A	*				
Folder	Alteration	Drawn	Checked	Approved	Date

CHIEF EXECUTIVE OFFICER: Ing. Fredrick Azzopardi

S:\Traffic Management\2022\Zabbar\2022 Zabbar.dwg

UNIT NAME: IMPLEMENTATION

HEAD OF UNIT: N.V.


PROJECT LEADER: -

DRAWN BY: -

DRAWING TITLE: ĦAŻ-ŻABBAR
Triq tal-Labour & Misrah tal-Madonna Medjatrici - SITE PLAN
Extends of works aren't binding but indicative

DATE:	FILE NO:	DRAWING NO:
FEB 2022	-	IMD57/22

SHEET SIZE:	SCALE:	REVISION:	PAGE NO:
A4	1:5000	B	7

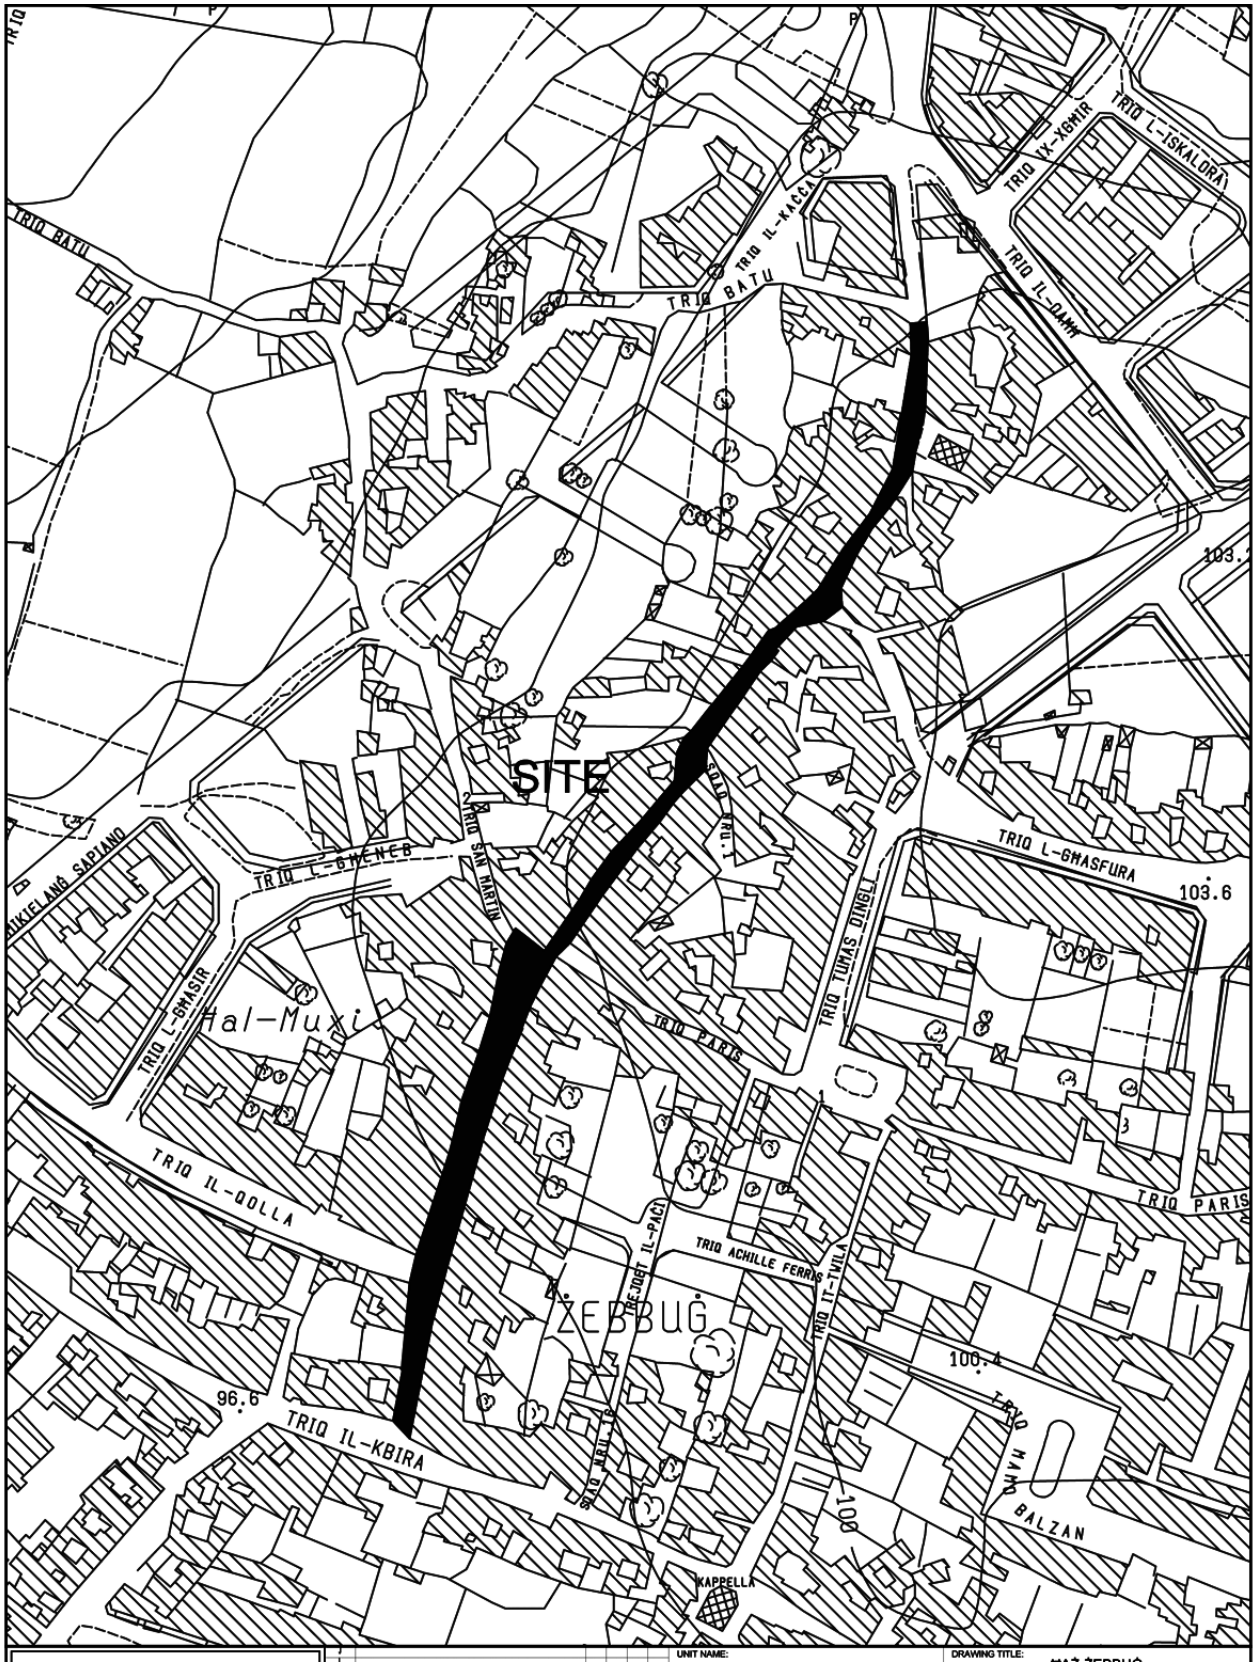

INFRASTRUCTURE MALTA

CHIEF EXECUTIVE OFFICER: Ing. Fredrick Azzopardi

S:\Traffic Management\2022\Zebbug\2022 Zebbug.dwg

UNIT NAME: IMPLEMENTATION

HEAD OF UNIT: N.V.


PROJECT LEADER: -

DRAWN BY: -

DRAWING TITLE: ĦAŻ-ŻEBBUĠ
Misrah Muxi - po Triq Santa Marija
- SITE PLAN
(Extents of works aren't binding but Indicative)

DATE:	FILE NO:	DRAWING NO:
FEB 2022	-	IMD67/22

SHEET SIZE:	SCALE:	REVISION:	PAGE NO:
A4	1:2500	A	4

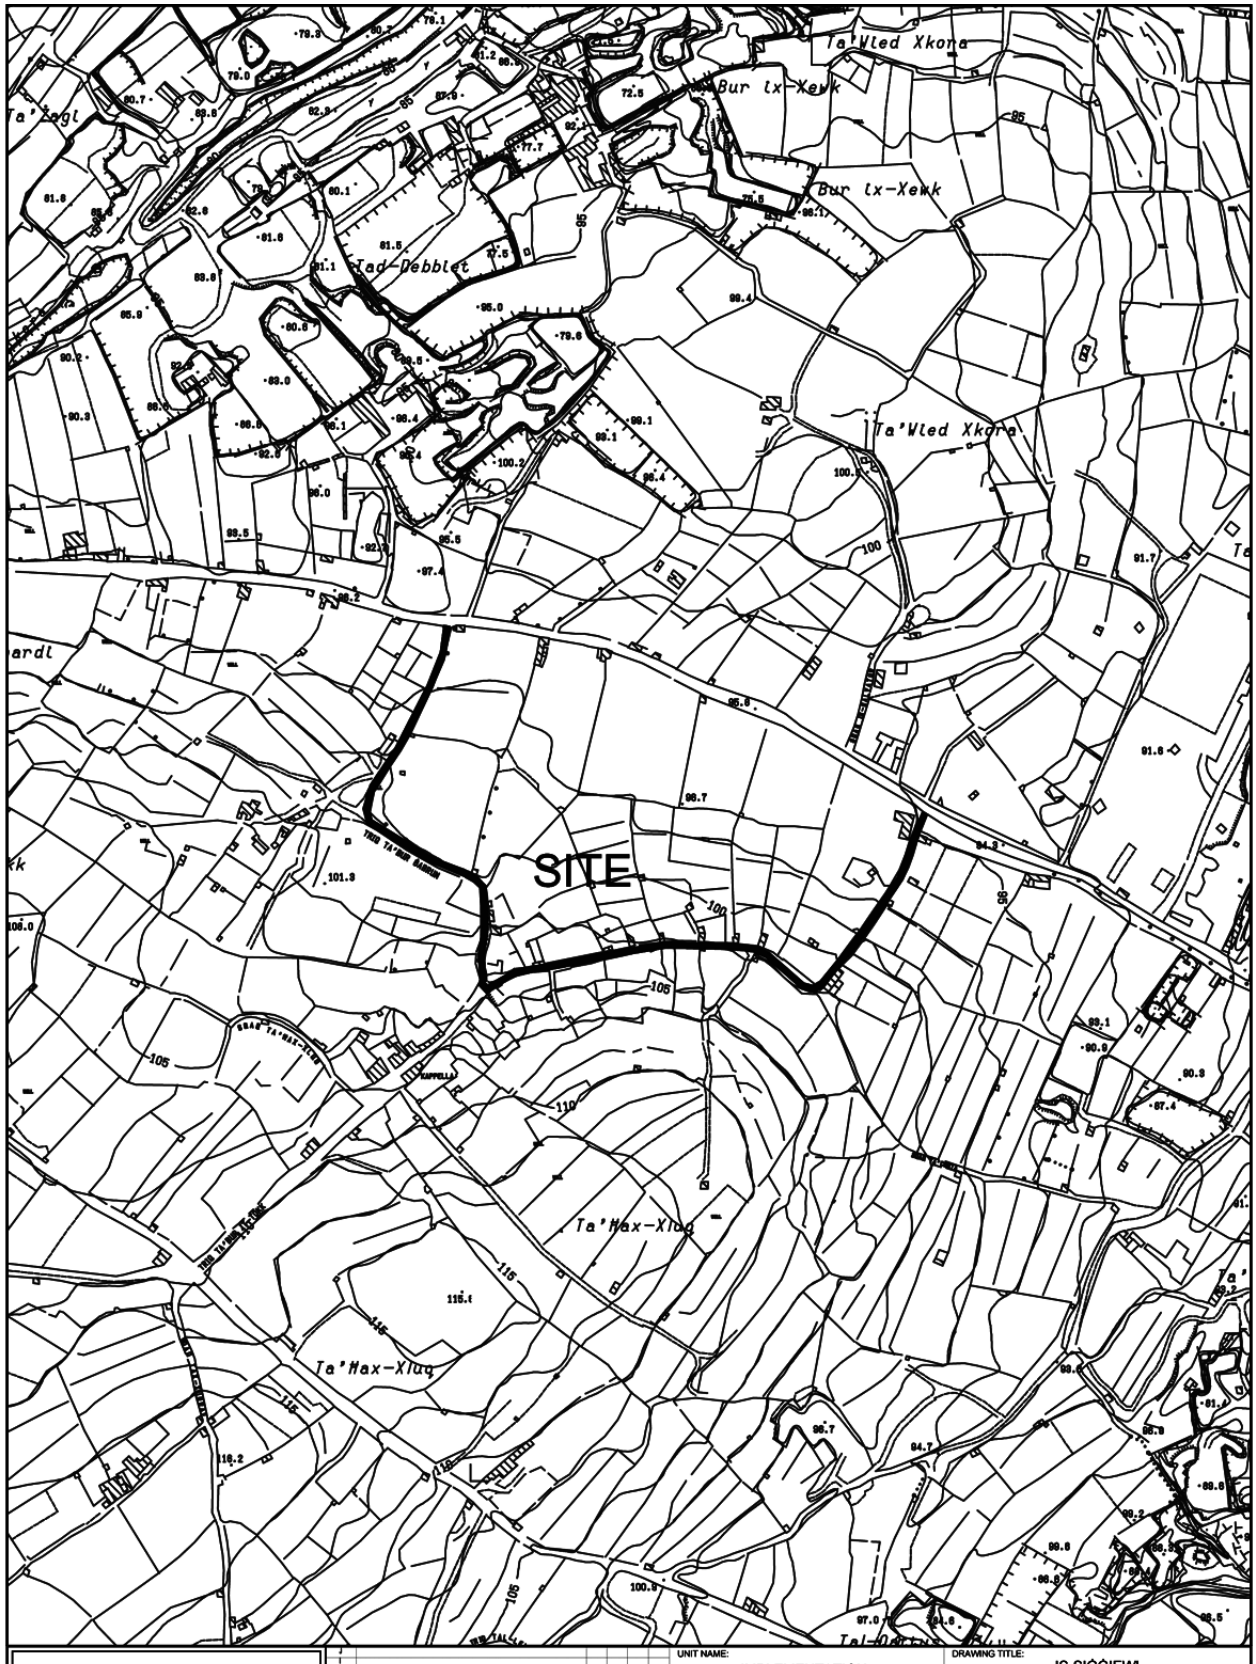

INFRASTRUCTURE MALTA

CHIEF EXECUTIVE OFFICER:
Ing. Fredrick Azzopardi

S:\Traffic Management\2022\Siggiewi\2022 Siggiewi.dwg

UNIT NAME: IMPLEMENTATION

HEAD OF UNIT: N.V.

PROJECT LEADER: -

DRAWN BY: -

DRAWING TITLE:
IS-SIGĠIEWI
po Triq ta Bur It-Tokk - Triq ta Bur Gabrun
- SITE PLAN
(Extents of works are not binding but Indicative)

DATE:	FILE NO:	DRAWING NO:
MAR 2022	-	IMD75/22

SHEET SIZE:	SCALE:	REVISION:	PAGE NO:
A4	1:5000	A	4