
93.4
90
9154841
IT-TRIQ TA' BENGHAJSA
87.6
Il-Miżieb
SITE
P
85.2
BARRIERA
80
75.5
75.6
81.7
90
85
85
91.2
90
368220
0 10 20 30 40 50
tm
Transport Malta
Roads & Infrastructure Directorate
Revision
Alterations
Drawn
Checked
Approved
Date
PROJECT No. :
-
P:\Design\Common Area\Local councils\Zurrieq\Triq il-Pluvieri.dwg
CHIEF OFFICER
S.GRIMA
PROJECT TITLE :
IZ-ZURRIEQ/ HAL FAR
ARCHITECT
A.C.
DRAWING TITLE :
TRIQ IL-PLUVIERI
SITE PLAN
CHECKED BY
L.C.
DATE :
04th March 2014
FILE No :
RD 45/14
DRAWING No :
RD 17/14/01
DRAWN BY
M.B.
SHEET SIZE
A4
SCALE :
1 : 2500
REVISION :
A
SHEET No :
1



tm Transport Malta

Roads & Infrastructure Directorate


PROJECT No. : -

P:\Design\Common Area\Traffic Management\2014\Zejtun\2014 Zejtun.dwg

CHIEF OFFICER: S.GRIMA	PROJECT TITLE: TRIQ ALFREDO CACHIA ZAMMIT, IZ-ZEJTUN			
ARCHITECT: A.C.	DRAWING TITLE: SITE PLAN			
CHECKED BY: C.B.	DATE: 2nd April 2014	FILE No: RD25/14	DRAWING No: RD30/14/01	
DRAWN BY: M.B.	SHEET SIZE: A3	SCALE: 1 : 2500	REVISION: A	SHEET No: 1

MOSTA
TRIQ SAN SILVESTRU
TRIQ IL-KBIRA
Tal-Ħanżira
Tal-Blata
Tal-Ħolja
Ta' Mellu
Tal-Ħolja
Taċ-Ċawla
TRIQ IL-POSTA
TRIQ IL-GRONNELLA
TRIQ IR-RIVENDITTI TAL-GVERRA
TRIQ IL-MARI
TRIQ IL-GIKLISTI
TRIQ ANTONIU MIRABELLI
TRIQ IL-KBIRA
TRIQ IL-KBIRA
TRIQ TAL-ACCETTA
L-GHOLJA
TRIQ IL-KBIRA
TRIQ IL-KBIRA
TRIQ IL-KBIR

SITE
TRIQ ALESSANDRA
IS-SUR TA' SANTA LIENA
TRIQ SANTA LIENA
TRIQ L-IMMAKULATA
TRIQ IL-PELLEGRINAGĠ
TRIQ HANOVER
TRIQ IL-ĠDIDA
TRIQ SAN PAWL
TRIQ CETTA MINTOFF
TRIQ SAN ĠWANN
IL-BIEB TA' SANTA LIENA
Is-Swar tal-Kottonera
Transport Malta
Roads & Infrastructure Directorate
CHIEF OFFICER
S.GRIMA
ARCHITECT
A.C.
CHECKED BY
M.Br.
DRAWN BY
M.B.
PROJECT TITLE:
BORMLA
DRAWING TITLE:
TRIQ IS-SUR TA' SANTA LIENA
SITE PLAN
DATE:
22nd April 2014
FILE No:
RD84/14
DRAWING No:
RD38/14
SHEET SIZE:
A4
SCALE:
1 : 2500
REVISION:
A
SHEET No:
2

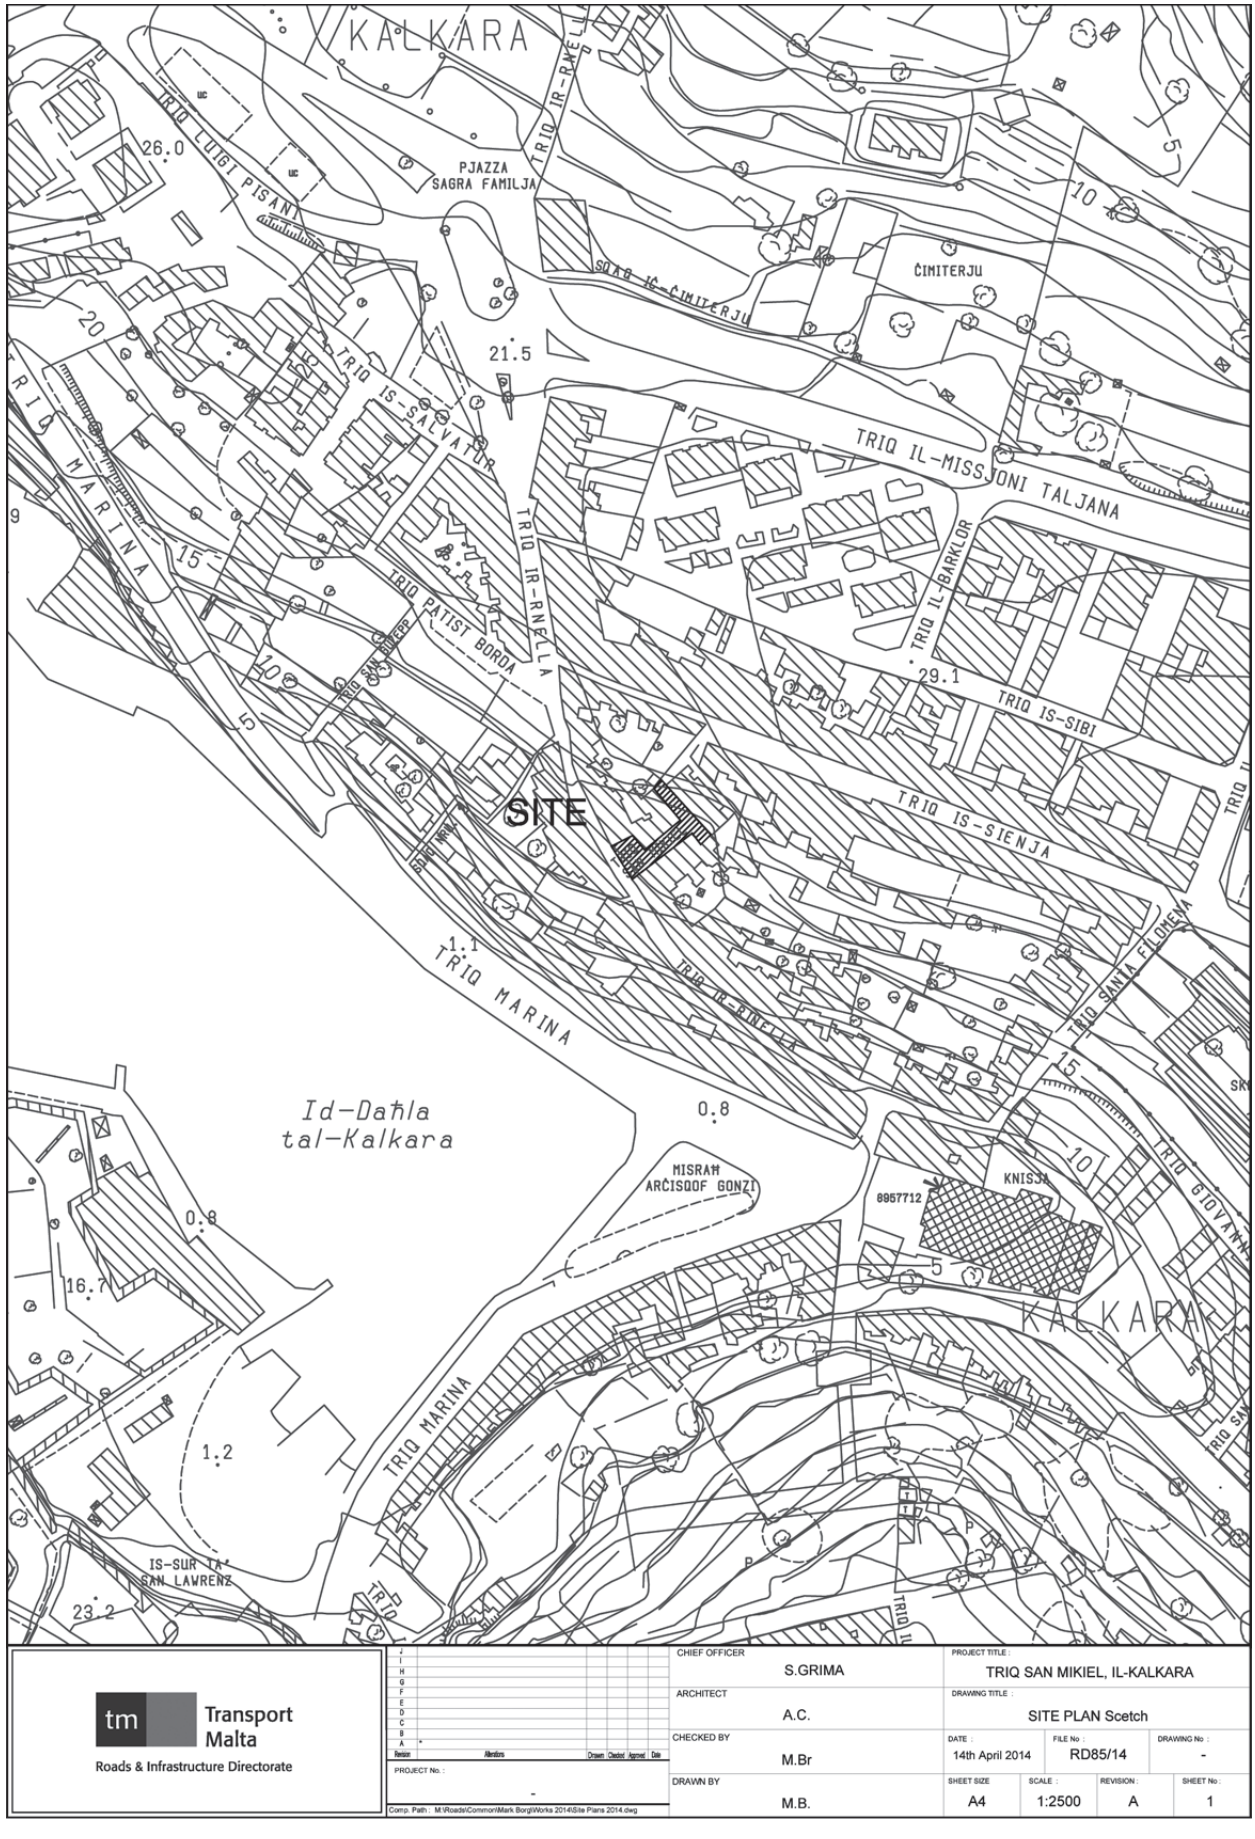

Transport Malta
Roads & Infrastructure Directorate

CHIEF OFFICER: S.GRIMA	PROJECT TITLE: TRIQ SAN MIKIEL, IL-KALKARA		
ARCHITECT: A.C.	DRAWING TITLE: SITE PLAN Scetch		
CHECKED BY: M.Br	DATE: 14th April 2014	FILE No: RD85/14	DRAWING No: -
DRAWN BY: M.B.	SHEET SIZE: A4	SCALE: 1:2500	REVISION: A / SHEET No: 1

PROJECT No.: -

Comp. Path : M:\Roads\Common\Mark Borg\Works 2014\Site Plans 2014.dwg