
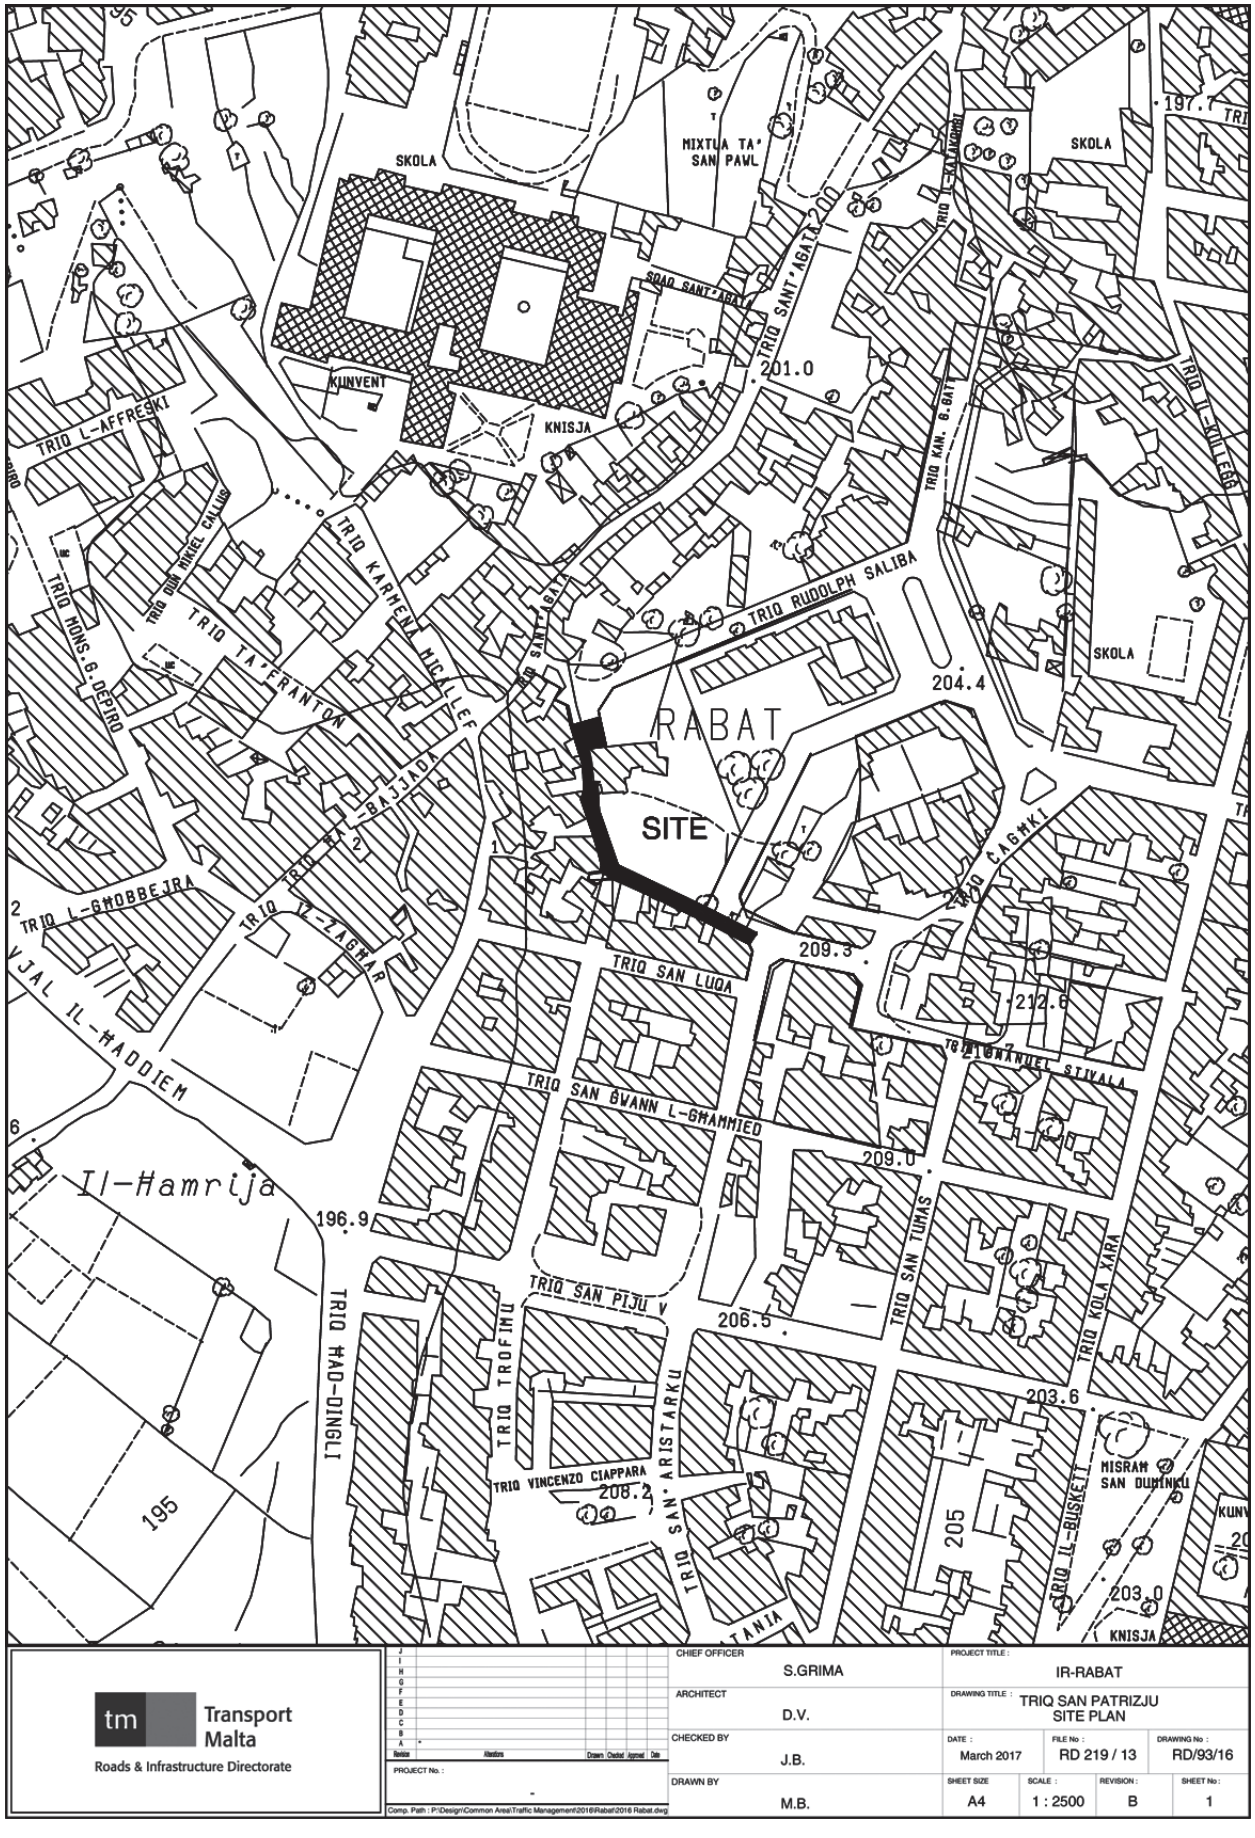


Transport Malta
Roads & Infrastructure Directorate

CHIEF OFFICER: S.GRIMA	PROJECT TITLE: IR-RABAT		
ARCHITECT: D.V.	DRAWING TITLE: TRIQ SAN PATRIZJU SITE PLAN		
CHECKED BY: J.B.	DATE: March 2017	FILE No: RD 219 / 13	DRAWING No: RD/93/16
DRAWN BY: M.B.	SHEET SIZE: A4	SCALE: 1 : 2500	REVISION: B / SHEET No: 1

PROJECT No.: -

Comp. Path : P:\Design\Common Area\Traffic Management\2016\Rabat\2016 Rabat.dwg

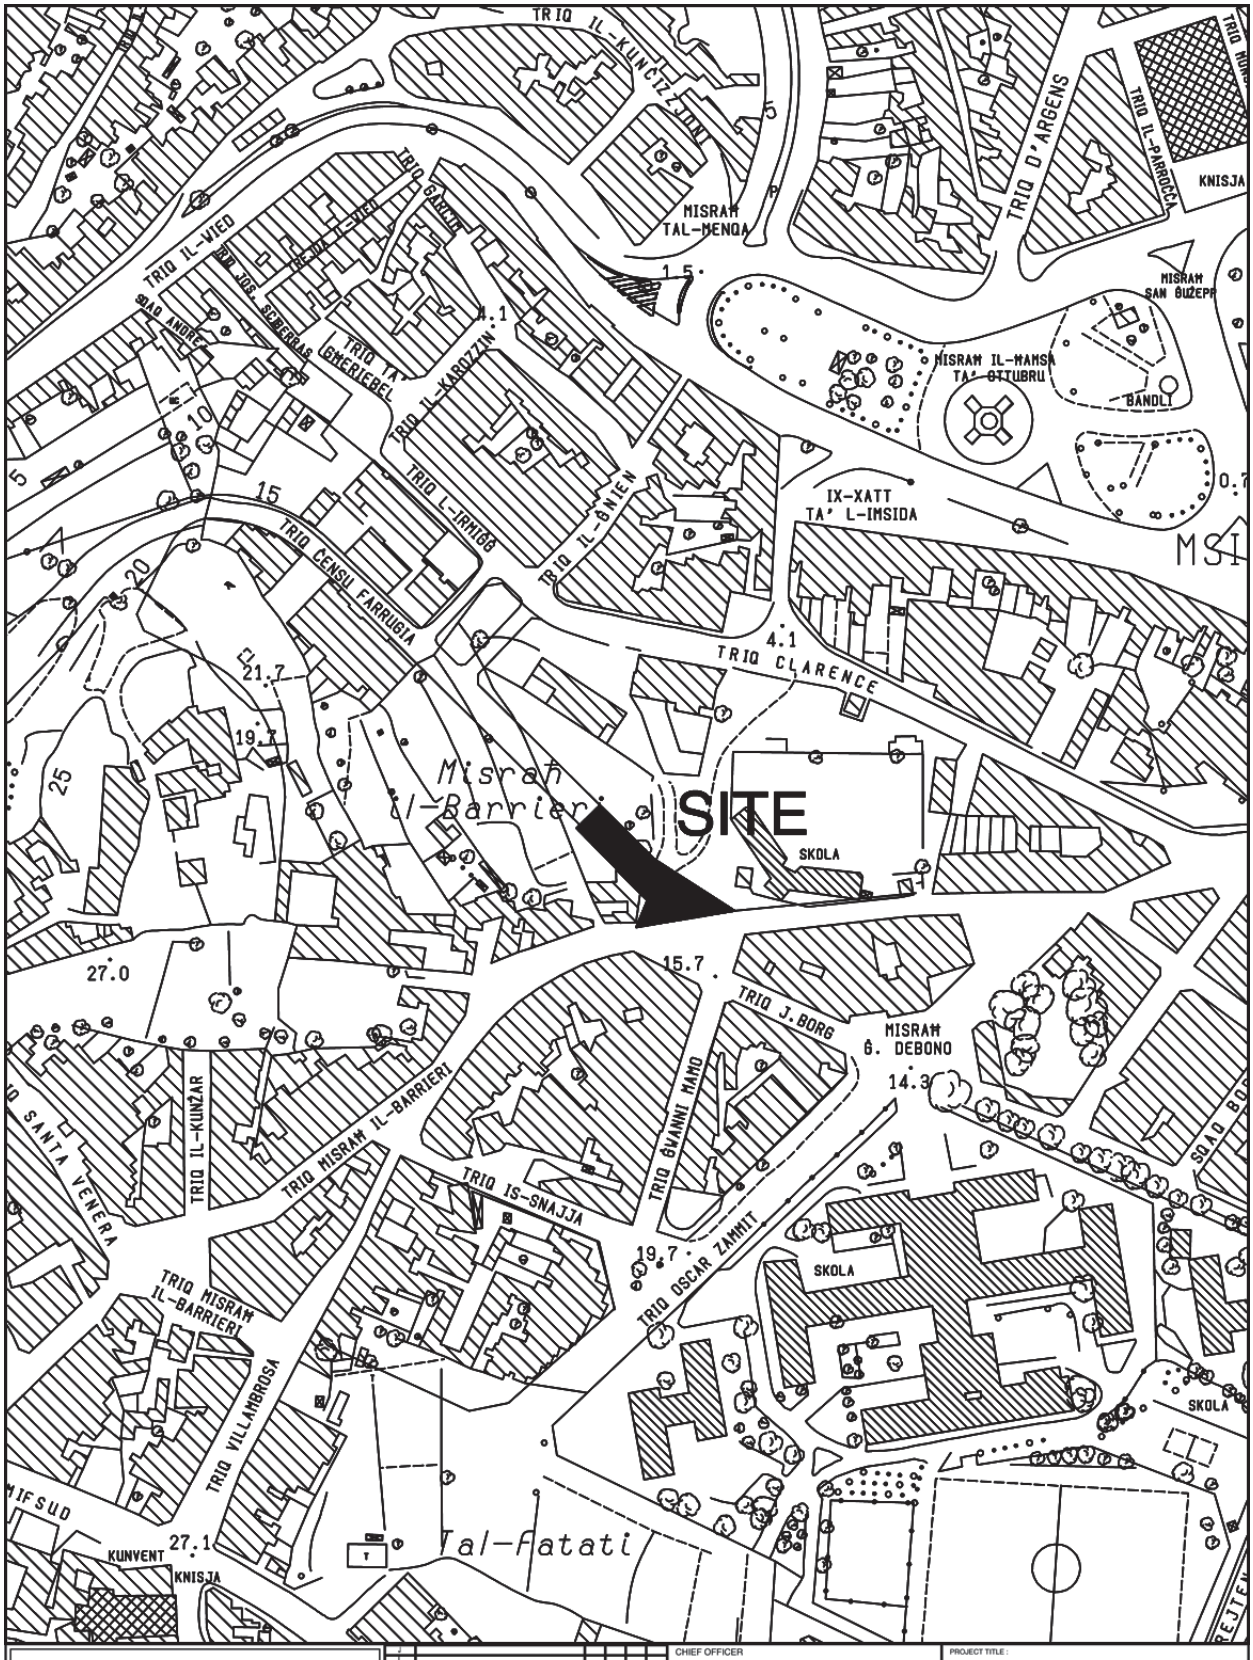

Transport Malta
Roads & Infrastructure Directorate

CHIEF OFFICER	S.GRIMA
ARCHITECT	R.Z.
CHECKED BY	G.G.
DRAWN BY	M.B.
PROJECT TITLE :	L-IMSIDA
DRAWING TITLE :	TRIQ CENSU FARRUGIA SITE PLAN
DATE :	December 2016
FILE No :	RD357/16
DRAWING No :	RD189/16
SHEET SIZE	A4
SCALE :	1 : 2500
REVISION :	A
SHEET No :	4

PROJECT No. :
-
P:\Design\Common Area\Traffic Management\2016\Misid\2016 Misida.dwg