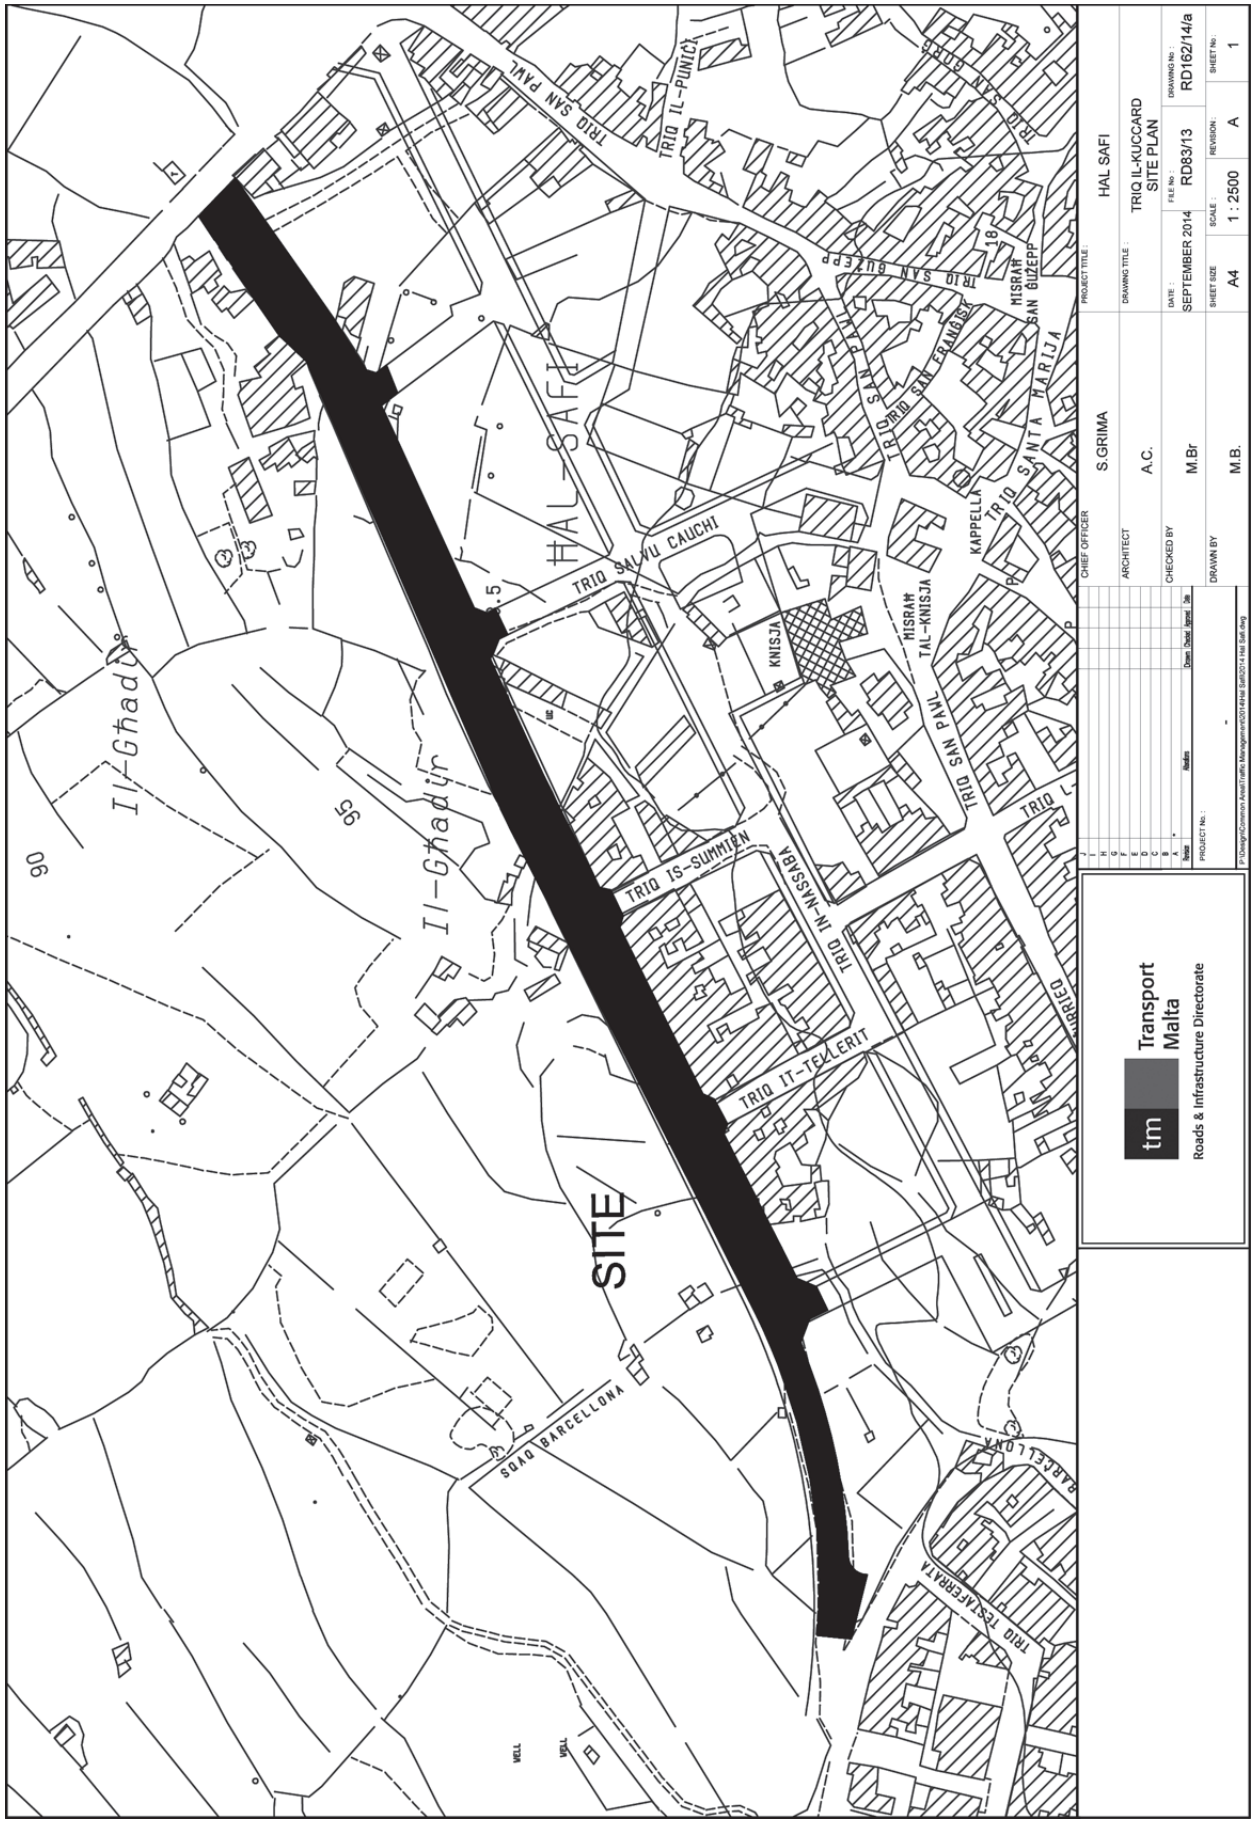
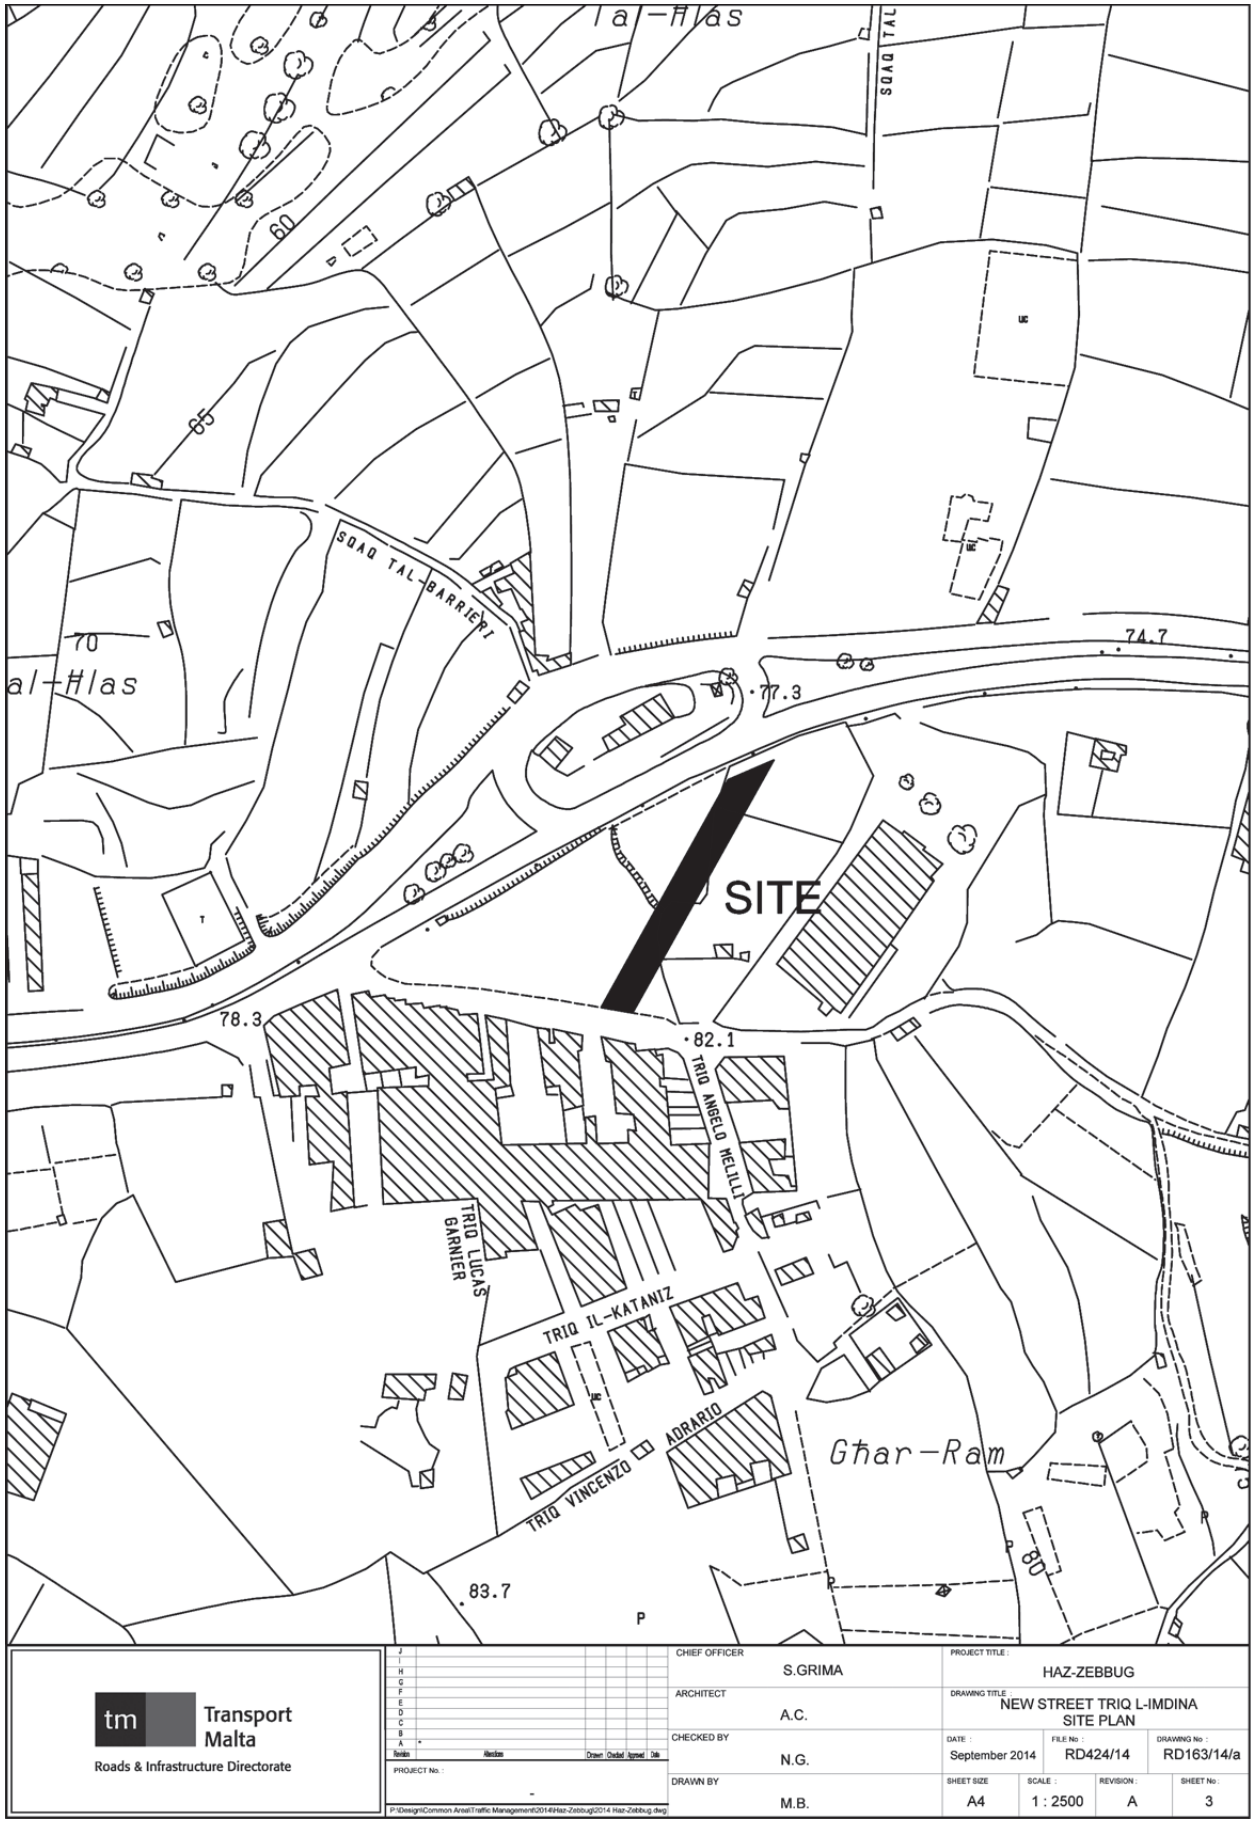
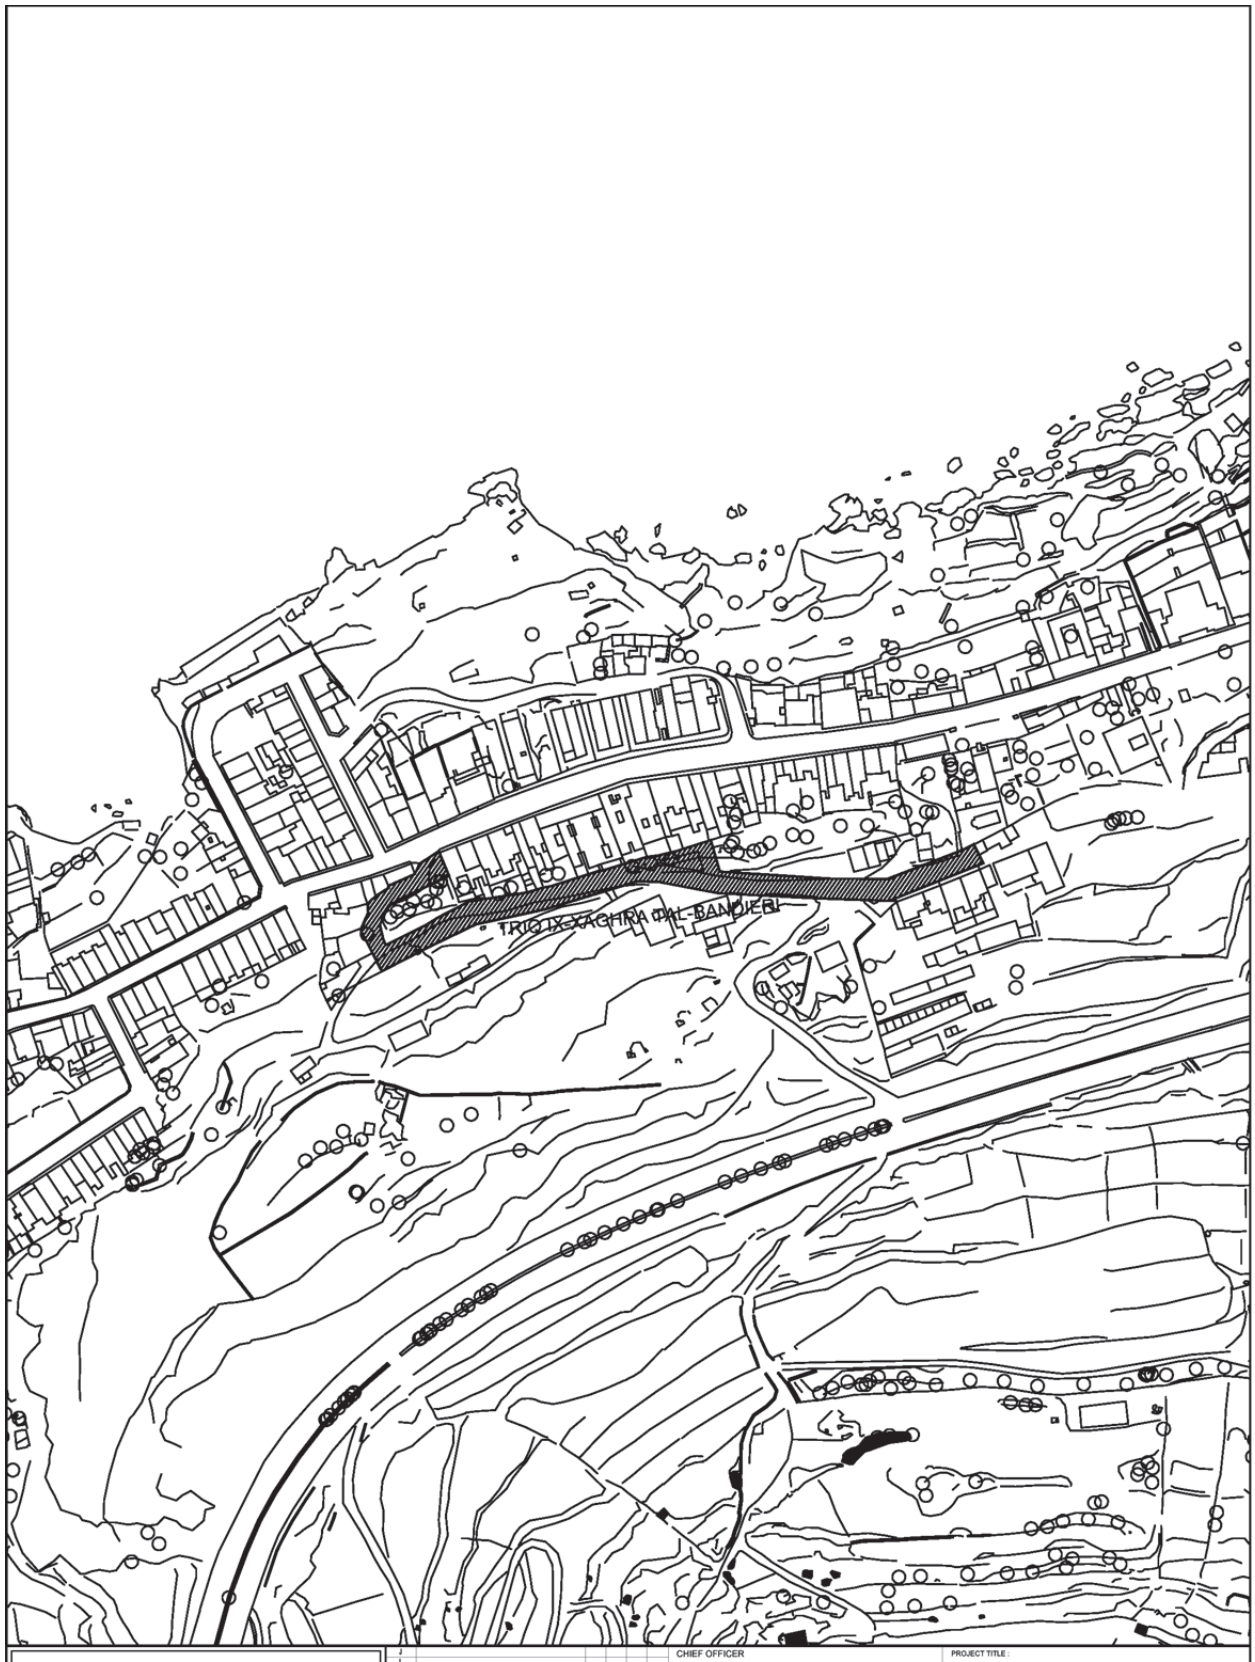

HAL SAFI
TRIQ IL-KUCCARD
SITE PLAN
RD83/13
RD162/14/a
SEPTEMBER 2014
1 : 2500
A4
A
1
S.GRIMA
A.C.
M.Br
M.B.
Transport Malta
Roads & Infrastructure Directorate
SITE
TRIQ SALVU CAUCHI
TRIQ IL-PUNIC
TRIQ SAN PAWL
TRIQ SAN ERASMU
TRIQ SANTA MARIJA
KAPPELLA
MISRAH TAL-KNISJA
KNISJA
TRIQ IS-SUMMIEN
TRIQ IN-NASSARA
TRIQ IT-TELLERIT
SQAQ BARCELLONA
TRIQ TAL-FERRATA
Il-Ghadir
WELL


Ta'-Ħlas
SOAQ TAL
SOAQ TAL-BARRIERI
70
al-Ħlas
74.7
77.3
SITE
78.3
82.1
TRIQ ANGELO MELILLI
TRIQ LUCAS GARNIER
TRIQ IL-KATANIZ
ADRARIO
TRIQ VINCENZO
Għar-Ram
83.7
80
Transport Malta
Roads & Infrastructure Directorate
CHIEF OFFICER
S.GRIMA
ARCHITECT
A.C.
CHECKED BY
N.G.
DRAWN BY
M.B.
PROJECT TITLE :
HAZ-ZEBBUG
DRAWING TITLE :
NEW STREET TRIQ L-IMDINA
SITE PLAN
DATE :
September 2014
FILE No :
RD424/14
DRAWING No :
RD163/14/a
SHEET SIZE
A4
SCALE :
1 : 2500
REVISION :
A
SHEET No :
3
PROJECT No. :
-
P:\Design\Common Area\Traffic Management\2014\Haz-Zebbug\2014 Haz-Zebbug.dwg



Transport Malta
Roads & Infrastructure Directorate

Revision	Alterations	Drawn	Checked	Approved	Date

PROJECT No. :

M:\Common\Ciappara Godfrey\Different Sites (Silvio) Batch 2\St.Paul's Bay.dwg

CHIEF OFFICER: Simon Grima

ARCHITECT: A.C.

CHECKED BY: J.B.

DRAWN BY: G.C./M.B.

PROJECT TITLE : SAN PAWL IL-BAHAR

DRAWING TITLE : TRIQ IX-XAGHRA TAL-BANDIERI SITE PLAN

DATE : 26th Nov. 2014

FILE No : RD 838 / 10

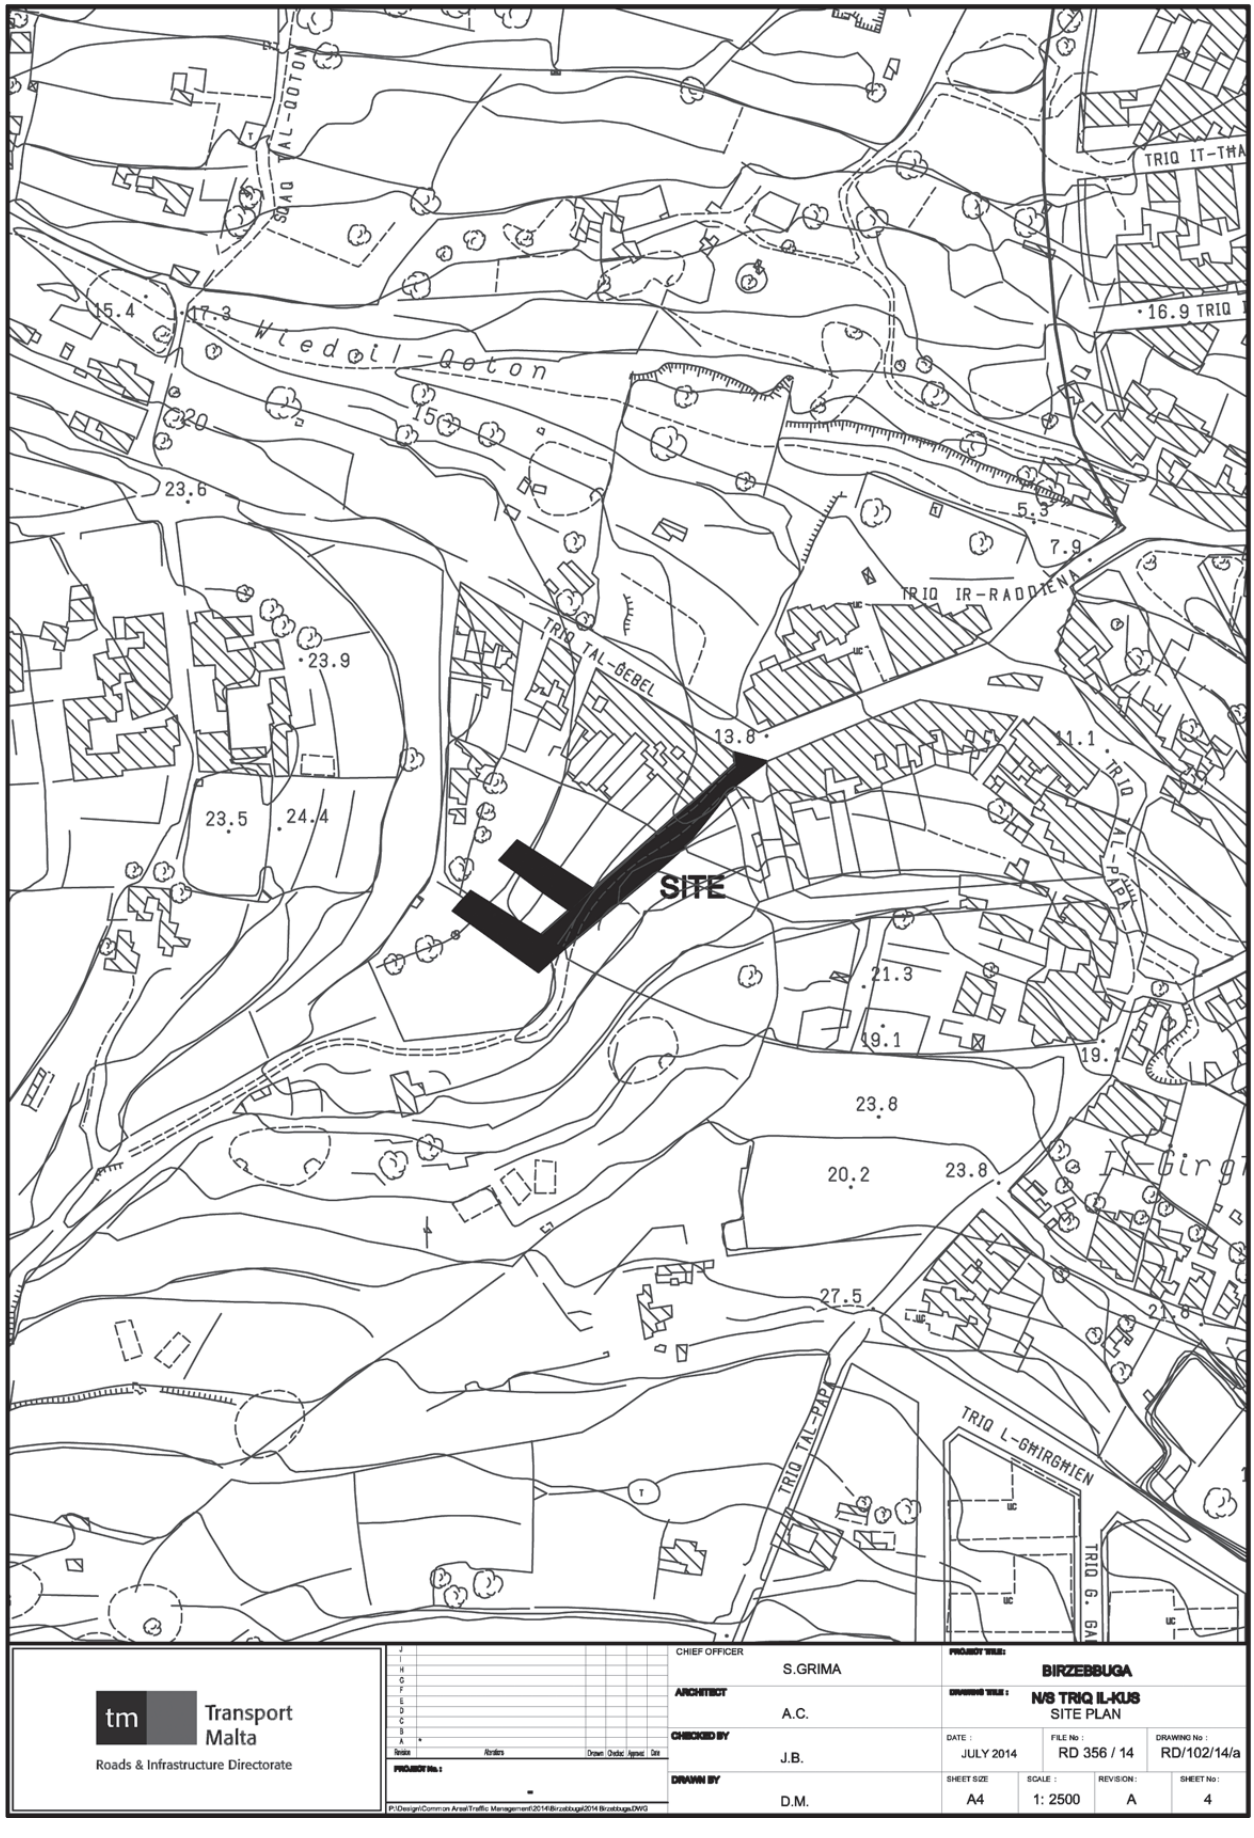
DRAWING No : RD/366/14

SHEET SIZE : A4

SCALE : 1 : 2500

REVISION :

SHEET No : 9


SITE
TRIQ TAL-GEBEL
TRIQ IR-RADDIENA
TRIQ L-GHIRGHIEN
TRIQ TAL-PAPA
TRIQ G. GA
15.4
17.3
23.6
23.9
23.5
24.4
13.8
11.1
21.3
19.1
23.8
20.2
27.5
5.3
7.9
16.9
Transport Malta
Roads & Infrastructure Directorate
CHIEF OFFICER
S.GRIMA
ARCHITECT
A.C.
CHECKED BY
J.B.
DRAWN BY
D.M.
PROJECT TITLE:
BIRZEBBUGA
DRAWING TITLE:
N/S TRIQ IL-KUS
SITE PLAN
DATE:
JULY 2014
FILE No:
RD 356 / 14
DRAWING No:
RD/102/14/a
SHEET SIZE
A4
SCALE:
1: 2500
REVISION:
A
SHEET No:
4