Nru. 287

AWTORITÀ GĦAT-TRASPORT F'MALTA

Triq il-Milizzja, In-Naxxar, Triq il-Port Ħieles, Birżebbuġa, Triq tal-Palazzi, Iż-Żejtun, Triq ir-Rummien k/m Triq in-Naspli, Marsaskala, Triq in-Niġem, Ħal Għaxaq, Triq Ta' Pizzuta, Iż-Żejtun, Triq il-Ħabba, Is-Swieqi, Triq ir-Rixtellu, in-Naxxar, Triq ir-Rużinjol, Il-Mosta u Triq Sant' Anna, L-Imġarr

BIS-SAĦĦA tal-Artikolu erbatax (14) tal-Avviż Legali Nru. 39 tal-2010, l-Awtorità għat-Trasport f'Malta tgħarraf bl-intenzjoni tagħha illi tlesti l-formazzjoni ta':

Parti minn Triq il-Milizzja, In-Naxxar (indikata fuq il-pjanta f'paġna 2283).

Parti minn Triq il-Port Ħieles, Birżebbuġa (indikata fuq il-pjanta f'paġna 2284).

Parti minn Triq tal-Palazzi, Iż-Żejtun (indikata fuq il-pjanta f'paġna 2285).

Triq ir-Rummien, kantuniera ma' Triq in-Naspli, Marsaskala (indikata fuq il-pjanta f'paġna 2286).

Triq in-Niġem, Ħal Għaxaq (indikata fuq il-pjanta f'paġna 2287).

Parti minn Triq ta' Pizzuta, Iz-Żejtun (indikata fuq il-pjanta f'paġna 2288).

Parti minn Triq il-Ħabba, Is-Swieqi (indikata fuq il-pjanta f'paġna 2289).

Triq ir-Rixtellu, In-Naxxar (indikata fuq il-pjanta f'paġna 2290).

Parti minn Triq ir-Rużinjol, Il-Mosta (indikata fuq il-pjanta f'paġna 2291).

Parti minn Triq Sant' Anna, L-Imġarr (indikata fuq il-pjanta f'paġna 2292).

Kull persuna illi skont il-liġi għandha l-obbligu li tifforma din it-triq (inkluż billi takkwista l-art neċessarja għall-istess formazzjoni) għandha sa ħmistax (15)-il jum mid-data tal-pubblikazzjoni ta' dan l-avviż sabiex twettaq l-obbligi tagħha skont il-liġi. Fin-nuqqas, l-Awtorità għat-Trasport f'Malta tgħaddi sabiex tagħmel l-istess xogħol ta' formazzjoni hi stess skont is-saħħa lilha mogħtija mil-liġi u a spejjeż tal-persuni li huma legalment obbligati jifformaw it-triq.

L-14 ta' Marzu, 2014

No. 287

AUTHORITY FOR TRANSPORT IN MALTA

Triq il-Milizzja, Naxxar, Triq il-Port Ħieles, Birżebbuġa, Triq tal-Palazzi, Żejtun, Triq ir-Rummien c/w Triq in-Naspli, Marsaskala, Triq in-Niġem, Ħal Għaxaq, Triq Ta' Pizzuta, Żejtun, Triq il-Ħabba, Swieqi, Triq ir-Rixtellu, Naxxar, Triq ir-Rużinjol, Mosta and Triq Sant' Anna, Mġarr

IN virtue of Article fourteen (14) of Legal Notice No. 39 of 2010, the Authority for Transport in Malta hereby gives official notice of its intention to complete the formation of:

Part of Triq il-Milizzja, Naxxar (indicated on the site plan on page 2283).

Part of Triq il-Port Ħieles, Birżebbuġa (indicated on the site plan on page 2284).

Part of Triq tal-Palazzi, Żejtun (indicated on the site plan on page 2285).

Triq ir-Rummien, kantuniera ma' Triq in-Naspli, Marsaskala (indicated on the site plan on page 2286).

Triq in-Niġem, Ħal Għaxaq (indicated on the site plan on page 2287).

Part of Triq ta' Pizzuta, Żejtun (indicated on the site plan on page 2288).

Part of Triq il-Ħabba, Swieqi (indicated on the site plan on page 2289).

Triq ir-Rixtellu, Naxxar (indicated on the site plan on page 2290).

Part of Triq ir-Rużinjol, Mosta (indicated on the site plan on page 2291).

Part of Triq Sant' Anna, Mġarr (indicated on the site plan on page 2292).

Any person who is obliged by law to form said road (including by acquiring land necessary for the same formation) has fifteen days from the date of the publication of this notice within which to comply with his obligations at law. In default, the Authority for Transport in Malta shall itself proceed with the formation of this road in accordance with its powers at law and at the expense of those persons whose obligation it is to form the road.

14th March, 2014



Transport Malta
Roads & Infrastructure Directorate

CHIEF OFFICER: SIMON GRIMA		PROJECT TITLE: NAXXAR	
ARCHITECT: L.C.		DRAWING TITLE: TRIQ MILIZZJA SITE PLAN	
CHECKED BY		DATE: 3rd December 2013	FILE No: RD 570/13
DRAWN BY: M.B.	SHEET SIZE: A4	SCALE: 1 : 2500	REVISION:
			SHEET No: 1

DRAWING No: RD/101/13

PROJECT No:

M:\Roads\Common\Mark Borg\Works 2013\TM Naxxar 2013\TM Naxxar 2013.dwg



tm Transport Malta — Roads & Infrastructure Directorate	CHIEF OFFICER: SIMON GRIMA	PROJECT TITLE: Birzebbuga	
	ARCHITECT: J.B.	DRAWING TITLE: TRIQ IL-PORT HIELES SITE PLAN	
	CHECKED BY	DATE: 09th December 2013	FILE No: RD562/13 — DRAWING No: RD/103/13
PROJECT No:	DRAWN BY: M.B.	SHEET SIZE: A4 — SCALE: 1 : 2500 — REVISION: — SHEET No: 1	

M:\Roads\Common\Mark Borg\Works 2013\TM Birżebbuga 2013\Birżebbuga 2013.dwg


Transport Malta
Roads & Infrastructure Directorate
PROJECT TITLE: IZ-ŻEJTUN
DRAWING TITLE: TRIQ TAL-PALAZZI SITE PLAN
CHIEF OFFICER: S.GRIMA
ARCHITECT: A.C.
CHECKED BY: N.C.
DRAWN BY: M.B.
DATE: 20th February 2014
FILE No: RD23/14
DRAWING No: RD10/14
SHEET SIZE: A4
SCALE: 1 : 2500
REVISION: A
SHEET No: 4
SITE
Ta' Dolliegħa
ŻEJTUN
TRIQ TAL-PALAZZI
TRIQ GUŻEPPINA CURMI
TRIQ SAN GIRGOR
TRIQ SANTU WISTIN
TRIQ SAN ĠUŻEPP
TRIQ IL-MERSA
MISRAH IR-REPUBBLIKA
MISRAH GREGORIO XONIĊI




Transport Malta
Roads & Infrastructure Directorate

CHIEF OFFICER: S.GRIMA			PROJECT TITLE: MARSASKALA		
ARCHITECT: C.B.			DRAWING TITLE: TRIQ IN-NASPLI C/W TRIQ IR-RUMMIEN SITE PLAN		
CHECKED BY: C.B.	DATE: 11th December 2013	FILE No: RD274/13	DRAWING No: RD/82/13		
DRAWN BY: M.B.	SHEET SIZE: A4	SCALE: 1 : 2500	REVISION: A	SHEET No: 2	

Revision | Alterations | Drawn | Checked | Approved | Date

PROJECT No.: -

M:\Roads\Common\Mark Borg\Works 2013\TM Marsaskala\TM Marsaskala.dwg

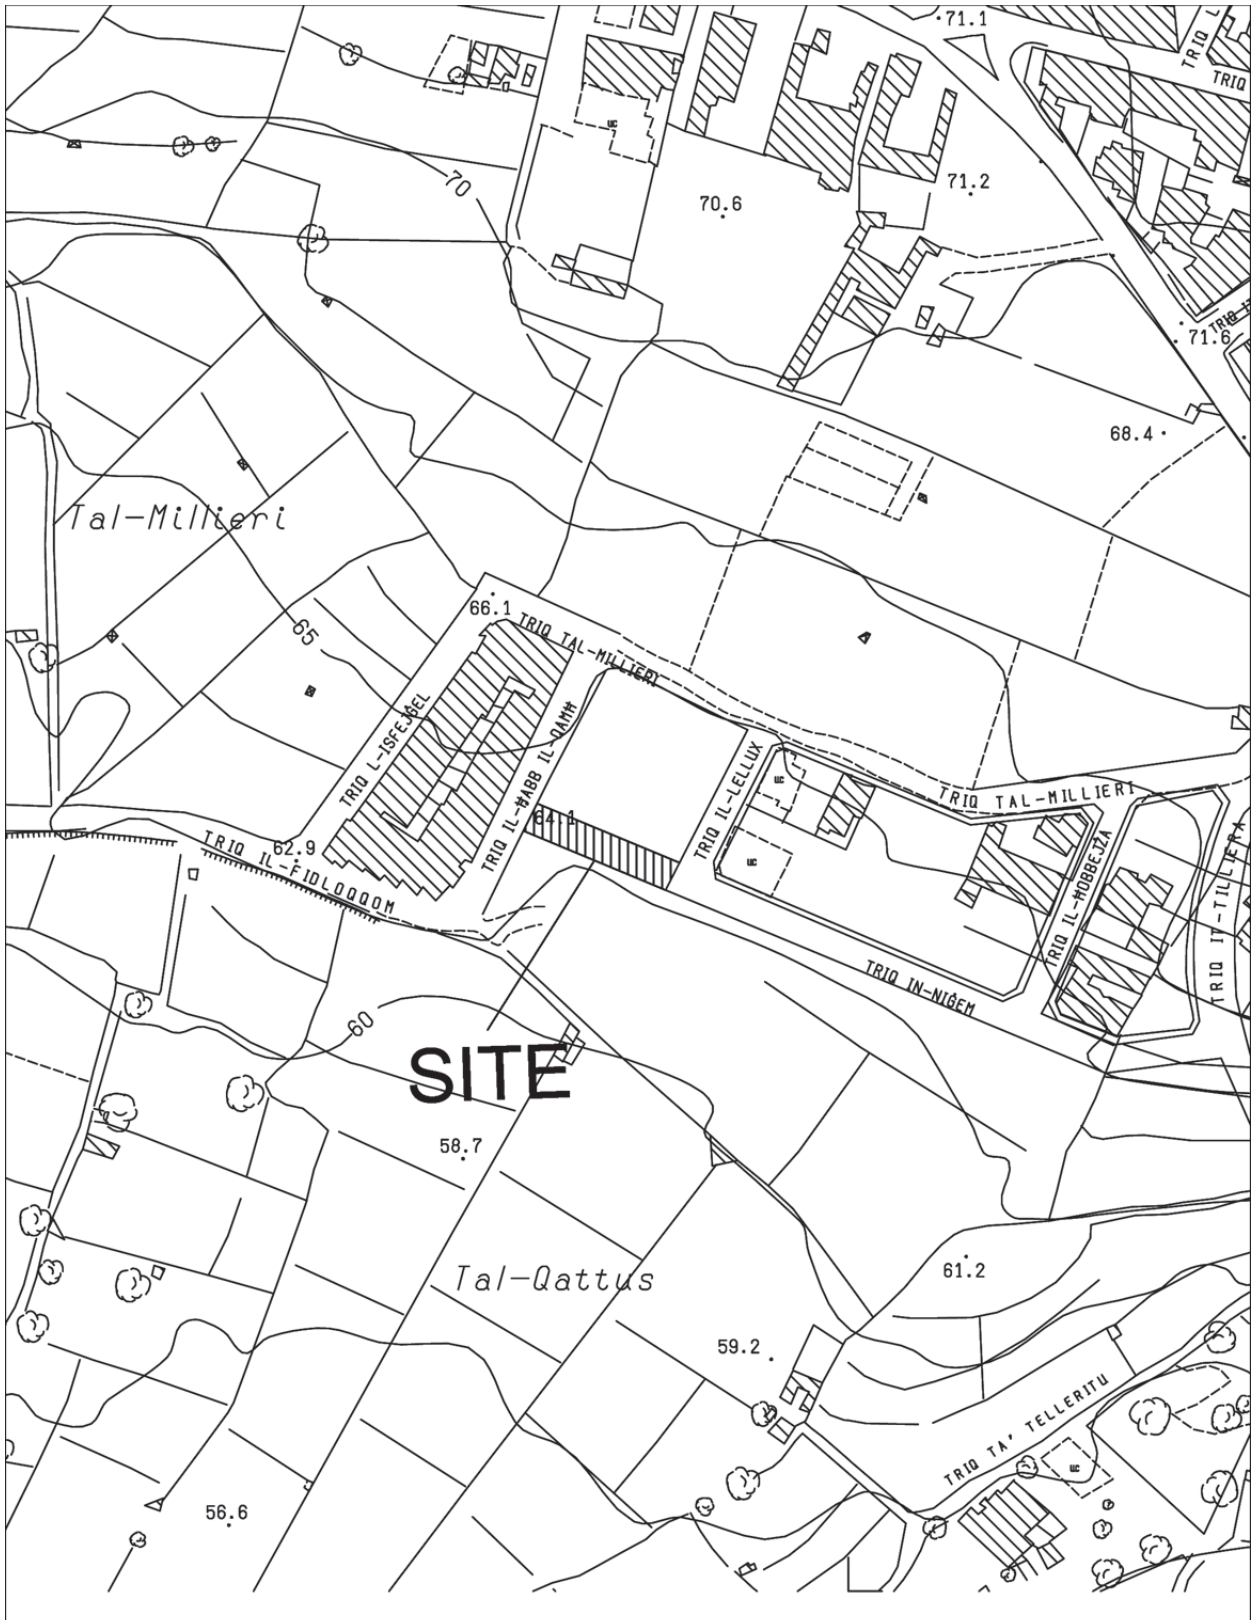

Transport Malta
Roads & Infrastructure Directorate

CHIEF OFFICER: S.GRIMA			PROJECT TITLE: HAL GHAXAQ		
ARCHITECT: JULIAN BORG			DRAWING TITLE: TRIQ IN-NIGEM SITE PLAN		
CHECKED BY: -	DATE: 25th October 2013	FILE No: -	DRAWING No: -		
DRAWN BY: MARK BORG	SHEET SIZE: A4	SCALE: 1 : 2500	REVISION: A	SHEET No: 1	

PROJECT No.: -

Comp. Path: P:\common\Mark Borg\

Site
TRIQ IL-PRESIDENT ANTON BUTTIĠIEĠ
TRIQ DELIMARA
TRIQ SAN PUBLIJU
TRIQ SAN PWL X
TRIQ SANTA FAUSTINA
TRIQ SANTA MONIKA
TRIQ LUQA BRIFFA
TRIQ XEJBA
TRIQ MARSAXLOKK
TRIQ SAN DUMINIKU
TRIQ TA' TNELLA
TRIQ DUN ĠWANN TABONE
TRIQ IL-TITJHI TAL-SWIERA
TRIQ ANĠLU GRIMA
TRIQ SAN PAWL
TRIQ VENERANDE
MISRAH SANTA MARIJA
Transport Malta
Roads & Infrastructure Directorate
PROJECT TITLE:
IZ-ZEJTUN
DRAWING TITLE:
MISRAH TA' PIZZUTA
SITE PLAN
CHIEF OFFICER
S.GRIMA
ARCHITECT
A.C.
CHECKED BY
C.B.
DRAWN BY
M.B.
DATE:
5th March 2014
FILE No:
RD27/14
DRAWING No:
RD07/14
SHEET SIZE
A4
SCALE
1 : 2500
REVISION:
B
SHEET No:
2
PROJECT No.:
-



Transport Malta
Roads & Infrastructure Directorate

CHIEF OFFICER: SIMON GRIMA			PROJECT TITLE: SWIEQI		
ARCHITECT: L. CASSAR			DRAWING TITLE: TRIQ L-ISKUD SITE PLAN		
CHECKED BY			DATE: 12th March 2014	FILE No: RD 1091/12	DRAWING No: -
DRAWN BY: M.BORG	SHEET SIZE: A4	SCALE: 1 : 2500	REVISION: B	SHEET No: 17	

PROJECT No.:

Comp. Path: P:\commonlciappara godfrey\lirq l-iskud\swieqi.dwg




Transport Malta
Roads & Infrastructure Directorate

CHIEF OFFICER: SIMON GRIMA			PROJECT TITLE: NAXXAR		
ARCHITECT: LORRAINE CASSAR			DRAWING TITLE: TRIQ RIXTELLU SITE PLAN		
CHECKED BY	DATE: 23th October 2013	FILE No: RD496/13	DRAWING No: XX/XX/000		
DRAWN BY: MARK BORG	SHEET SIZE: A4	SCALE: 1 : 2500	REVISION:	SHEET No: 1	

PROJECT No.:

Comp. Path: P:\common\Mark Borg\

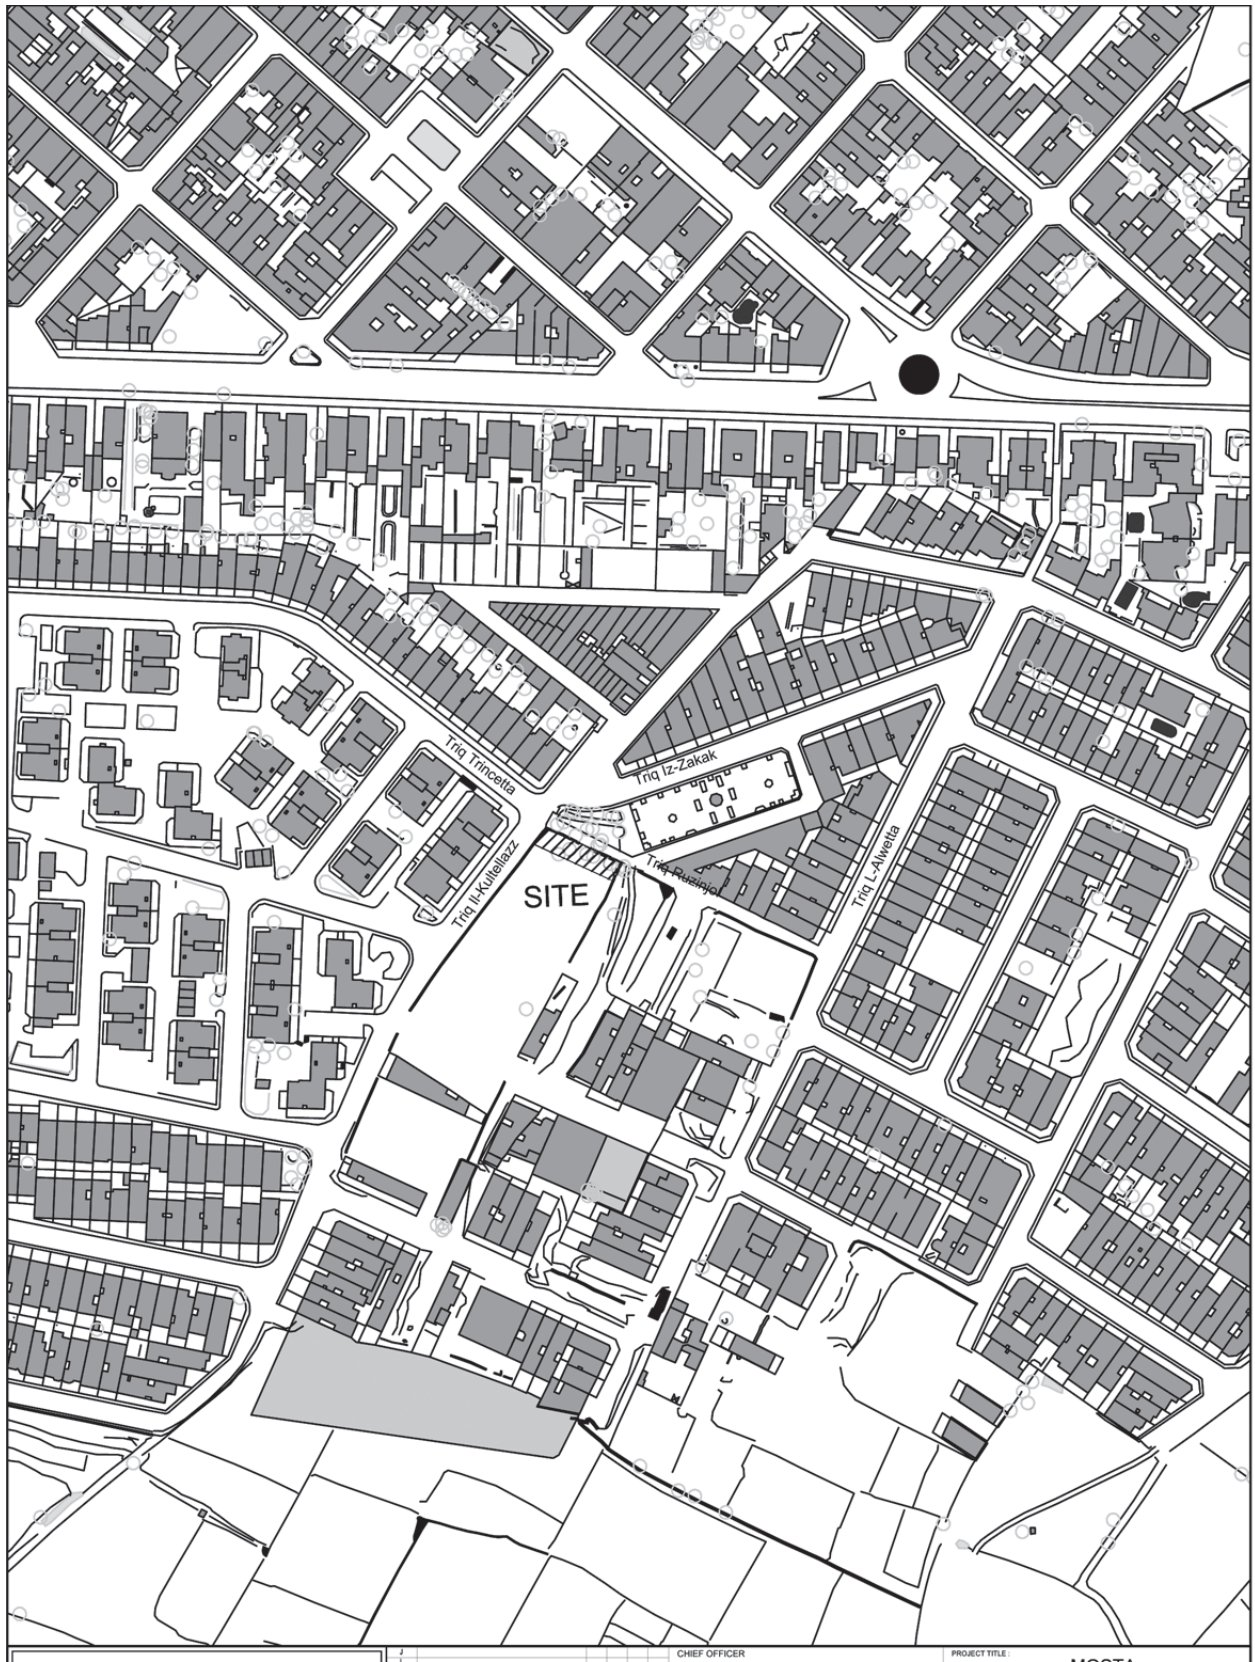


tm Transport Malta
Roads & Infrastructure Directorate

Revision	Alterations	Drawn	Checked	Approved	Date	

PROJECT No. :

M:\Roads\Common\Mark Borg\Works 2013\TM Triq Ruzinjol Mosta\
2013-12-02 TM Triq Ruzinjol.dwg

CHIEF OFFICER: SIMON GRIMA		PROJECT TITLE: MOSTA	
ARCHITECT: L.C.		DRAWING TITLE: TRIQ RUZINJOL SITE PLAN	
CHECKED BY	DATE: 2nd December 2013	FILE No: RD 571/13	DRAWING No: RD/100/13
DRAWN BY: M.B.	SHEET SIZE: A4	SCALE: 1 : 2500	REVISION:
			SHEET No: 1

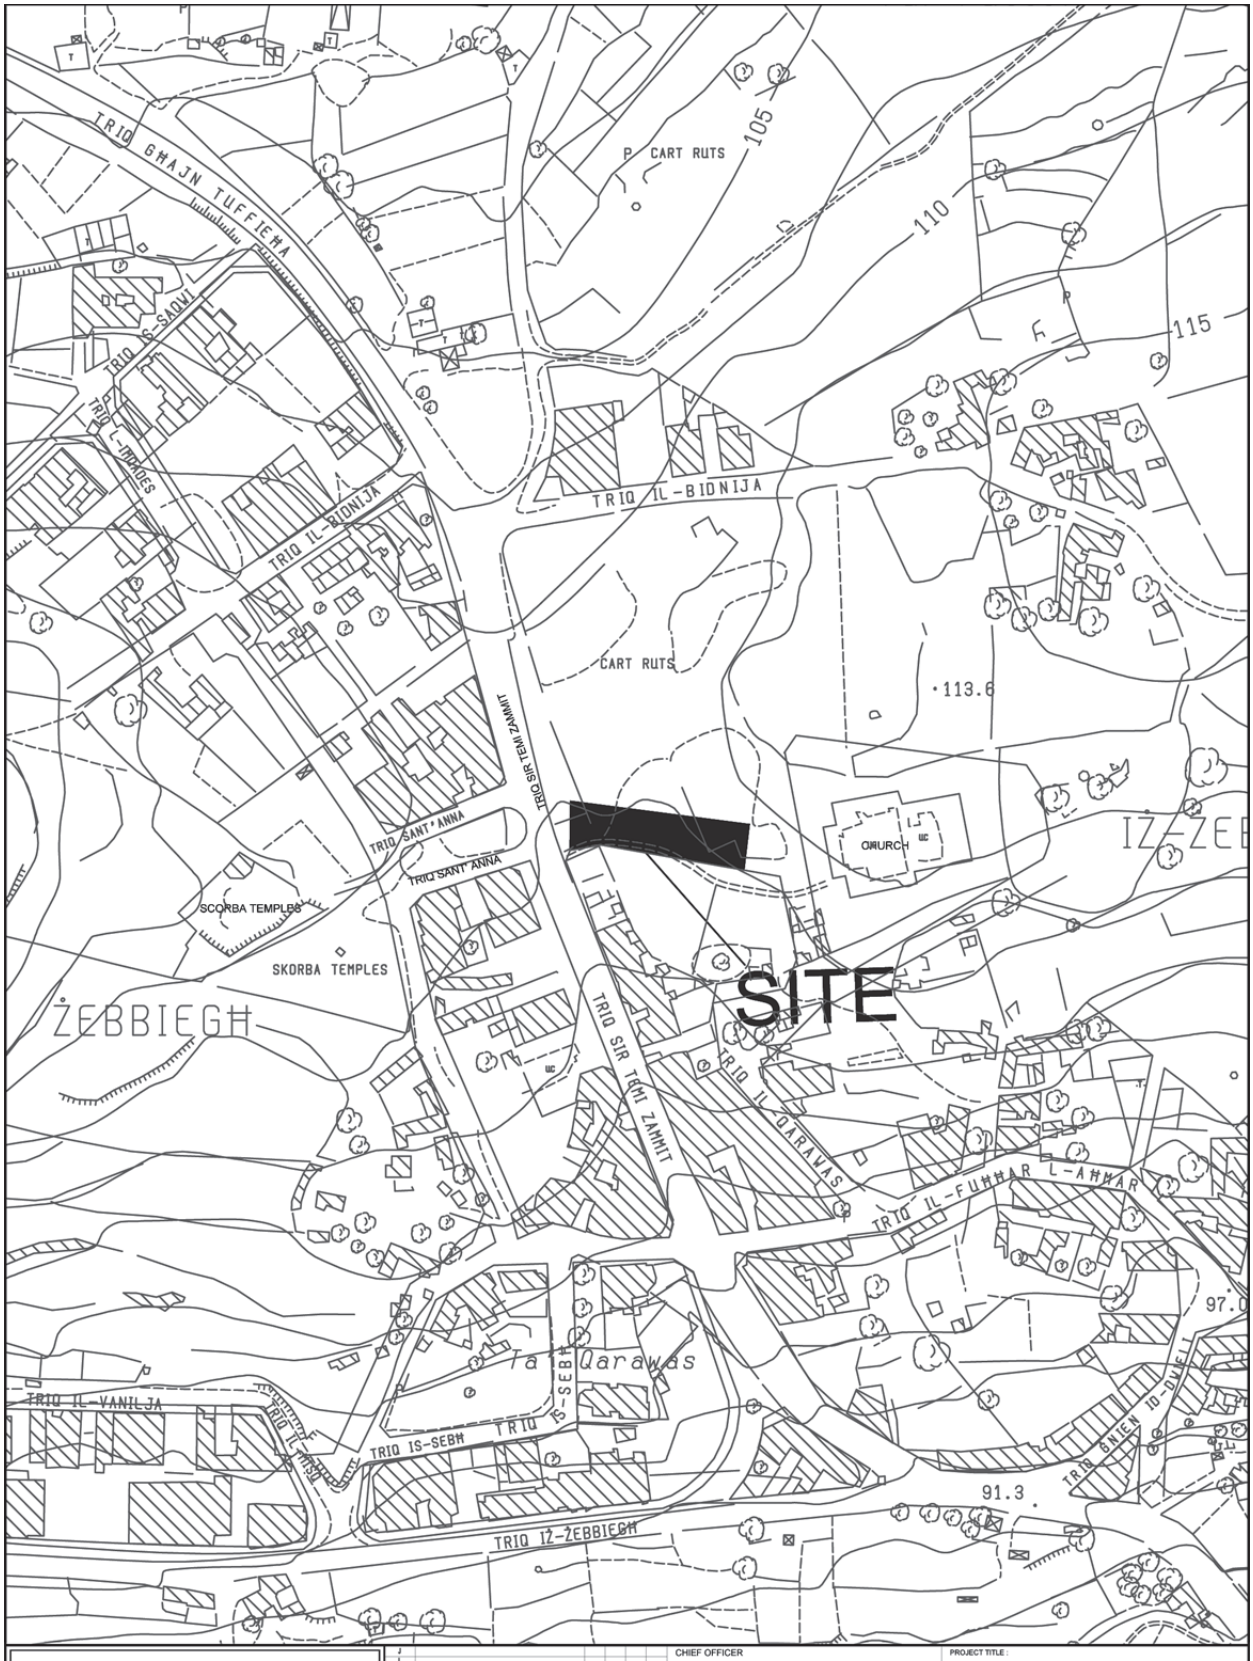

Transport Malta
Roads & Infrastructure Directorate

CHIEF OFFICER: SIMON GRIMA		PROJECT TITLE: L-IMGARR	
ARCHITECT: L.C.		DRAWING TITLE: TRIQ SAN'T ANNA SITE PLAN	
CHECKED BY		DATE: 24th October 2013	FILE No: RD 177/13
DRAWN BY: M.B.	SHEET SIZE: A4	SCALE: 1 : 2500	REVISION: B
			DRAWING No: -
			SHEET No: 1

PROJECT No:

Comp. Path: M:\Roads\Common\Mark Borg\Works 2013\TM Mgarr 2013\TM Mgarr 2013