


Transport Malta
Roads & Infrastructure Directorate

| | | | | |
|---|---|---|---|---|
| CHIEF OFFICER: GRIMA SIMON | | | PROJECT TITLE: P/O TRIQ IT-TALJA | |
| ARCHITECT: GAUCI NOEL | | | DRAWING TITLE: SWIEQI | |
| CHECKED BY | | | DATE: 16-04-2014 | FILE No: |
| DRAWN BY | | | SHEET SIZE: A4 | SCALE: 1:2500 |
| PROJECT No.: | TITLE | | REVISION: A | SHEET No: 6 |
| Comp. Path: P:\.DWG | | | DRAWING No: RD 156/14/1 | |




Transport Malta
Roads & Infrastructure Directorate

| | | | | | |
|---|---|---|---|---|---|
| CHIEF OFFICER | S.GRIMA | PROJECT TITLE : | HAL KIRKOP | | |
| ARCHITECT | A.C. | DRAWING TITLE : | TRIQ SAN BENEDITTU - TRIQ NERIK XERRI SITE PLAN | | |
| CHECKED BY | J.B. | DATE : June 2014 | FILE No : RD260/14 | DRAWING No : RD70/14/a | |
| DRAWN BY | M.B. | SHEET SIZE : A4 | SCALE : 1 : 2500 | REVISION : A | SHEET No : 2 |

PROJECT No. : -

P:\Design\Common Area\Traffic Management\2014 Kirkop\2014 Kirkop.dwg





| | | | |
|---|---|---|---|
| Transport Malta<br>Roads & Infrastructure Directorate | CHIEF OFFICER: S.GRIMA | PROJECT TITLE: IL-FGURA | |
| | ARCHITECT: A.C. | DRAWING TITLE: TRIQ AM VALPERGA SITE PLAN | |
| | CHECKED BY: C.B. | DATE: MAY 2014 | FILE No: RD225/14 — DRAWING No: RD54/14/a |
| | DRAWN BY: M.B. | SHEET SIZE: A4 — SCALE: 1 : 2500 — REVISION: A — SHEET No: 1 | |

Revision | Alterations | Drawn | Checked | Approved | Date

PROJECT No.: -

P:\Design\Common Area\Traffic Management\2014\Figura\2014 Figura.dwg

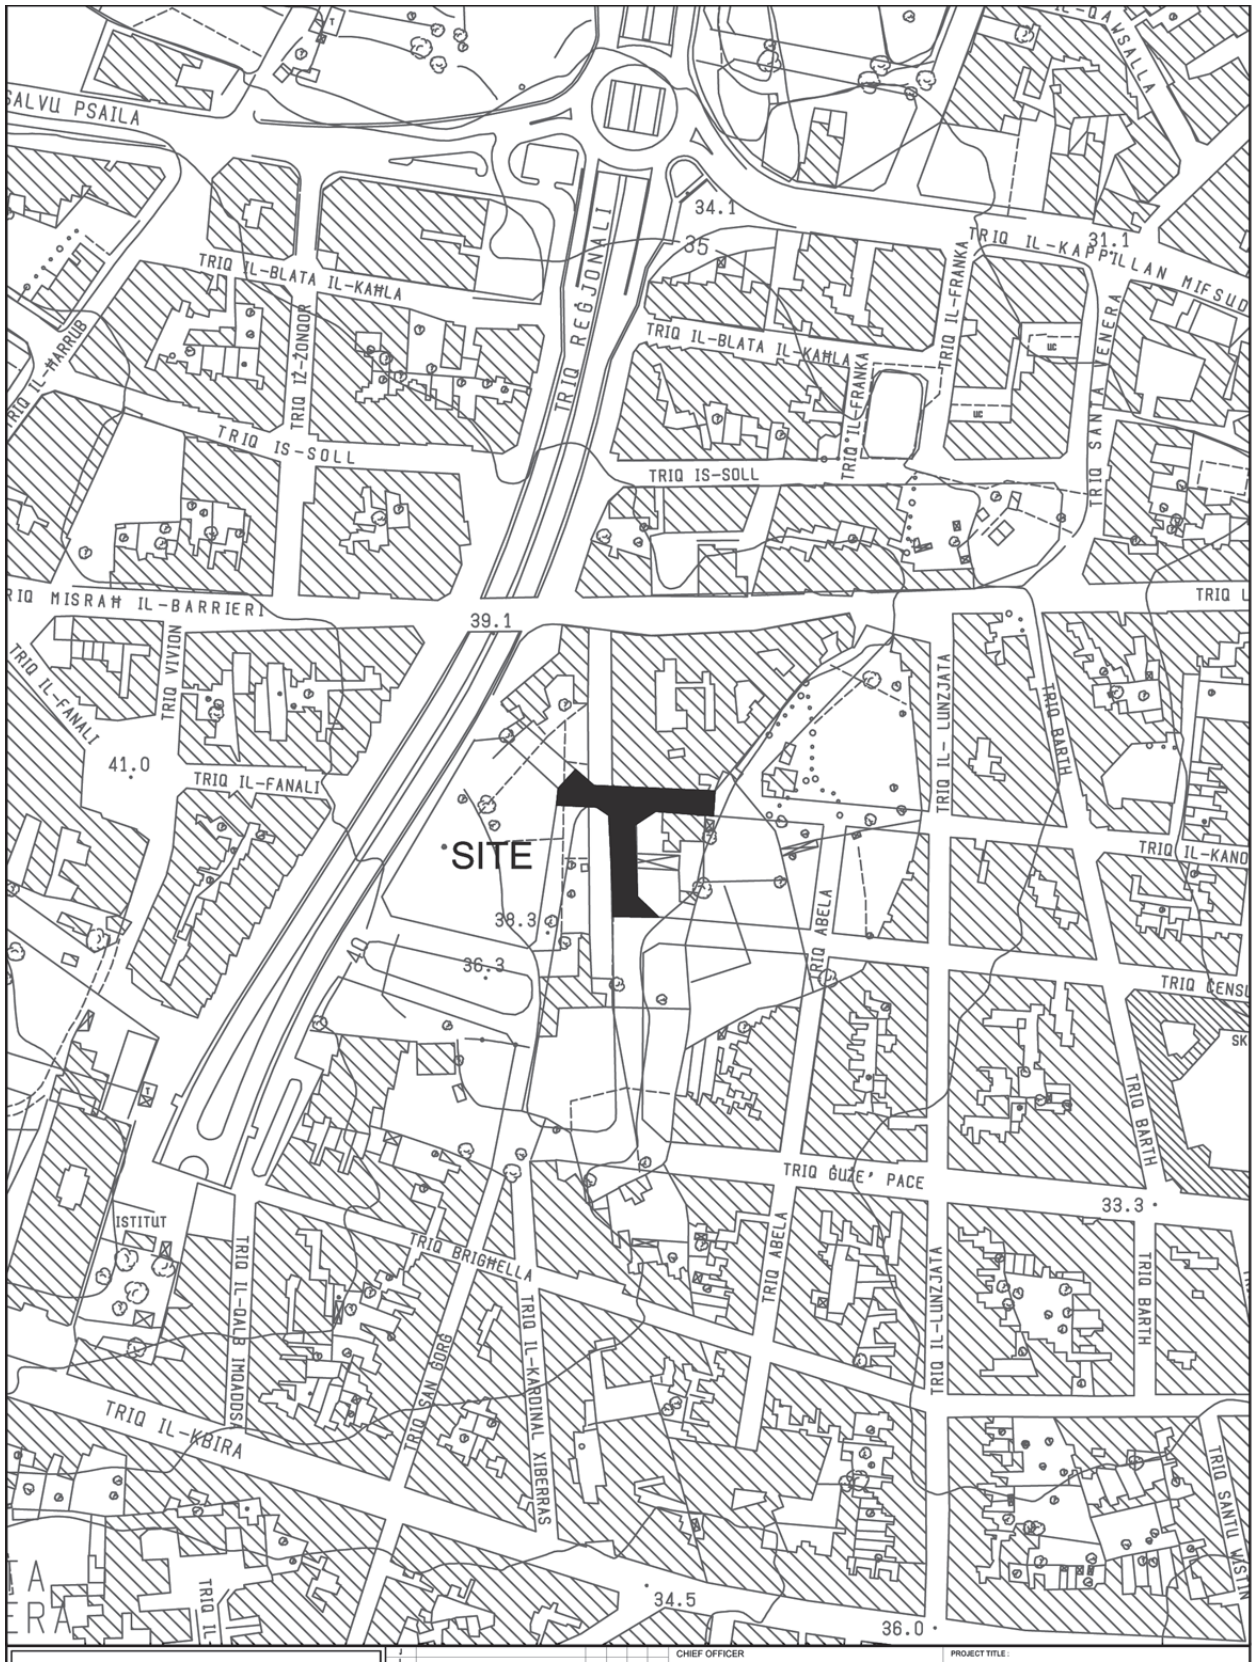


Transport Malta
Roads & Infrastructure Directorate

| | | | | | |
|---|---|---|---|---|---|
| CHIEF OFFICER: S.GRIMA | PROJECT TITLE: SANTA VENERA | | | | |
| ARCHITECT: A.C. | DRAWING TITLE: TRIQ 14 TA NOVEMBRU & TRIQ KANNONKU BONNICI SITE PLAN | | | | |
| CHECKED BY: N.G. | DATE: MAY 2014 | FILE No.: RD220/14 | DRAWING No.: RD53/14/a | | |
| DRAWN BY: M.B. | SHEET SIZE: A4 | SCALE: 1 : 2500 | REVISION: A | SHEET No.: 1 | |

PROJECT No.: -

P:\Design\Common Area\Traffic Management\2014\S Venera\2014 S Venera.dwg