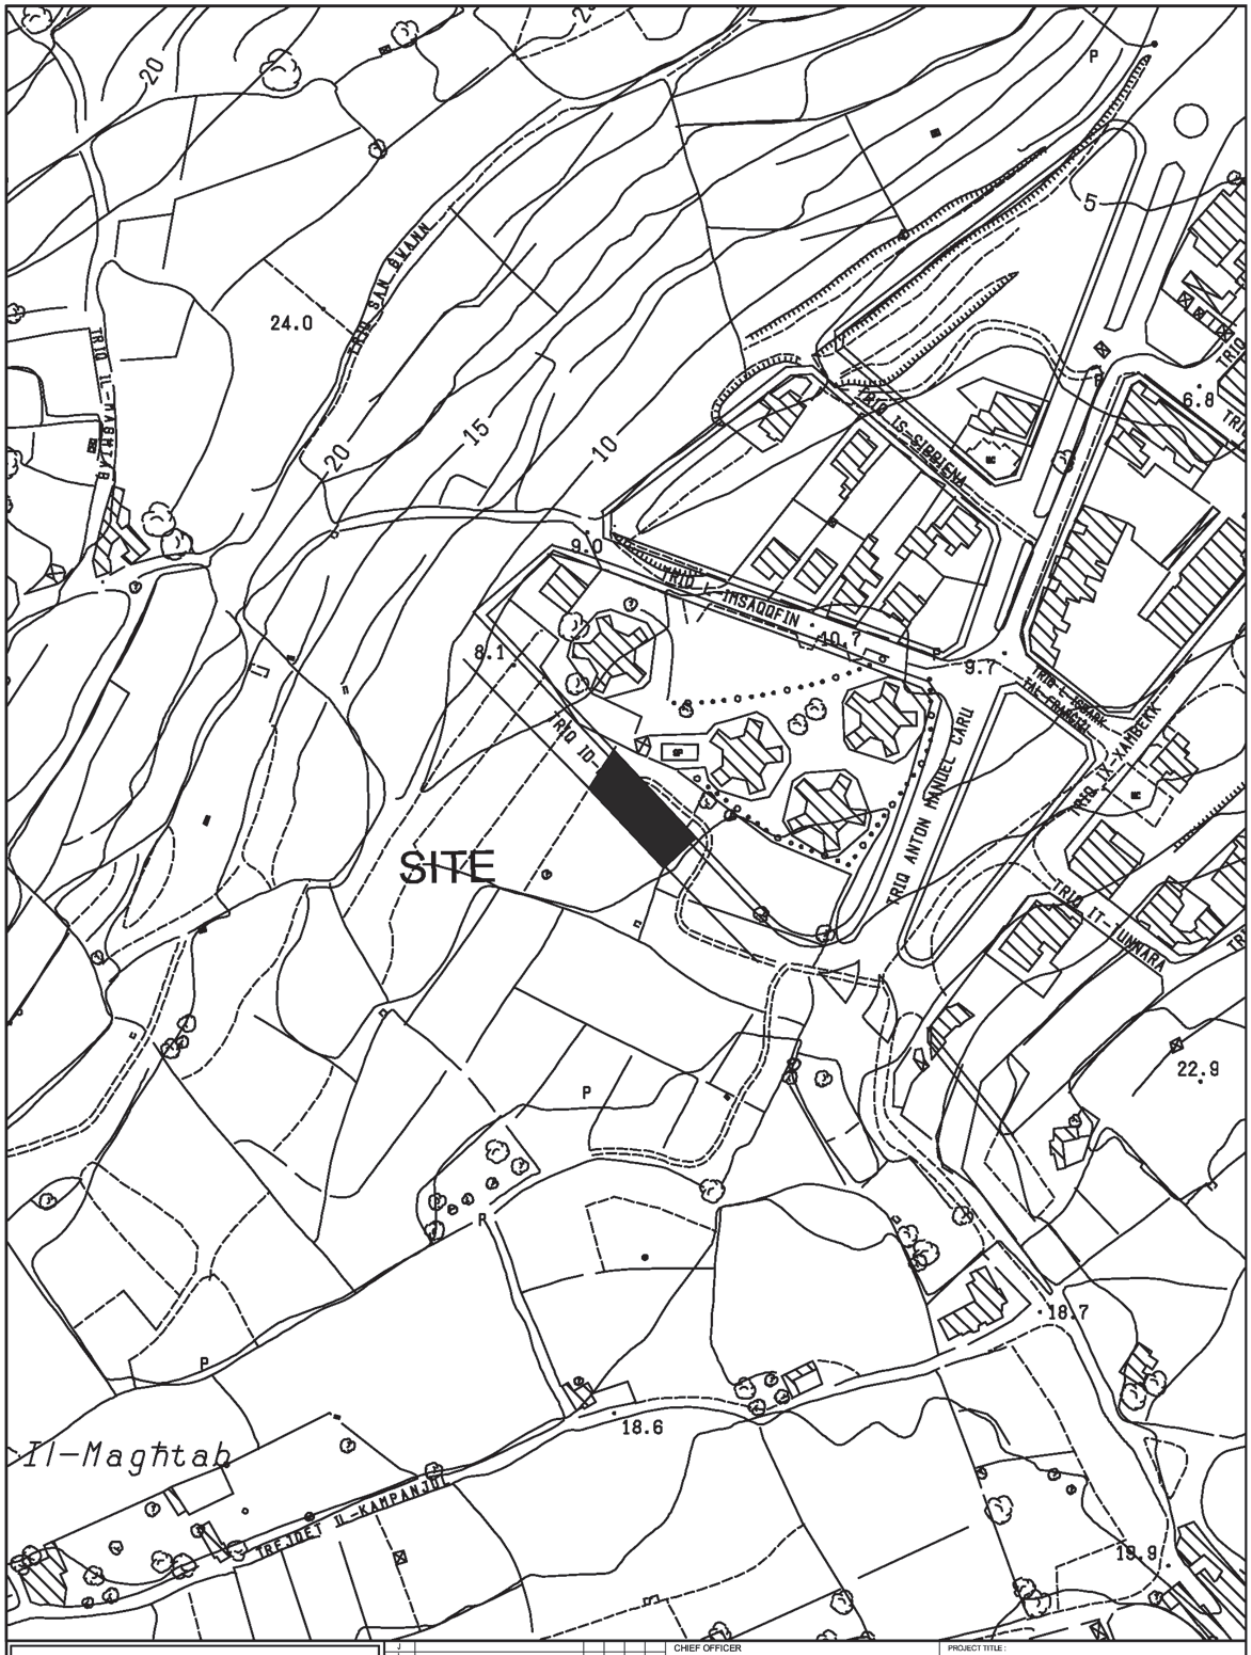


Transport Malta Roads & Infrastructure Directorate	CHIEF OFFICER: S.GRIMA	PROJECT TITLE: IN-NAXXAR (BAHAR IC-CAGHAQ)	
	ARCHITECT: A.C.	DRAWING TITLE: TRIQ ID-DWIELI SITE PLAN	
	CHECKED BY: C.S.	DATE: December 2014	FILE No: RD612/14 / DRAWING No: RD379/14/
PROJECT No.: -	DRAWN BY: M.B.	SHEET SIZE: A4 / SCALE: 1 : 2500 / REVISION: A / SHEET No: 5	
P:\Design\Common Area\Traffic Management\2014\Naxxar\2014 Naxxar.dwg			