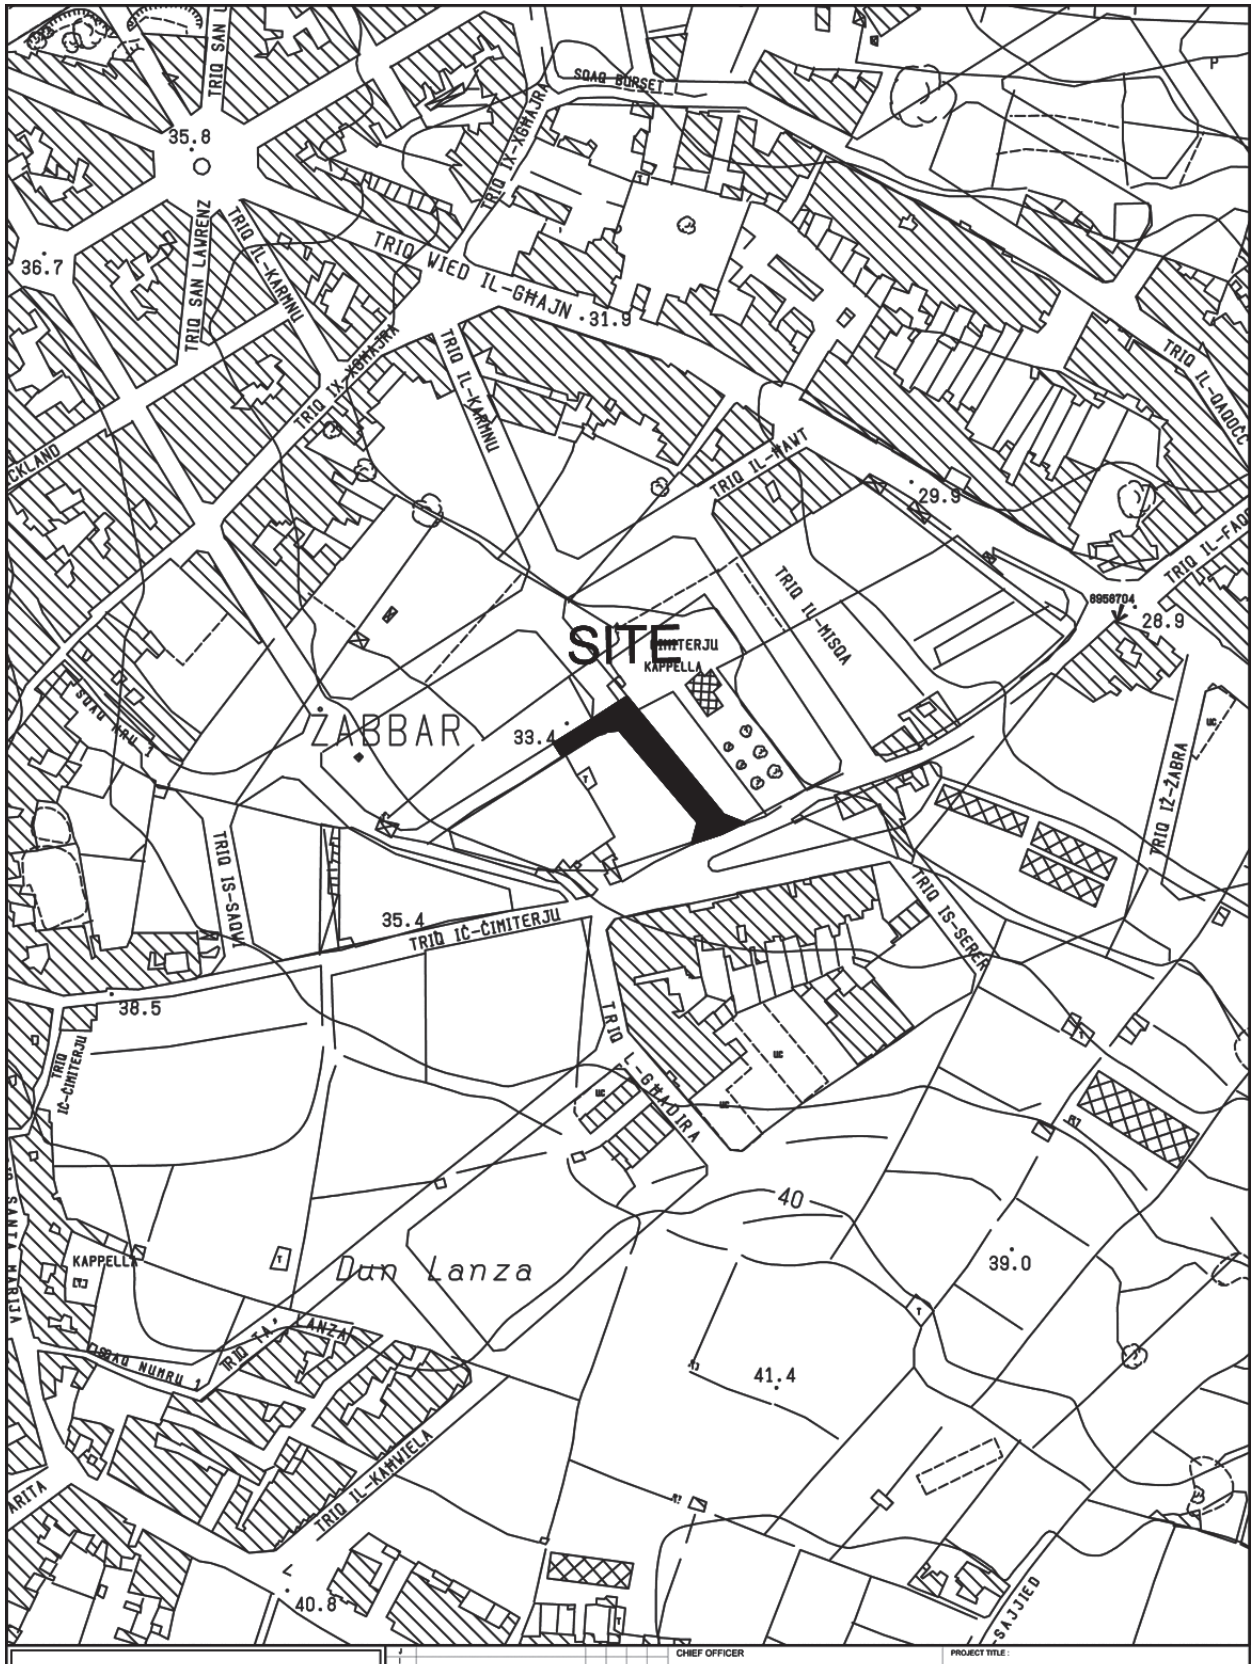


Transport Malta
Roads & Infrastructure Directorate

CHIEF OFFICER: S.GRIMA	PROJECT TITLE: ZABBAR		
ARCHITECT: D.V.	DRAWING TITLE: TRIQ PAPA PIJU XII SITE PLAN		
CHECKED BY: N.G.	DATE: August 2016	FILE No: RD 83/16	DRAWING No: RD/102/16
DRAWN BY: D.M.	SHEET SIZE: A4	SCALE: 1 : 2500	REVISION: A / SHEET No: 1

PROJECT No.: -

P:\Design\Common Area\Traffic Management\2016\Zabbar\Zabbar2016.DWG