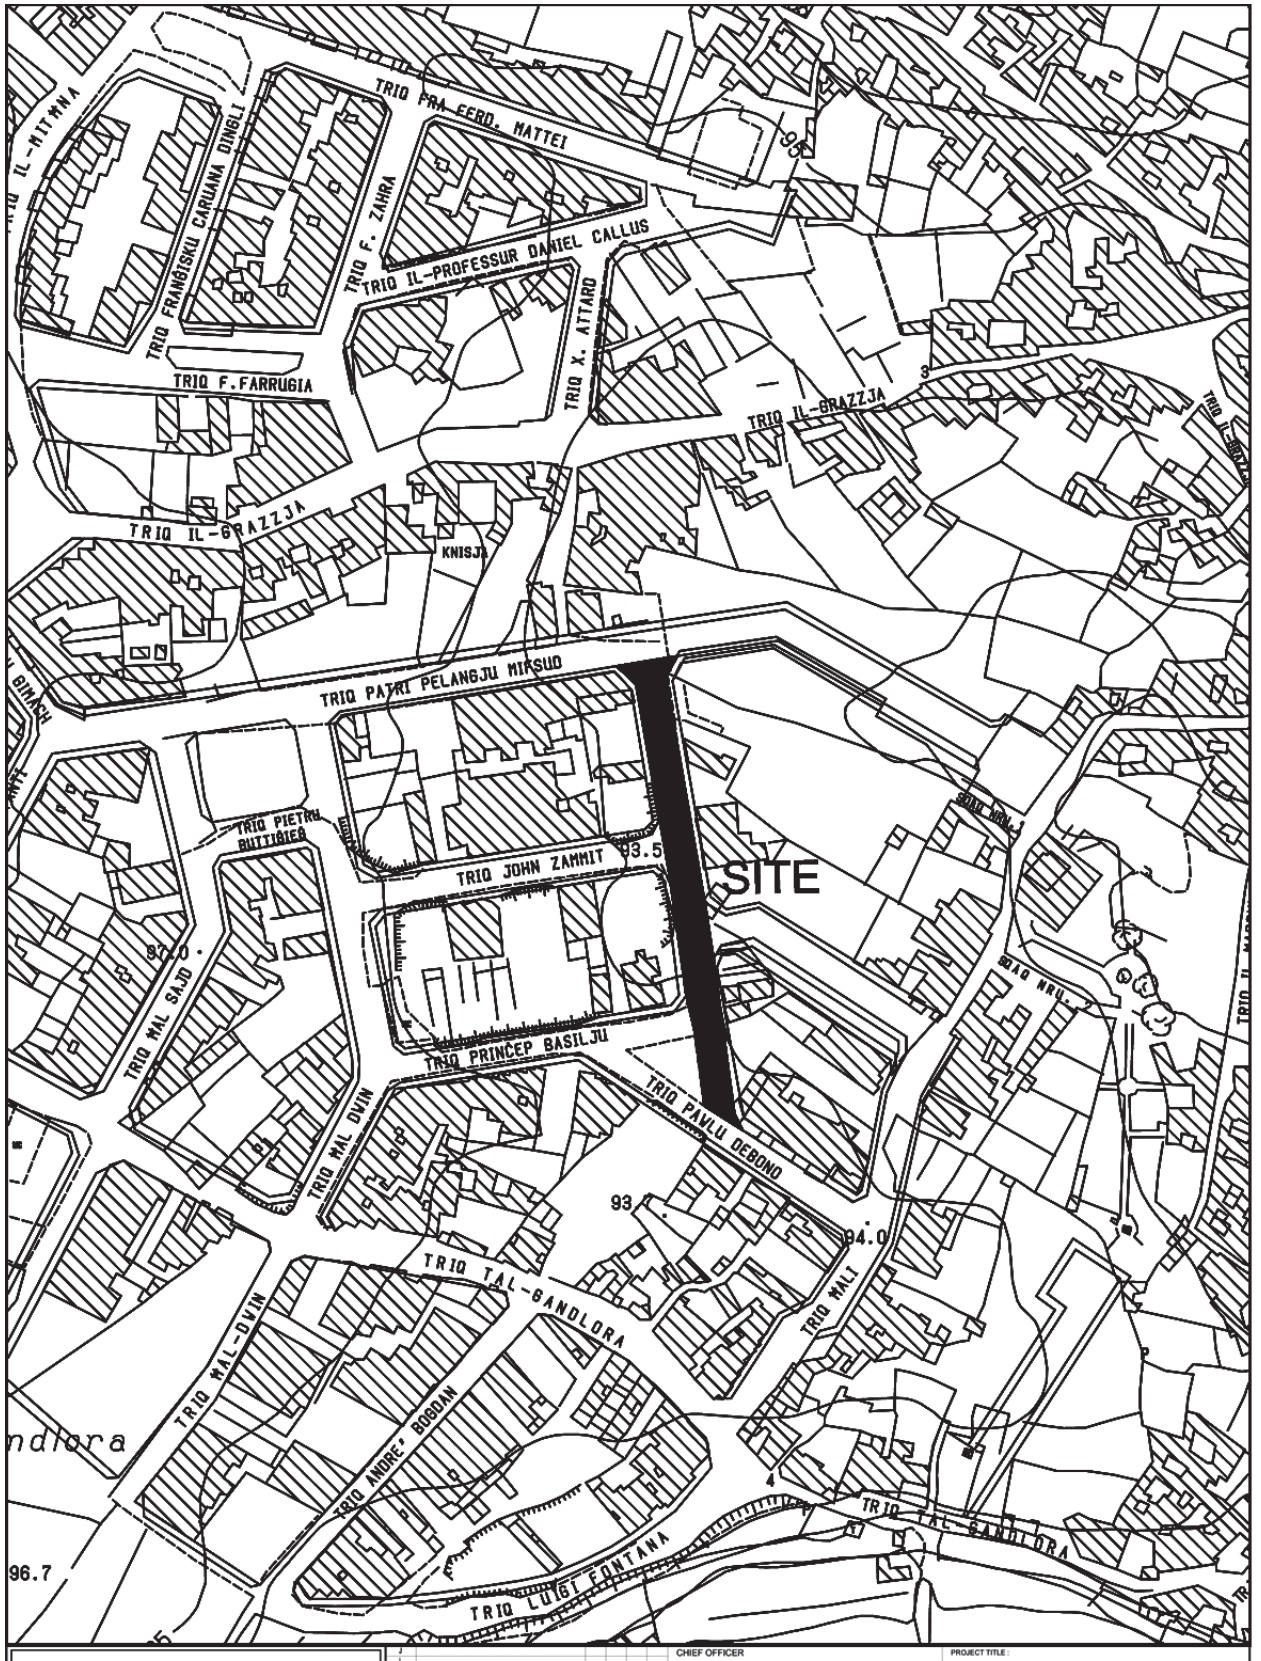


Transport Malta
Roads & Infrastructure Directorate

CHIEF OFFICER: S.GRIMA	PROJECT TITLE: HAZ-ZEBBUG				
ARCHITECT: A.C.	DRAWING TITLE: TRIQ ANTHONY AQUILINA SITE PLAN				
CHECKED BY: A.C.	DATE: February 2015	FILE No: RD572/14	DRAWING No: RD39/15		
DRAWN BY: M.B.	SHEET SIZE: A4	SCALE: 1 : 2500	REVISION: A	SHEET No: 2	

PROJECT No.: -

P:\Design\Common Area\Traffic Management\2015\Haz-Zebbug\2015 Haz-Zebbug.dwg