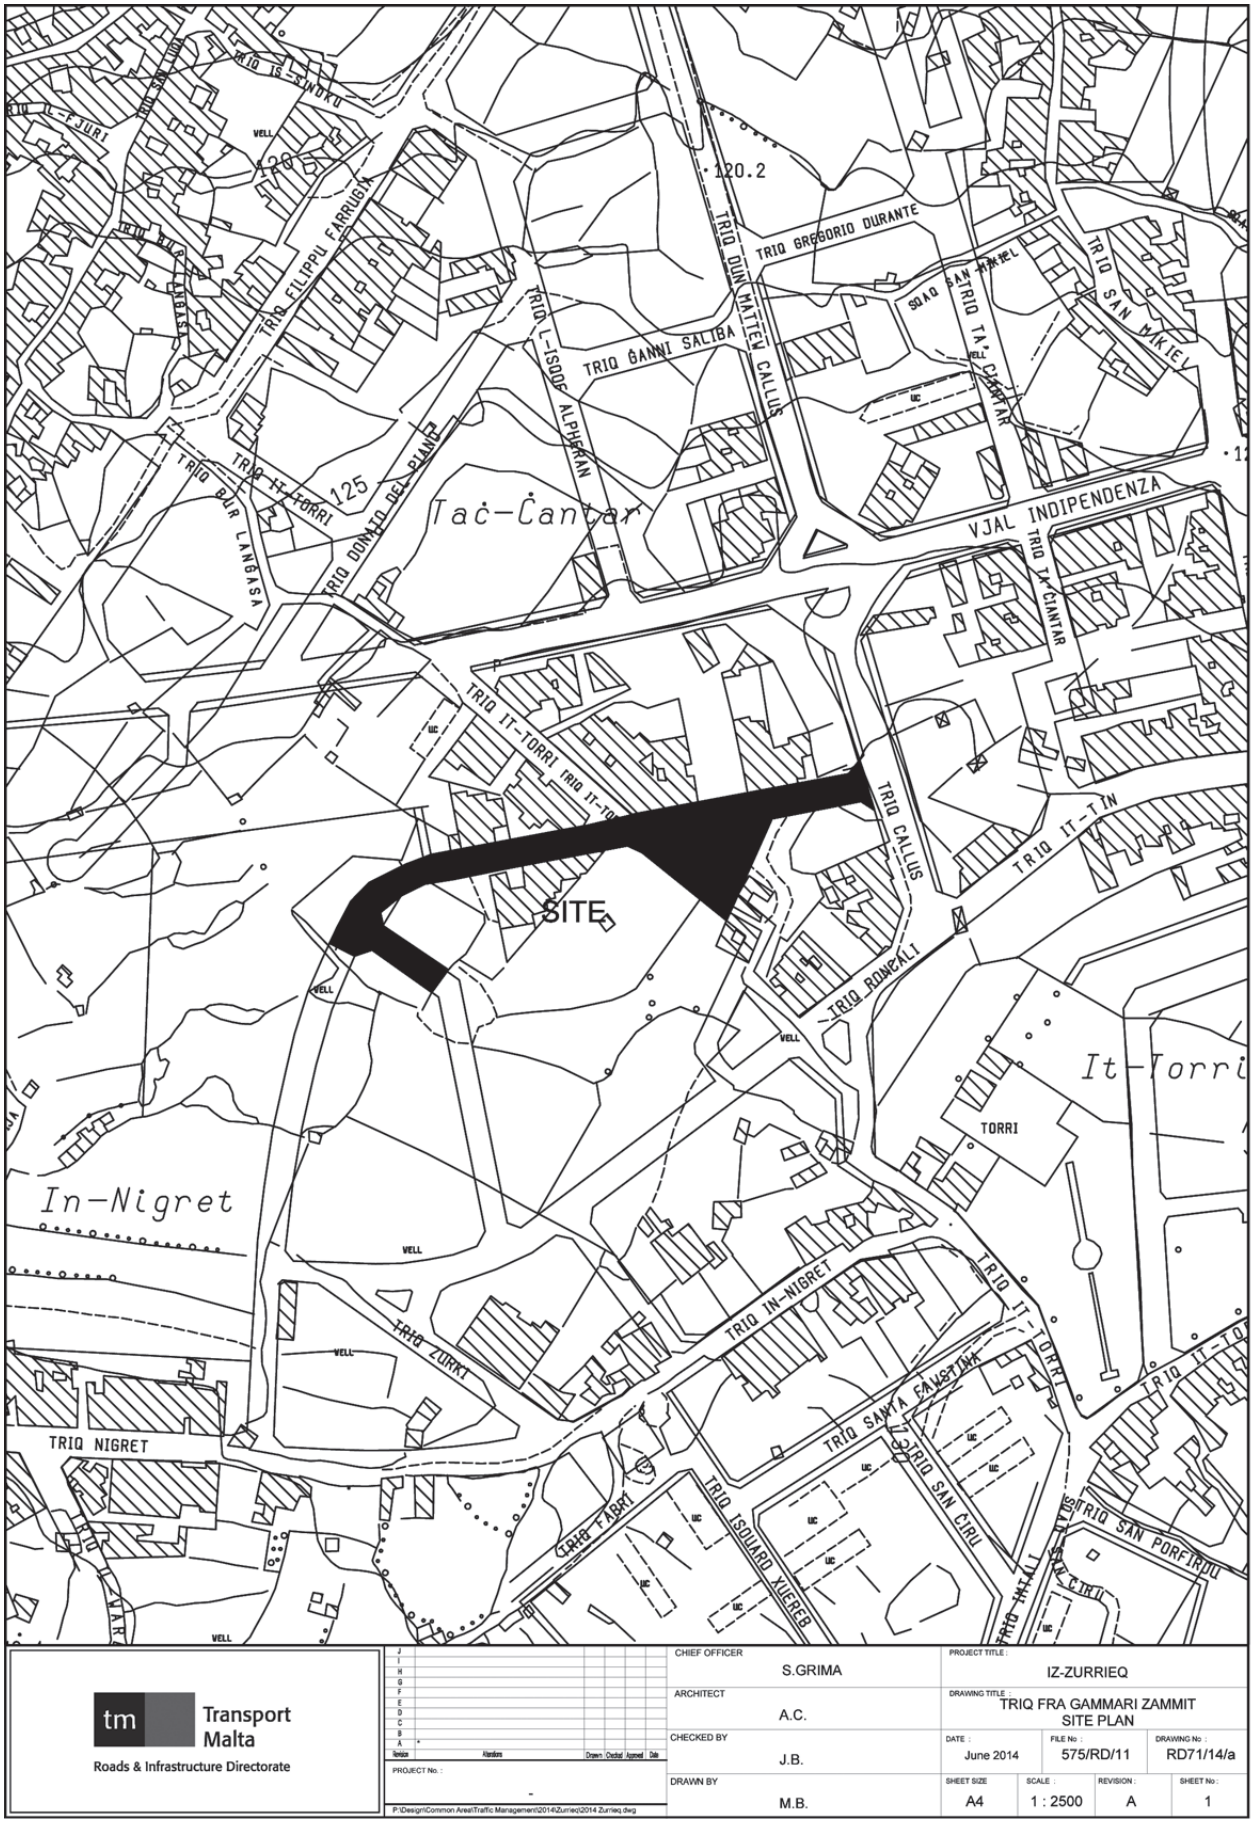


Transport Malta
Roads & Infrastructure Directorate

CHIEF OFFICER: S.GRIMA	PROJECT TITLE: IZ-ZURRIEQ		
ARCHITECT: A.C.	DRAWING TITLE: TRIQ FRA GAMMARI ZAMMIT SITE PLAN		
CHECKED BY: J.B.	DATE: June 2014	FILE No.: 575/RD/11	DRAWING No.: RD71/14/a
DRAWN BY: M.B.	SHEET SIZE: A4	SCALE: 1 : 2500	REVISION: A / SHEET No.: 1

PROJECT No.: -

P:\Design\Common Area\Traffic Management\2014\Zurrieq\2014 Zurrieq.dwg