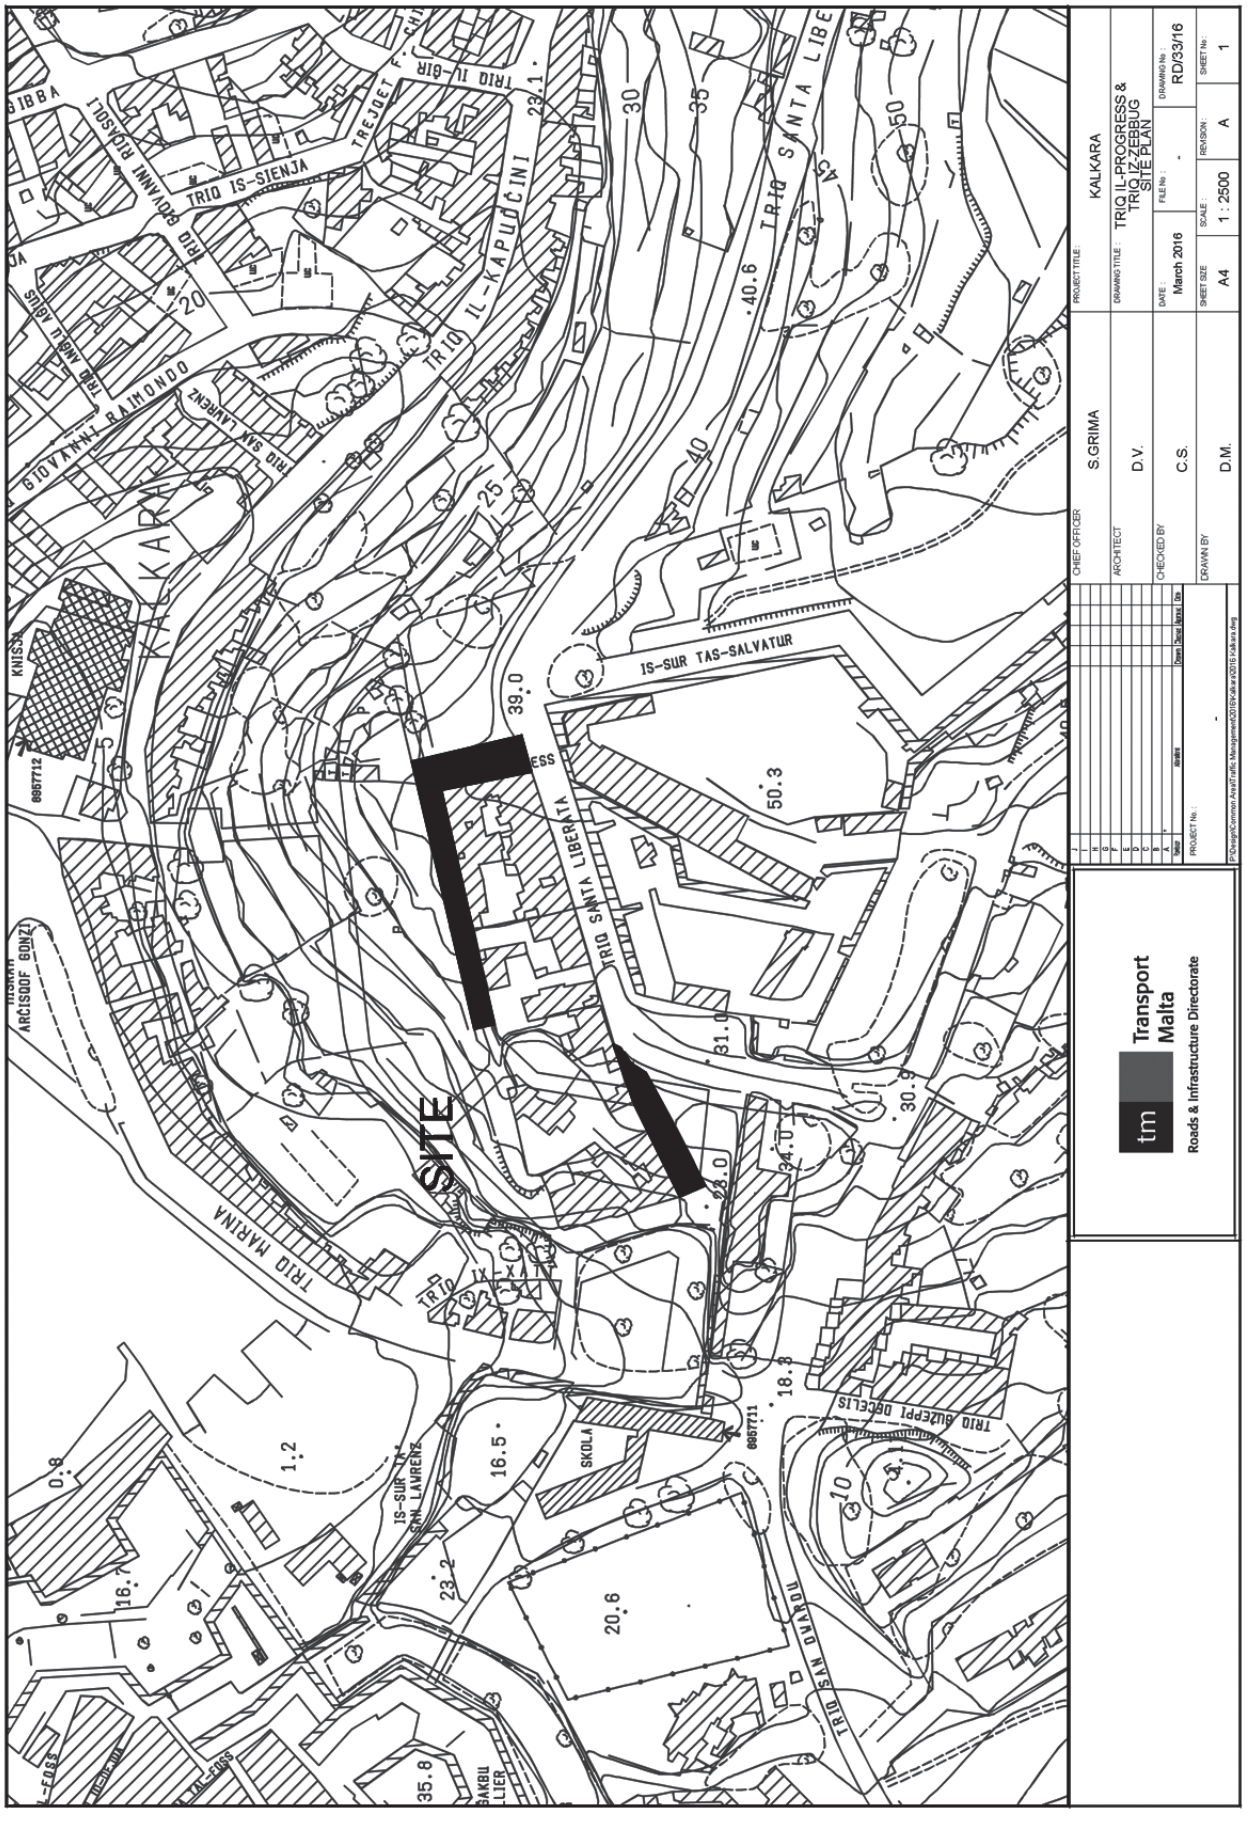

SITE
TRIQ IL-KAPUĊĊINI
TRIQ SANTA LIBERATA
IS-SUR TAS-SALVATUR
TRIQ MARINA
TRIQ SAN LAWRENZ
SKOLA
TRIQ SAN ĠWANN
TRIQ IS-SJENJA
TRIQ GIOVANNI RIOSOLI
TRIQ SAN LAWRENZ
TRIQ GIOVANNI RAIMONDO
TRIQ IL-BIR
TREJQET
KALKARA
Transport Malta
Roads & Infrastructure Directorate
CHIEF OFFICER S.GRIMA
ARCHITECT D.V.
CHECKED BY C.S.
DRAWN BY D.M.
PROJECT TITLE: KALKARA
DRAWING TITLE: TRIQ IL-PROGRESS & TRIQ IZ-ZEBBUG SITE PLAN
DATE: March 2016
FILE No: -
DRAWING No: RD/33/16
SHEET SIZE: A4
SCALE: 1 : 2500
REVISION: A
SHEET No: 1