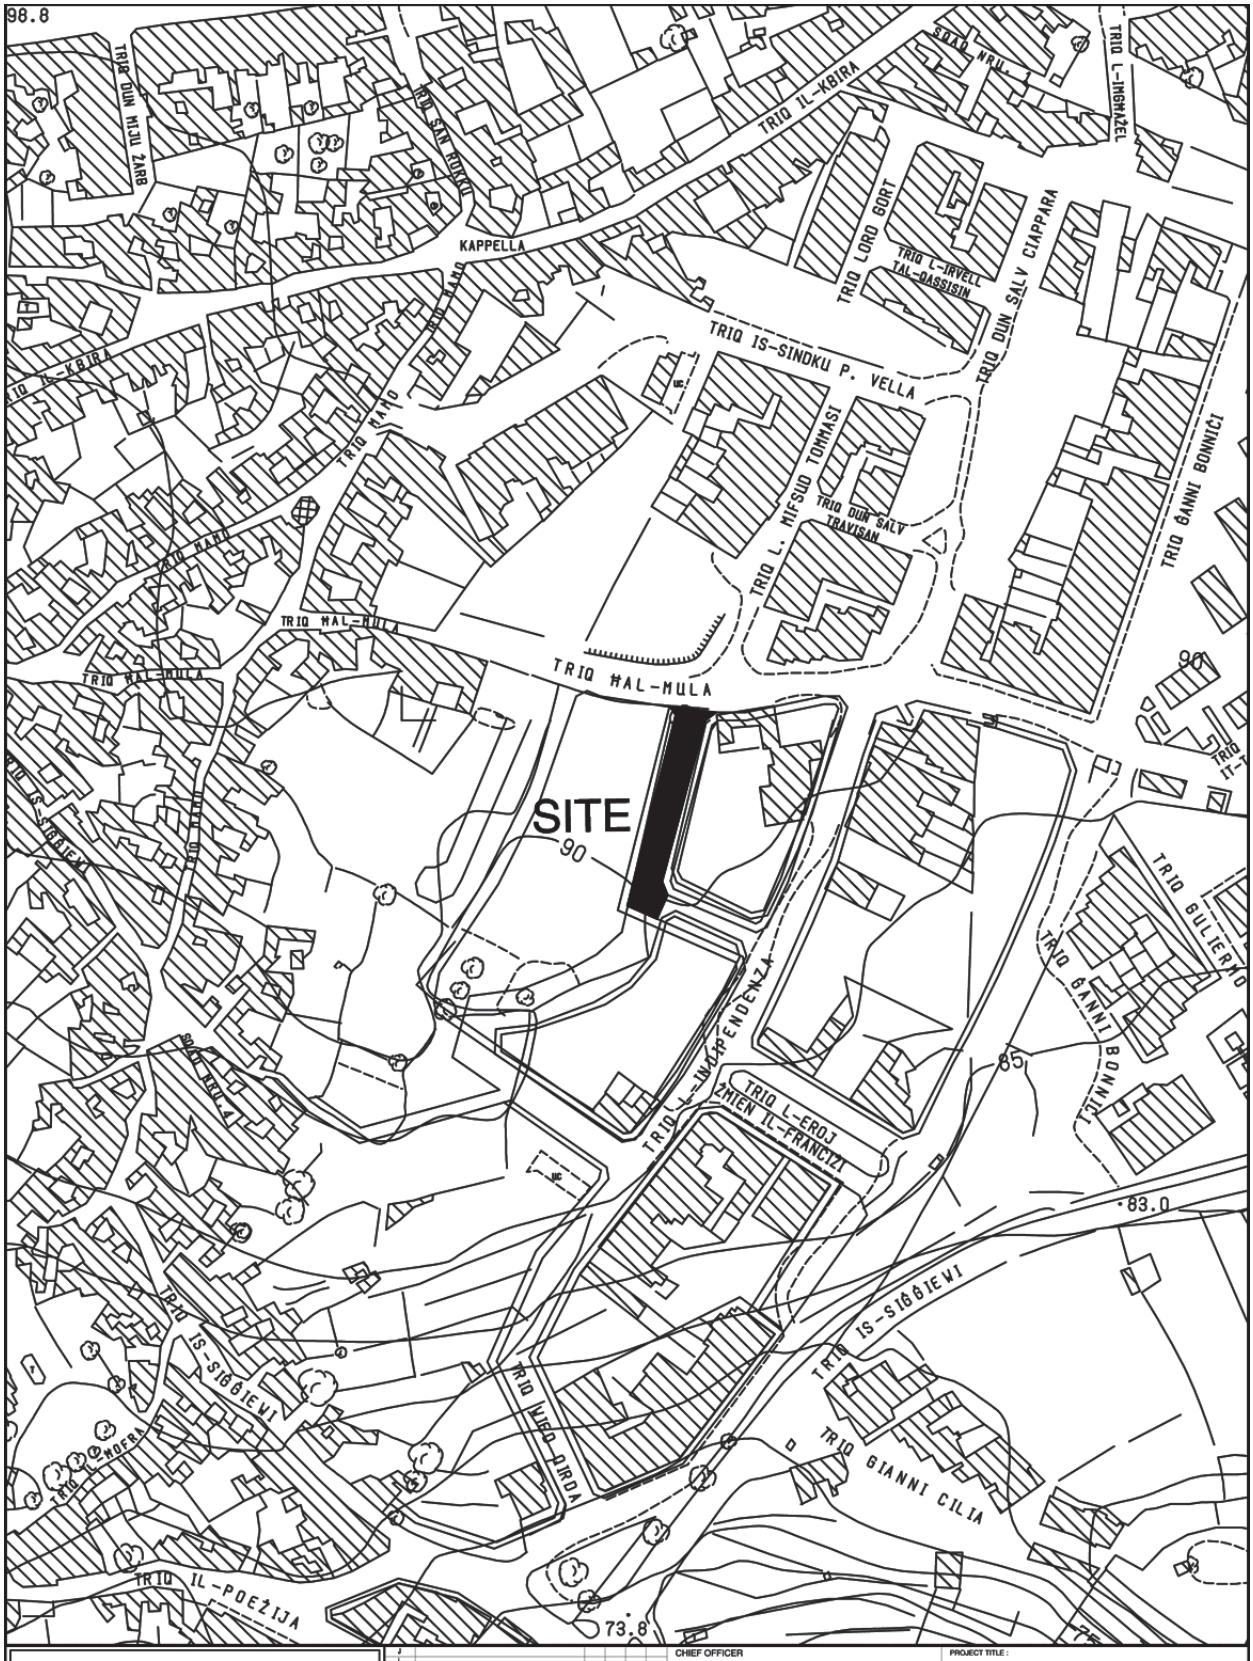


Transport Malta
Roads & Infrastructure Directorate

CHIEF OFFICER: S.GRIMA	PROJECT TITLE: HAZ-ZEBBUG		
ARCHITECT: D.V.	DRAWING TITLE: NEW STREET TRIQ HAL MULA SITE PLAN		
CHECKED BY: G.G.	DATE: April 2017	FILE No: --	DRAWING No: RD40/17
DRAWN BY: M.B.	SHEET SIZE: A4	SCALE: 1 : 2500	REVISION: A / SHEET No: 2

PROJECT No.: -

P:\Design\Common Area\Traffic Management\2017\Zebbug\2017 Zebbug.dwg