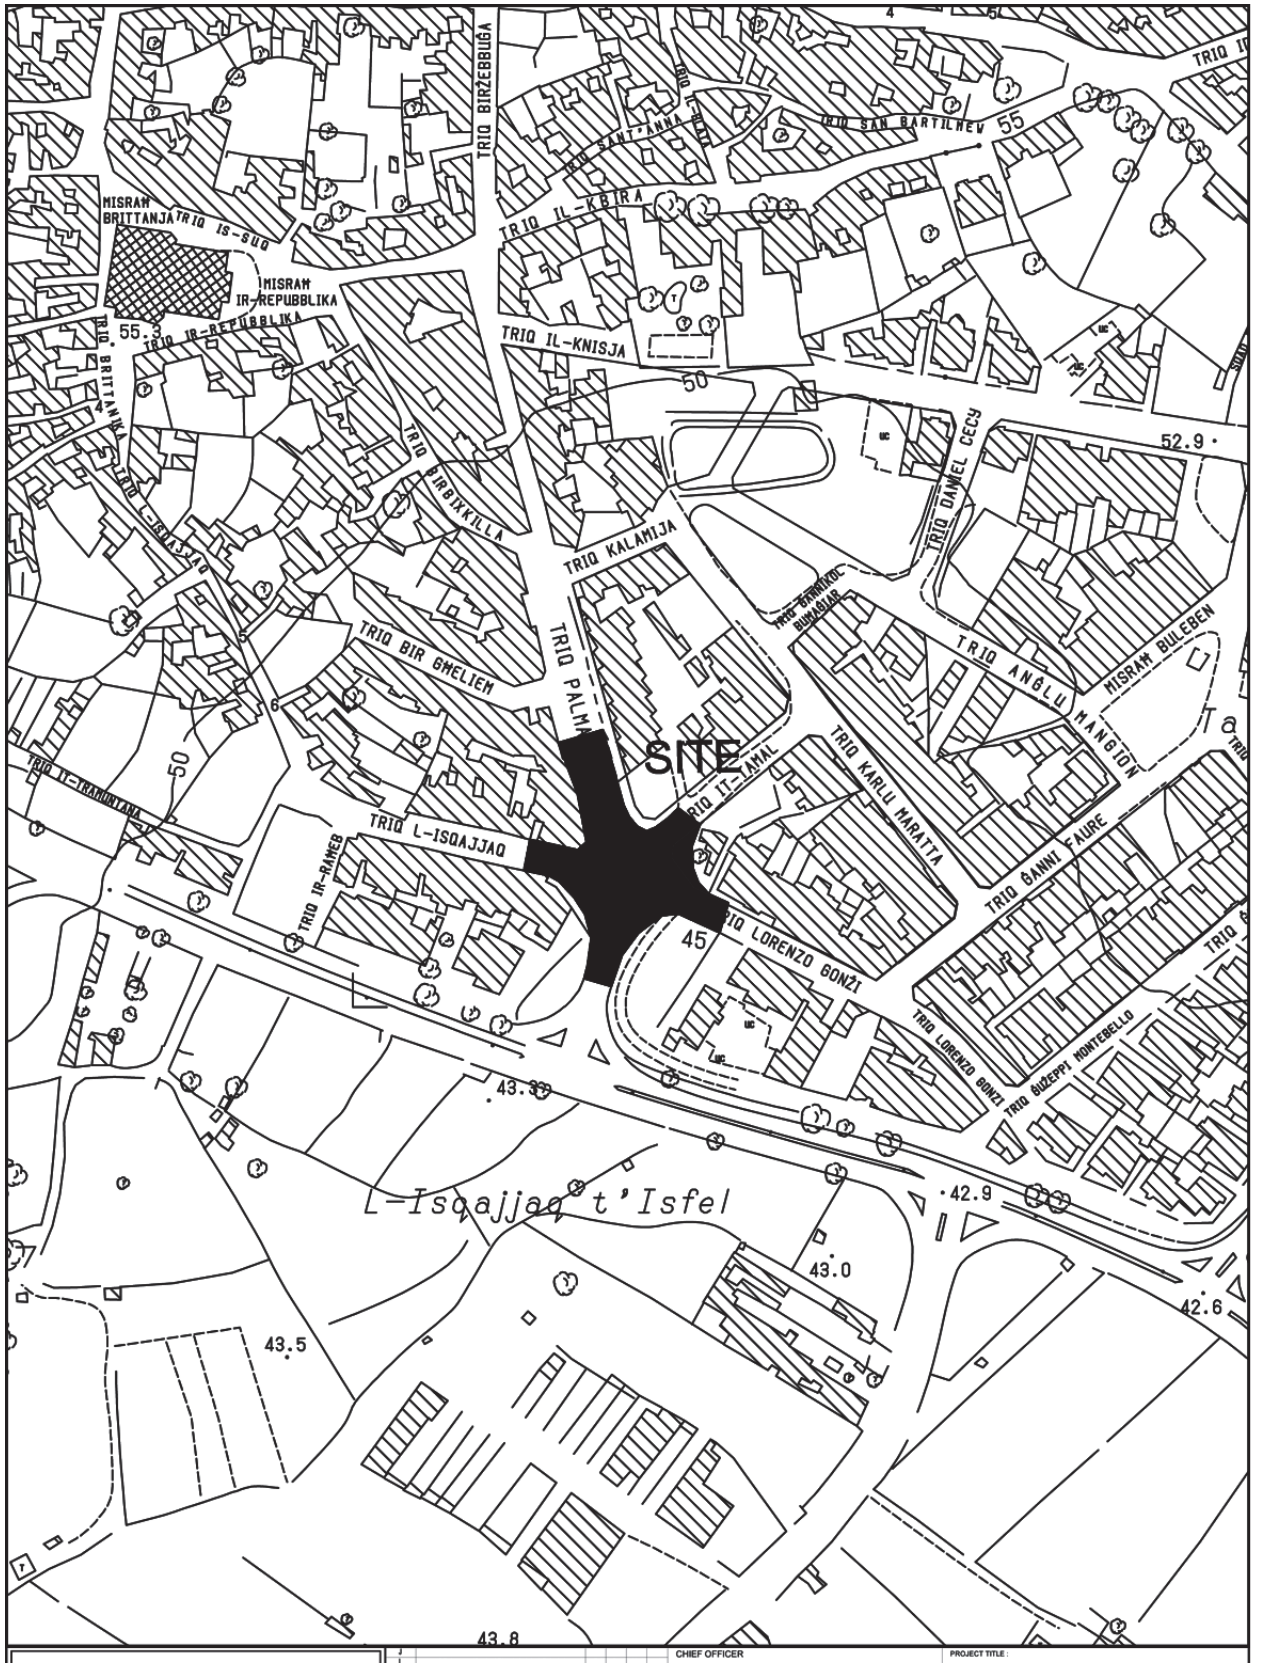


Transport Malta Roads & Infrastructure Directorate	CHIEF OFFICER: S.GRIMA	PROJECT TITLE: HAL TARXIEN	
	ARCHITECT: D.V.	DRAWING TITLE: TRIQ IL-PALMA SITE PLAN	
	CHECKED BY: C.S.	DATE: April 2015	FILE No: RD504/14 — DRAWING No: RD81/15/a
PROJECT No.: -	DRAWN BY: M.B.	SHEET SIZE: A4 — SCALE: 1 : 2500 — REVISION: A — SHEET No: 2	

Revision | Alterations | Drawn | Checked | Approved | Date

P:\Design\Common Area\Traffic Management\2015\Tarxien\2015 Tarxien.dwg