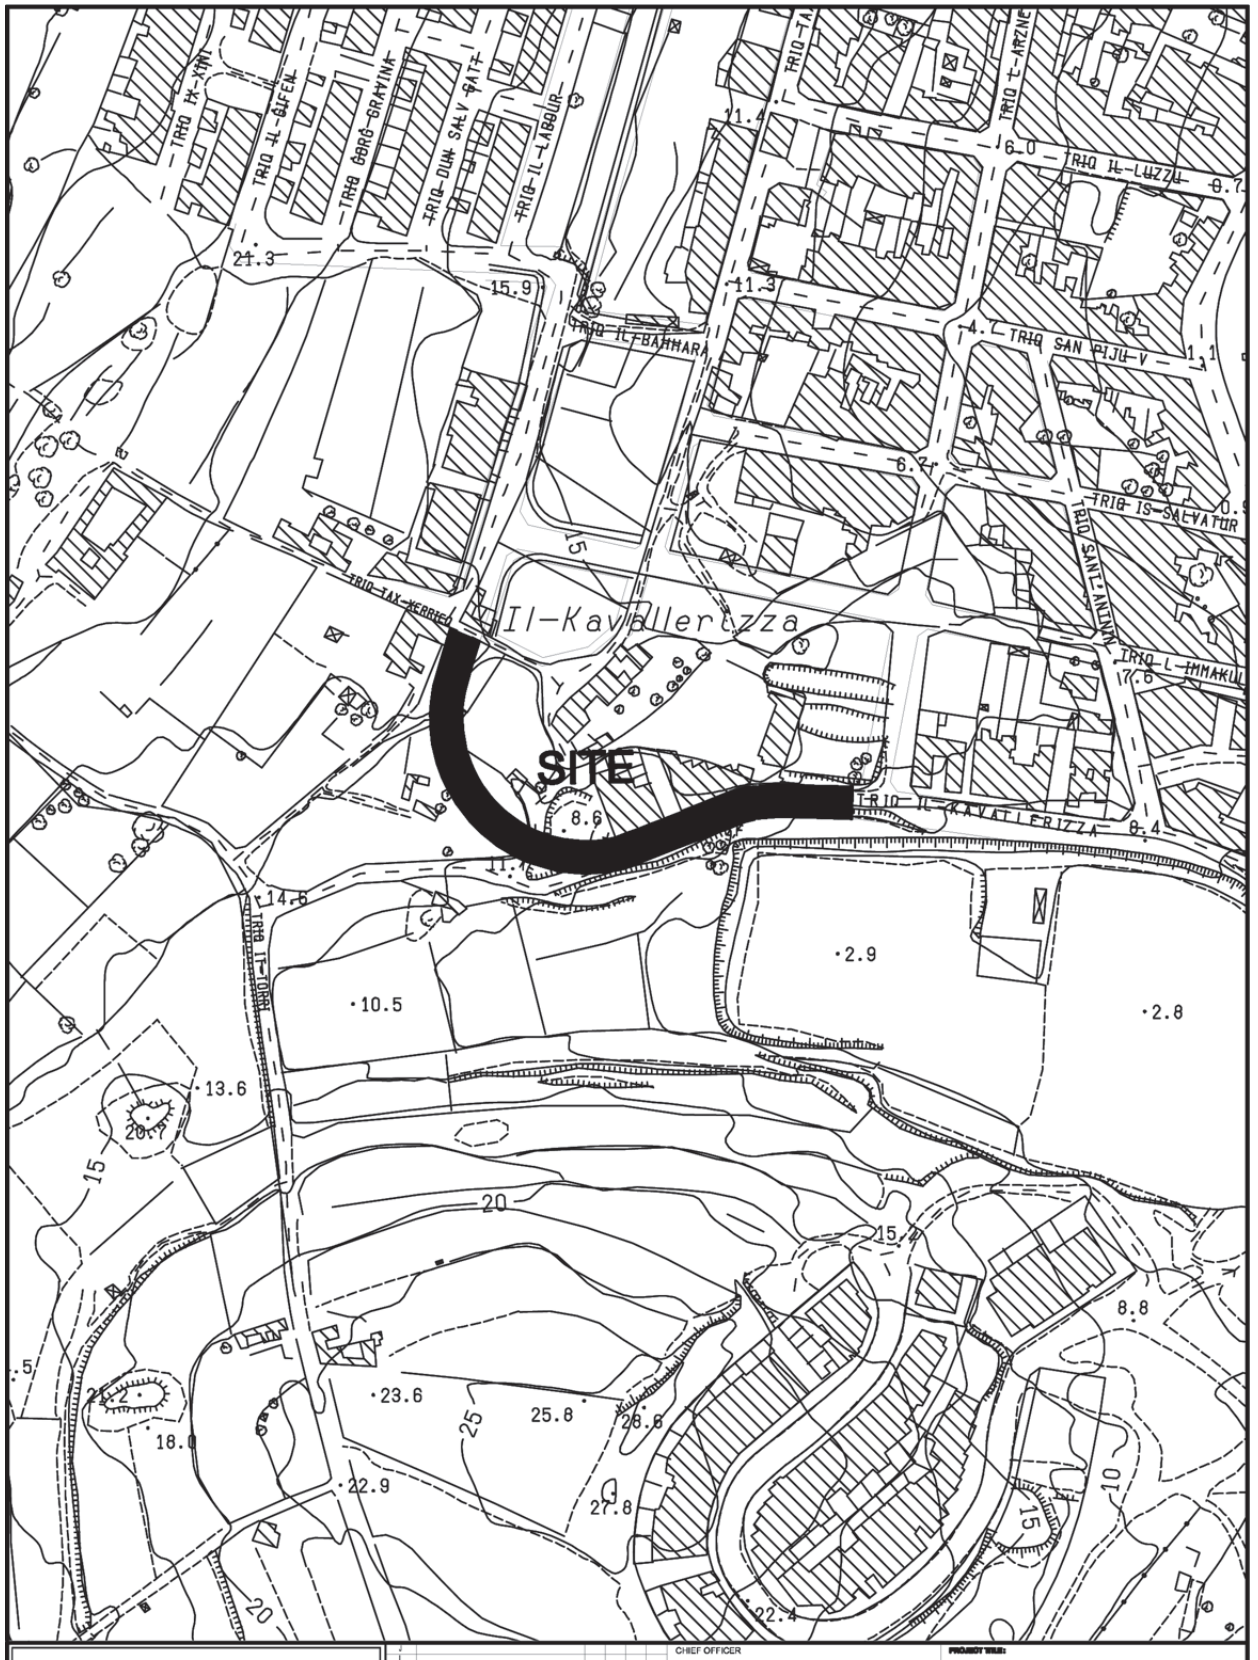

SITE
Il-Kavallerizza
TRIQ IL-KAVALLERIZZA
TRIQ IS-SALVATUR
TRIQ SANT'ANTNIN
TRIQ L-IMMAKULATA
TRIQ IL-LUZZU
TRIQ IL-BAHHARA
TRIQ IL-GIFEN
TRIQ GORG GRAVINA
TRIQ IL-LABBUR
TRIQ IT-TAX-XERRIEG
TRIQ IT-TORRI
Transport Malta
Roads & Infrastructure Directorate
CHIEF OFFICER
S.Grima
ARCHITECT
A.Conti
CHECKED BY
C.Bonnici
DRAWN BY
D.Micallef
PROJECT TITLE:
Marsaxlokk
DRAWING TITLE:
Site Plan
Opening & Construction of p/o Triq Lepanto
DATE: 13th August 2014
FILE No: RD 374 / 14
DRAWING No: RD/112/14
SHEET SIZE: A4
SCALE: 1 : 2500
REVISION: A
SHEET No: 3