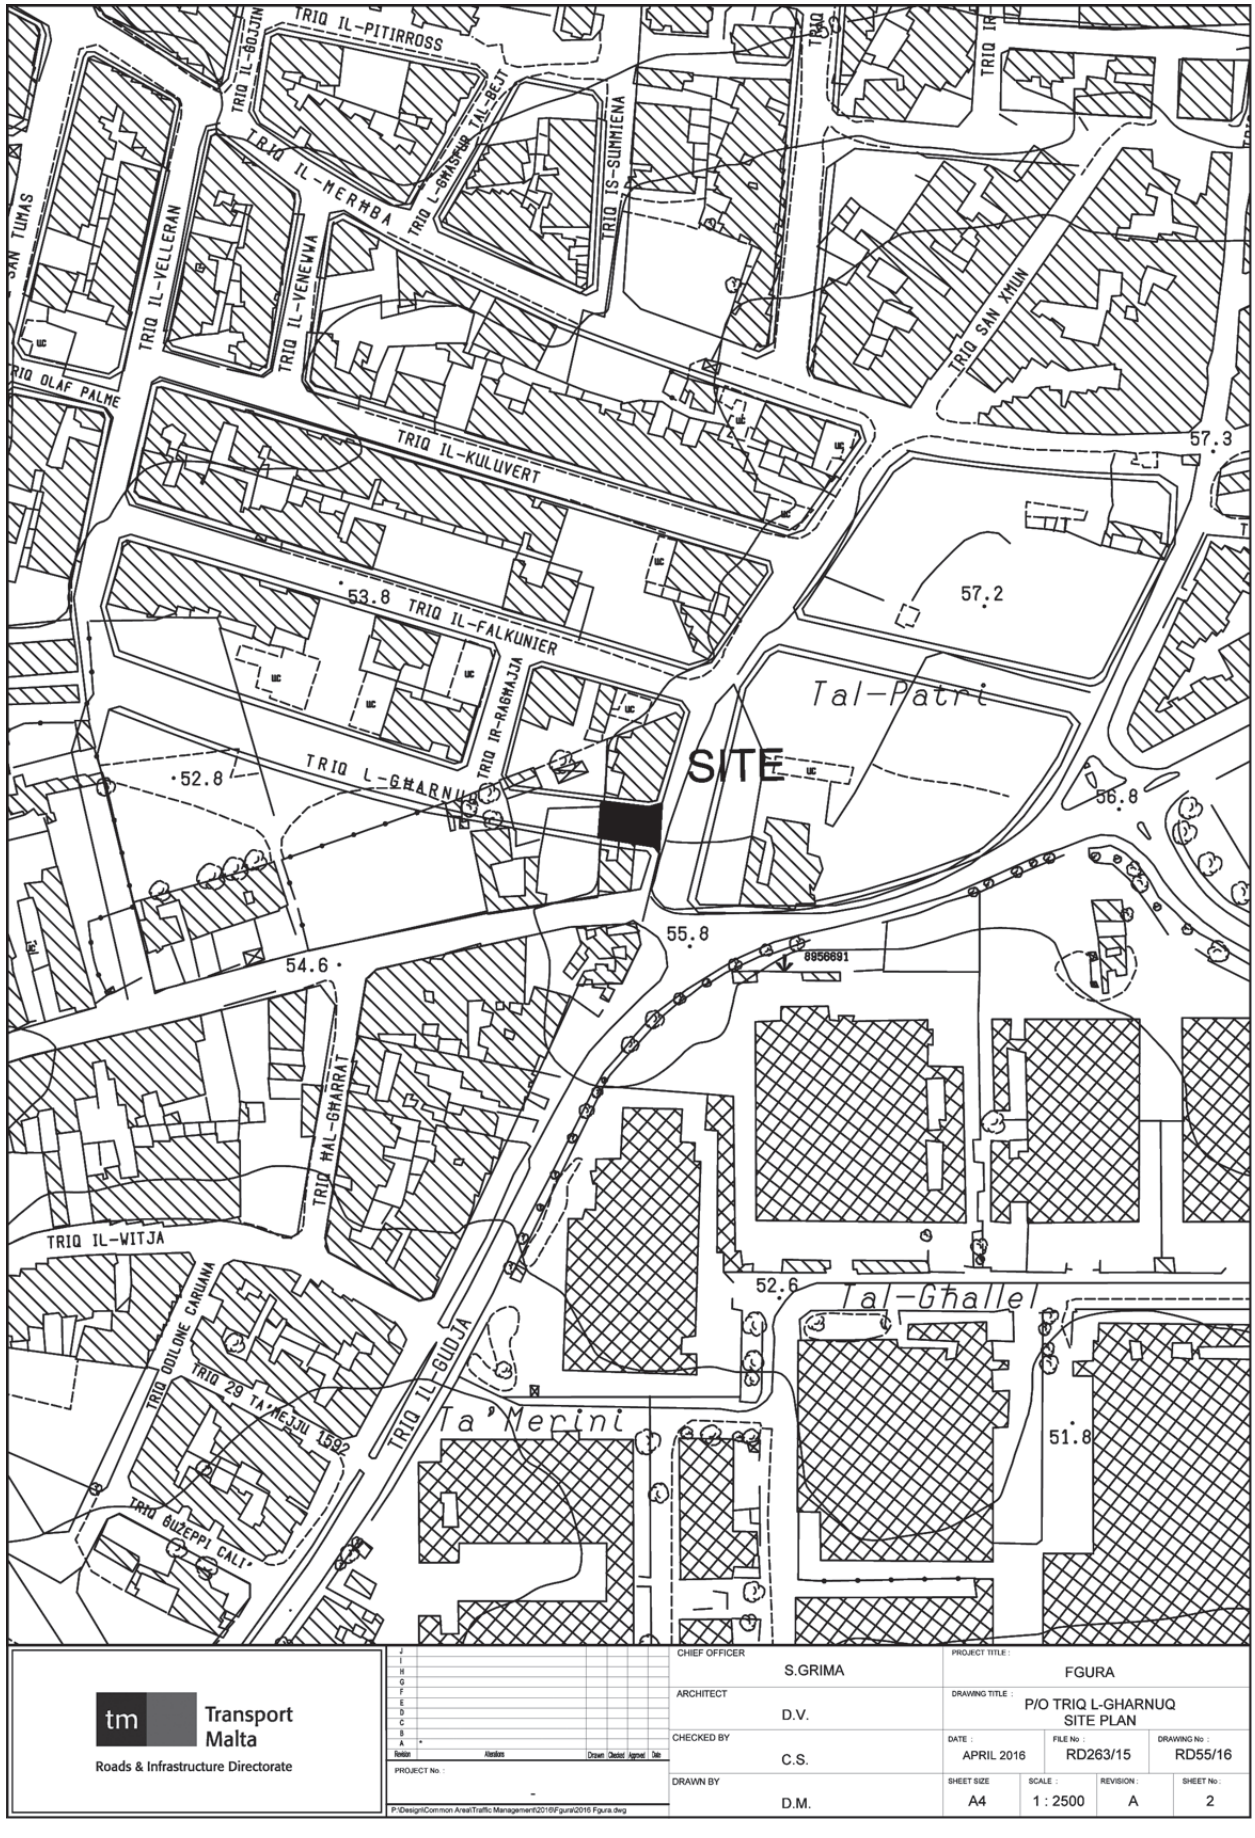


Transport Malta
Roads & Infrastructure Directorate

CHIEF OFFICER: S.GRIMA			PROJECT TITLE: FGURA		
ARCHITECT: D.V.			DRAWING TITLE: P/O TRIQ L-GHARNUQ SITE PLAN		
CHECKED BY: C.S.	DATE: APRIL 2016	FILE No: RD263/15	DRAWING No: RD55/16		
DRAWN BY: D.M.	SHEET SIZE: A4	SCALE: 1 : 2500	REVISION: A	SHEET No: 2	

PROJECT No.: -

P:\Design\Common Area\Traffic Management\2016\Fgura\2016 Fgura.dwg