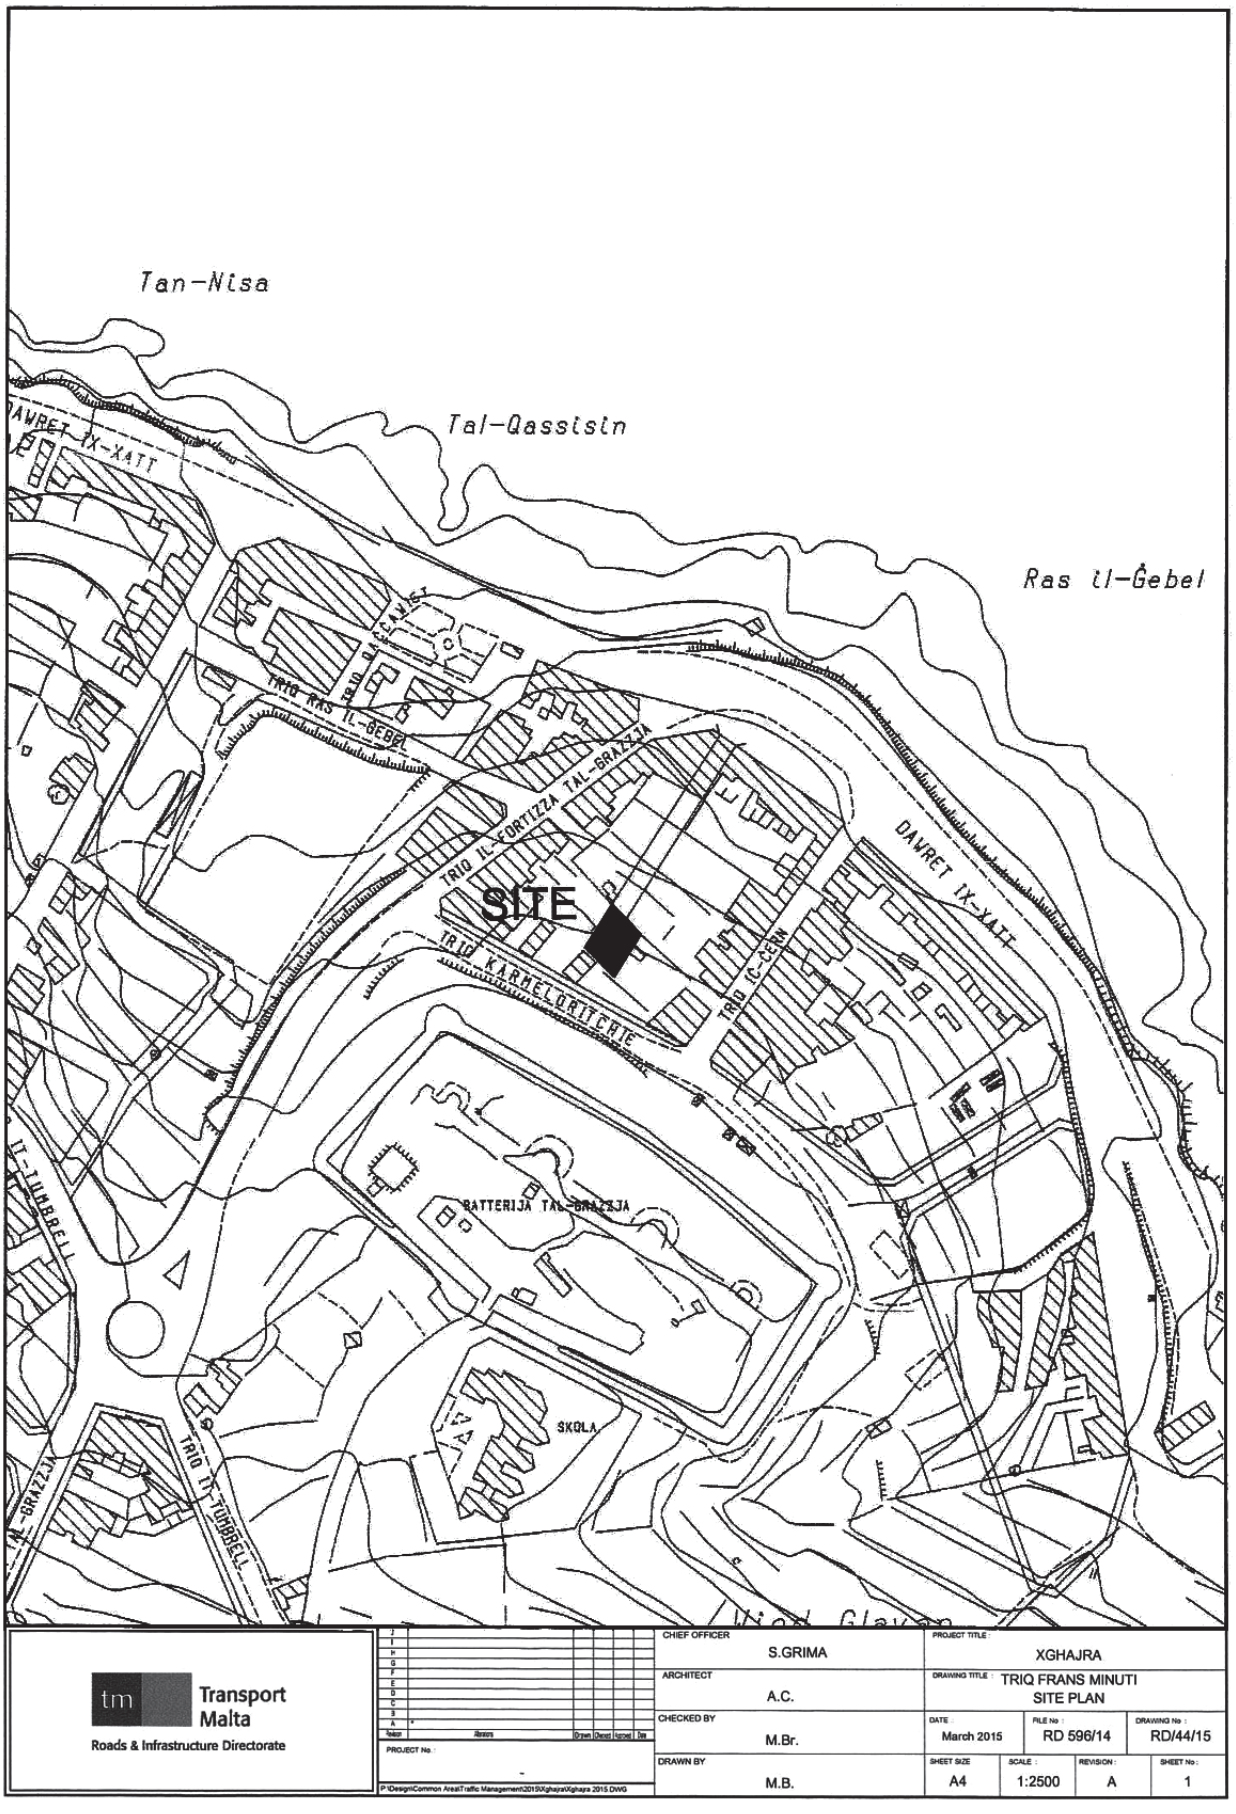
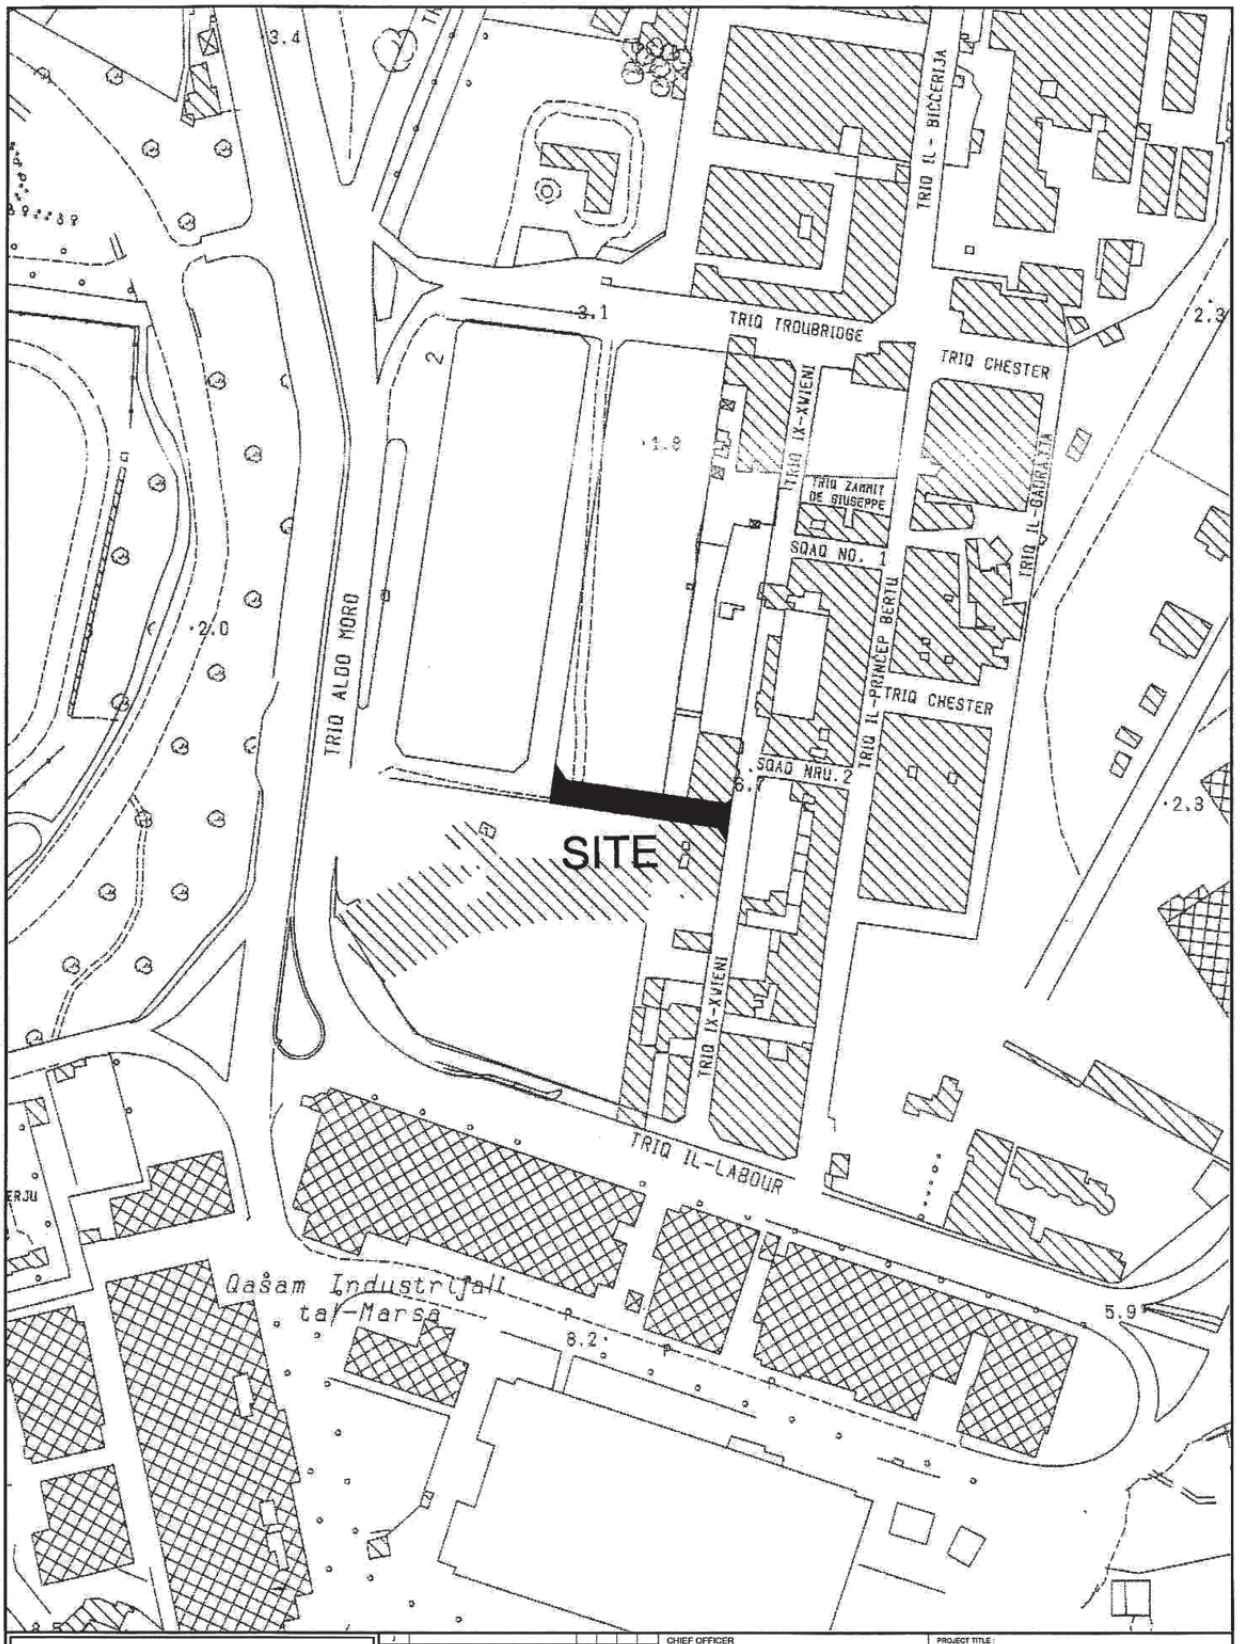

Tan-Nisa
Tal-Qassisin
Ras il-Ġebel
DAVRET IX-XATT
TRIQ RAS IL-ĠEBEL
TRIQ IL-FORTIZZA TAL-GRAZZJA
SITE
TRIQ KARMELORITCRTE
TRIQ IĊ-ĊERN
DAVRET IX-XATT
IT-TUMBRELL
BATTERIJA TAL-GRAZZJA
SKOLA
TRIQ IT-TUMBRELL
IL-GRAZZJA
Transport Malta
Roads & Infrastructure Directorate
CHIEF OFFICER
S.GRIMA
ARCHITECT
A.C.
CHECKED BY
M.Br.
DRAWN BY
M.B.
PROJECT TITLE :
XGHAJRA
DRAWING TITLE :
TRIQ FRANS MINUTI
SITE PLAN
DATE :
March 2015
FILE No :
RD 596/14
DRAWING No :
RD/44/15
SHEET SIZE
A4
SCALE :
1:2500
REVISION :
A
SHEET No :
1
PROJECT No :
-
P:\Design\Common Area\Traffic Management\2015\Xghajra\Xghajra 2015.DWG



Transport Malta
Roads & Infrastructure Directorate

CHIEF OFFICER: S.GRIMA			PROJECT TITLE: IL-MARSA	
ARCHITECT: A.C.			DRAWING TITLE: NEW STREET NEAR TRIQ IX-XWIENI SITE PLAN	
CHECKED BY: M.Br.	DATE: March 2015	FILE No: RD595/14	DRAWING No: RD43/15	
DRAWN BY: M.B.	SHEET SIZE: A4	SCALE: 1 : 2500	REVISION: A	SHEET No: 1

PROJECT No.

Comp. Path : P:\Design\Common Area\Traffic Management\2015\Marsa\2015 Marsa.dwg