
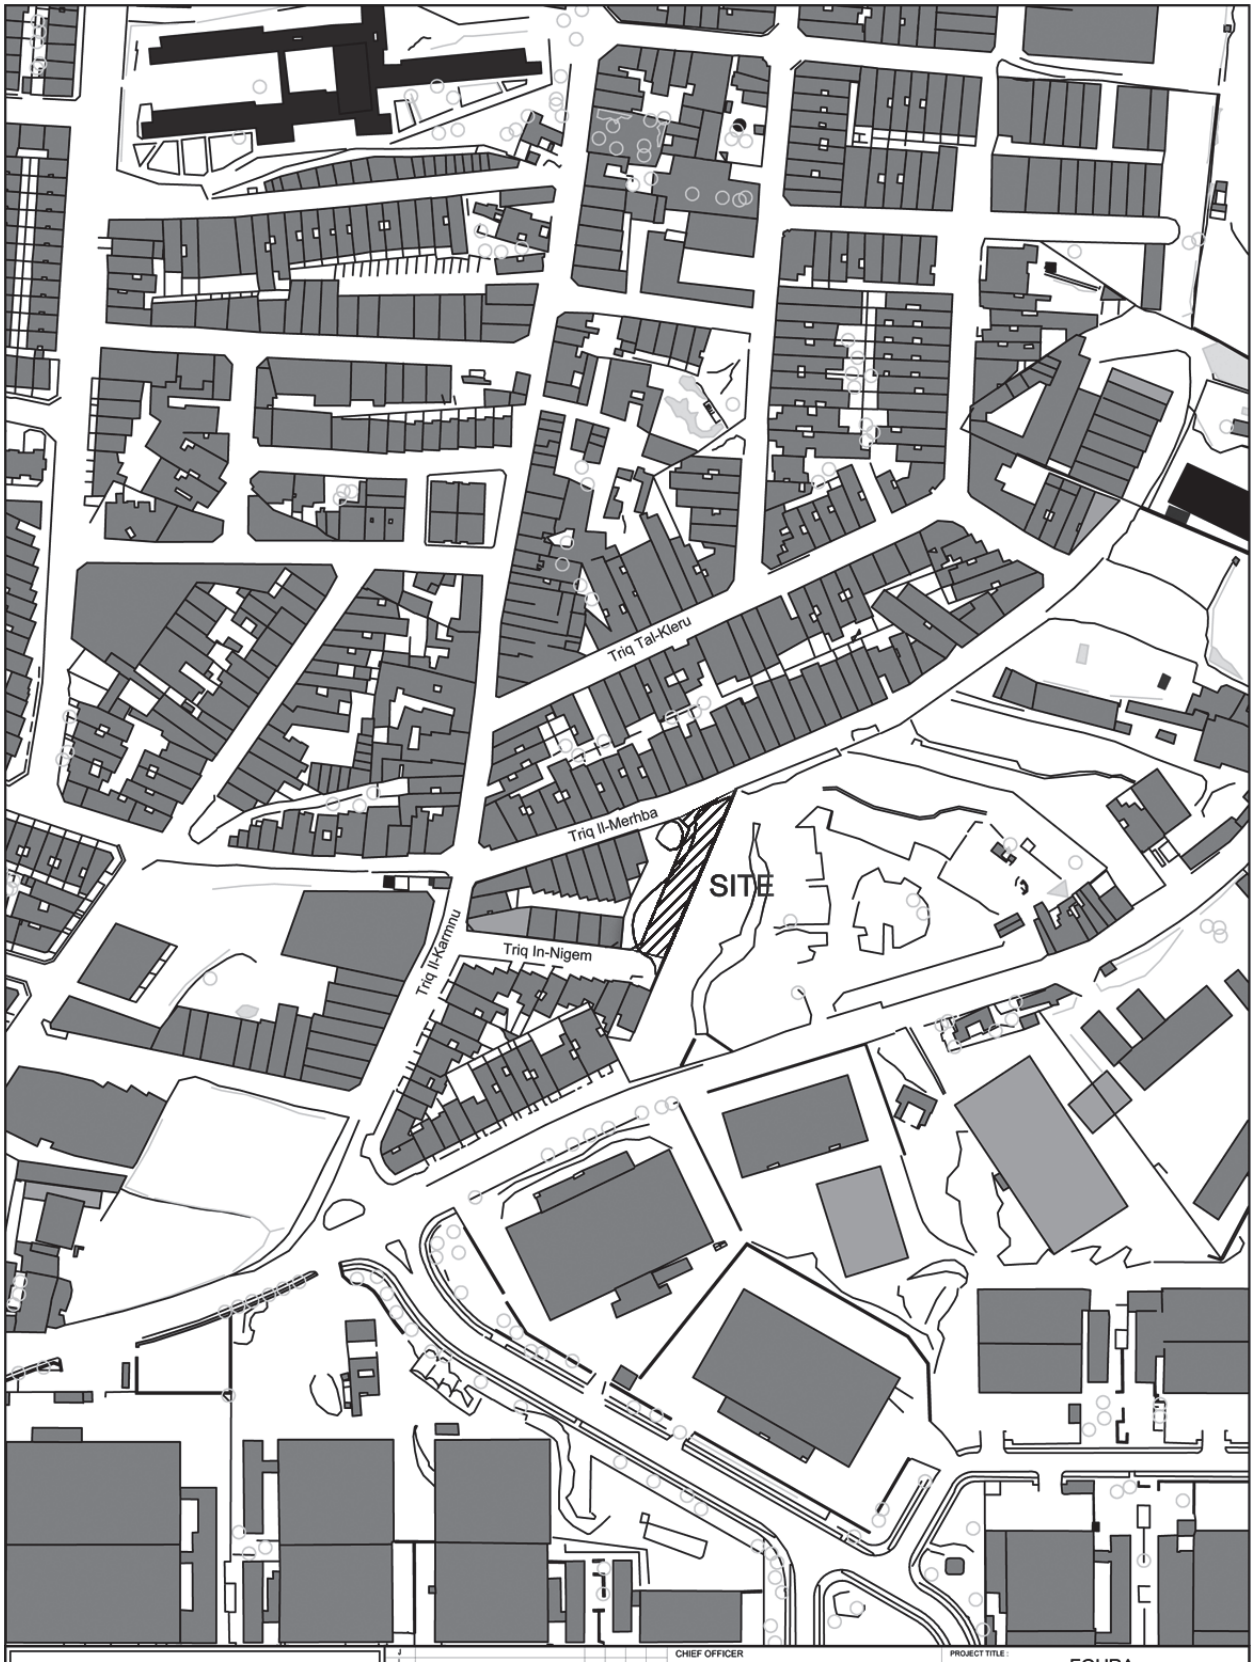


tm Transport Malta
Roads & Infrastructure Directorate


CHIEF OFFICER: SIMON GRIMA			PROJECT TITLE: FGURA		
ARCHITECT: C.B.			DRAWING TITLE: TRIQ IN-NIGEM SITE PLAN		
CHECKED BY	DATE: 11th December 2013	FILE No: RD561/13	DRAWING No: RD/106/13		
DRAWN BY: M.B.	SHEET SIZE: A4	SCALE: 1 : 2500	REVISION:	SHEET No: 1	

PROJECT No.:

Comp. Path : P:\common\Mark Borg\Works 2013\TM Figura 2013\TM Figura 2013.dwg

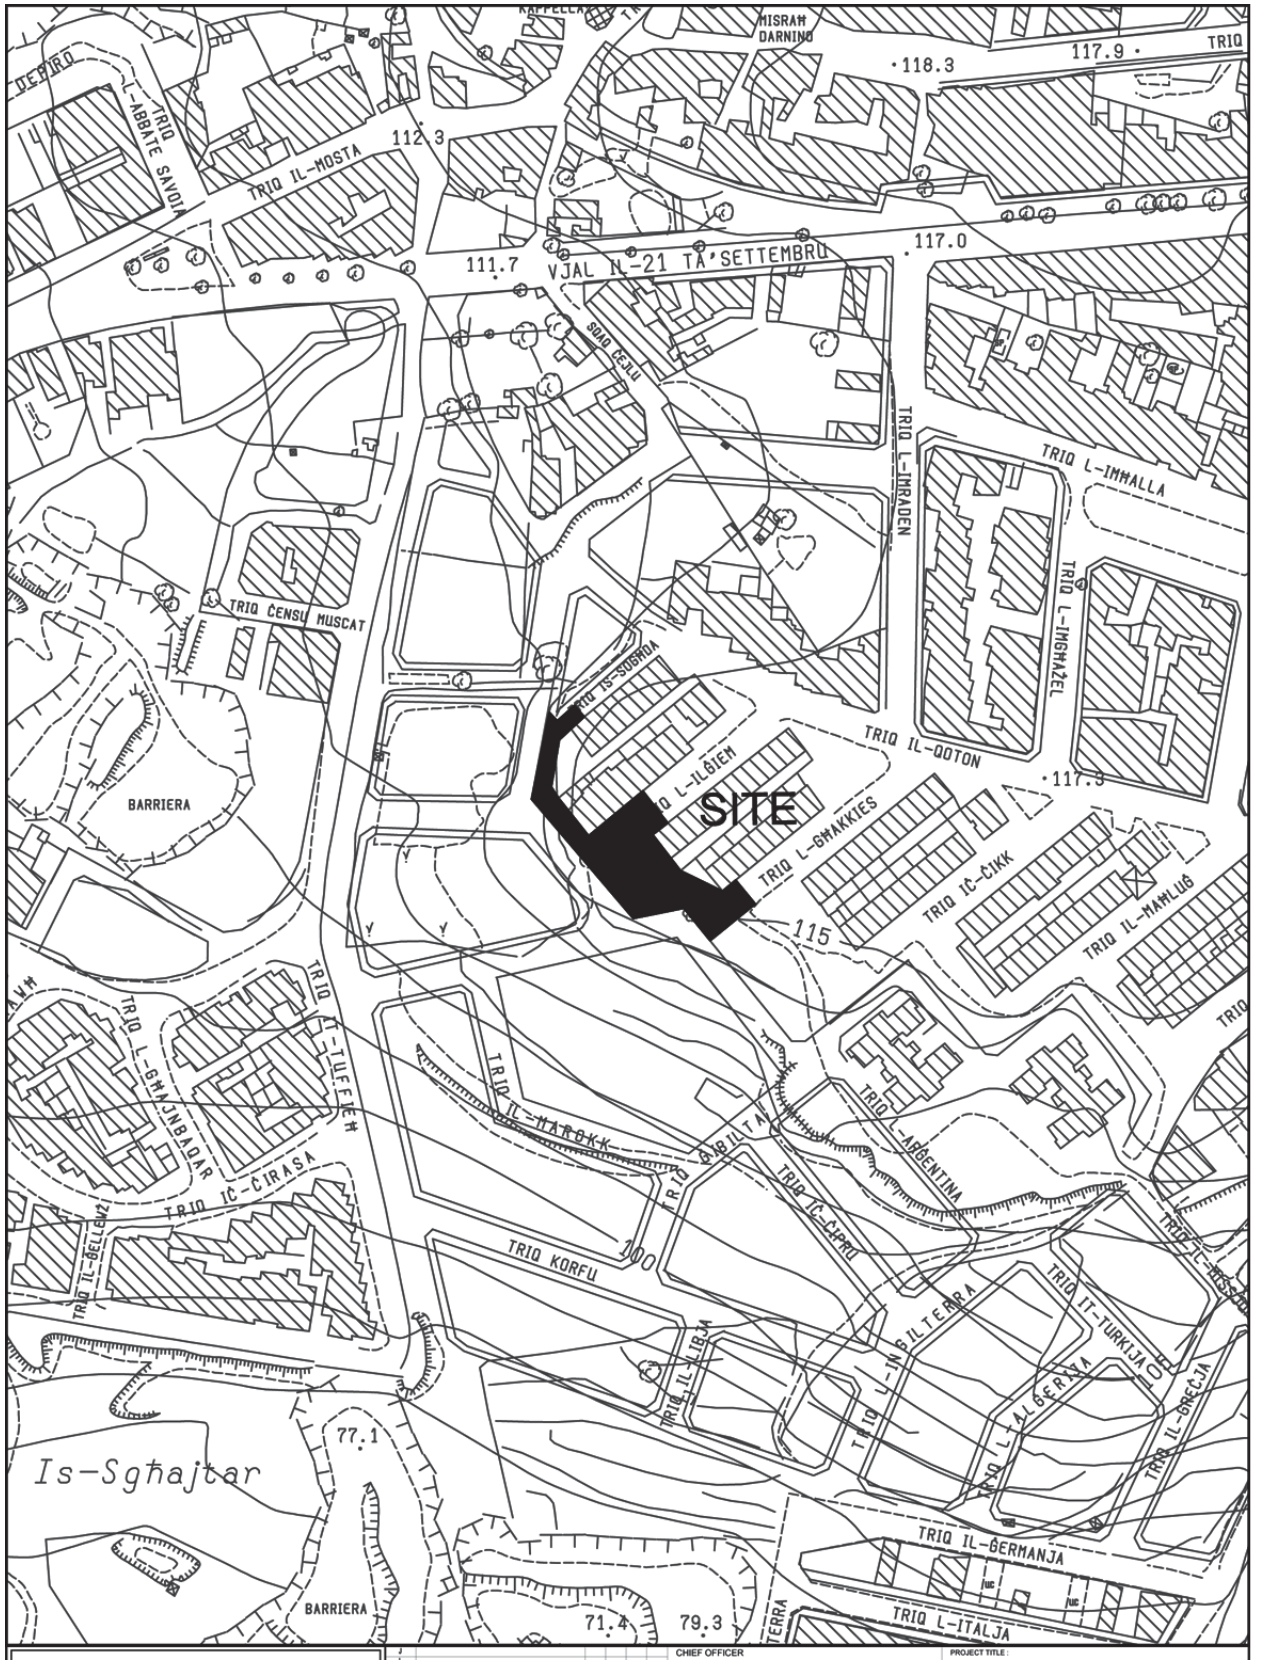

tm Transport Malta Roads & Infrastructure Directorate		CHIEF OFFICER: S.GRIMA	PROJECT TITLE: IN-NAXXAR	
		ARCHITECT: A.C.	DRAWING TITLE: Triq l-Ilgiem & Triq Sciberras & Triq Soghda SITE PLAN	
		CHECKED BY: C.S.	DATE: December 2014	FILE No: RD614/14 / DRAWING No: RD383/14
	PROJECT No.: -	DRAWN BY: M.B.	SHEET SIZE: A4 / SCALE: 1 : 2500	REVISION: A / SHEET No: 7
	P:\Design\Common Area\Traffic Management\2014\Naxxar\2014 Naxxar.dwg			

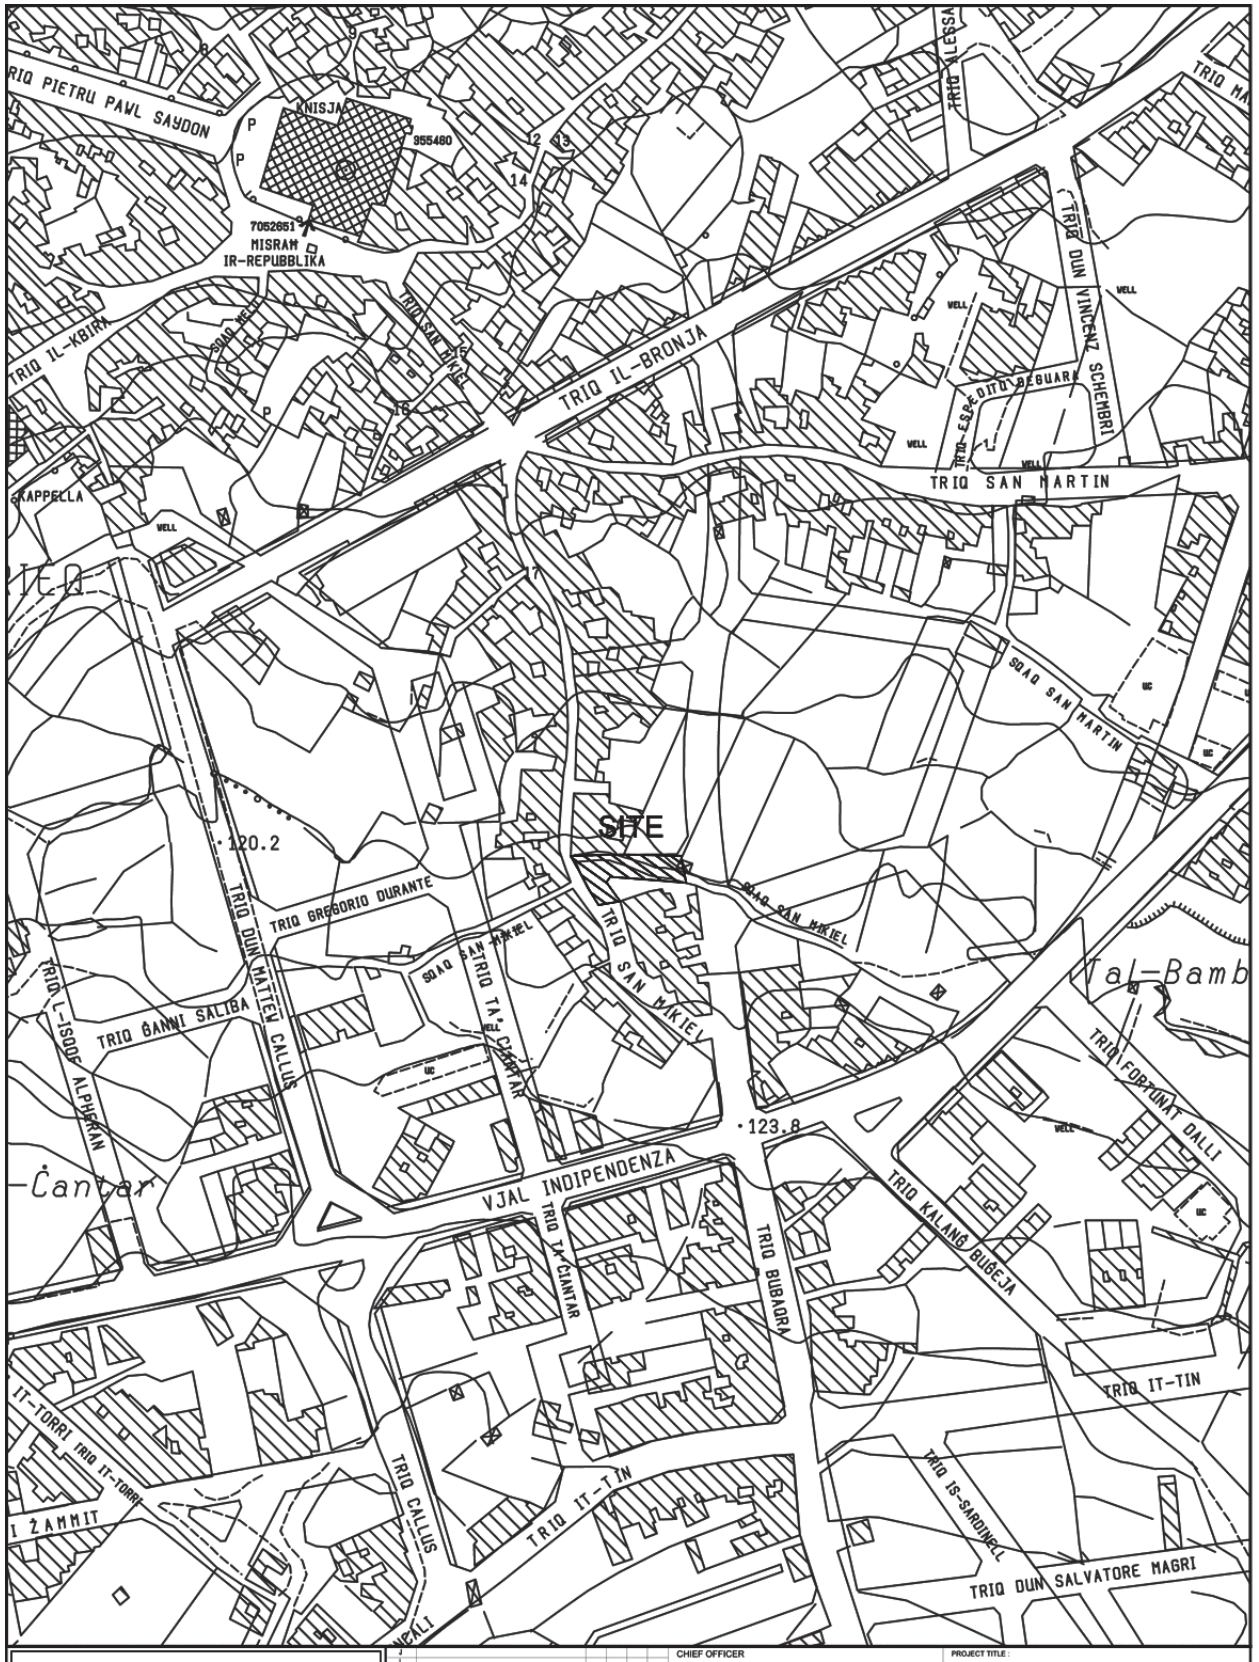

Transport Malta
Roads & Infrastructure Directorate

CHIEF OFFICER: S.GRIMA	PROJECT TITLE: IZ-ZURRIEQ
ARCHITECT: A.C.	DRAWING TITLE: N/S TRIQ SAN MIKIEL SITE PLAN
CHECKED BY: N.G.	DATE: 18th Dec. 2014 / FILE No: RD/618/14 / DRAWING No: RD374/14
DRAWN BY: D.M./M.B.	SHEET SIZE: A4 / SCALE: 1 : 2500 / REVISION: A / SHEET No: 3

PROJECT No.: -

P:\Design\Common Area\Traffic Management\2014\Zurrieq\2014 Zurrieq.dwg