
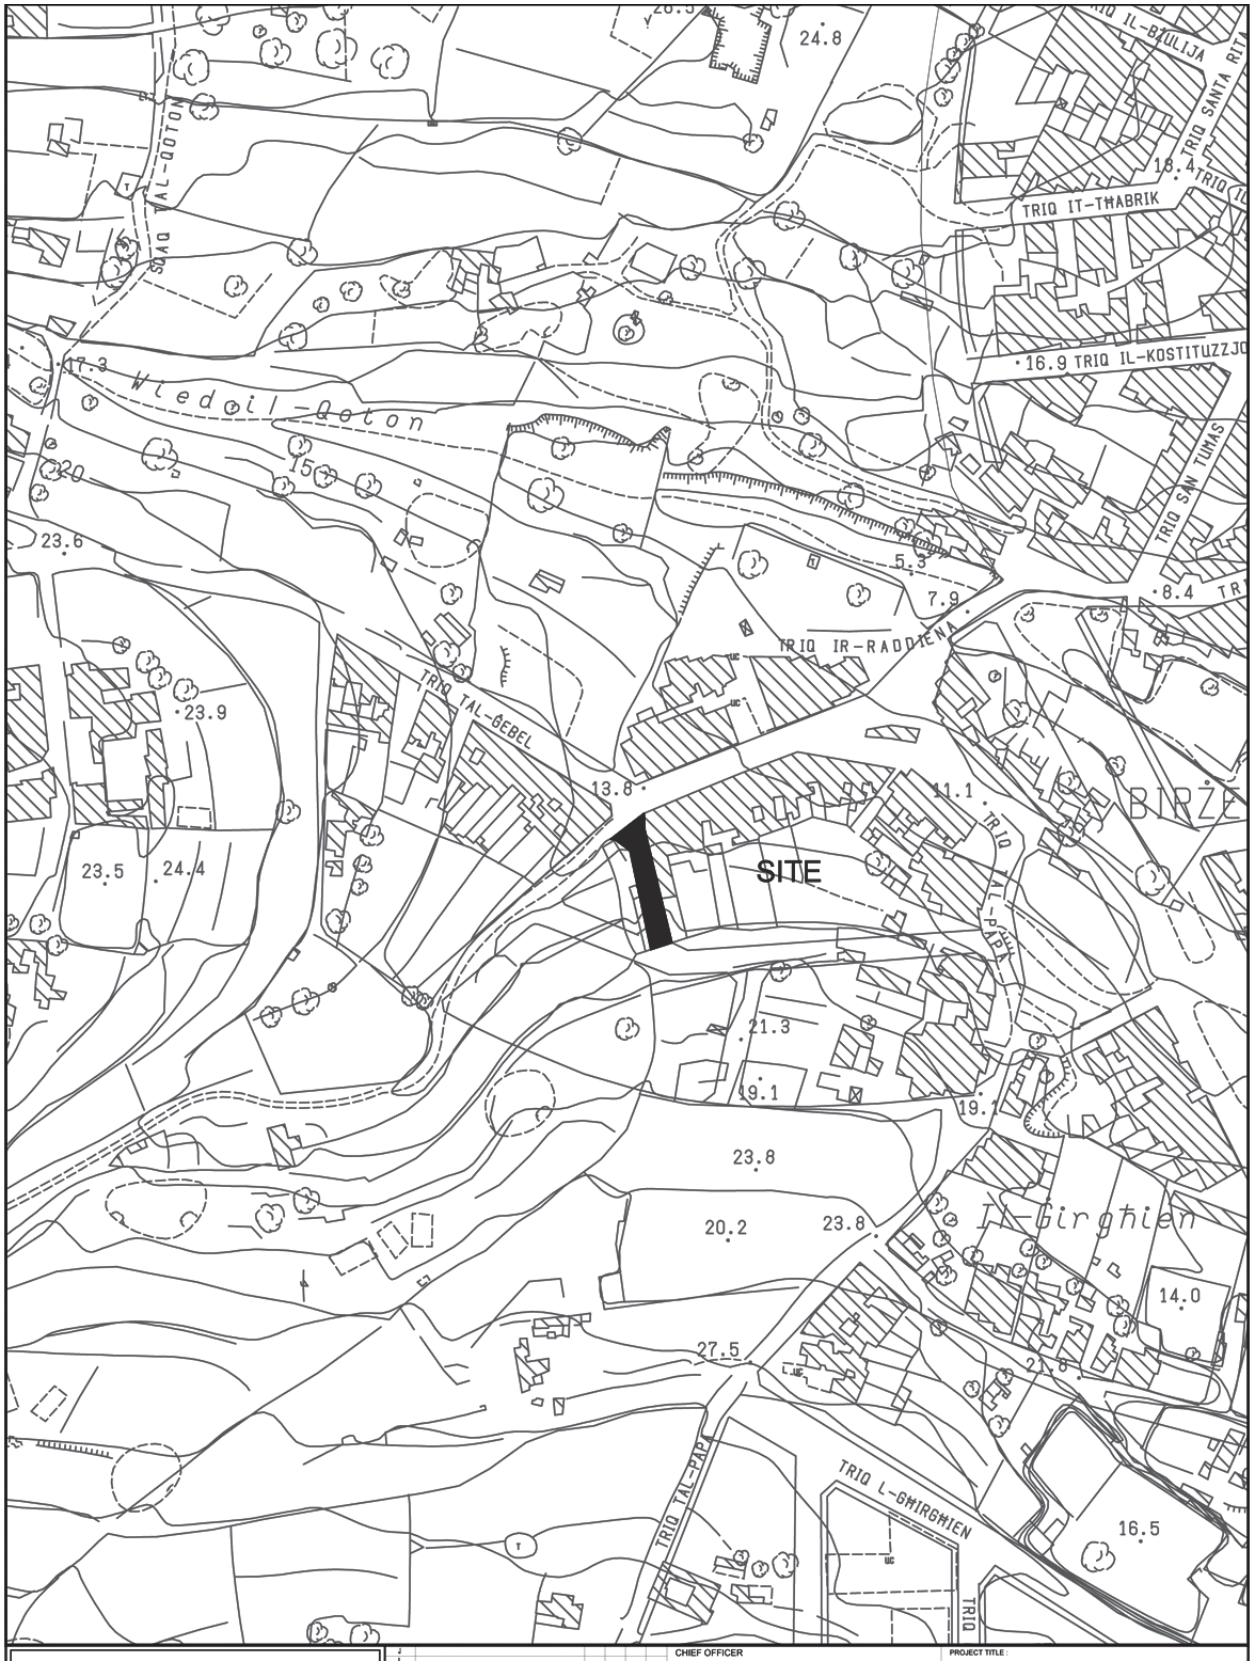


Transport Malta Roads & Infrastructure Directorate		CHIEF OFFICER: S.GRIMA	PROJECT TITLE: BIRZEBBUGA	
		ARCHITECT: A.C.	DRAWING TITLE: TRIQ IL-KUS SITE PLAN	
		CHECKED BY: J.B.	DATE: June 2014	FILE No: RD294/14 — DRAWING No: RD90/14/a
	PROJECT No.: -	DRAWN BY: M.B.	SHEET SIZE: A4 — SCALE: 1 : 2500 — REVISION: A	SHEET No: 3


Revision | Alterations | Drawn | Checked | Approved | Date

P:\Design\Common Area\Traffic Management\2014 Birzebbuga\2014 Birzebbuga.dwg

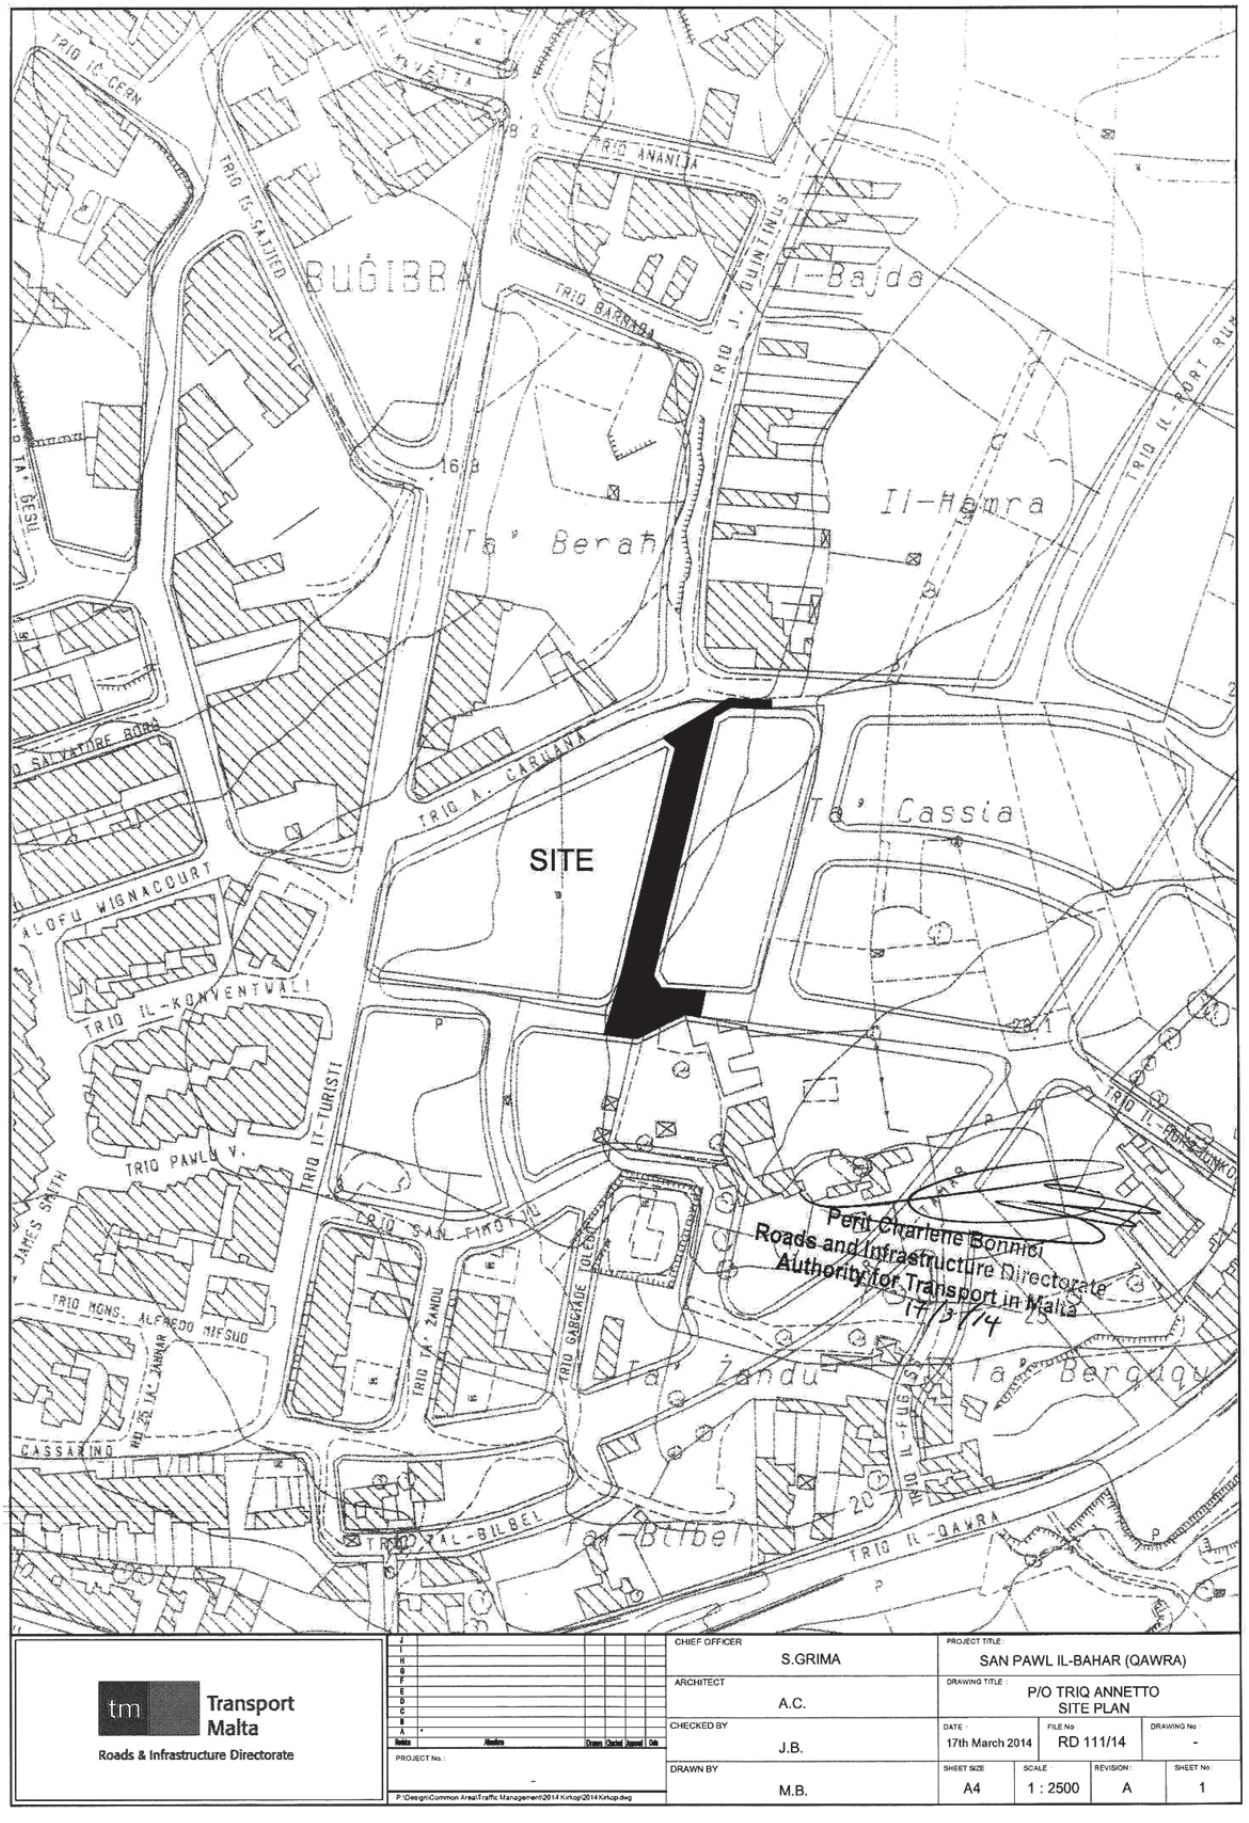

Transport Malta Roads & Infrastructure Directorate	CHIEF OFFICER: S.GRIMA	PROJECT TITLE: SAN PAWL IL-BAHAR (QAWRA)	
	ARCHITECT: A.C.	DRAWING TITLE: P/O TRIQ ANNETTO SITE PLAN	
	CHECKED BY: J.B.	DATE: 17th March 2014	FILE No: RD 111/14 — DRAWING No: -
PROJECT No.: -	DRAWN BY: M.B.	SHEET SIZE: A4 — SCALE: 1 : 2500 — REVISION: A — SHEET No: 1	

P:\Design\Common Area\Traffic Management\2014 Kirkop\2014 Kirkop.dwg

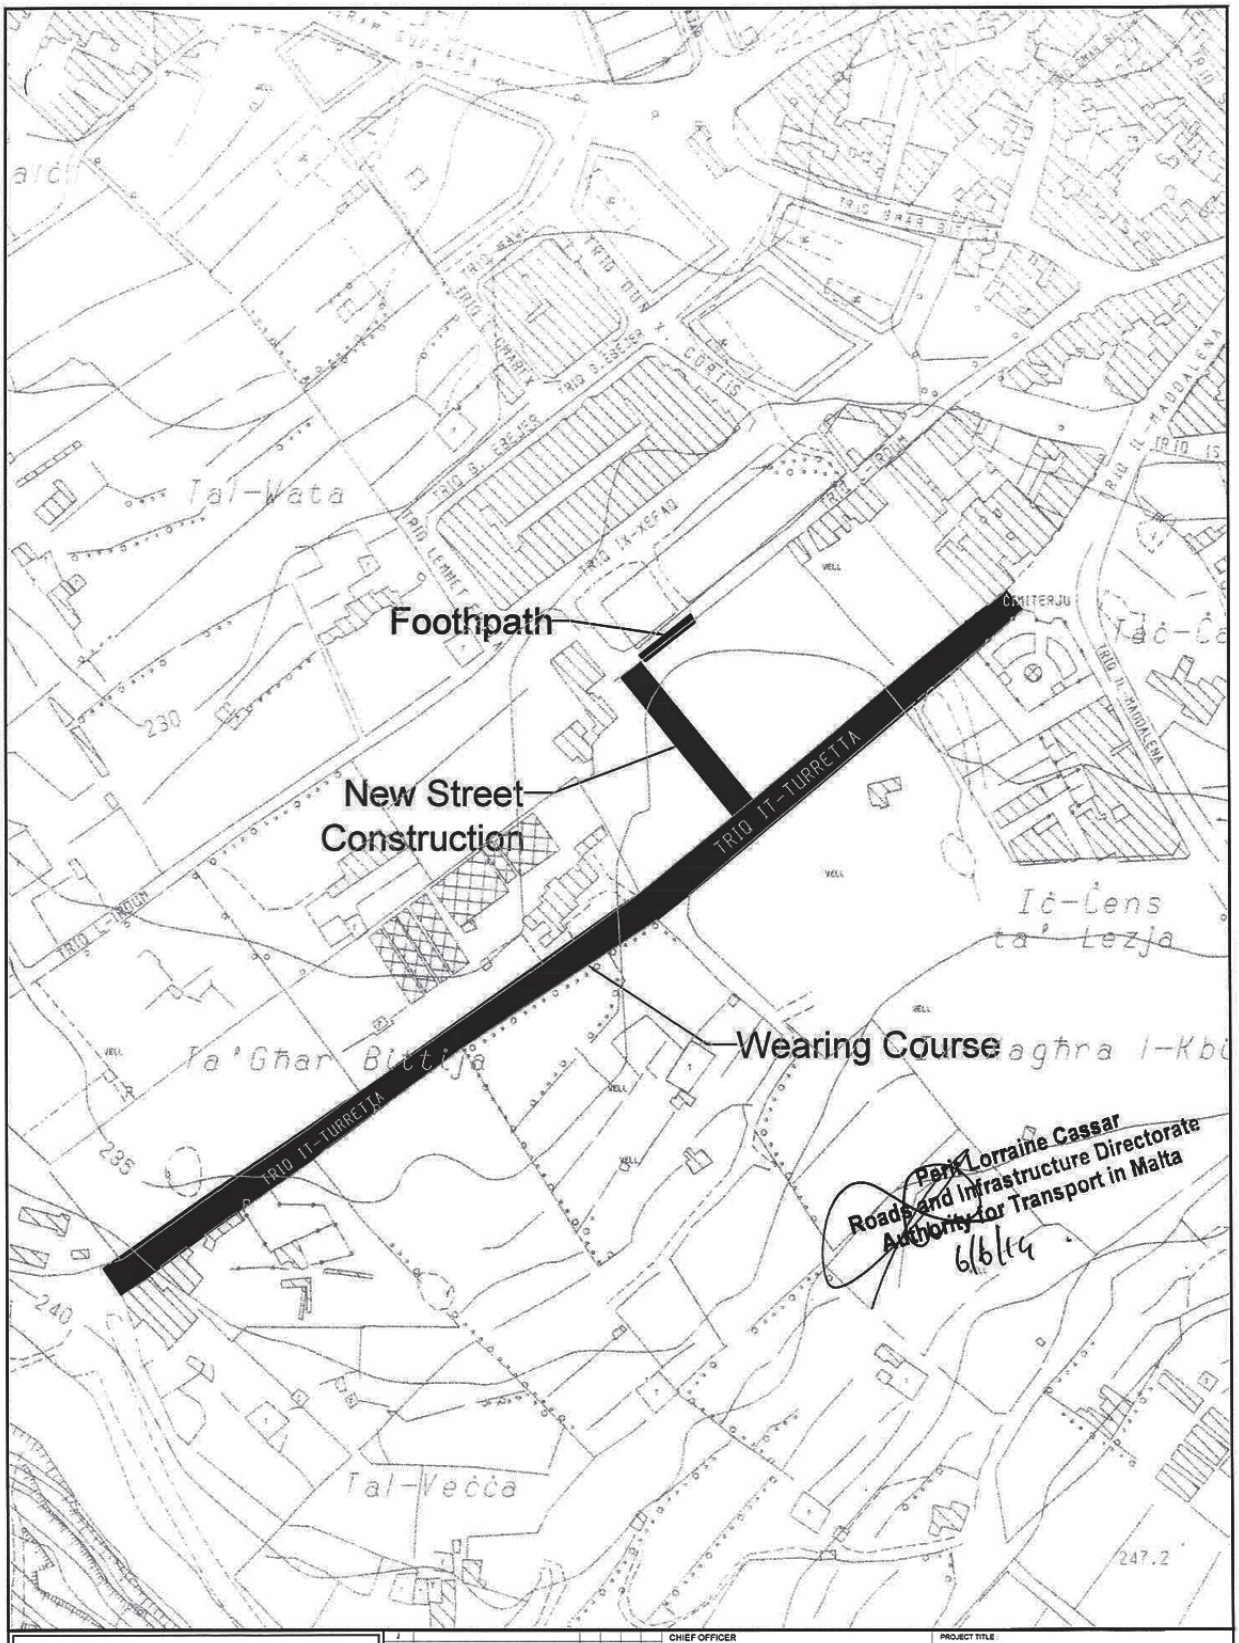


Transport Malta
Roads & Infrastructure Directorate

J							
I							
H							
G							
F							
E							
D							
C							
B							
A	*						
Revision			Drawn	Checked	Agreed	Date	

PROJECT No. -

P:\Design\Common Area\Traffic Management\2014\Dingli\2014 Dingli.dwg

CHIEF OFFICER	S.GRIMA	PROJECT TITLE	HAD-DINGLI	
ARCHITECT	A.C.	DRAWING TITLE	NEW STREET IN TRIQ IT-TURETTA SITE PLAN	
CHECKED BY	L.C.	DATE: June 2014	FILE No.: RD214/14	DRAWING No.: RD75/14/c
DRAWN BY	M.B.	SHEET SIZE: A4	SCALE: 1 : 2500	REVISION: A / SHEET No.: 1b

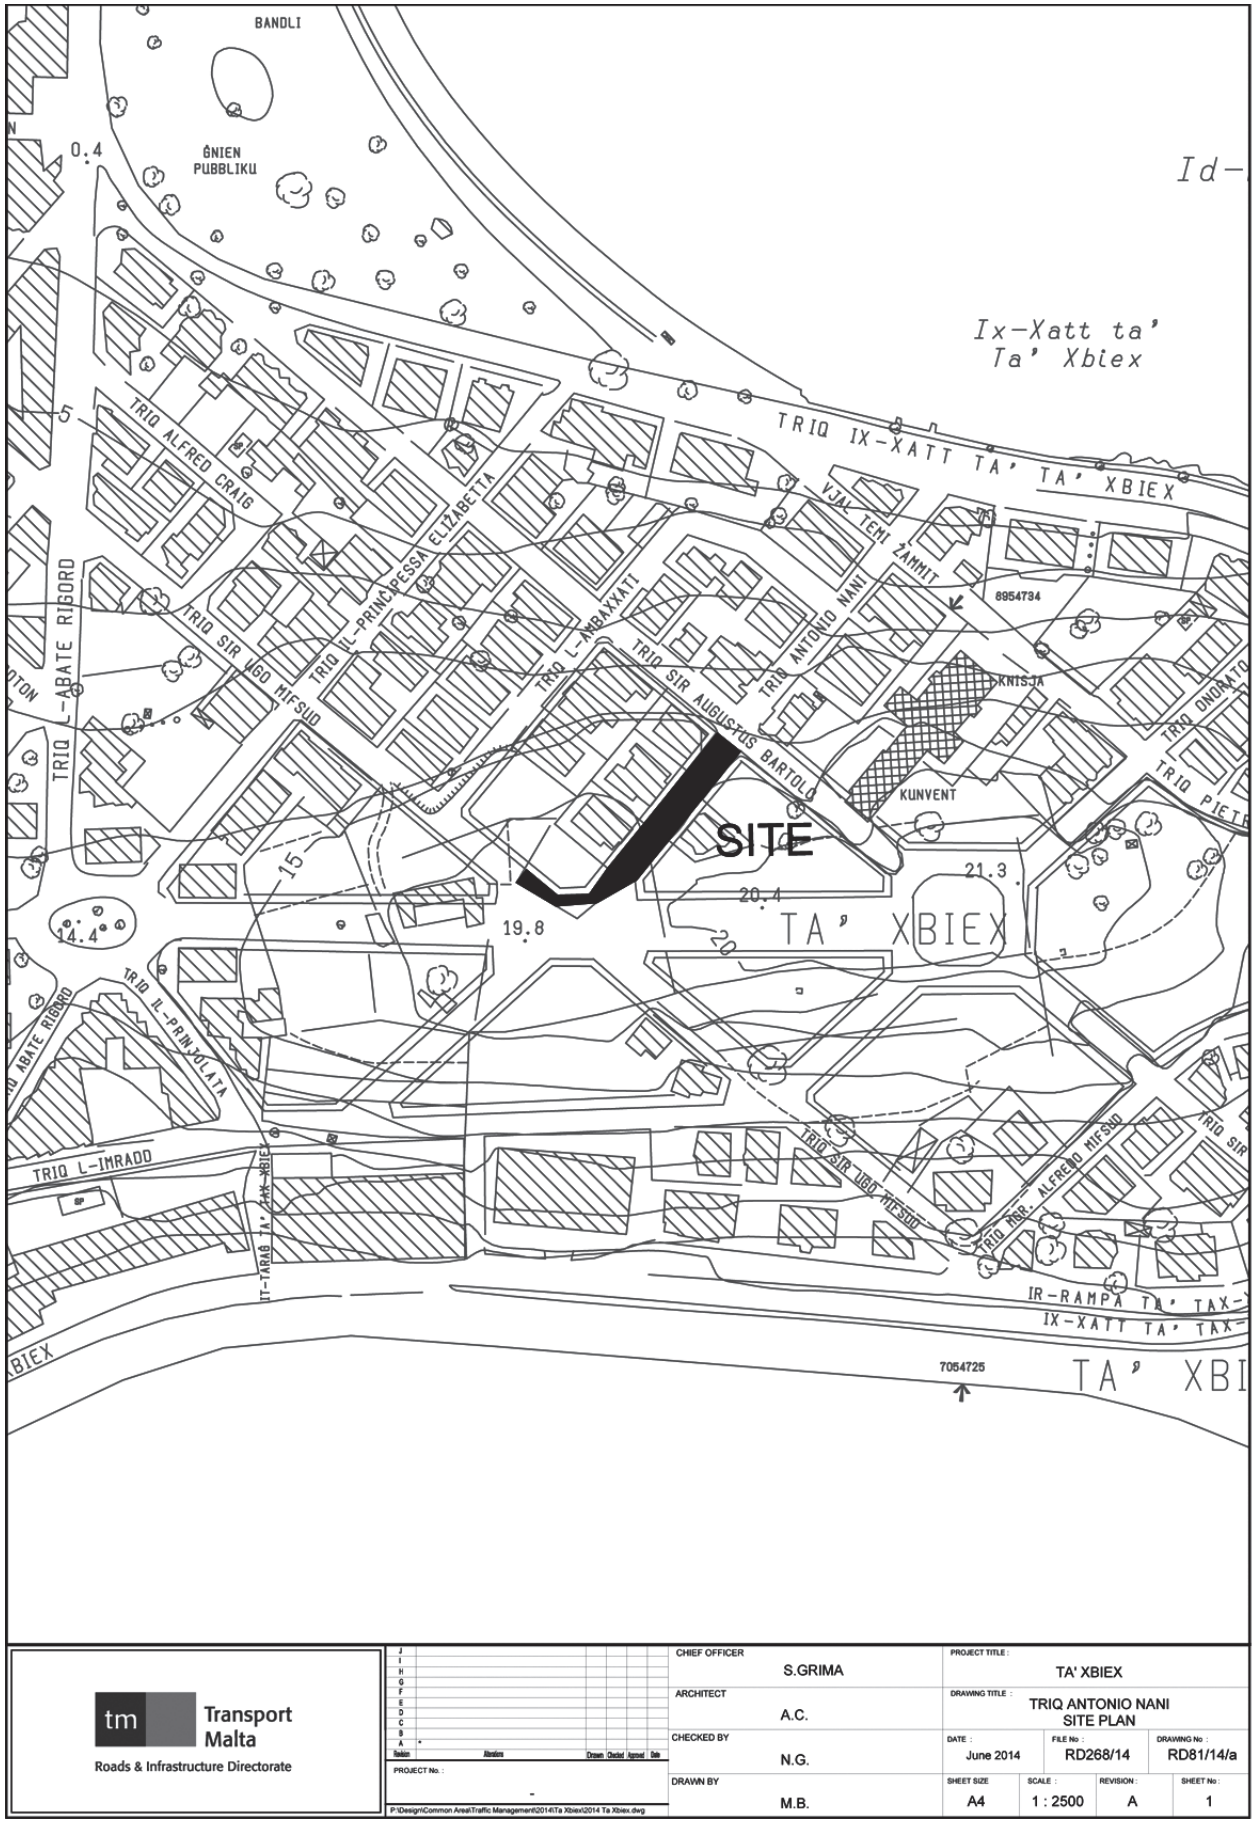

Transport Malta
Roads & Infrastructure Directorate

CHIEF OFFICER: S.GRIMA			PROJECT TITLE: TA' XBIEX		
ARCHITECT: A.C.			DRAWING TITLE: TRIQ ANTONIO NANI SITE PLAN		
CHECKED BY: N.G.	DATE: June 2014	FILE No: RD268/14	DRAWING No: RD81/14/a		
DRAWN BY: M.B.	SHEET SIZE: A4	SCALE: 1 : 2500	REVISION: A	SHEET No: 1	

PROJECT No.: -

P:\Design\Common Area\Traffic Management\2014\Ta Xbiex\2014 Ta Xbiex.dwg