
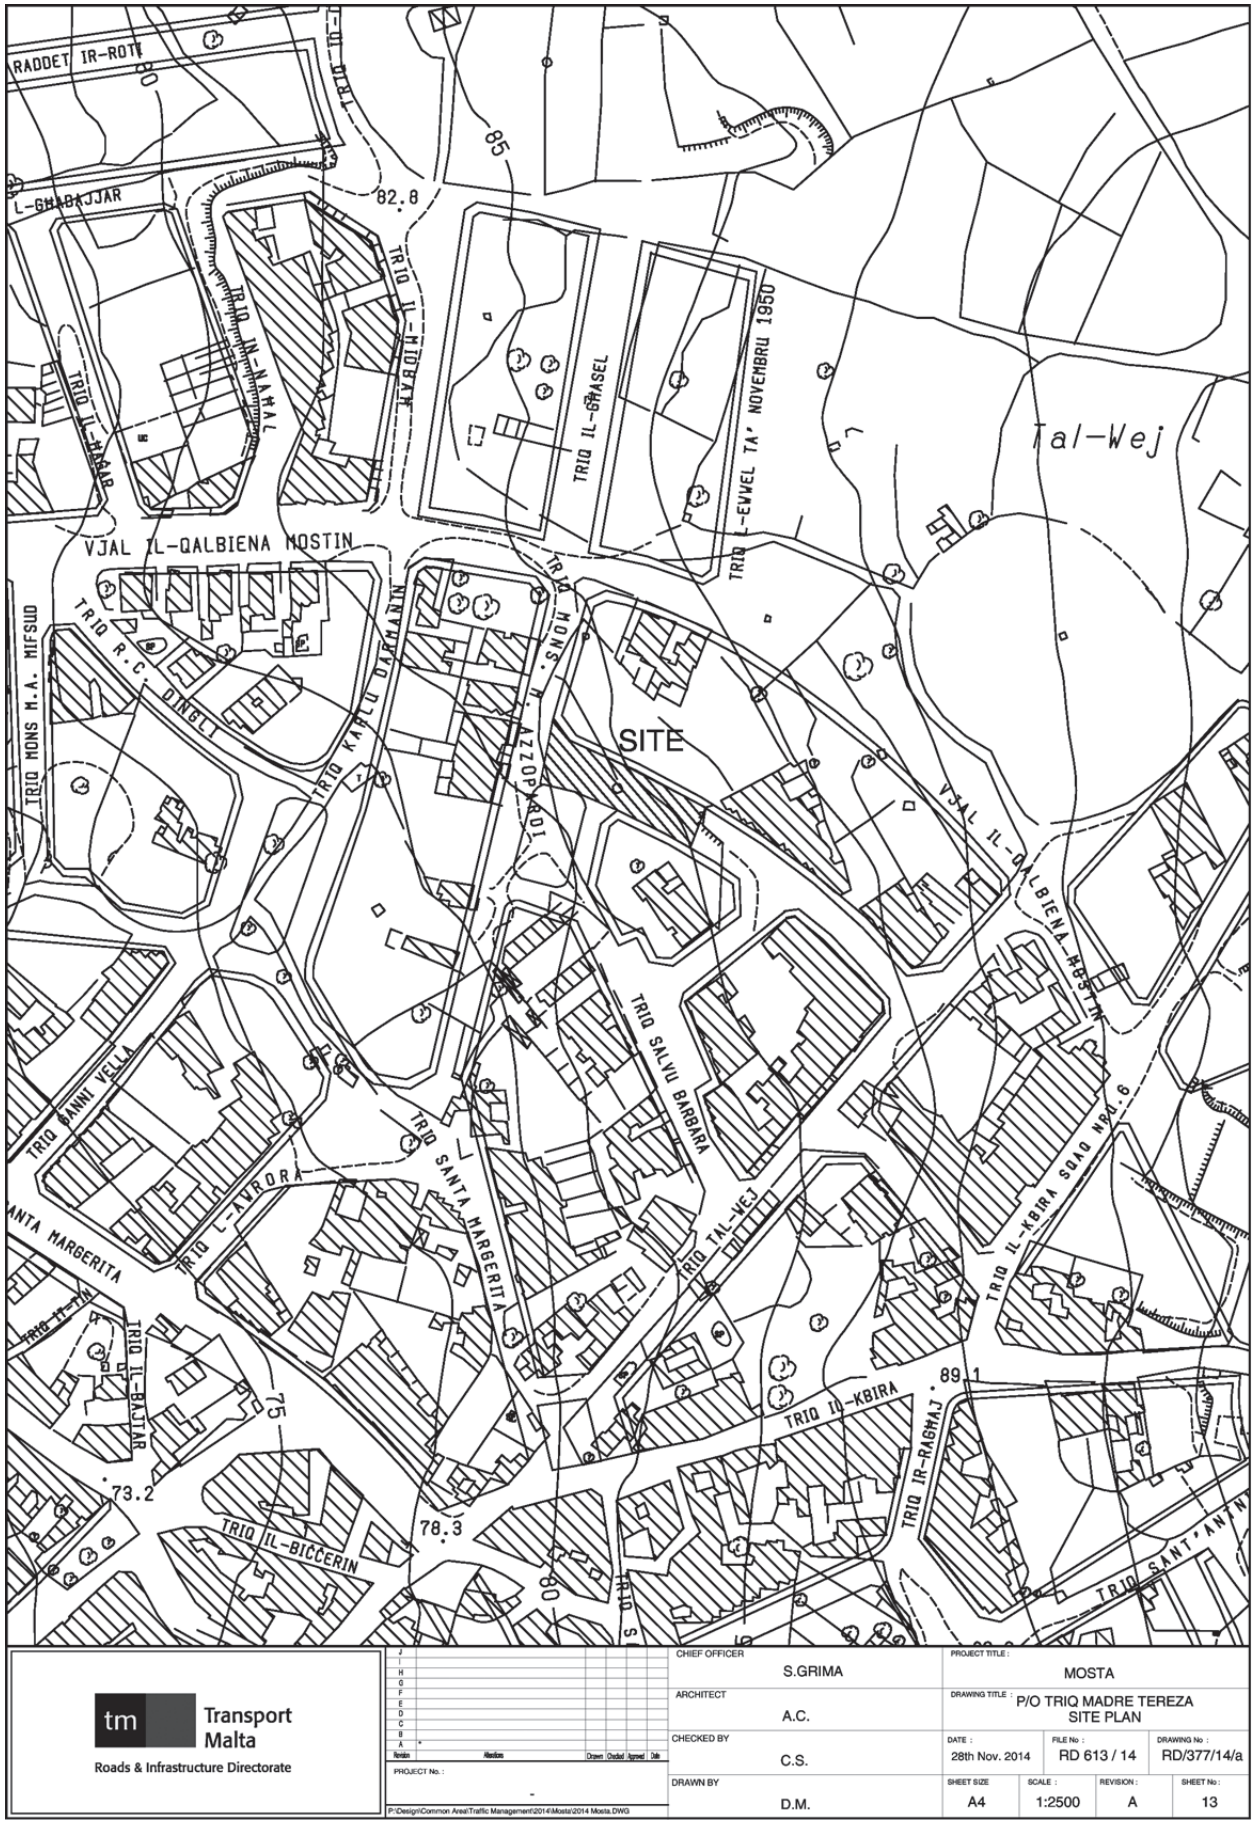


tm Transport Malta Roads & Infrastructure Directorate		CHIEF OFFICER: S.GRIMA	PROJECT TITLE: MOSTA		
		ARCHITECT: A.C.	DRAWING TITLE: P/O TRIQ MADRE TERESA SITE PLAN		
		CHECKED BY: C.S.	DATE: 28th Nov. 2014	FILE No: RD 613 / 14	DRAWING No: RD/377/14/a
	PROJECT No.: -	DRAWN BY: D.M.	SHEET SIZE: A4	SCALE: 1:2500	REVISION: A / SHEET No: 13
	P:\Design\Common Area\Traffic Management\2014\Mosta\2014 Mosta.DWG				

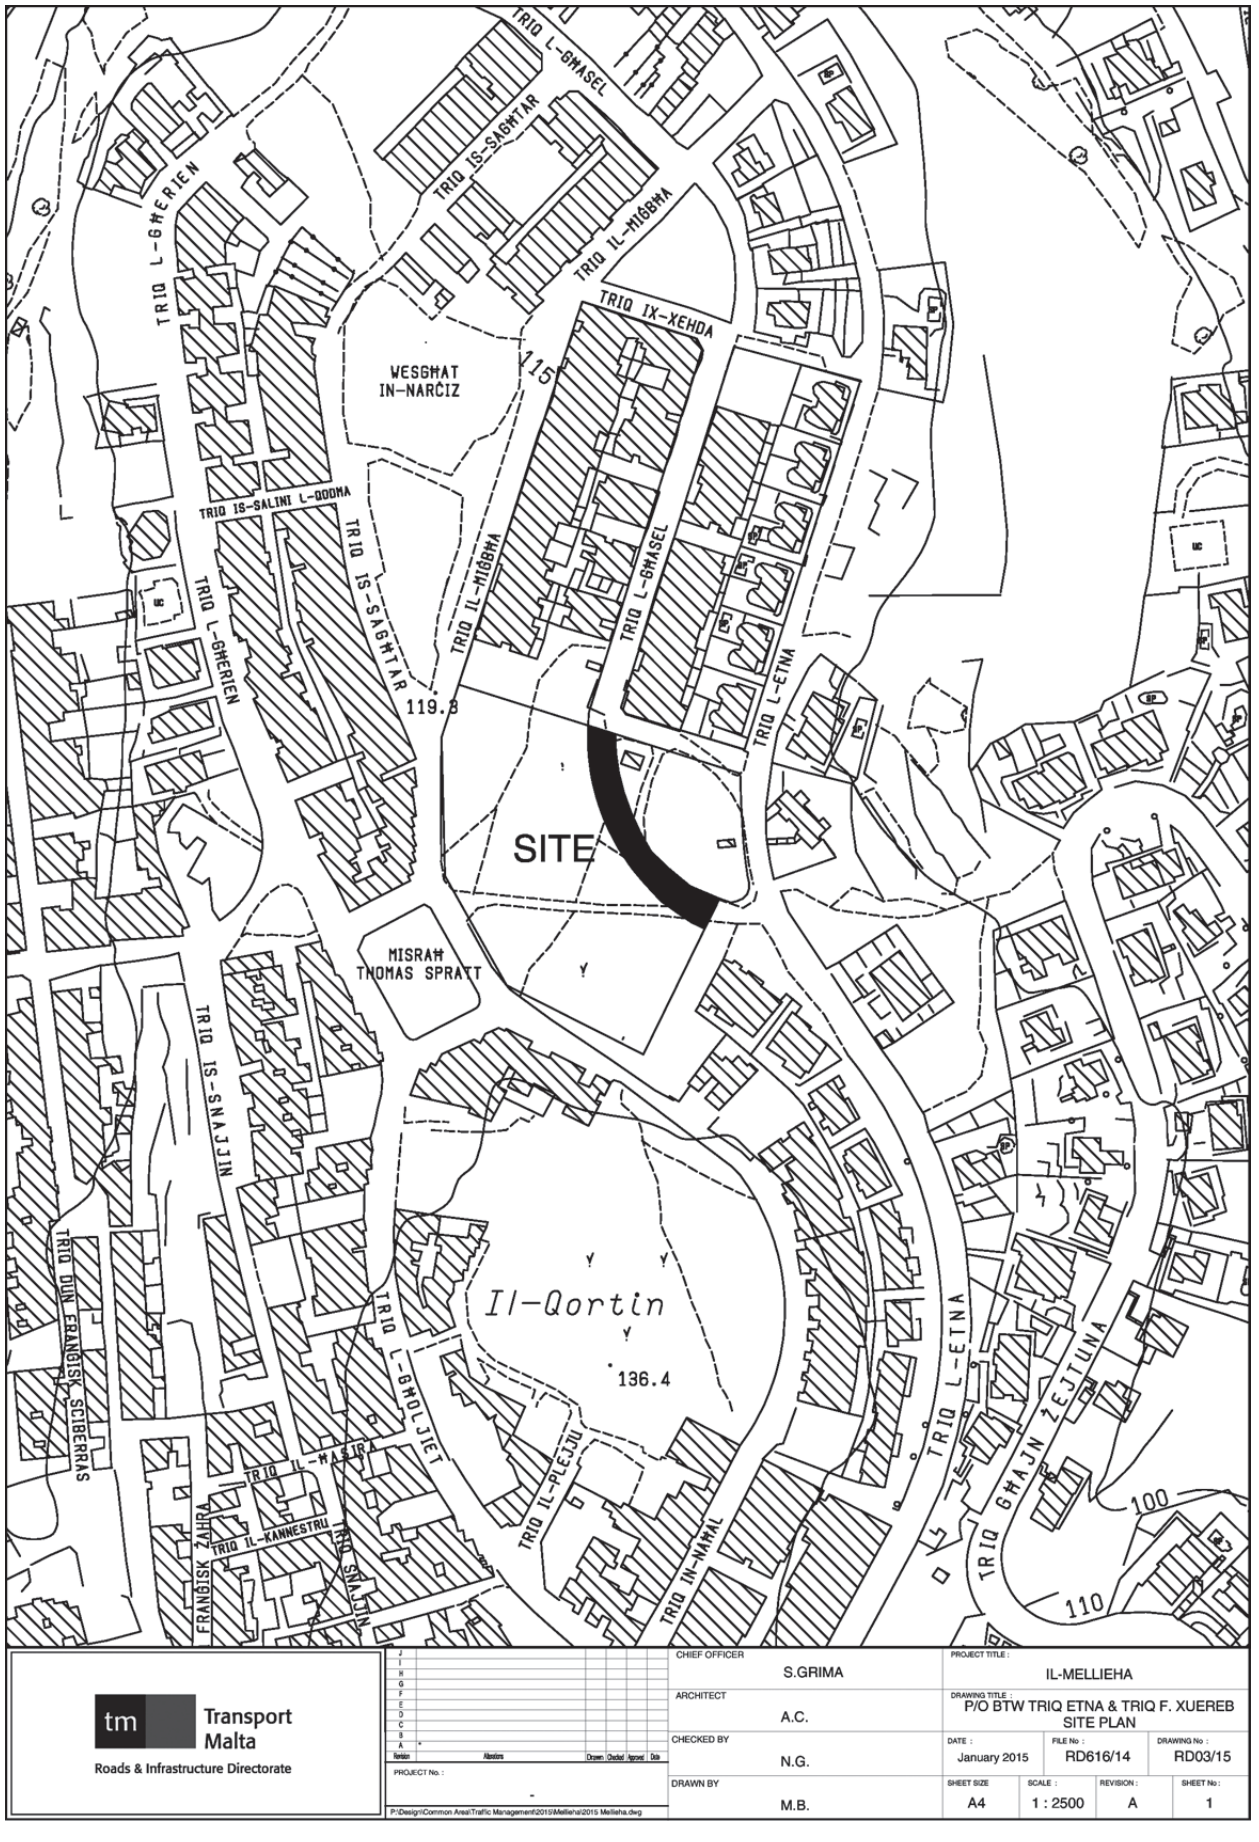

Transport Malta
Roads & Infrastructure Directorate

Revision	Alterations	Drawn	Checked	Approved	Date

PROJECT No. : -

P:\Design\Common Area\Traffic Management\2015\Mellieha\2015 Mellieha.dwg

CHIEF OFFICER: S.GRIMA	PROJECT TITLE: IL-MELLIEHA			
ARCHITECT: A.C.	DRAWING TITLE: P/O BTW TRIQ ETNA & TRIQ F. XUEREB SITE PLAN			
CHECKED BY: N.G.	DATE: January 2015	FILE No: RD616/14	DRAWING No: RD03/15	
DRAWN BY: M.B.	SHEET SIZE: A4	SCALE: 1 : 2500	REVISION: A	SHEET No: 1