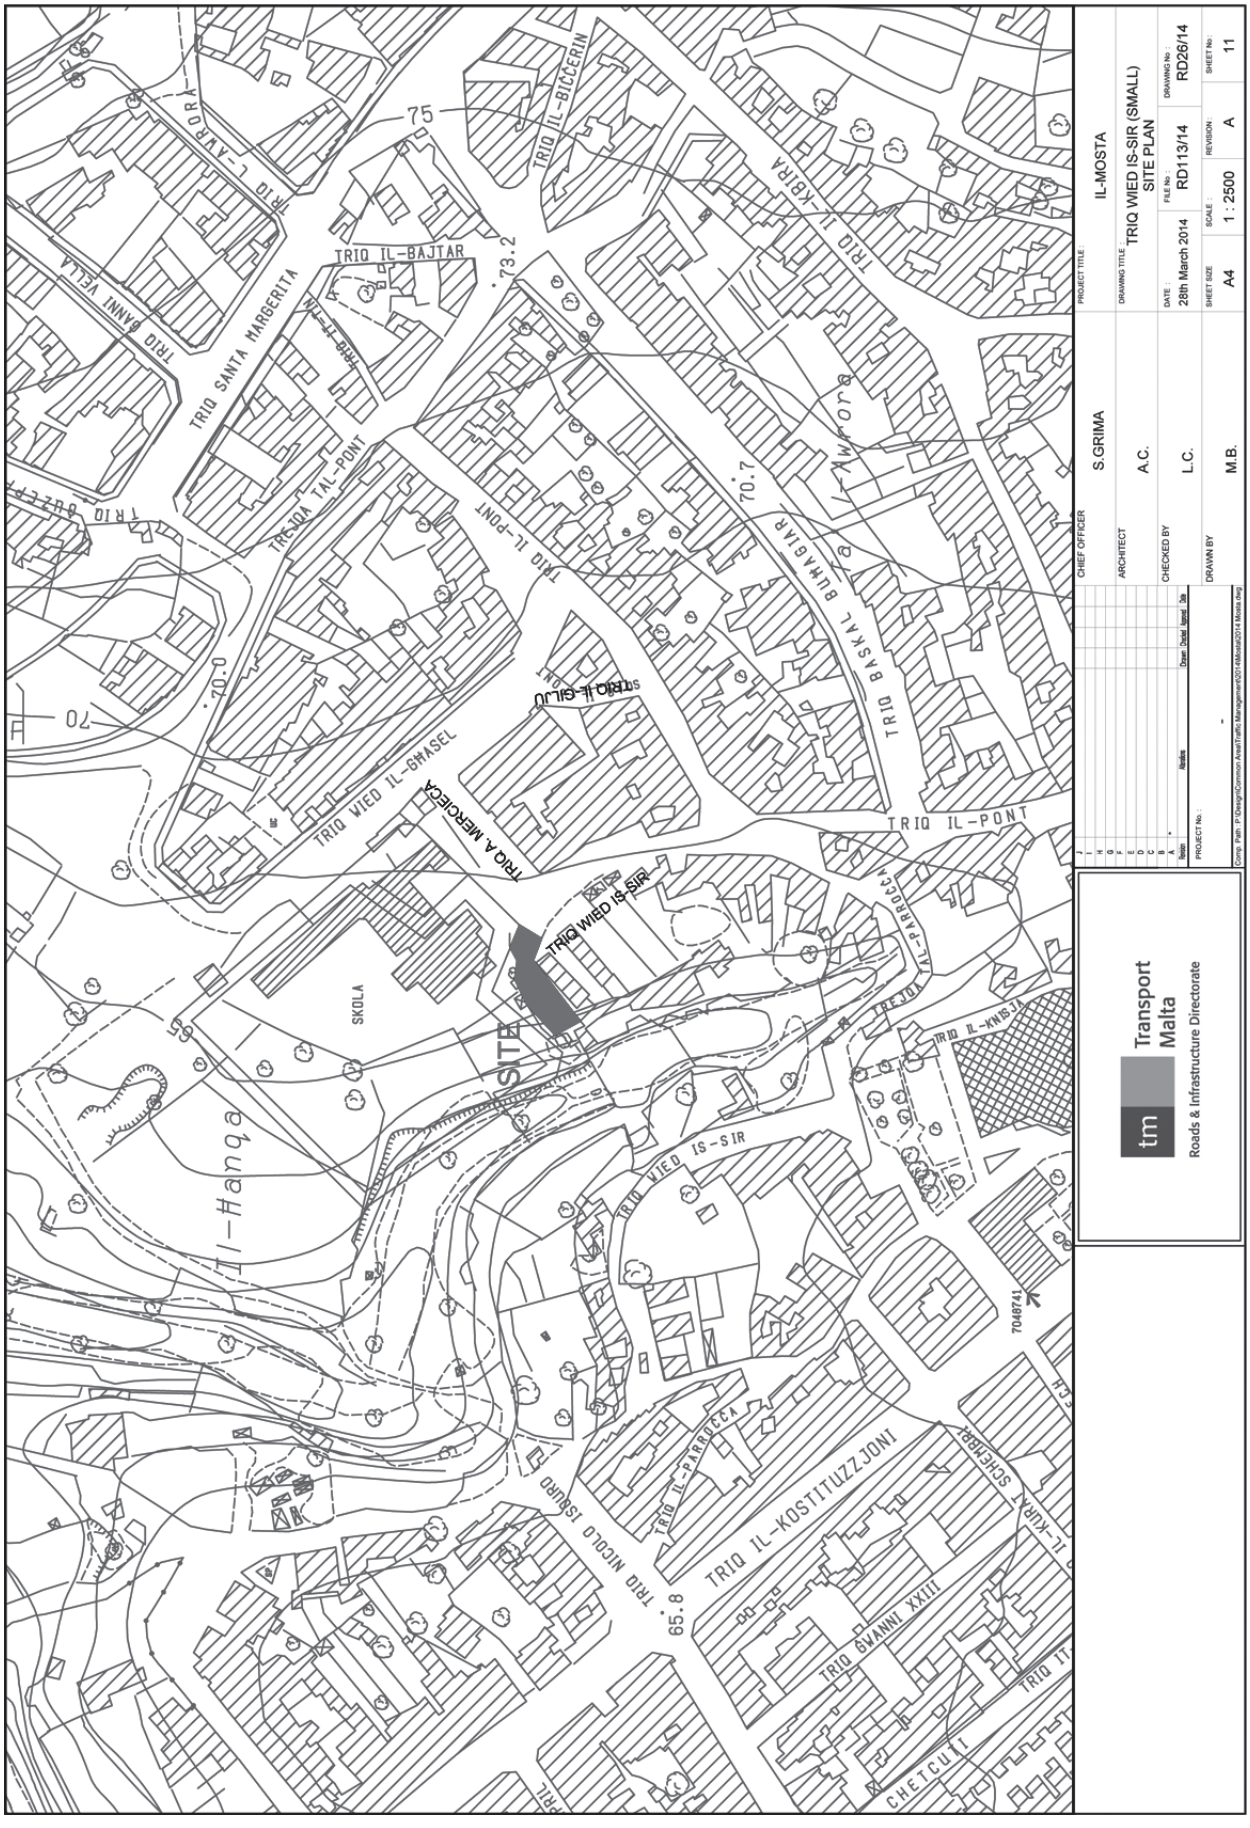


Transport Malta
Roads & Infrastructure Directorate

CHIEF OFFICER: S.GRIMA		PROJECT TITLE: IS-SWIEQI	
ARCHITECT: A.C.		DRAWING TITLE: PART OF TRIQ IL-QASAM SITE PLAN	
CHECKED BY: L.C.		DATE: June 2014	FILE No: RD213/14 / DRAWING No: RD/76/14/a
DRAWN BY: M.B.		SHEET SIZE: A4	SCALE: 1 : 2500 / REVISION: A / SHEET No: 5

PROJECT No.: -

P:\Design\Common Area\Traffic Management\2014\Swieqi\2014 Swieqi.dwg


TRIQ IL-BICCERIN
TRIQ IL-KABRA
TRIQ SANTA MARGERITA
TRIQ IL-BAJTAR
TRIQ IL-PONT
TRIQ BASKAL BUKALAR
TRIQ WIED IL-GHASEL
TRIQ A. MERCIECA
TRIQ WIED IS-SIR
SITE
SKOLA
TRIQ IL-PARROCCA
TRIQ IL-KOSTITUZZJONI
TRIQ GWANNI XXIII
TRIQ NICOLO ISOUARD
CHETCUTI
Il-Hanga
75
73.2
70.7
70.0
65.8
7048741
Transport Malta
Roads & Infrastructure Directorate
PROJECT TITLE: IL-MOSTA
DRAWING TITLE: TRIQ WIED IS-SIR (SMALL) SITE PLAN
CHIEF OFFICER: S.GRIMA
ARCHITECT: A.C.
CHECKED BY: L.C.
DRAWN BY: M.B.
DATE: 28th March 2014
FILE No.: RD113/14
DRAWING No.: RD26/14
SHEET SIZE: A4
SCALE: 1 : 2500
REVISION: A
SHEET No.: 11
PROJECT No.: -




Transport Malta
Roads & Infrastructure Directorate

CHIEF OFFICER: S.GRIMA			PROJECT TITLE: HAZ-ZABBAR		
ARCHITECT: A.C.			DRAWING TITLE: TRIQ PROFS. J.G. BALDACCHINO SITE PLAN		
CHECKED BY: C.B.			DATE: June 2014	FILE No: RD262/14	DRAWING No: RD83/14/a
DRAWN BY: M.B.	SHEET SIZE: A4	SCALE: 1 : 2500	REVISION: A	SHEET No: 3	

PROJECT No.: -

P:\Design\Common Area\Traffic Management\2014\Haz Zabbar\2014 Haz Zabbar.dwg

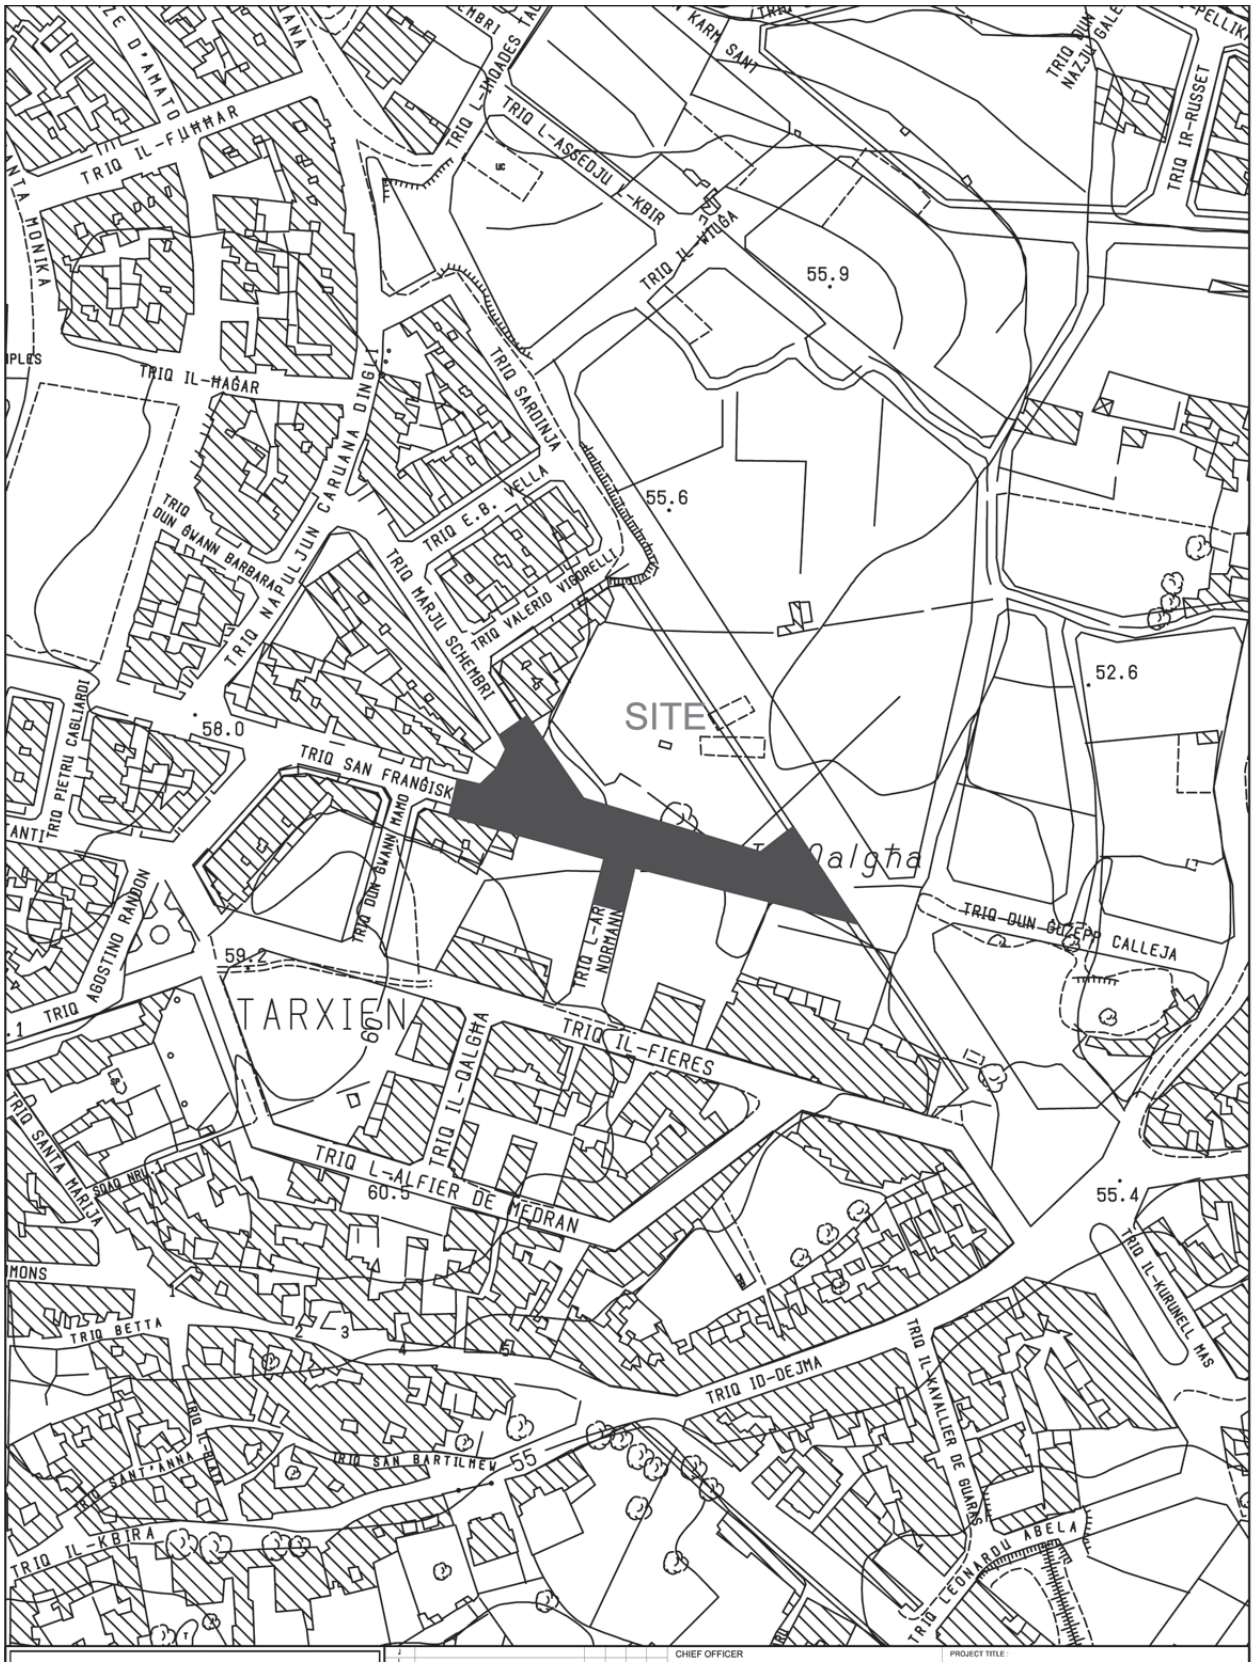

Transport Malta
Roads & Infrastructure Directorate

CHIEF OFFICER: S.GRIMA	PROJECT TITLE: HAL TARXIEN
ARCHITECT: A.C.	DRAWING TITLE: TRIQ SAN FRANGISK SITE PLAN
CHECKED BY: C.B.	DATE: MAY 2014 / FILE No.: RD229/14 / DRAWING No.: RD56/14/a
DRAWN BY: M.B.	SHEET SIZE: A4 / SCALE: 1 : 2500 / REVISION: A / SHEET No.: 1

PROJECT No.: -

P:\Design\Common Areas\Traffic Management\2014\Tarxien\2014 Tarxien.dwg