
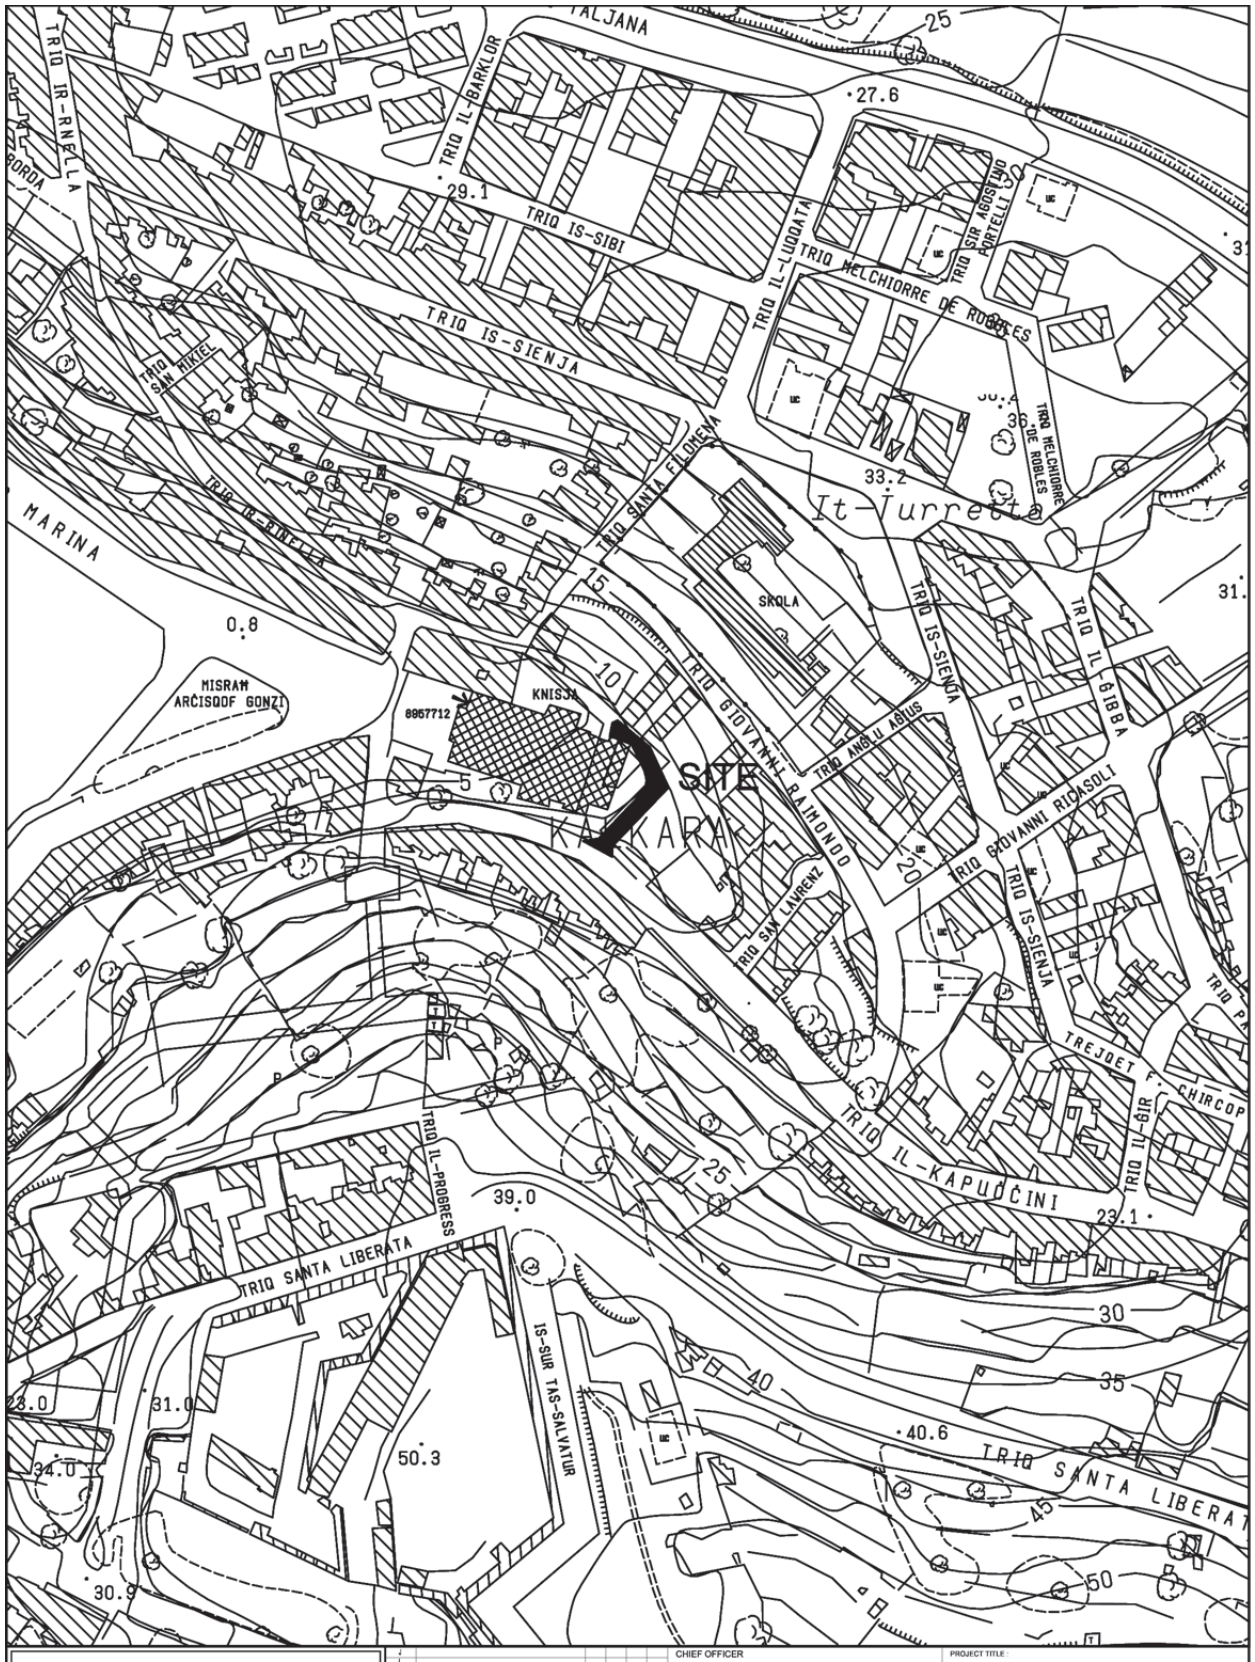


Transport Malta
Roads & Infrastructure Directorate

CHIEF OFFICER: S.GRIMA	PROJECT TITLE: KALKARA			
ARCHITECT: A.C.	DRAWING TITLE: NEW STREET TRIQ KAPUCCINI SITE PLAN			
CHECKED BY: C.S.	DATE: November 2014	FILE No: RD319/12/1	DRAWING No: RD347/14	
DRAWN BY: M.B.	SHEET SIZE: A4	SCALE: 1 : 2500	REVISION: A	SHEET No: 2

PROJECT No.: -

P:\Design\Common Area\Traffic Management\2014\Kalkara\2014\Kalkara.dwg

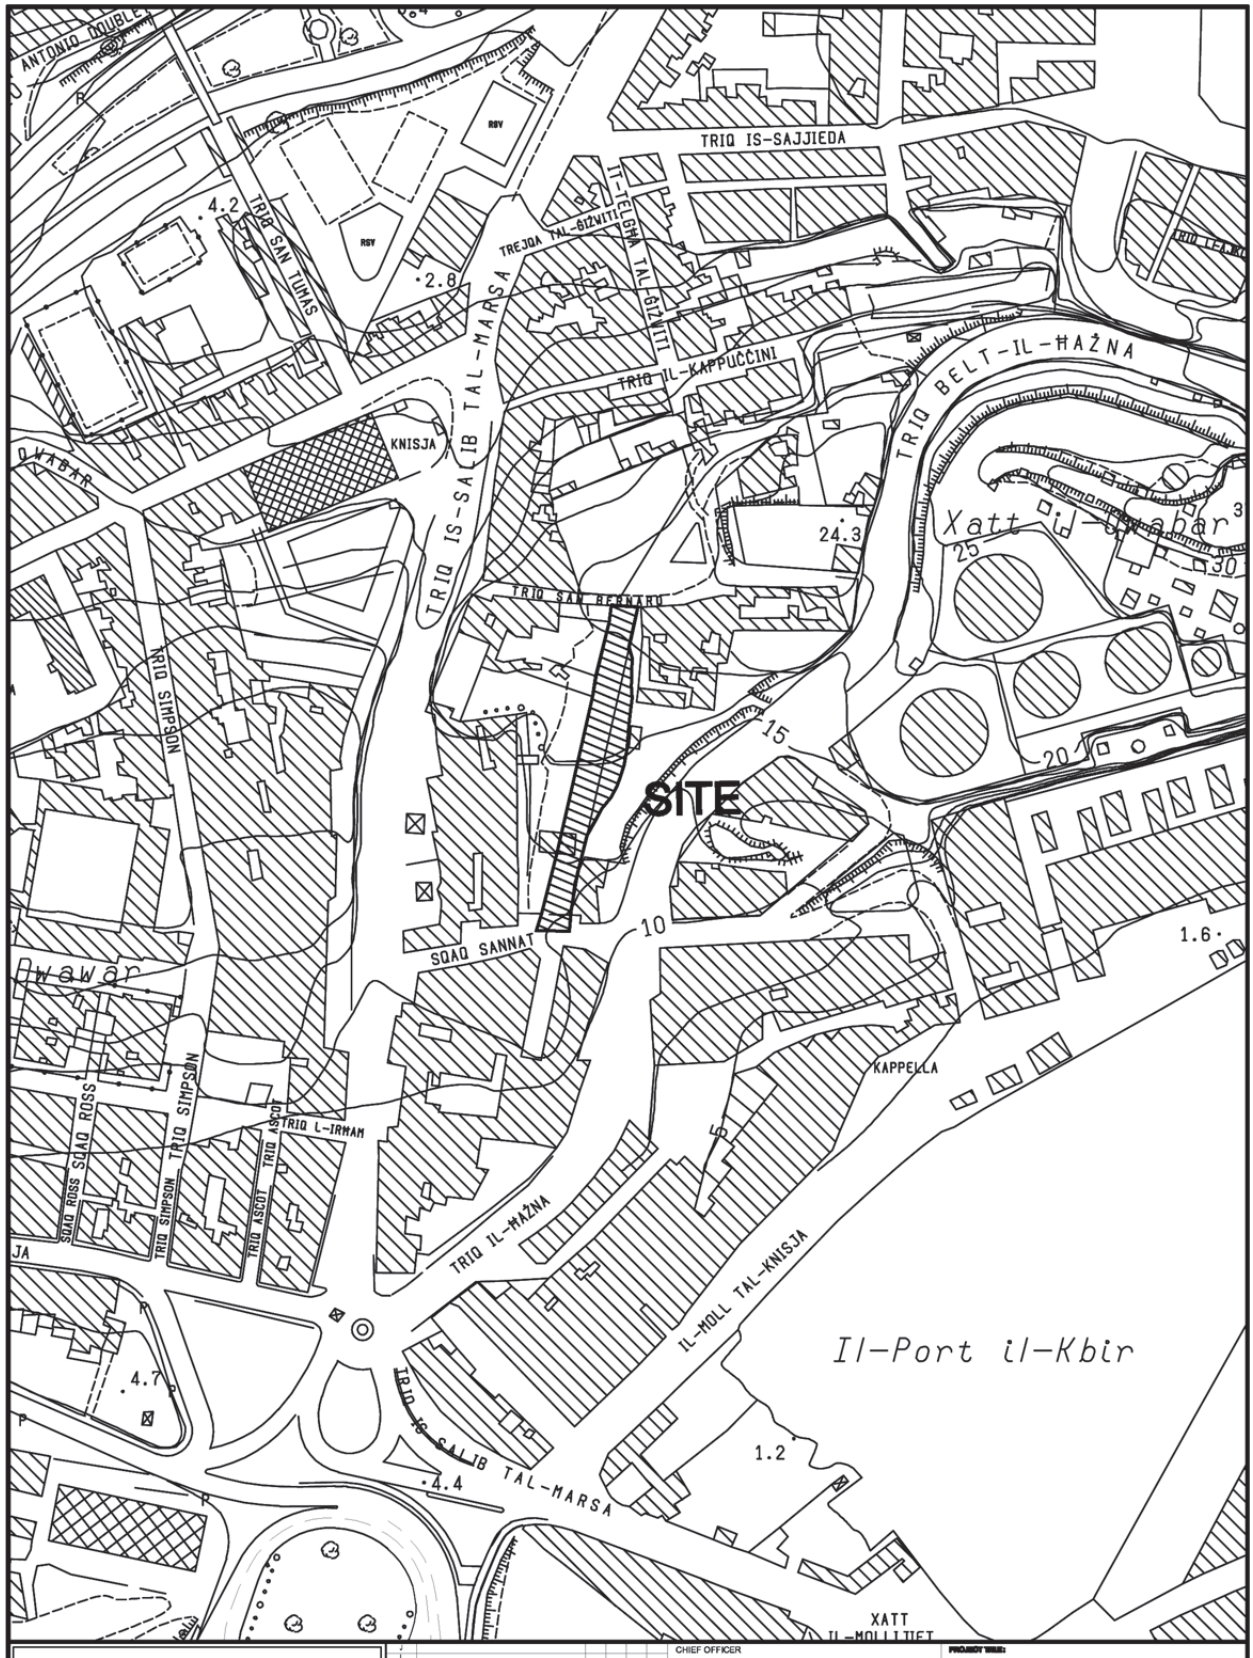


Transport Malta
Roads & Infrastructure Directorate

CHIEF OFFICER: S.GRIMA	PROJECT TITLE: MARSA			
ARCHITECT: A.C.	DRAWING TITLE: SITE PLAN NEW STREET BETWEEN SQAQ BERNARD AND SQAQ SANNAT			
CHECKED BY: M.Br.	DATE: 7th Nov. 2014	FILE No: RD 000 / 00	DRAWING No: RD/346/14/a	
DRAWN BY: D.M.	SHEET SIZE: A4	SCALE: 1 : 2500	REVISION: A	SHEET No: 2

P:\Design\Common Area\Traffic Management\2014\Marsa\2014 Marsa.DWG


SITE
TRIQ BUGHARBIEL
TRIQ VILLA CAGLIARES
TRIQ TALTAS
TRIQ IT-TERMJI
TRIQ DRAZIO BRASCHI
TRIQ L-BIES
TRIQ NIKOL ATTARD
TRIQ L-ARMIER
TRIQ IS-SINISKALK
TRIQ IL-FALKUNI
TRIQ SANT'ANTNIN
TRIQ IL-KAN. GIOVANNI DEGUARNIC
TRIQ DUN SPIR GRIXTI
TRIQ FELIĊA ABELA (1892-1982)
TRIQ ANĠLU GATT
Ta' Dolliegħa
ŻEJTUN
TRIQ DUN ĠWANN FARRUGIA
TRIQ IL-DULL TA' ĠESU'
TRIQ SANTU WISTIN
TRIQ MIKIEL CACHIA
TRIQ IS-DOTT. EMM. GALEA
TRIQ MIKIEL SPITERI
TRIQ IU-DULURI
Transport Malta
Roads & Infrastructure Directorate
CHIEF OFFICER
S.GRIMA
ARCHITECT
A.C.
CHECKED BY
M.Br.
DRAWN BY
D.M.
PROJECT TITLE:
ZEJTUN
DRAWING TITLE :
P/O TRIQ TAT-TUSS
SITE PLAN
DATE :
7th Nov. 2014
FILE No :
RD 000 / 00
DRAWING No :
RD/343/14/a
SHEET SIZE
A4
SCALE :
1 : 2500
REVISION :
A
SHEET No :
6


-VOVA
57.8
SQAQ ĠEBEL
55.8
TRIQ IL-BELT VALLETTA
Tal-Ġebel
ĦAL-GĦAXAQ
EPP DEMICOLI
TRIQ IL-ĠISTAKOR
TRIQ IL-MILWA
TRIQ IL-GARAKOL
SITE
TRIQ SAN FILIPPU
TRIQ ĠIOMARIJA FARRUĠIA
SQAQ NO. 2
TRIQ SANTA MARIJA MISRAM SAN ĠORĠ
8956671
355400
PJAZZA SANTA MARIJA KNISJA
TRIQ SANTA MARIJA
65.9
TRIQ IL-KNISJA
68.3
MISRAM SAN FILIPPU
VJAL IL-LABOUR
TRIQ IL-BARBAZZAL
63.
SQAQ NRU. 4
TRIQ SANTU ROKKU
tm
Transport Malta
Roads & Infrastructure Directorate
CHIEF OFFICER
S.GRIMA
ARCHITECT
A.C.
CHECKED BY
M.Br.
DRAWN BY
D.M.
PROJECT TITLE:
GHAXAQ
DRAWING TITLE:
P/O TRIQ GARAKOL PHASE 1+2
SITE PLAN
DATE :
7th Nov. 2014
FILE No :
RD 000 / 00
DRAWING No :
RD/345/14/b
SHEET SIZE
A4
SCALE :
1:2500
REVISION :
A
SHEET No :
1a

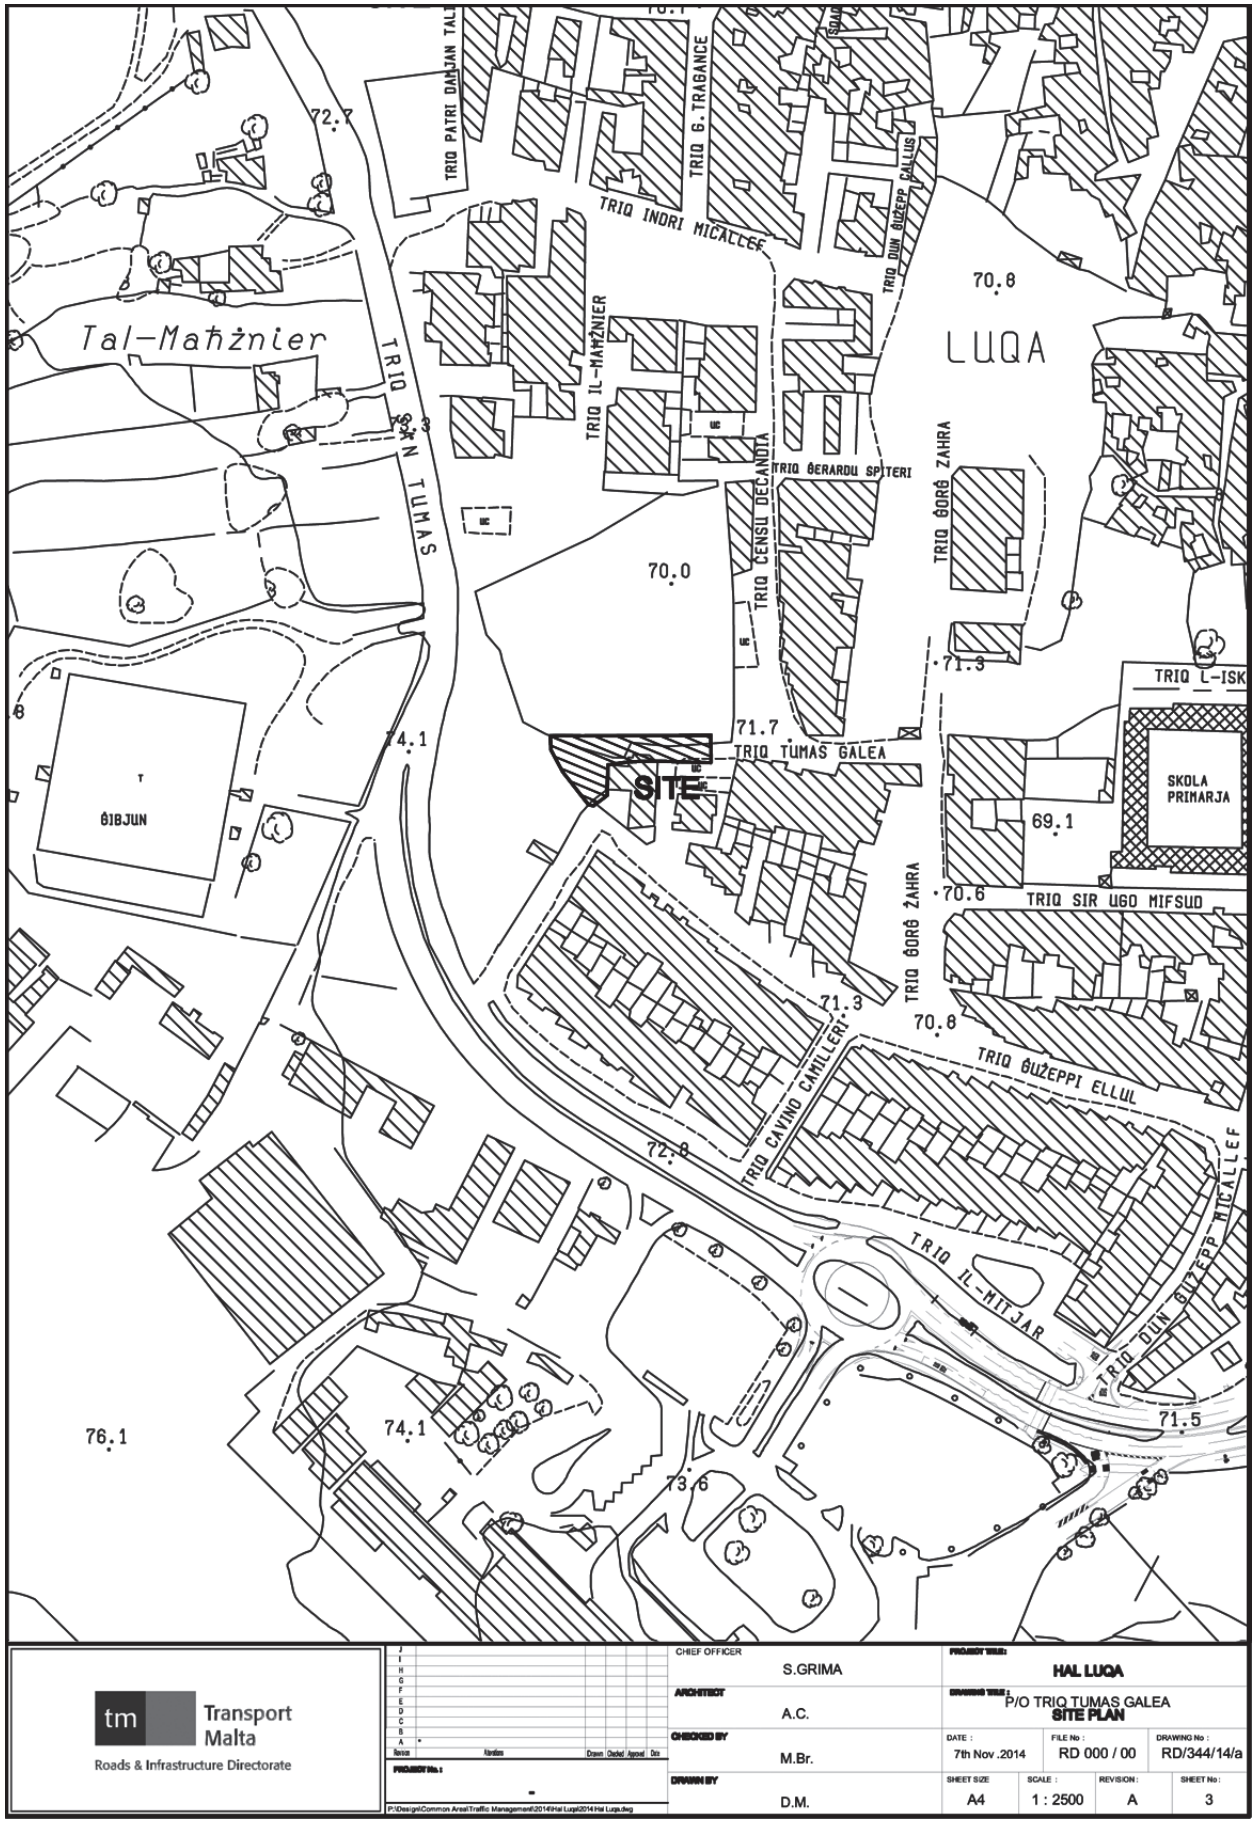
TRIQ PATRI DANJAN TAL
TRIQ G. TRABANCE
TRIQ INDRI MICALLEF
TRIQ DUN ĠUŻEPP CALLUS
Tal-Mażnier
TRIQ IL-MAMŻNIER
TRIQ SAN TUMAS
LUQA
TRIQ ĊENSU DECANDIA
TRIQ ĠERARDU SPITERI
TRIQ ĠORĠ ŻAHRA
TRIQ L-ISK
TRIQ TUMAS GALEA
SITE
SKOLA PRIMARJA
ĠIBJUN
TRIQ SIR UGO MIFSUD
TRIQ ĠORĠ ŻAHRA
TRIQ ĠUŻEPPI ELLUL
TRIQ CAVINO CAMILLERI
TRIQ IL-MITJAR
TRIQ DUN ĠUŻEPP MICALLEF
70.8
70.0
71.3
71.7
74.1
69.1
70.6
71.3
70.8
72.8
71.5
76.1
74.1
73.6
Transport Malta
Roads & Infrastructure Directorate
CHIEF OFFICER S.GRIMA
ARCHITECT A.C.
CHECKED BY M.Br.
DRAWN BY D.M.
PROJECT TITLE: HAL LUQA
DRAWING TITLE: P/O TRIQ TUMAS GALEA SITE PLAN
DATE: 7th Nov .2014
FILE No: RD 000 / 00
DRAWING No: RD/344/14/a
SHEET SIZE A4
SCALE: 1 : 2500
REVISION: A
SHEET No: 3