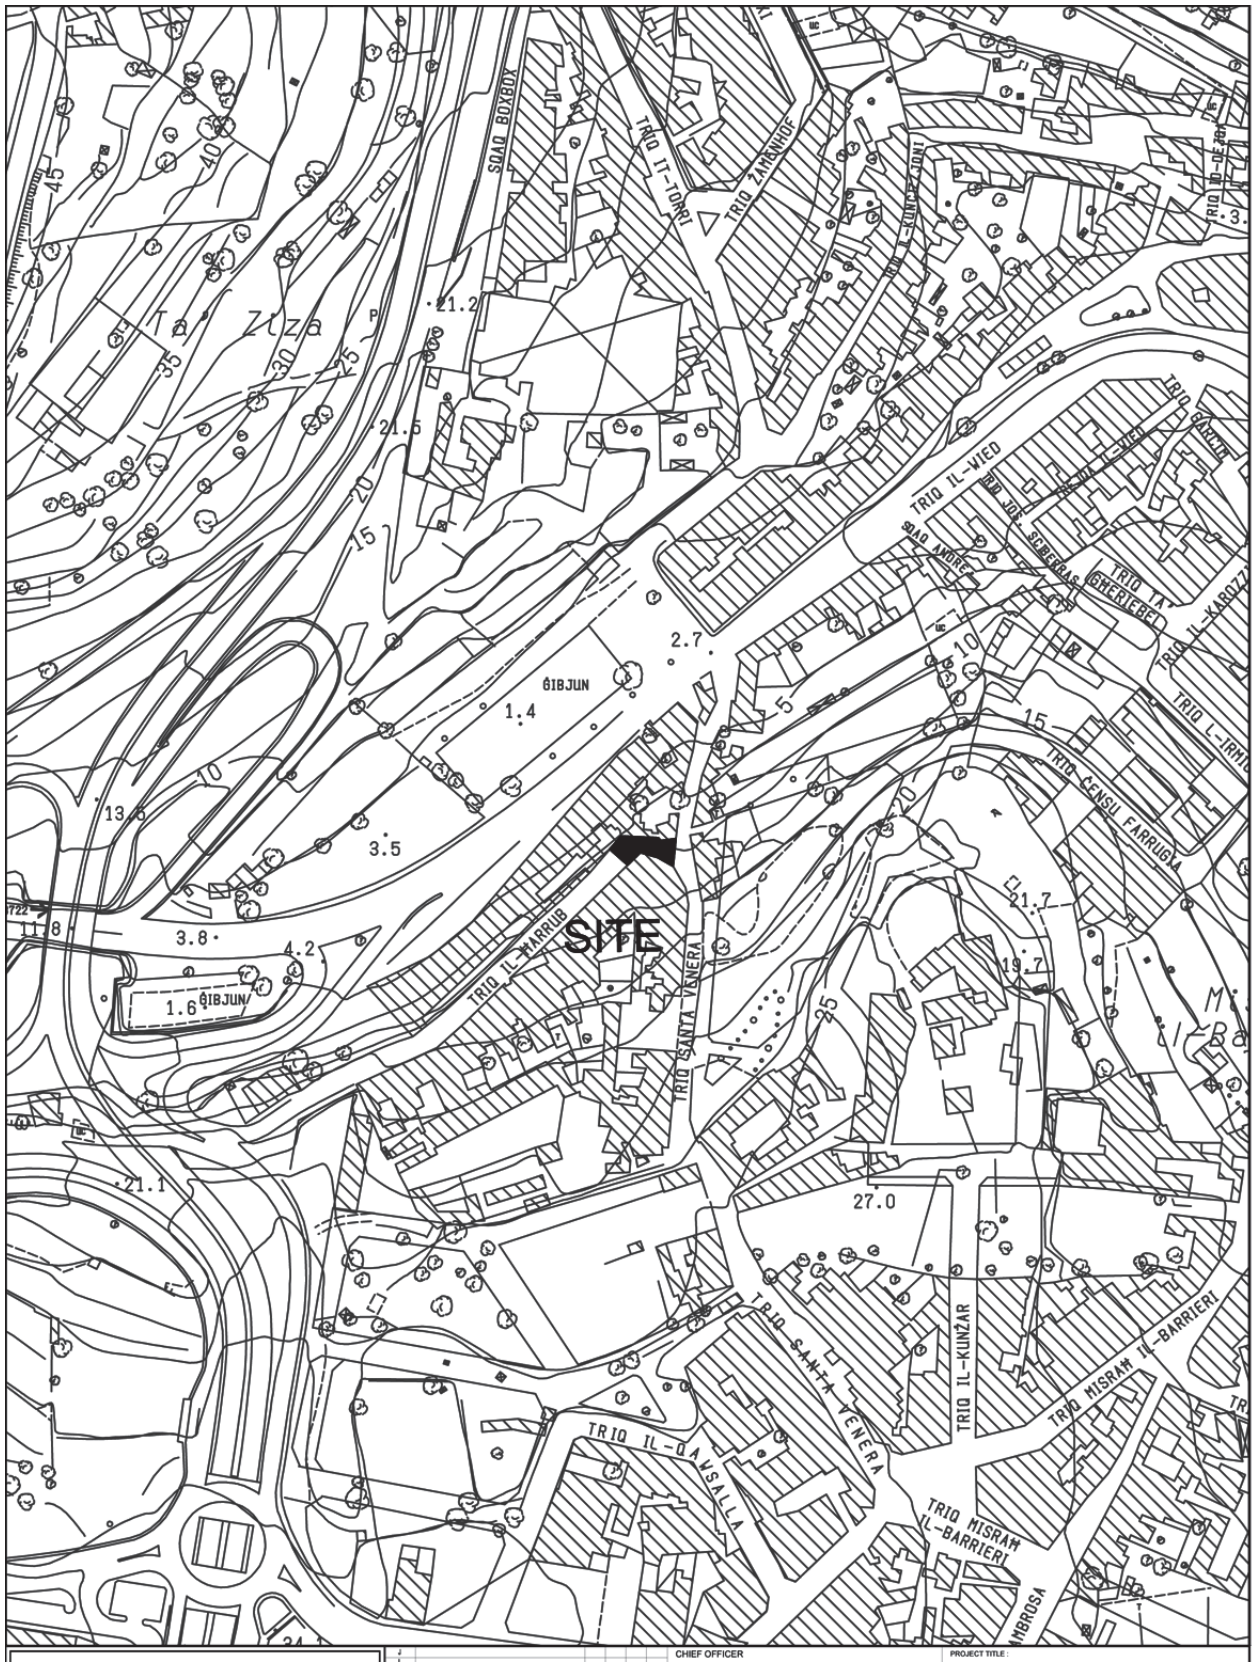
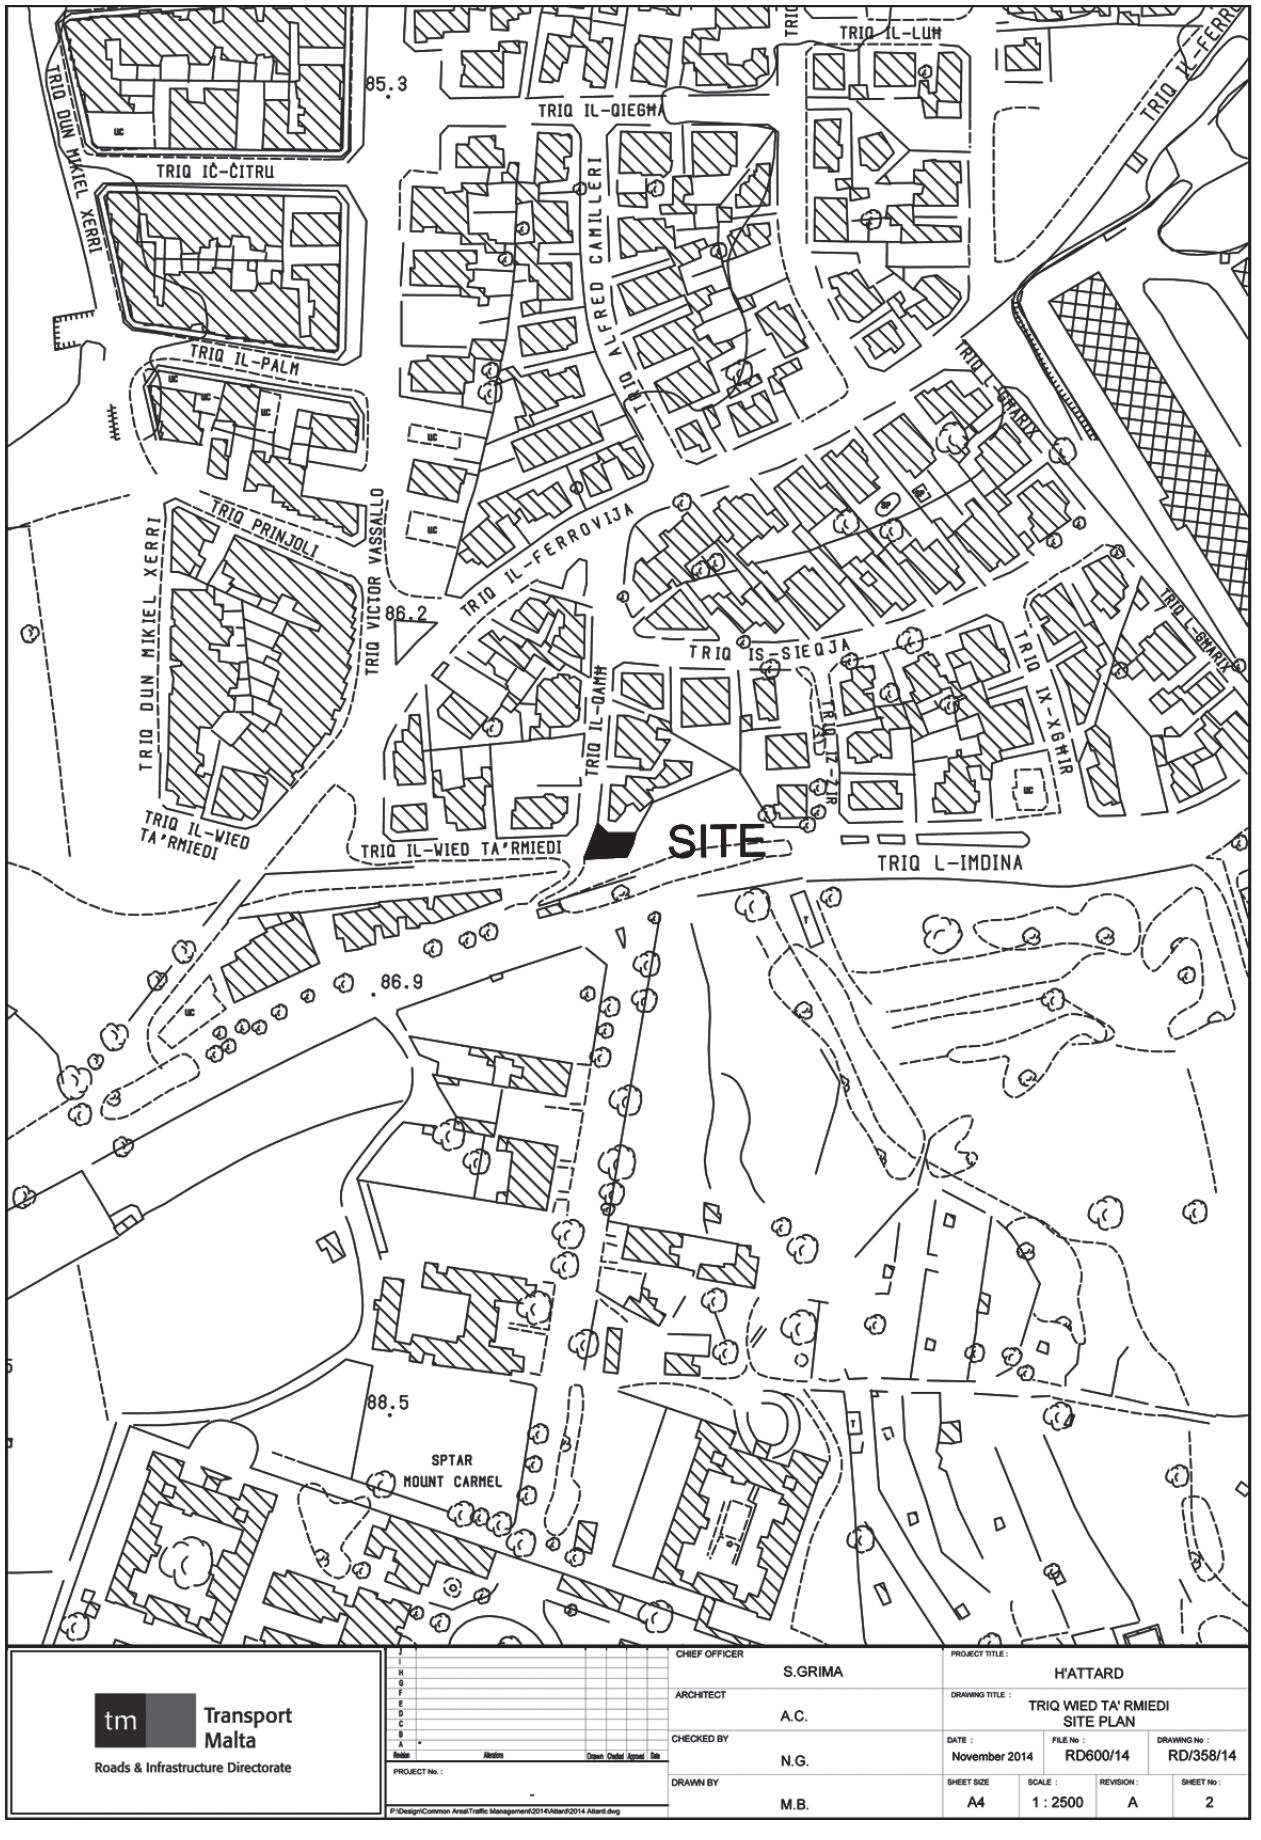
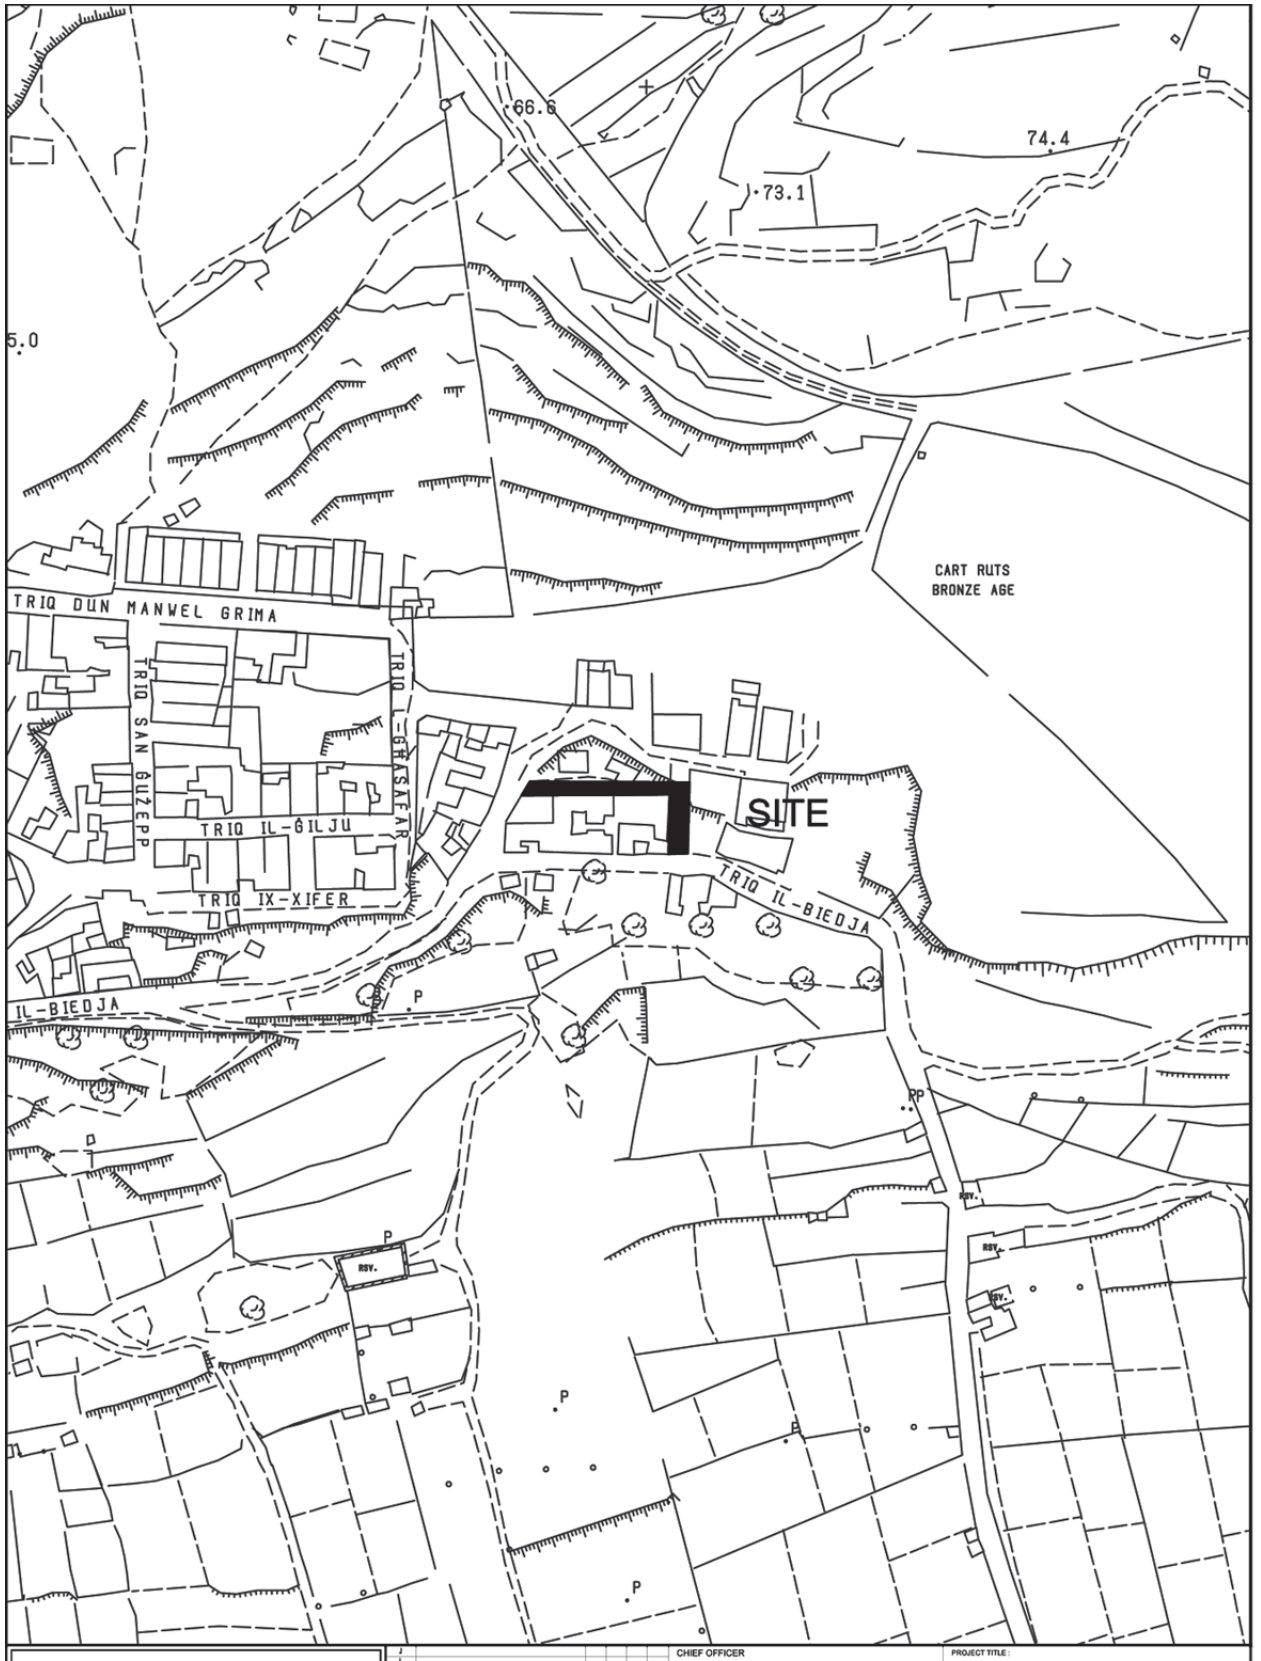

SITE
TRIQ IL-HARRUB
TRIQ SANTA VENERA
TRIQ IL-KUNZAR
TRIQ MISRAM IL-BARRIERI
TRIQ IL-VIEDI
TRIQ IT-TORRI
TRIQ ZAMMHOF
SOAQ BOXBOX
ĠIBJUN
TRIQ IL-KARROZZI
TRIQ CENSU FARRUGIA
TRIQ IL-QAWSALLA
TRIQ SANTA VENERA
TRIQ MISRAM IL-BARRIERI
Transport Malta
Roads & Infrastructure Directorate
CHIEF OFFICER S.GRIMA
ARCHITECT A.C.
CHECKED BY L.C.
DRAWN BY M.B.
PROJECT TITLE : L-IMSIDA
DRAWING TITLE : TRIQ IL-HARRUB SITE PLAN
DATE : November 2014
FILE No : -
DRAWING No : RD339/14
SHEET SIZE A4
SCALE : 1 : 2500
REVISION : A
SHEET No : 2
PROJECT No. : -
P:\Design\Common Area\Traffic Management\2014\Msida\2014 Msida.dwg


TRIQ IL-LUM
TRIQ IL-QIEGHA
TRIQ IĊ-ĊITRU
TRIQ DUN MIKIEL XERRI
TRIQ ALFRED CAMILLERI
TRIQ IL-PALM
TRIQ PRINJOLI
TRIQ VICTOR VASSALLO
TRIQ IL-FERROVIJA
TRIQ IS-SIEQJA
TRIQ IL-QAMH
TRIQ IX-XGHIR
TRIQ L-GHARIX
TRIQ IL-WIED TA'RMIEDI
SITE
TRIQ L-IMDINA
85.3
86.2
86.9
88.5
SPTAR
MOUNT CARMEL
tm Transport Malta
Roads & Infrastructure Directorate
CHIEF OFFICER
S.GRIMA
PROJECT TITLE :
H'ATTARD
ARCHITECT
A.C.
DRAWING TITLE :
TRIQ WIED TA' RMIEDI
SITE PLAN
CHECKED BY
N.G.
DATE :
November 2014
FILE No :
RD600/14
DRAWING No :
RD/358/14
DRAWN BY
M.B.
SHEET SIZE
A4
SCALE :
1 : 2500
REVISION :
A
SHEET No :
2
PROJECT No. :
P:\Design\Common Area\Traffic Management\2014\Attard\2014 Attard.dwg



Transport Malta
Roads & Infrastructure Directorate

CHIEF OFFICER: S.GRIMA			PROJECT TITLE: IL-MELLIEHA (MANIKATA)		
ARCHITECT: A.C.			DRAWING TITLE: n/s between Triq il-Biedja & Triq ir-Rahhala SITE PLAN		
CHECKED BY: C.S.	DATE: December 2014	FILE No: RD611/14	DRAWING No: RD386/14		
DRAWN BY: M.B.	SHEET SIZE: A4	SCALE: 1 : 2500	REVISION: A	SHEET No: 2	

Revision | Alterations | Drawn | Checked | Approved | Date

PROJECT No.: -

P:\Design\Common Area\Traffic Management\2014\Mellieha\2014 Mellieha.dwg

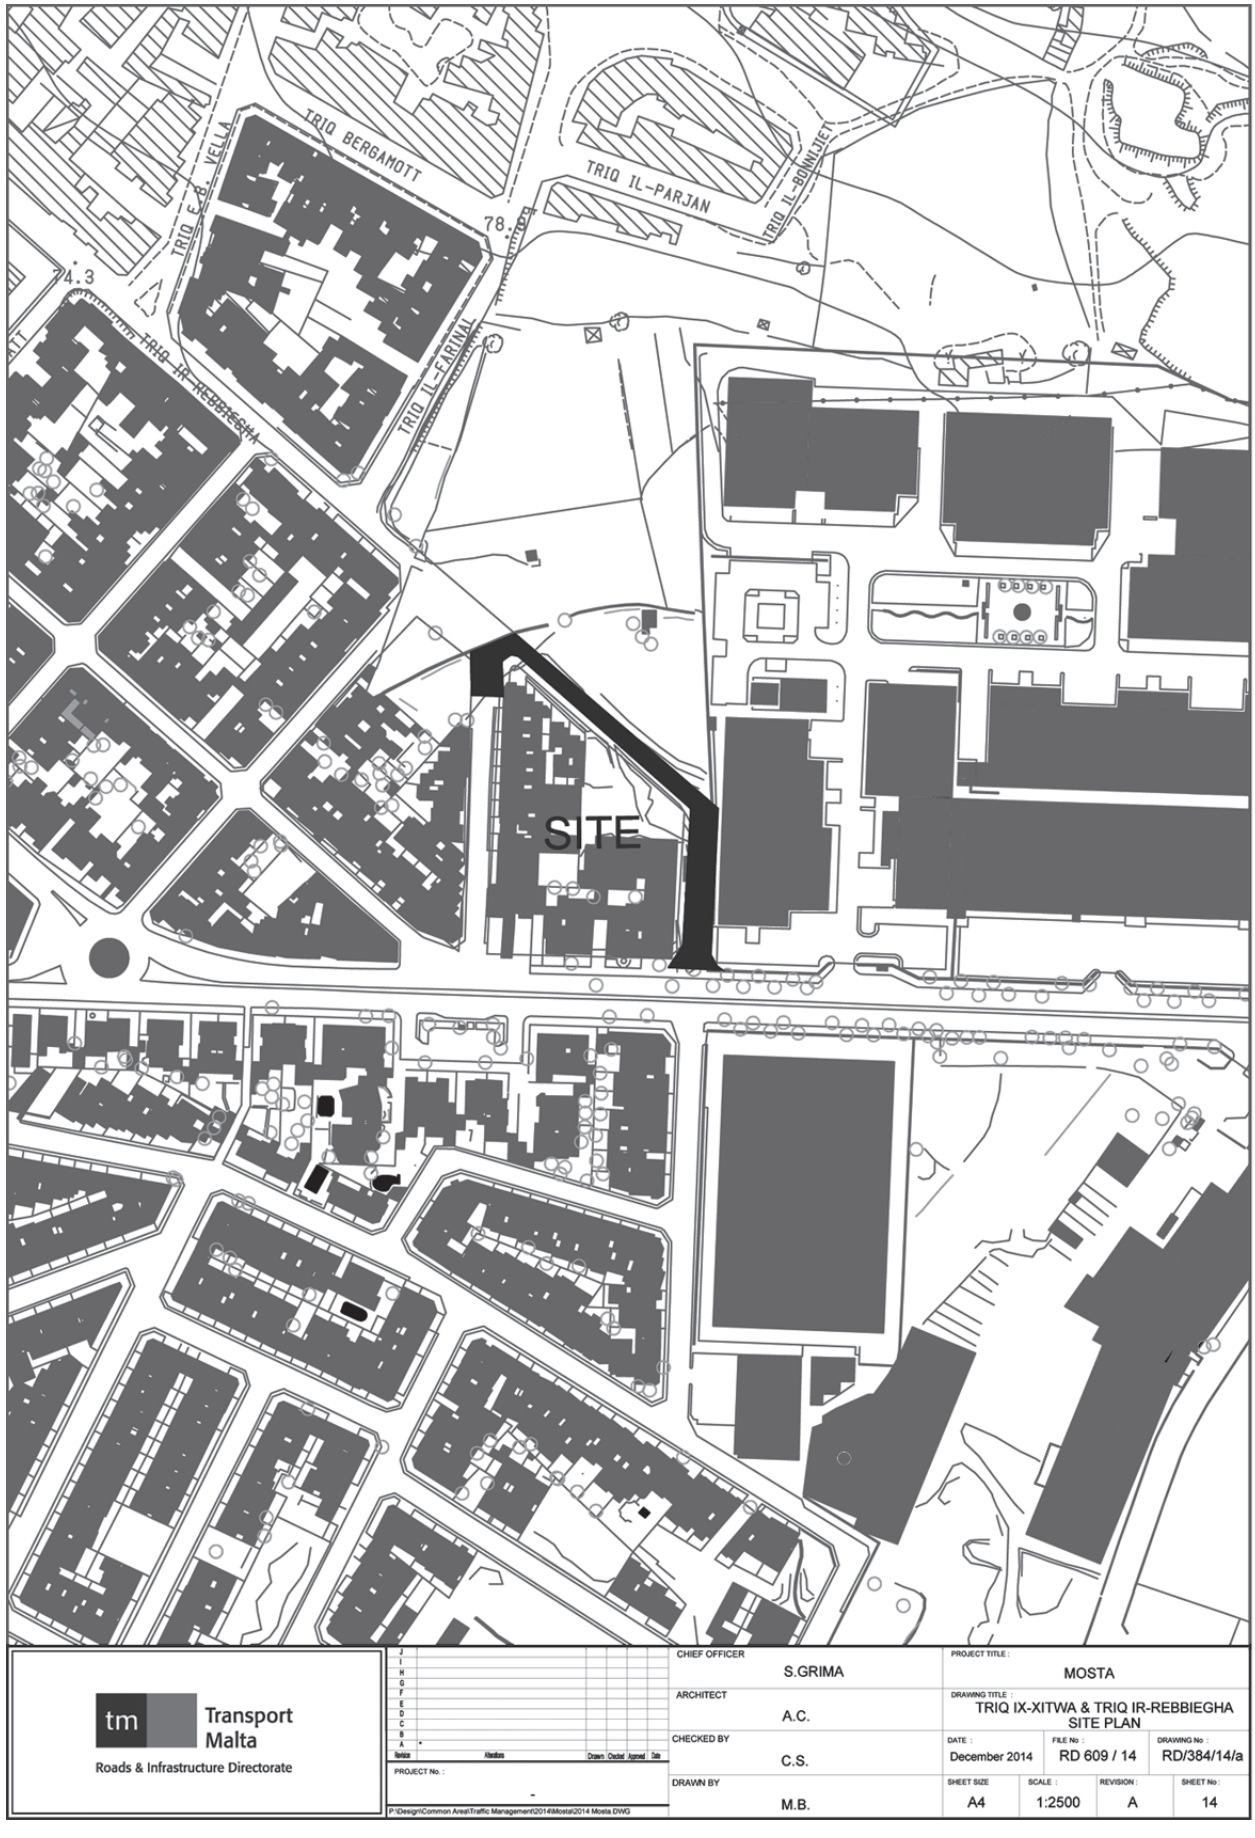


Transport Malta
Roads & Infrastructure Directorate

CHIEF OFFICER: S.GRIMA	PROJECT TITLE: L-IMGARR		
ARCHITECT: A.C.	DRAWING TITLE: TRIQ GAMMARI CAMILLERI SITE PLAN		
CHECKED BY: C.S	DATE: December 2014	FILE No: RD 610/14	DRAWING No: RD385/14
DRAWN BY: M.B.	SHEET SIZE: A4	SCALE: 1 : 2500	REVISION: A / SHEET No: 2

PROJECT No.: -

P:\Design\Common Area\Traffic Management\Mgarr\2014 Mgarr.dwg


TRIQ E.B. VELLA
TRIQ BERGAMOTT
TRIQ IL-PARJAN
TRIQ IL-BONNIJIET
TRIQ IL-FARINAL
TRIQ IR-REBBIEGHA
74.3
78.
SITE
Transport Malta
Roads & Infrastructure Directorate
CHIEF OFFICER
S.GRIMA
PROJECT TITLE :
MOSTA
ARCHITECT
A.C.
DRAWING TITLE :
TRIQ IX-XITWA & TRIQ IR-REBBIEGHA SITE PLAN
CHECKED BY
C.S.
DATE :
December 2014
FILE No :
RD 609 / 14
DRAWING No :
RD/384/14/a
DRAWN BY
M.B.
SHEET SIZE
A4
SCALE :
1:2500
REVISION :
A
SHEET No :
14
PROJECT No. :
-
P:\Design\Common Area\Traffic Management\2014\Mosta\2014 Mosta.DWG