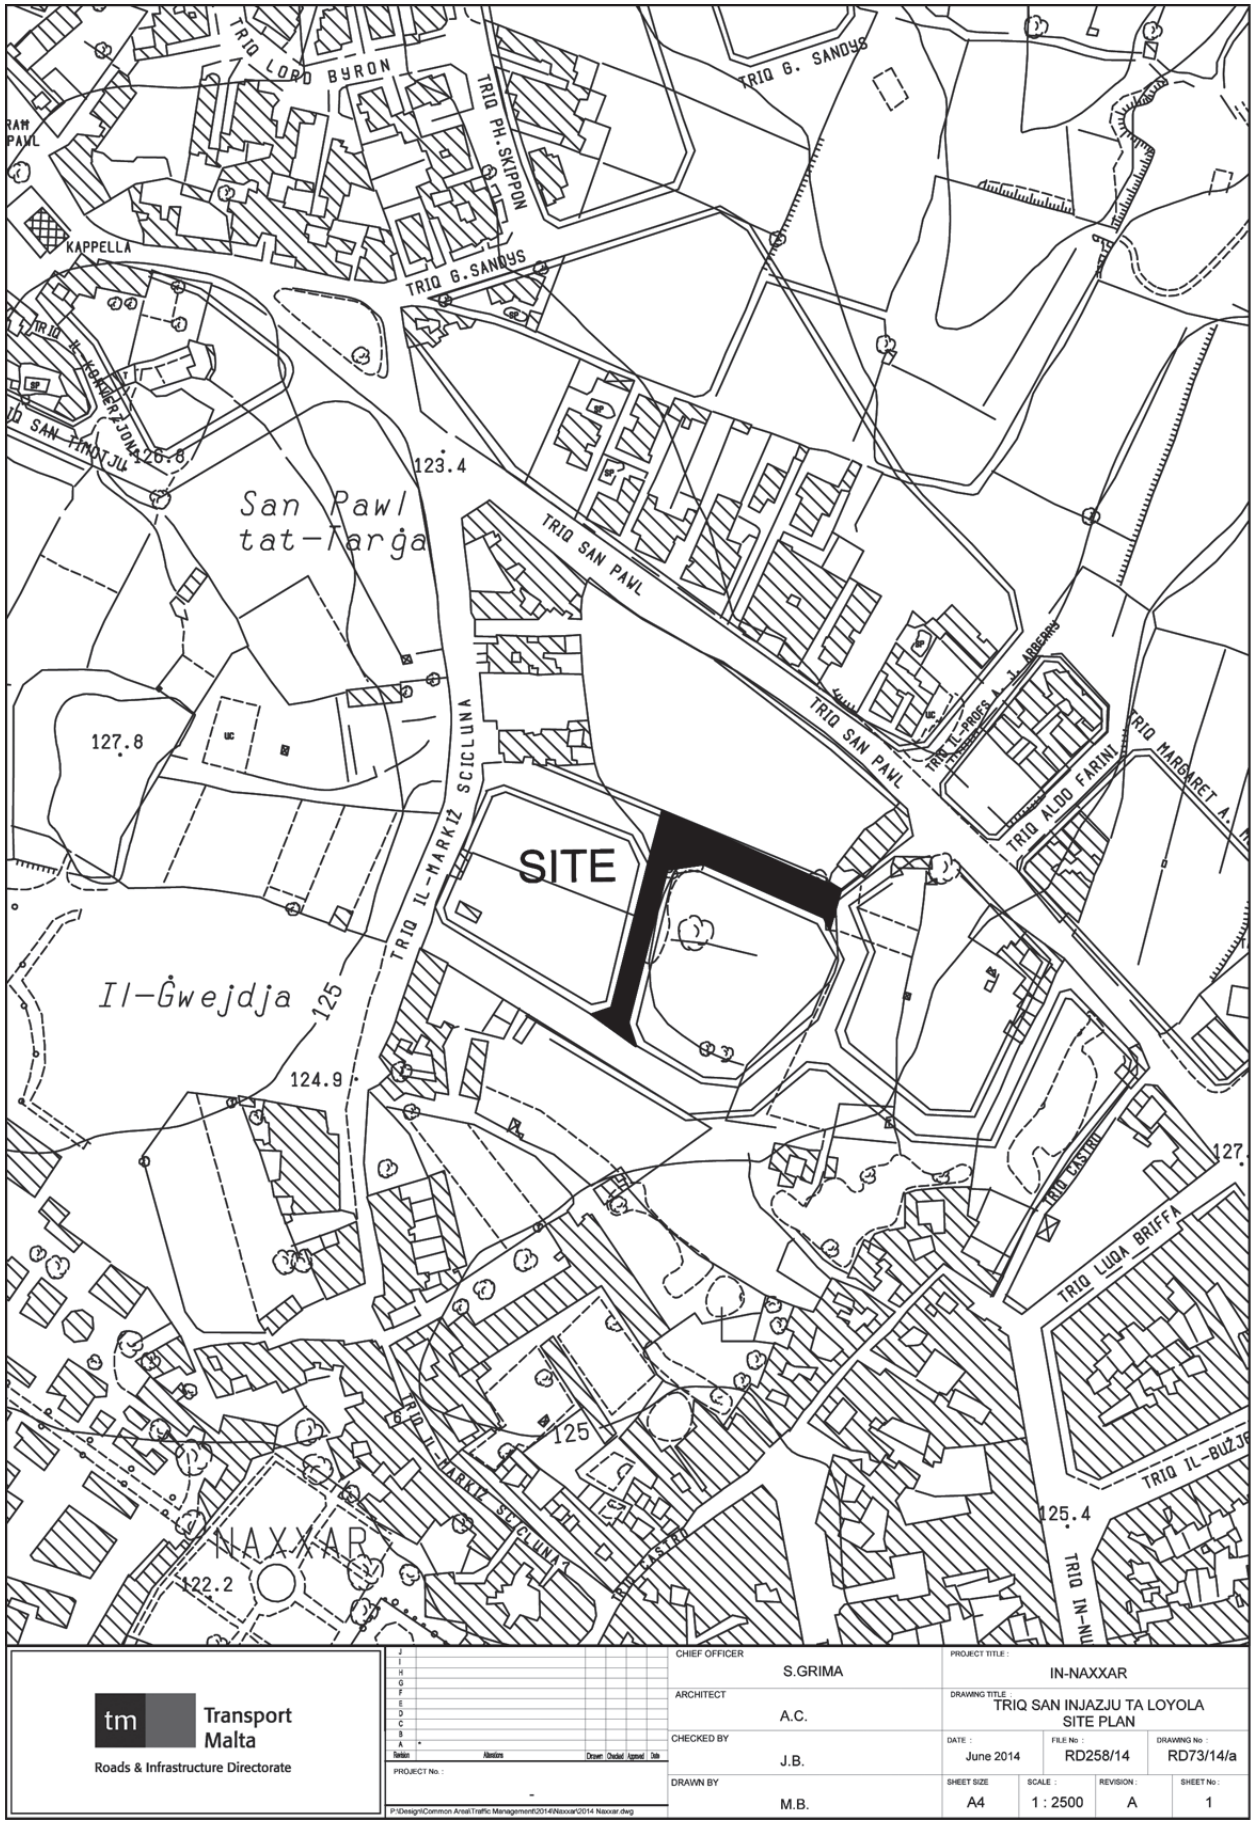

MISRAH TONI BAJADA
ORATORJU
MANUEL DEBONO
TRIQ SAN GORG
TRIQ IL-MUFTIEH
CIMITERJU
NAXXAR
TRIQ IL-MABBRIJA
TRIQ L-ISKOLA
SKOLA
TRIQ IL-MINFAM
TRIQ LELI FALZON
Ta' San Gorg
123.7
TRIQ
IL-MADDIEMA
TRIQ DWIN KARM SCERRI
TRIQ IS-SIMBLIJA
123.3
TRIQ IL-HAZZA
Ta' Simblija
TRIQ IS-SEJJIEGH
TRIQ IL-FORGA
SITE
TRIQ PAOLA PARISIO MUSCATI
124.8
TRIQ GIUSEPPE STIVALA
TRIQ G. LOCANO
TRIQ ENRICO
120
115
SKOLA TAS-SNAJJA
Transport Malta
Roads & Infrastructure Directorate
CHIEF OFFICER
S.GRIMA
PROJECT TITLE :
IN-NAXXAR
ARCHITECT
A.C.
DRAWING TITLE :
TRIQ L-INKWINA
SITE PLAN
CHECKED BY
J.B.
DATE :
June 2014
FILE No :
RD257/14
DRAWING No :
RD74/14/a
DRAWN BY
M.B.
SHEET SIZE
A4
SCALE :
1 : 2500
REVISION :
A
SHEET No :
2
PROJECT No :
-
P:\Design\Common Area\Traffic Management\2014\Naxxar\2014 Naxxar.dwg


TRIQ LORD BYRON
TRIQ PH.SKIPPON
TRIQ G. SANDYS
KAPPELLA
TRIQ IL-KARMELJONA
TRIQ SAN TIMOTJU
126.6
123.4
San Pawl tat-Targa
TRIQ SAN PAWL
TRIQ IL-PROFS A. J. ARBERRY
TRIQ ALDO FARINI
TRIQ MARGARET A.
127.8
TRIQ IL-MARKIZ SCICLUNA
SITE
Il-Gwejdja
125
124.9
TRIQ LUQA BRIFFA
TRIQ IL-BUŻJ
125.4
TRIQ IN-NU
NAXXAR
122.2
Transport Malta
Roads & Infrastructure Directorate
CHIEF OFFICER
S.GRIMA
PROJECT TITLE :
IN-NAXXAR
ARCHITECT
A.C.
DRAWING TITLE :
TRIQ SAN INJAZJU TA LOYOLA
SITE PLAN
CHECKED BY
J.B.
DATE :
June 2014
FILE No :
RD258/14
DRAWING No :
RD73/14/a
DRAWN BY
M.B.
SHEET SIZE
A4
SCALE :
1 : 2500
REVISION :
A
SHEET No :
1
PROJECT No :
-