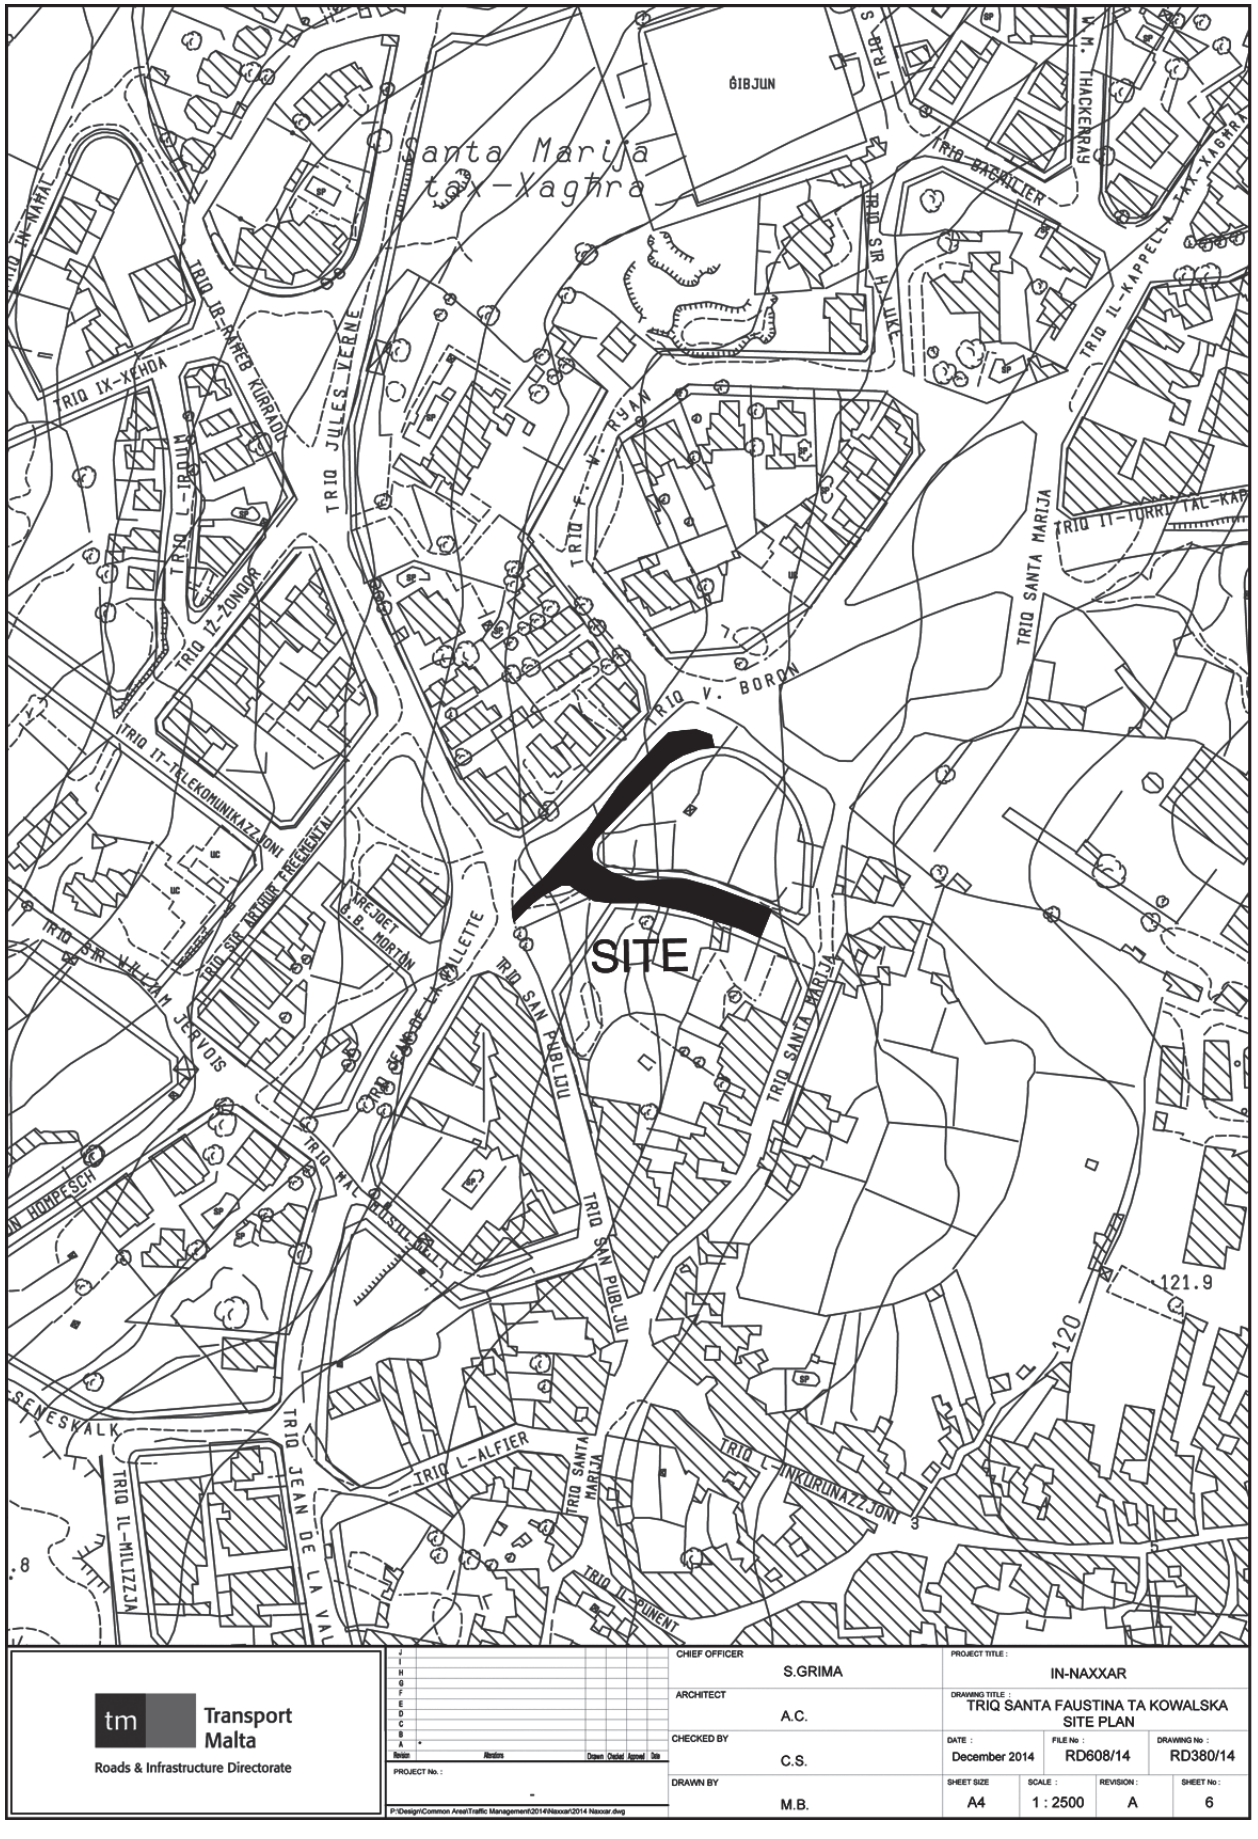



Transport Malta — Roads & Infrastructure Directorate	CHIEF OFFICER: S.GRIMA	PROJECT TITLE: IN-NAXXAR	
	ARCHITECT: A.C.	DRAWING TITLE: TRIQ SANTA FAUSTINA TA KOWALSKA SITE PLAN	
	CHECKED BY: C.S.	DATE: December 2014	FILE No: RD608/14 — DRAWING No: RD380/14
	DRAWN BY: M.B.	SHEET SIZE: A4 — SCALE: 1 : 2500 — REVISION: A — SHEET No: 6	

Revision | Alterations | Drawn | Checked | Approved | Date

PROJECT No.: -

P:\Design\Common Area\Traffic Management\2014\Naxxar\2014 Naxxar.dwg



SITE
TRIQ IL-MADLIENA
TRIQ IL-MILITAR
TRIQ IL-KAJJARUM
TRIQ IL-MAJJISTRAL
TRIQ IL-MARKIZ J.SCICLUNA
TRIQ IS-SAGHTAR
KNISJA
120.7
117.6
115.2
121.9
114.8
112.5
128.2
134.8
Transport Malta
Roads & Infrastructure Directorate
CHIEF OFFICER
S.GRIMA
ARCHITECT
A.C.
CHECKED BY
C.B.
DRAWN BY
M.B.
PROJECT TITLE :
IS-SWIEQI
DRAWING TITLE :
TRIQ IL-MAJJISTRAL
SITE PLAN
DATE :
December 2014
FILE No :
RD607/14
DRAWING No :
RD/387/14
SHEET SIZE
A4
SCALE :
1 : 2500
REVISION :
A
SHEET No :
8
PROJECT No. :
P:\Design\Common Area\Traffic Management\2014\Swieqi\2014 Swieqi.dwg

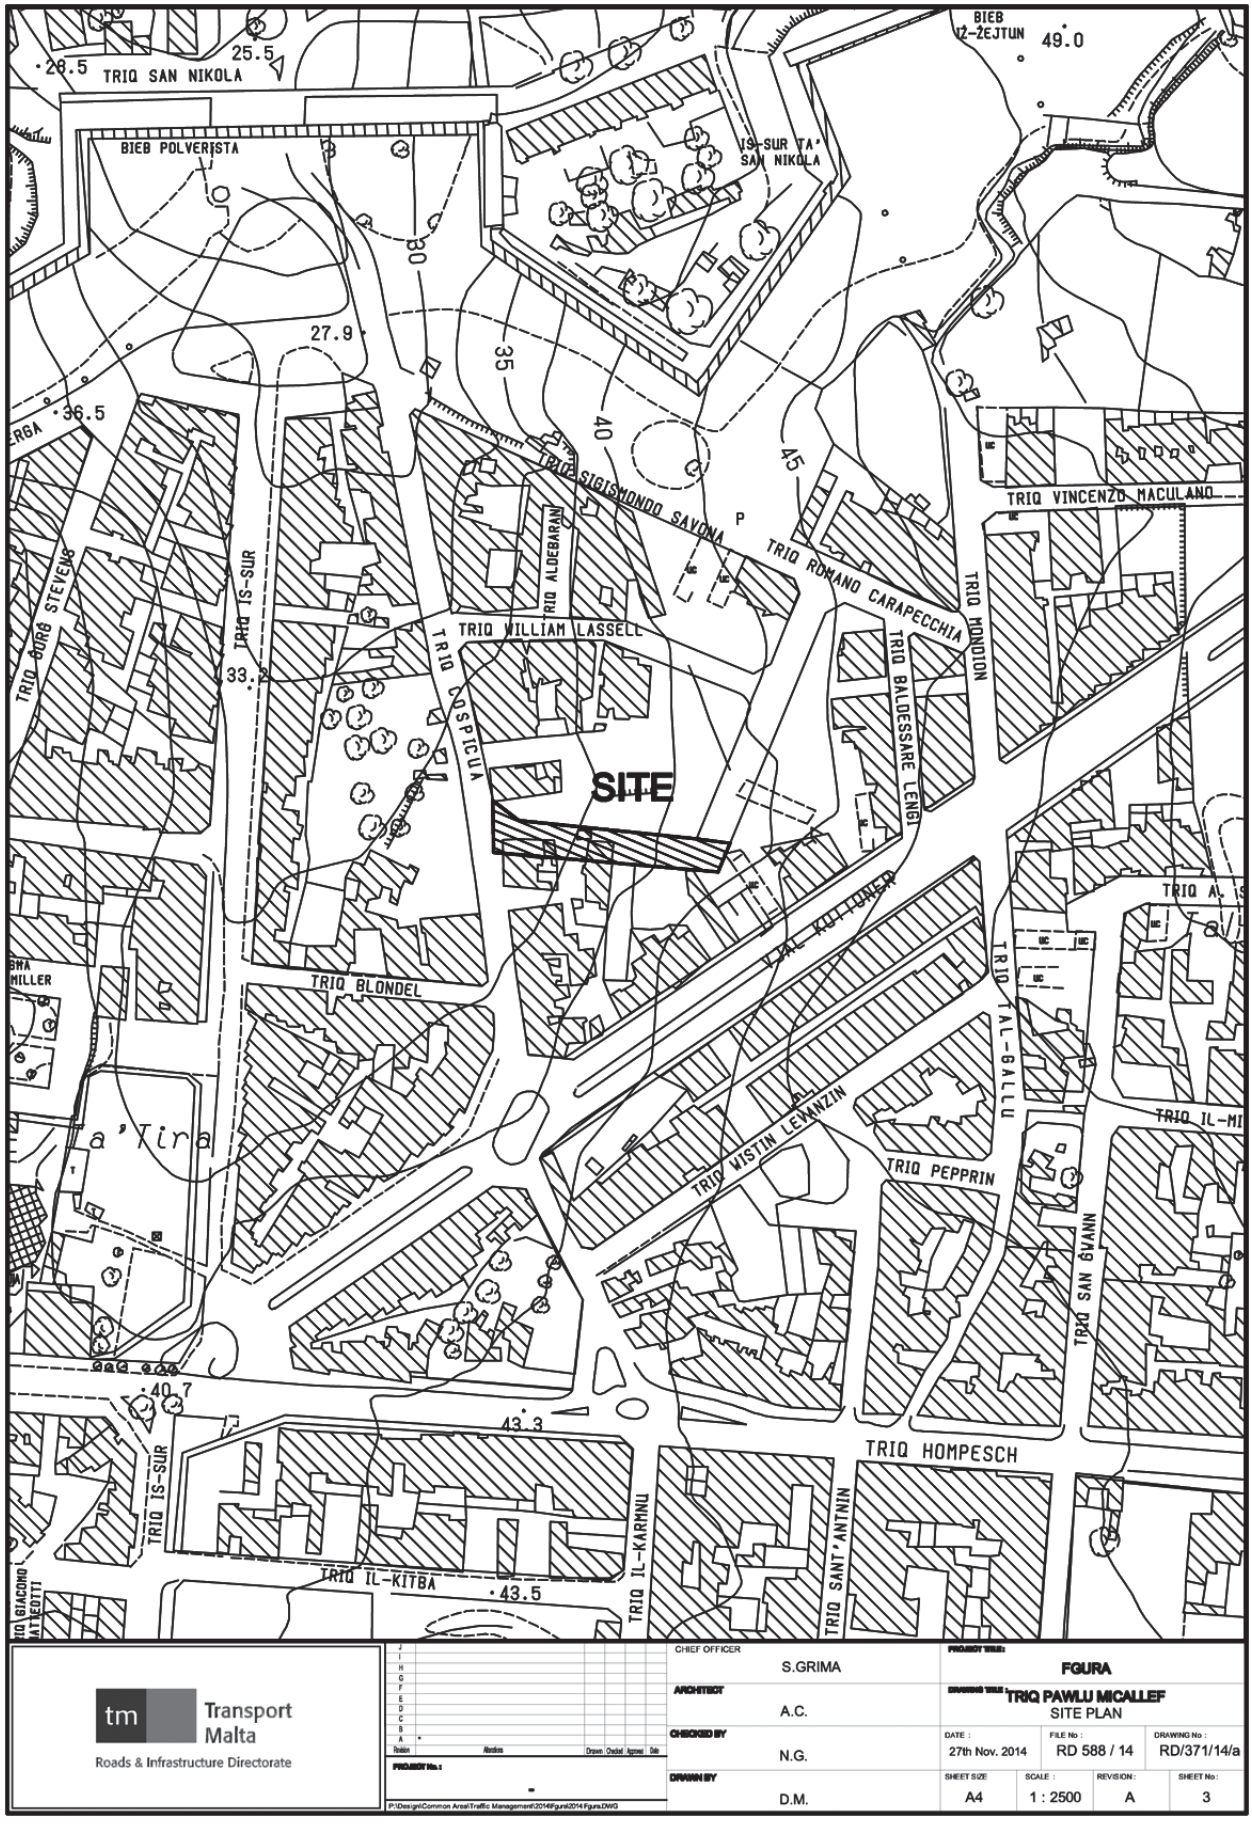


Transport Malta
Roads & Infrastructure Directorate

CHIEF OFFICER: S.GRIMA	PROJECT TITLE: FGURA		
ARCHITECT: A.C.	DRAWING TITLE: TRIQ PAWLU MICALLEF SITE PLAN		
CHECKED BY: N.G.	DATE: 27th Nov. 2014	FILE No: RD 588 / 14	DRAWING No: RD/371/14/a
DRAWN BY: D.M.	SHEET SIZE: A4	SCALE: 1 : 2500	REVISION: A
			SHEET No: 3

P:\Design\Common Area\Traffic Management\2014\Figura\2014Figura.DWG

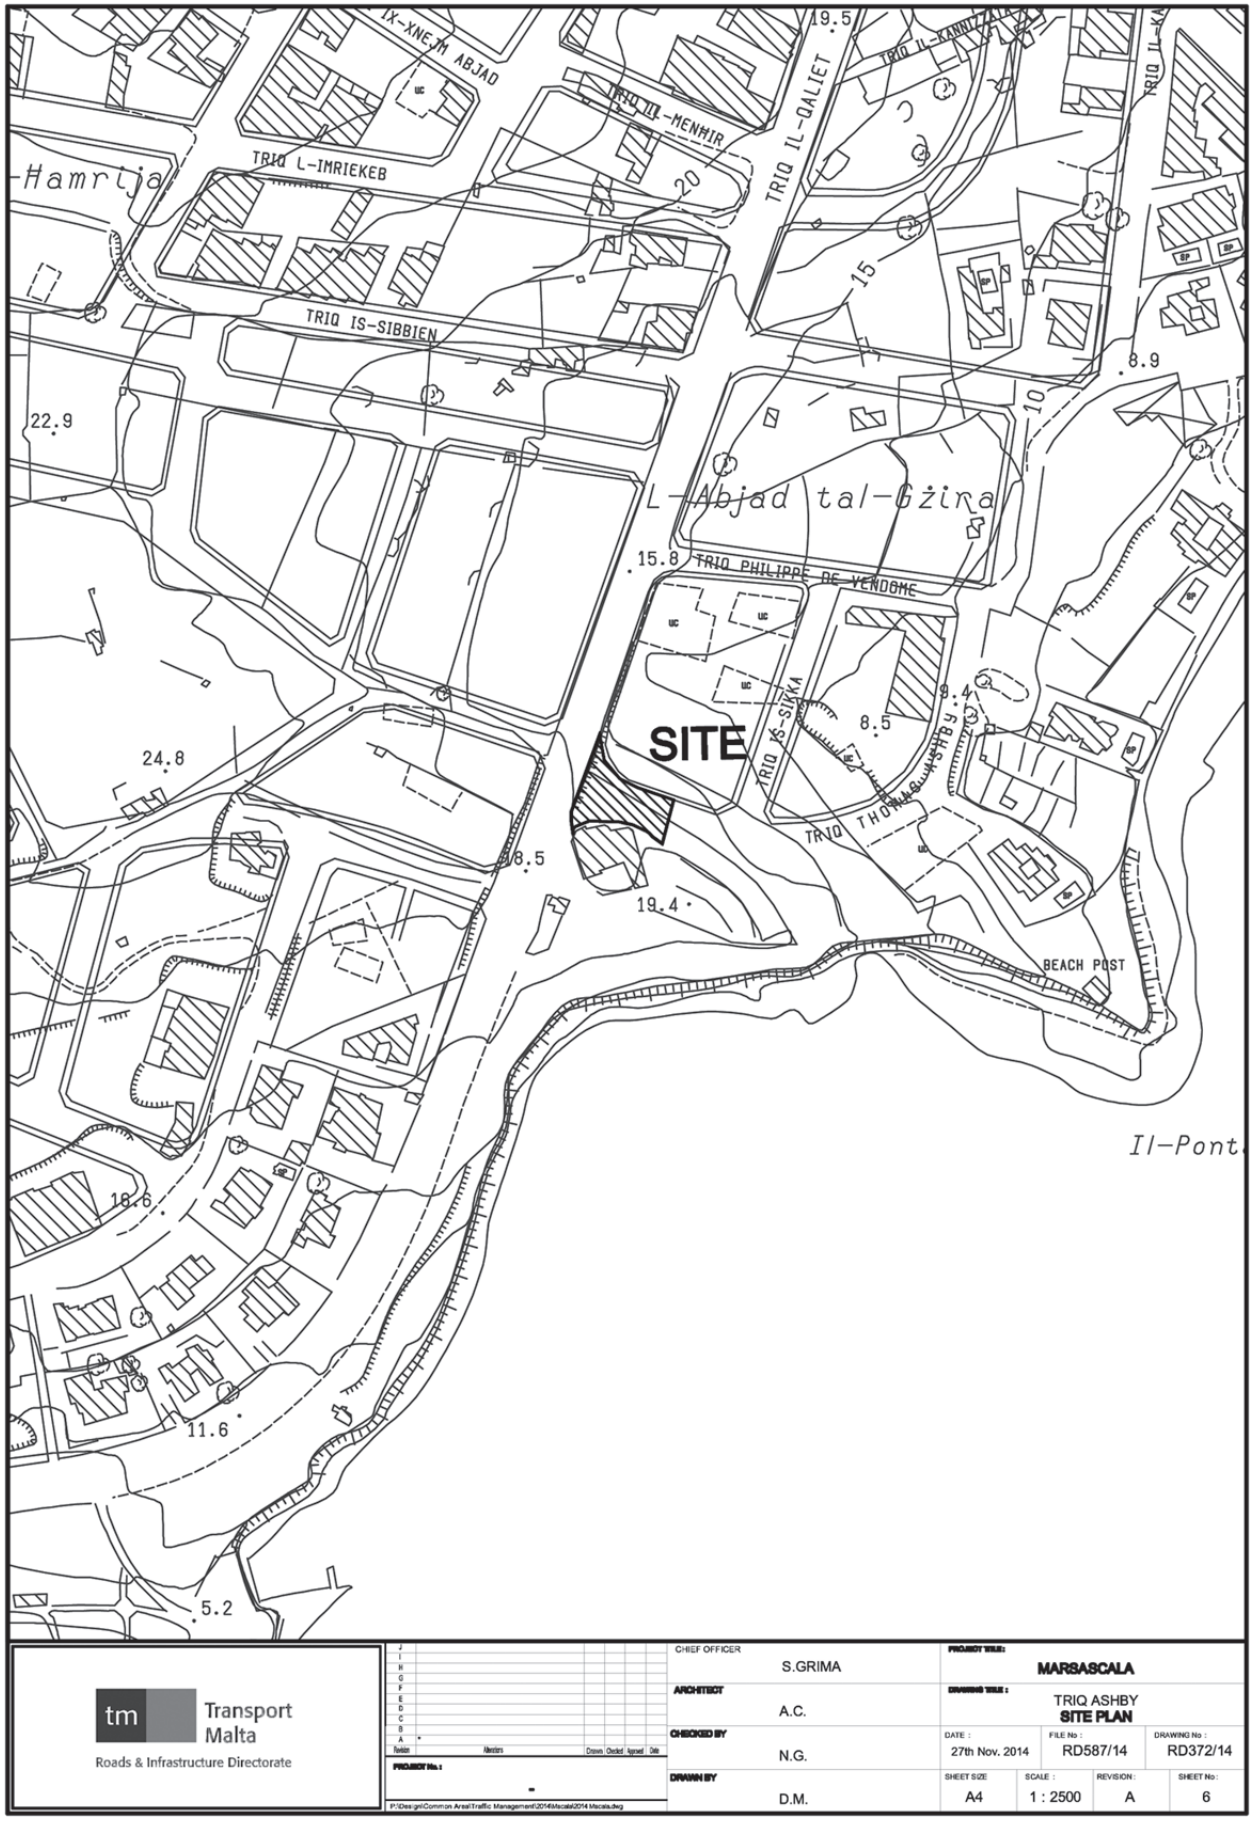
IX-XNEJN ABJAD
TRIQ IL-MENHIR
TRIQ IL-QALIET
TRIQ L-IMRIEKEB
TRIQ IS-SIBBIEN
TRIQ PHILIPPE DE VENDOME
TRIQ IS-SIKKA
TRIQ THOMAS ASHBY
SITE
BEACH POST
L-Abjad tal-Gżira
Il-Pont
19.5
20
15
8.9
10
22.9
15.8
9.4
8.5
24.8
18.6
11.6
5.2
Transport Malta
Roads & Infrastructure Directorate
CHIEF OFFICER
S.GRIMA
ARCHITECT
A.C.
CHECKED BY
N.G.
DRAWN BY
D.M.
PROJECT TITLE:
MARSASCALA
DRAWING TITLE:
TRIQ ASHBY
SITE PLAN
DATE :
27th Nov. 2014
FILE No :
RD587/14
DRAWING No :
RD372/14
SHEET SIZE
A4
SCALE :
1 : 2500
REVISION :
A
SHEET No :
6

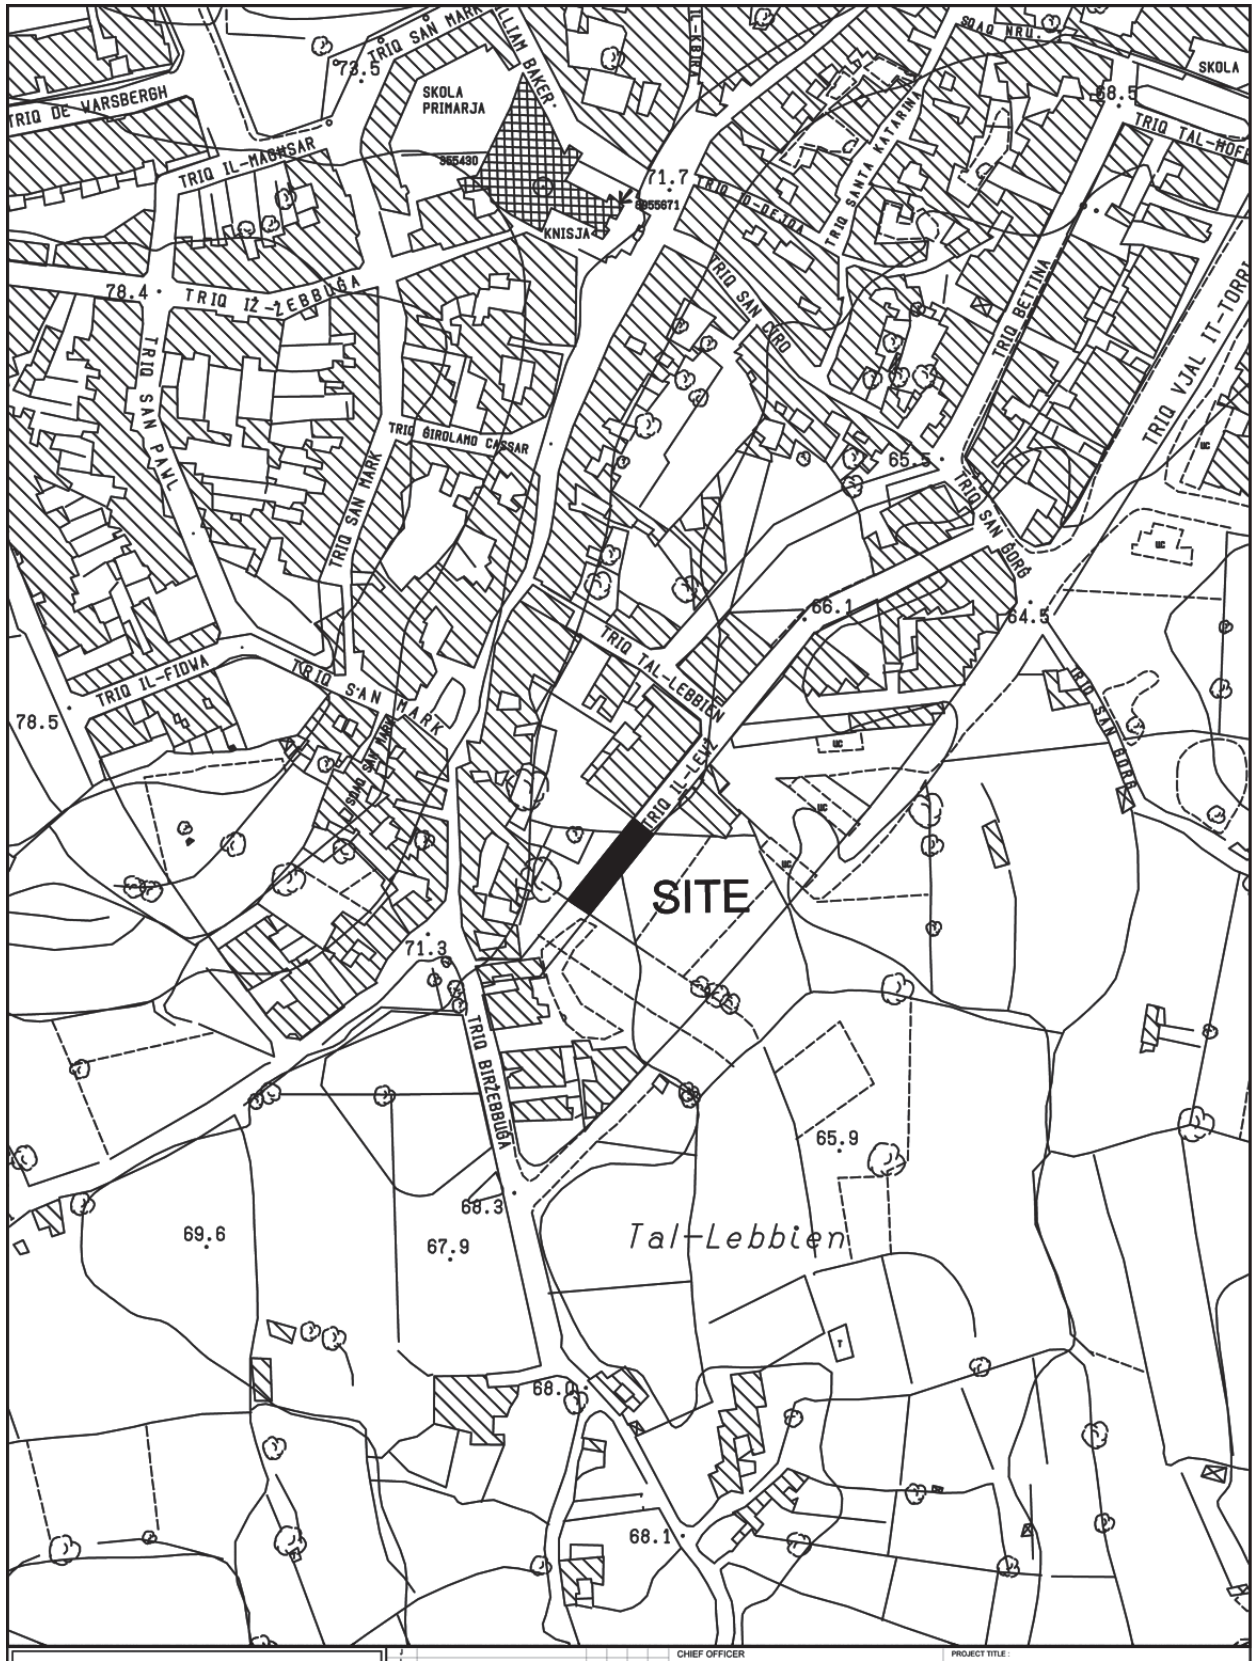


Transport Malta
Roads & Infrastructure Directorate

CHIEF OFFICER: S.GRIMA			PROJECT TITLE: IL-GUDJA		
ARCHITECT: A.C.			DRAWING TITLE: TRIQ IL-LEWZ SITE PLAN		
CHECKED BY: L.C.B.	DATE: November 2014	FILE No: RD594/14	DRAWING No: RD361/14		
DRAWN BY: M.B.	SHEET SIZE: A4	SCALE: 1 : 2500	REVISION: A	SHEET No: 2	

PROJECT No.: -

P:\Design\Common Area\Traffic Management\2014\Gudja\2014 Gudja.dwg

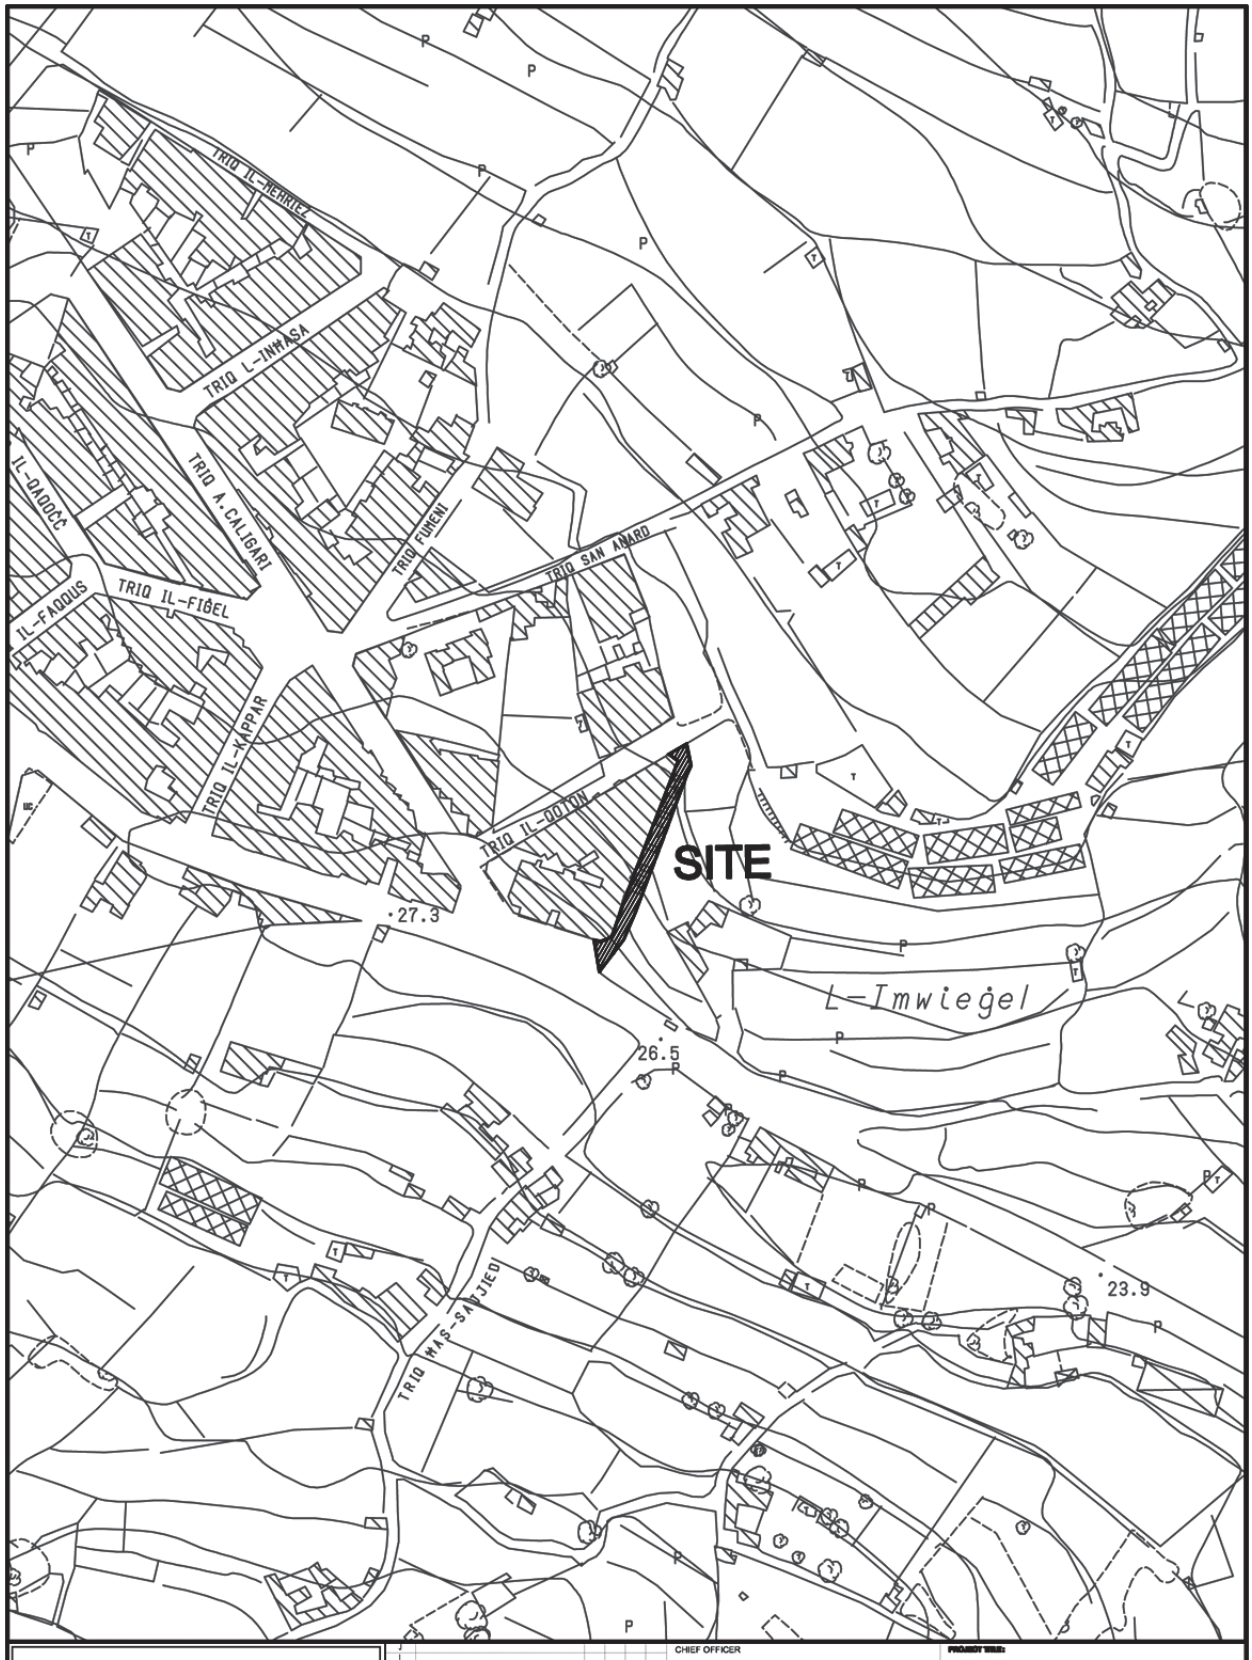

Transport Malta
Roads & Infrastructure Directorate

CHIEF OFFICER: S.GRIMA	PROJECT TITLE: ZABBAR			
ARCHITECT: A.C.	DRAWING TITLE: TRIQ IL-FUSTAN SITE PLAN			
CHECKED BY: N.G.	DATE: 27th Nov. 2014	FILE No: RD 586/ 14	DRAWING No: RD/370/14	
DRAWN BY: D.M.	SHEET SIZE: A4	SCALE: 1:2500	REVISION: A	SHEET No: 2

PROJECT No.: -

P:\Design\Common Area\Traffic Management\2014\Zabbar\Zabbar 2014.DWG