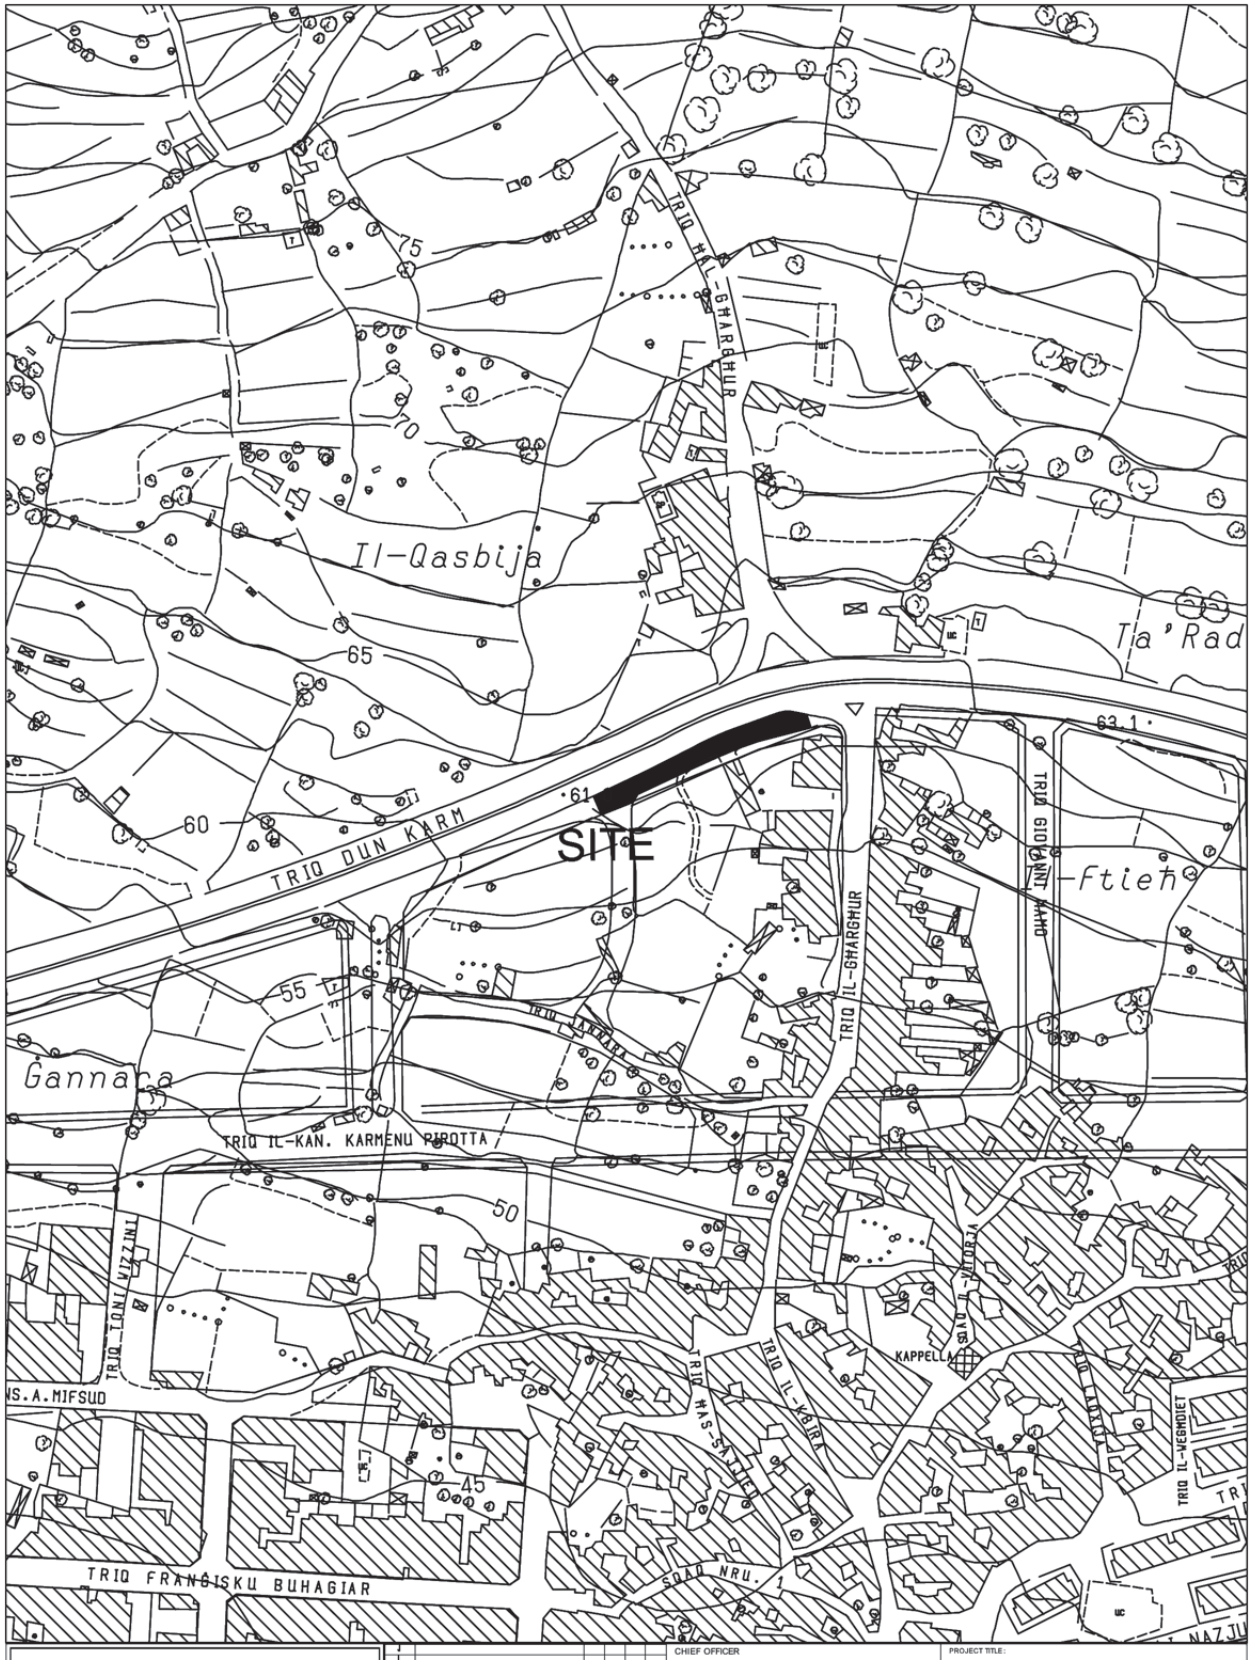

SITE
tm
Transport Malta
Roads & Infrastructure Directorate
CHIEF OFFICER
S.GRIMA
PROJECT TITLE :
IZ-ZEJTUN (TA' GANZA)
ARCHITECT
A.C.
DRAWING TITLE :
Trejqet il-Plejju/Trejqet il-Liftija
SITE PLAN
CHECKED BY
M.Br.
DATE :
November. 2014
FILE No :
RD601/14
DRAWING No :
RD/364/14
DRAWN BY
M.B.
SHEET SIZE
A4
SCALE :
1 : 2500
REVISION :
A
SHEET No :
7
PROJECT No. :
P:\Design\Common Area\Traffic Management\2014\Zejtun\2014 Zejtun.dwg

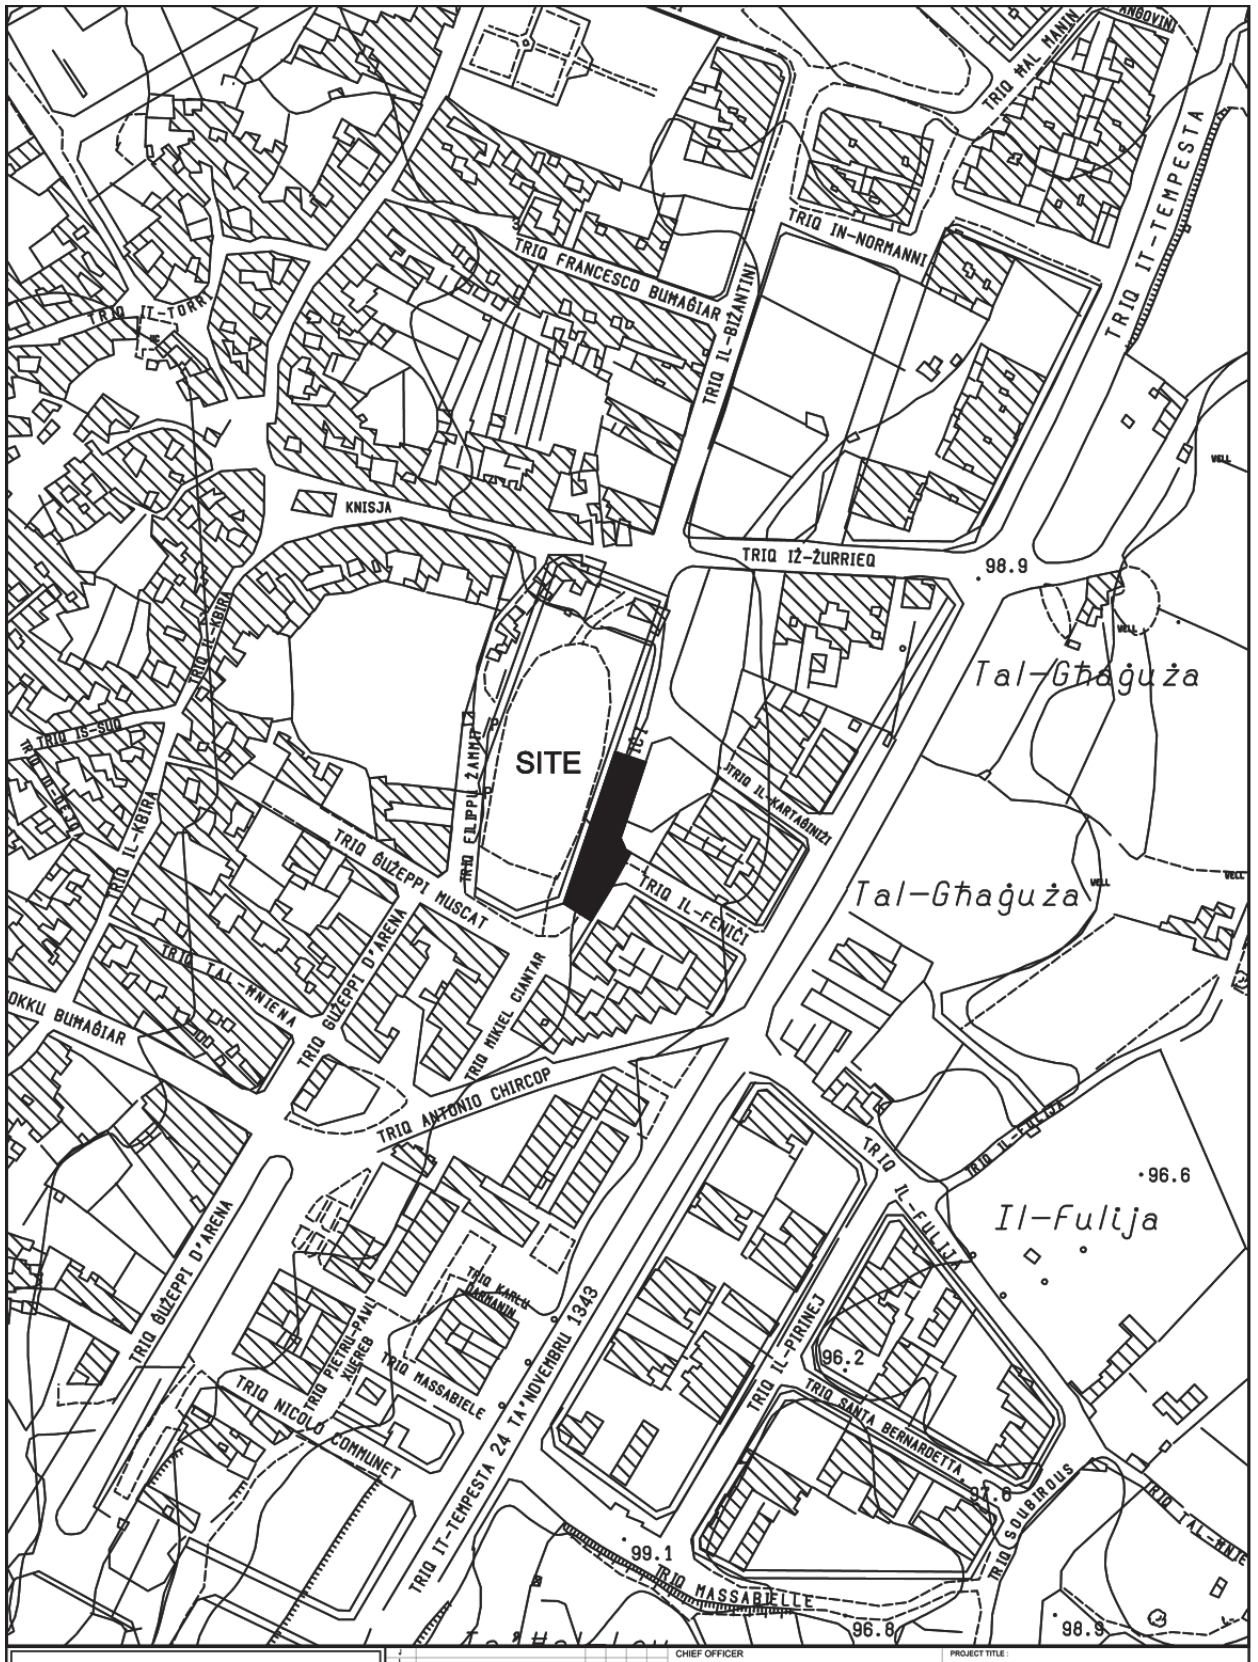


Transport Malta Roads & Infrastructure Directorate	CHIEF OFFICER: S.GRIMA	PROJECT TITLE: IZ-ZEJTUN (TA' GANZA)	
	ARCHITECT: A.C.	DRAWING TITLE: TRIQ HABB IL-QAMH & PART OF TRIQ IT-TURSIN IL-BIR SITE PLAN	
	CHECKED BY: L.C.B.	DATE: January 2015	FILE No: RD602/14 — DRAWING No: RD/04/15
	DRAWN BY: M.B.	SHEET SIZE: A4 — SCALE: 1 : 2500 — REVISION: A — SHEET No: 8	
	PROJECT No.: -	P:\Design\Common Area\Traffic Management\2014\Zejtun\2014 Zejtun.dwg	



Transport Malta
Roads & Infrastructure Directorate

CHIEF OFFICER: S.GRIMA			PROJECT TITLE: BIRKIRKARA		
ARCHITECT: A.C.			DRAWING TITLE: Part of Service Road Triq Dun Karm SITE PLAN		
CHECKED BY: M.Br			DATE: December 2014	FILE No: RD35/14	DRAWING No: RD/357/14
DRAWN BY			SHEET SIZE: A4	SCALE: 1:2500	REVISION: A
PROJECT No.: -					SHEET No: 1



Transport Malta
Roads & Infrastructure Directorate

Revision	Alterations	Drawn	Checked	Approved	Date
J					
H					
G					
F					
E					
D					
C					
B					
A	*				

PROJECT No. : -

P:\Design\Common Area\Traffic Management\2014\Qrendi\2014 Qrendi.dwg

CHIEF OFFICER	S.GRIMA	PROJECT TITLE :	IL-QRENDI	
ARCHITECT	A.C.	DRAWING TITLE :	TRIQ IL-PUNICI SITE PLAN	
CHECKED BY	J.B.	DATE : June 2014	FILE No : RD295/14	DRAWING No : RD88/14/a
DRAWN BY	M.B.	SHEET SIZE A4	SCALE : 1 : 2500	REVISION : A / SHEET No : 1