
Ta' Naħla
Il-Bċċieni
SITE
TRIQ IL-KAPUĊĊINI
TRIQ IL-GĦASEL
TRIQ ALESSIO ERARDI
PJAZZA WIGNACOURT
TRIQ GIUSEPPE HICALEF
TRIQ IL-GILBIENA
TRIQ SANTA DUMINKA
TRIQ IS-SAĦĦARA
TRIQ IL-KITTIEN
TRIQ L-GĦOBBEJRA
TRIQ ID-DUKKAR
TRIQ CASTALDI
TRIQ TUMAS DINGLI
TRIQ CORRADO
TRIQ GUŻEPPI PACE
IL-KBIRA
SQAQ NRU.
TRIQ IL-VULKAN
TRIQ SANTA TEREZA
SKOLA
8958703
44.9
44.3
39.3
38.8
38.4
35.8
38.
11
Transport Malta
Roads & Infrastructure Directorate
CHIEF OFFICER
S.GRIMA
ARCHITECT
A.C.
CHECKED BY
C.B.
DRAWN BY
M.B.
PROJECT No. :
-
PROJECT TITLE :
HAZ-ZABBAR
DRAWING TITLE :
TRIQ SANTA KLARA
SITE PLAN
DATE :
May 2014
FILE No :
RD218/14
DRAWING No :
RD57/14/a
SHEET SIZE
A4
SCALE :
1 : 2500
REVISION :
A
SHEET No :
2



Transport Malta
Roads & Infrastructure Directorate

CHIEF OFFICER	Ing. SIMON GRIMA
ARCHITECT	Robert Zerafa
CHECKED BY	P.K.
DRAWN BY	-
PROJECT TITLE :	Asphalting p/o Triq San Anton, Mosta
DRAWING TITLE :	Site Plan
DATE :	18th July 2017
FILE No :	RD 341 / 16
DRAWING No :	SAM/SP/001
SHEET SIZE	A4
SCALE :	1 : 1250
REVISION :	A
SHEET No :	1
PROJECT No. :	
Comp. Path : P:\DWG	




Transport Malta
Roads & Infrastructure Directorate

CHIEF OFFICER: S.GRIMA			PROJECT TITLE: ZEJTUN	
ARCHITECT: C.S.			DRAWING TITLE: TRIQ ID-DWIEMES SITE PLAN	
CHECKED BY: R.A.			DATE: April 2016	FILE No: RD123/16	DRAWING No: RD56/16
DRAWN BY: M.B.	SHEET SIZE: A4	SCALE: 1 : 2500	REVISION: A	SHEET No: 1

PROJECT No.: -

P:\Design\Common Area\Tris\Ric Management\2016\Zejtun\2016 Zejtun.DWG

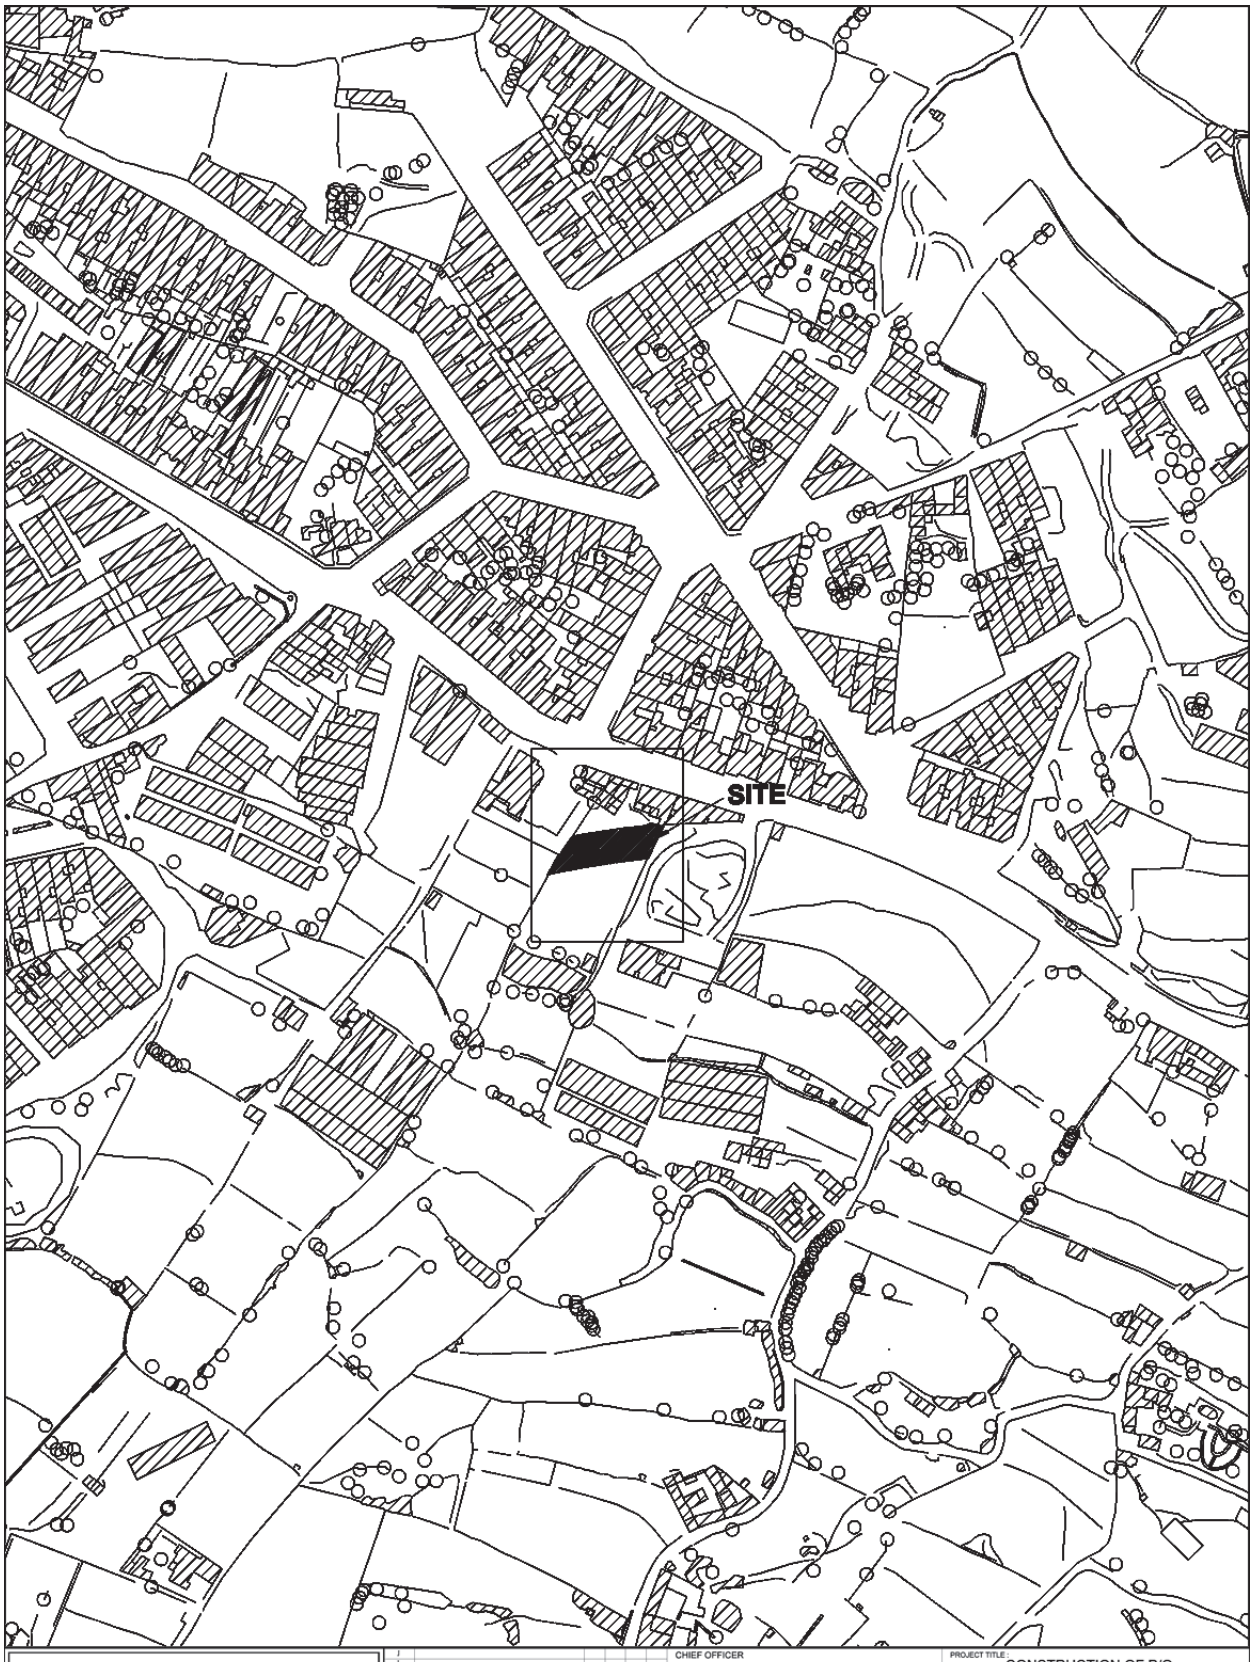

Transport Malta
Roads & Infrastructure Directorate

CHIEF OFFICER: ING.FREDRICK AZZOPARDI			PROJECT TITLE: CONSTRUCTION OF P/O TRIQ IL-KAHWIELA, HAZ-ZABBAR		
ARCHITECT: PERIT CORINNE DIMECH			DRAWING TITLE: SITE PLAN		
CHECKED BY: PERIT ROBERT ZERAFA	DATE: July 2017	FILE No: RD 251/17	DRAWING No: RD 251/17/a		
DRAWN BY: J.F / J.C	SHEET SIZE: A4	SCALE: 1 : 2500	REVISION:	SURVEY SHEET: 5870	

PROJECT No.: