
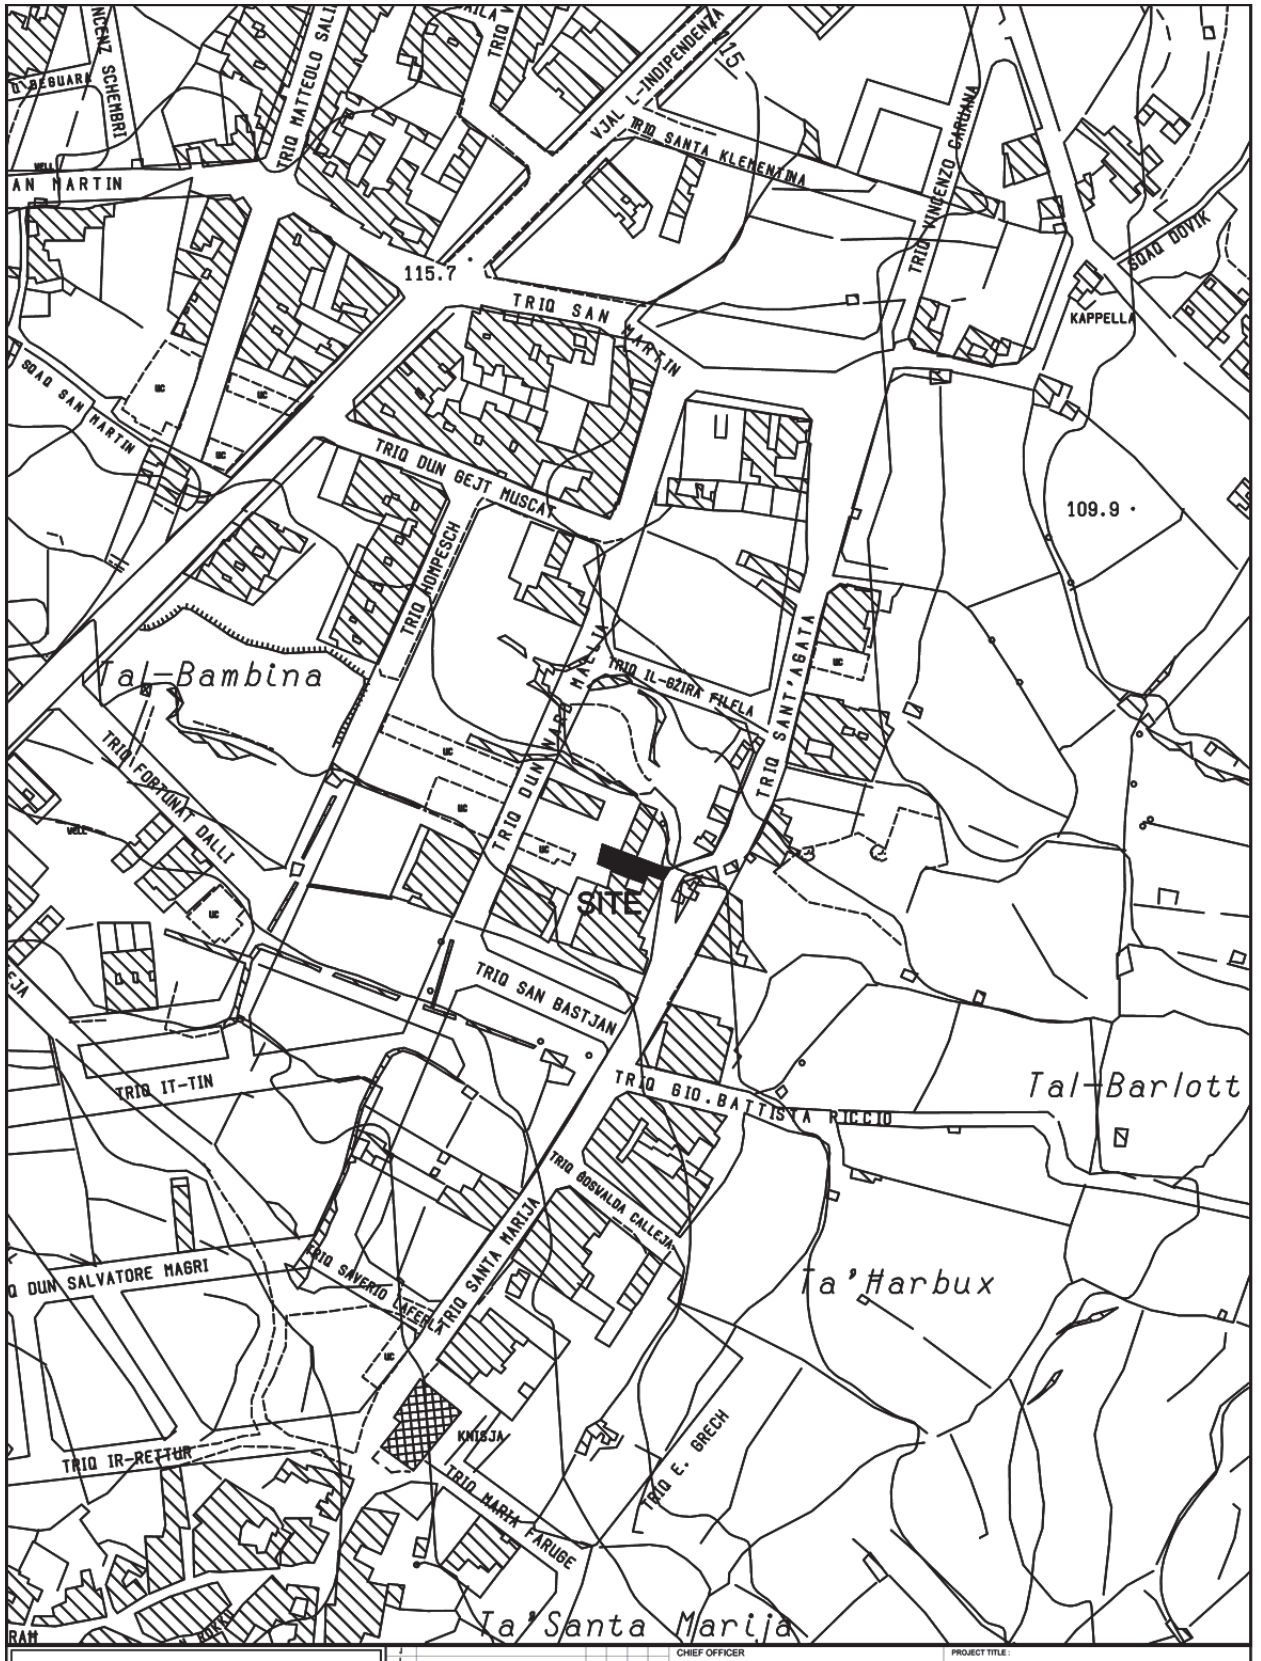


Transport Malta
Roads & Infrastructure Directorate

CHIEF OFFICER: S.GRIMA	PROJECT TITLE: IZ-ZURRIEQ		
ARCHITECT: A.C.	DRAWING TITLE: TRIQ MINGEL SITE PLAN		
CHECKED BY: L.C.B.	DATE: November 2014	FILE No: RD591/14	DRAWING No: RD363/14
DRAWN BY: M.B.	SHEET SIZE: A4	SCALE: 1 : 2500	REVISION: A / SHEET No: 2

PROJECT No.: -

P:\Design\Common Area\Traffic Management\2014\Zurrieq\2014 Zurrieq.dwg

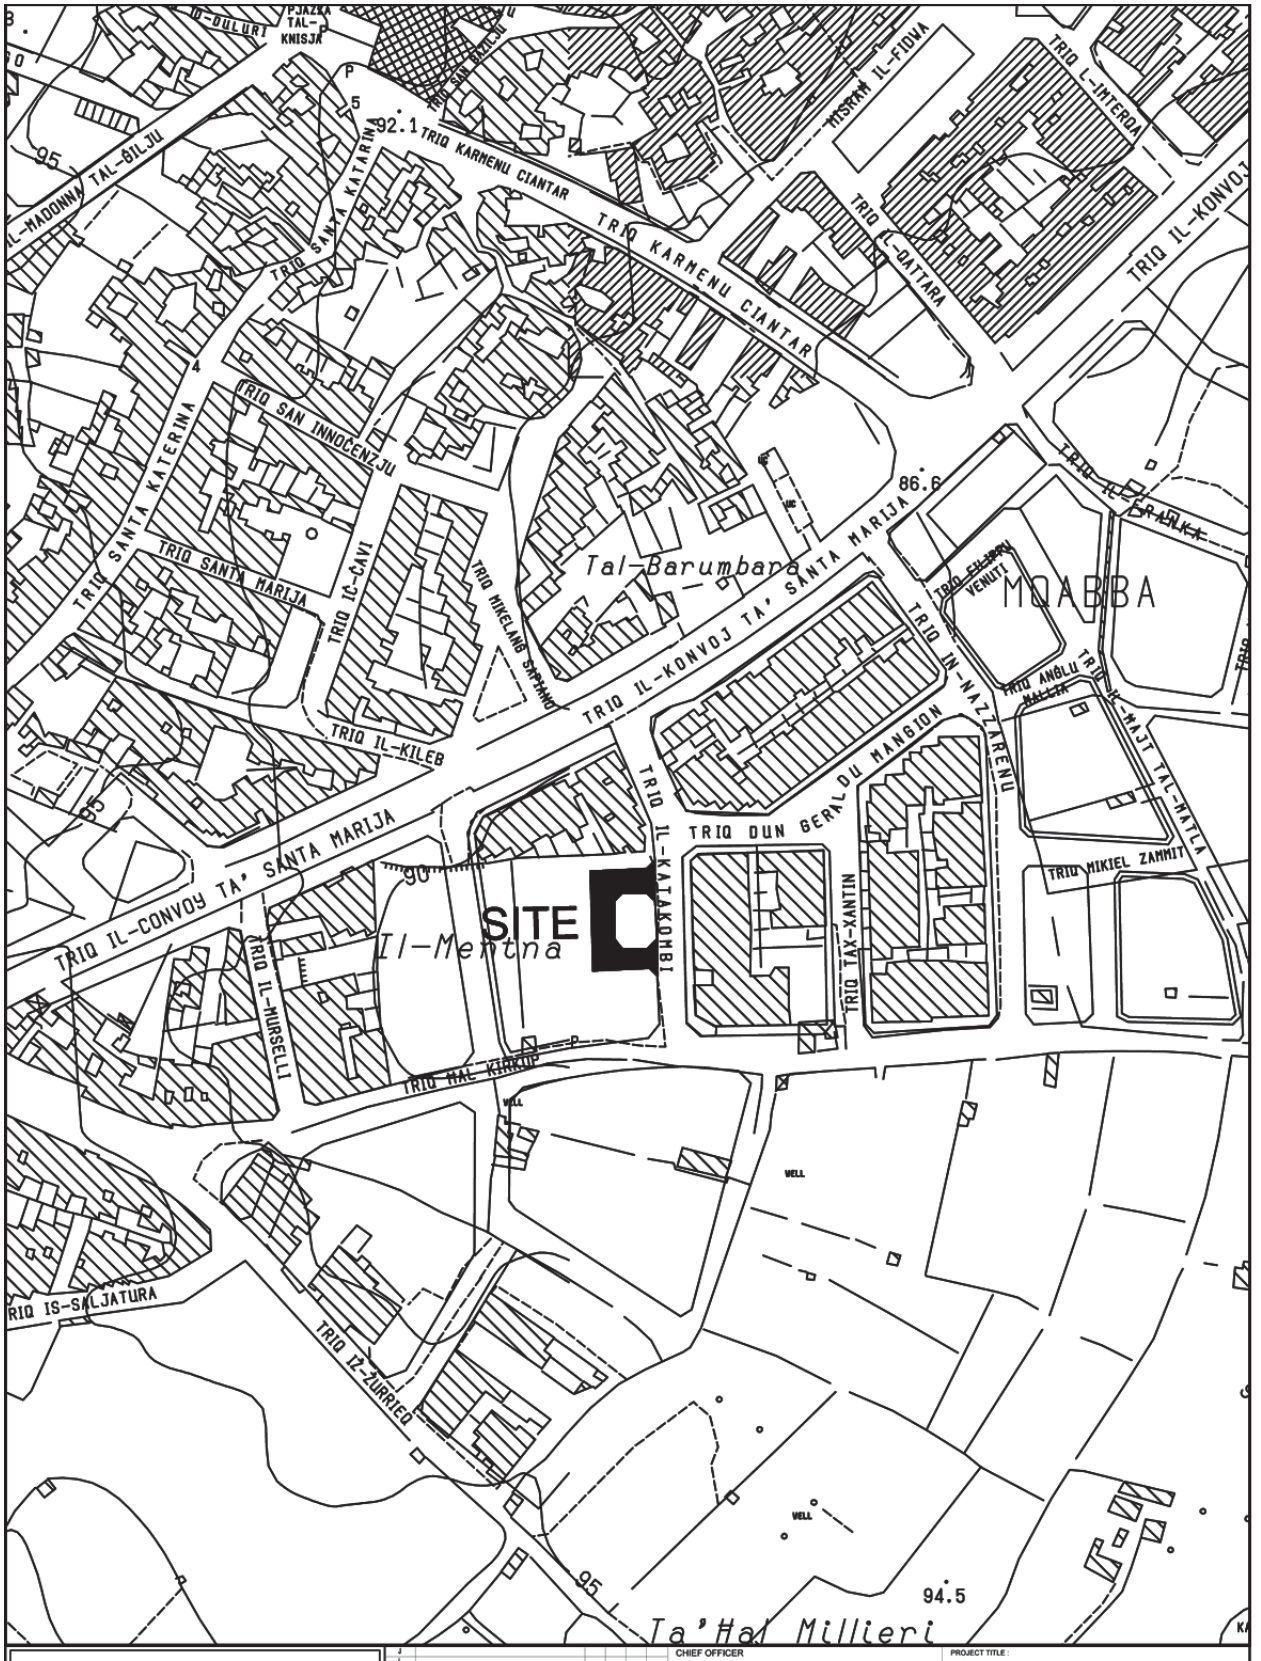

Transport Malta — Roads & Infrastructure Directorate	CHIEF OFFICER: S.GRIMA	PROJECT TITLE: L-IMQABBA	
	ARCHITECT: A.C.	DRAWING TITLE: TRIQ IL-KATAKOMBI SITE PLAN	
	CHECKED BY: L.C.B	DATE: November 2014	FILE No: RD592/14 — DRAWING No: RD362/14
	DRAWN BY: M.B.	SHEET SIZE: A4 — SCALE: 1 : 2500 — REVISION: A — SHEET No: 4	

Revision | Alterations | Drawn | Checked | Approved | Date

PROJECT No.: -

P:\Design\Common Area\Traffic Management\Mqabba\2014 Mqabba.dwg



Transport Malta
Roads & Infrastructure Directorate

Revision	Alterations	Drawn	Checked	Agreed	Date
A	*				

PROJECT No. : -

P:\Design\Common Area\Traffic Management\2014\S.Pawl Il-Bahar\2014\S.Pawl Il-Bahar.dwg


CHIEF OFFICER	S.GRIMA
ARCHITECT	A.C.
CHECKED BY	J.B.
DRAWN BY	M.B.


PROJECT TITLE : SAN PAWL IL-BAHAR (BURMARRAD)

DRAWING TITLE : P/O TRIQ PAPA GWANNI PAWLU II SITE PLAN

DATE :	FILE No :	DRAWING No :
DECEMBER 2014	-	RD393/14

SHEET SIZE	SCALE :	REVISION :	SHEET No :
A4	1 : 2500	A	6

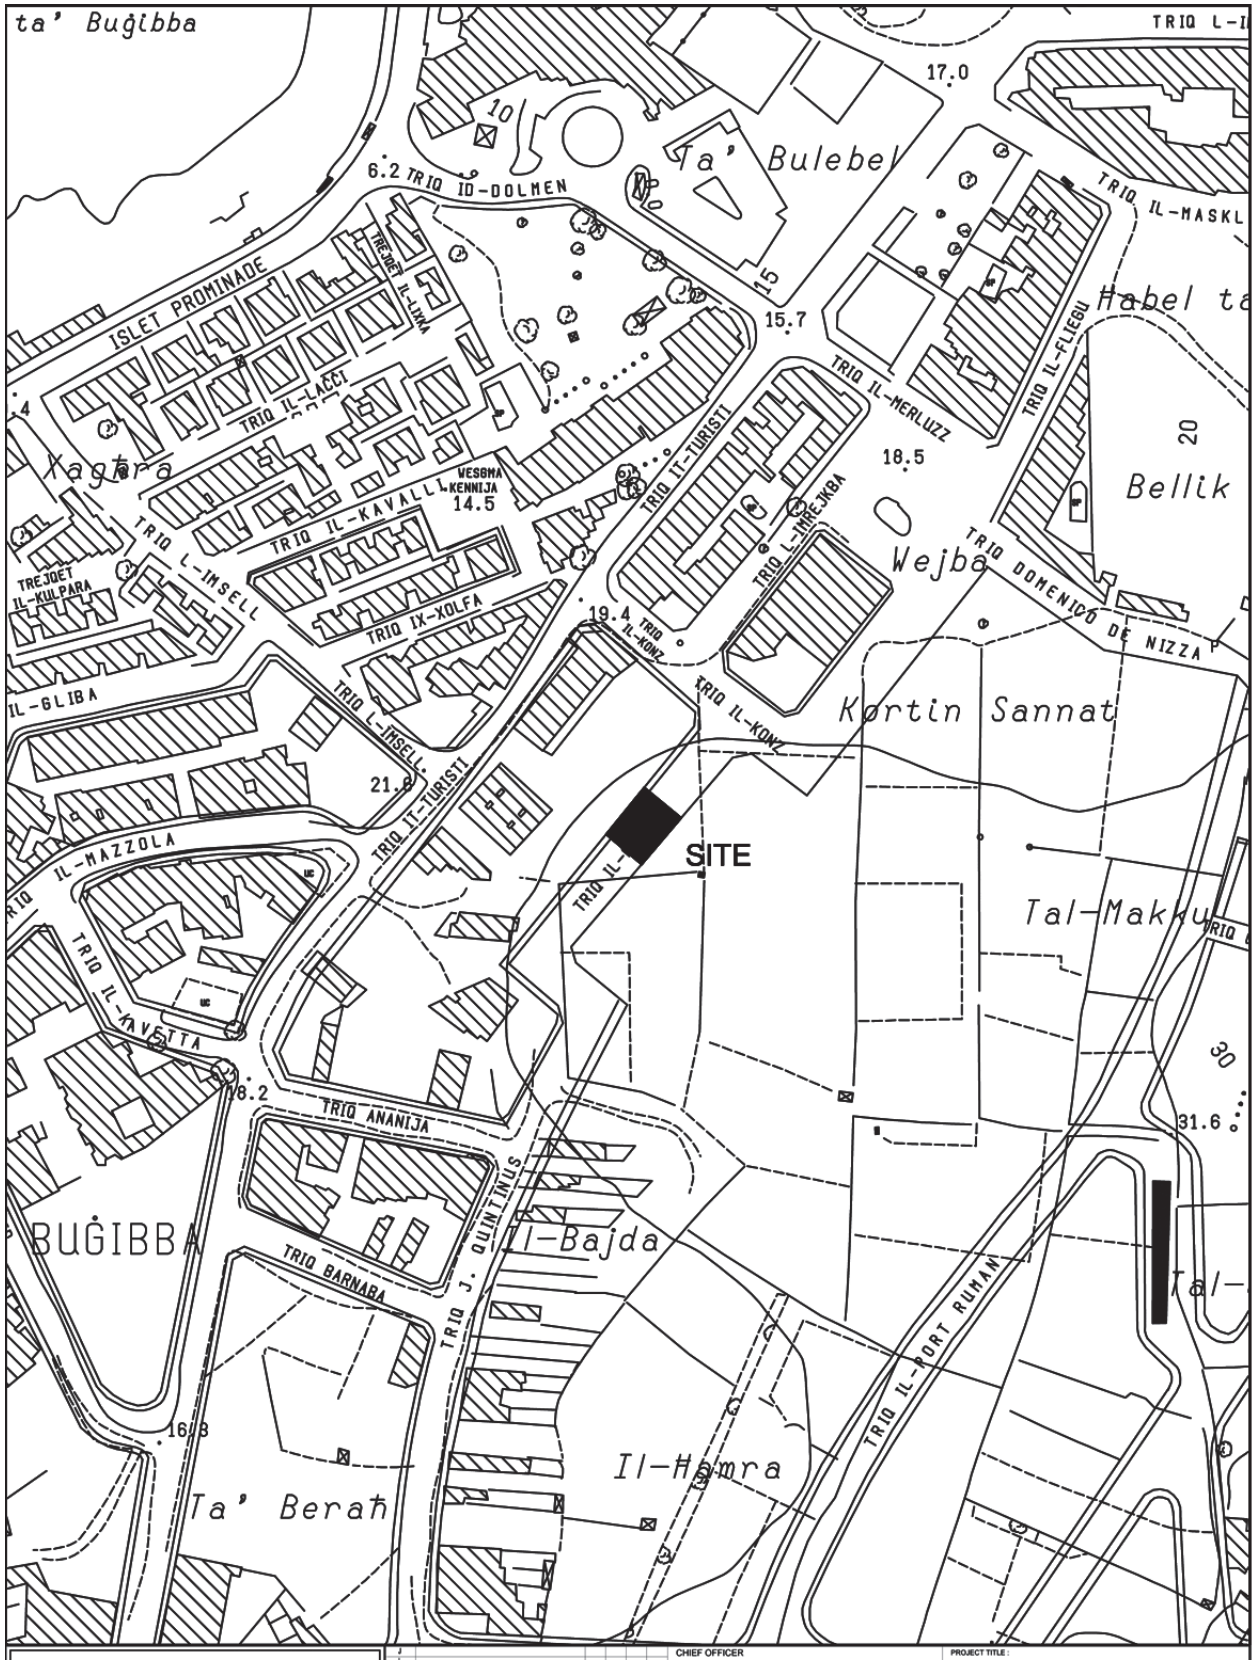
ta' Buġibba
Ta' Bulebel
6.2 TRIQ ID-DOLMEN
ISLET PROMINADE
TREJDET IL-LIMA
TRIQ IL-LACCI
Xagħra
TRIQ IL-KAVALLI
WESGHA KENNIJA
14.5
TRIQ L-IMSELL
TREJDET IL-KULPARA
TRIQ IX-XOLFA
TRIQ IT-TURISTI
TRIQ L-IMREJKBA
TRIQ IL-MERLUZZ
TRIQ IL-FLIEGU
Wejba
Bellik
TRIQ DOMENICO DE NIZZA
TRIQ IL-KONZ
IL-GLIBA
Kortin Sannat
SITE
IL-MAZZOLA
TRIQ IL-VITTORJA
TRIQ IL-VALETTA
TRIQ ANANIJA
BUĠIBBA
TRIQ BARNABA
TRIQ J. QUINTINUS
Il-Bajda
TRIQ IL-PORT RUMAN
Tal-Makku
Il-Ħamra
Ta' Berah
Transport Malta
Roads & Infrastructure Directorate
CHIEF OFFICER
S.GRIMA
PROJECT TITLE :
SAN PAWL IL-BAHAR
ARCHITECT
A.C.
DRAWING TITLE :
PART of TRIQ IL-FLIEGU
SITE PLAN
CHECKED BY
J.B.
DATE :
January 2015
FILE No :
-
DRAWING No :
RD11/15
DRAWN BY
M.B.
SHEET SIZE
A4
SCALE :
1 : 2500
REVISION :
A
SHEET No :
1
PROJECT No. :
-

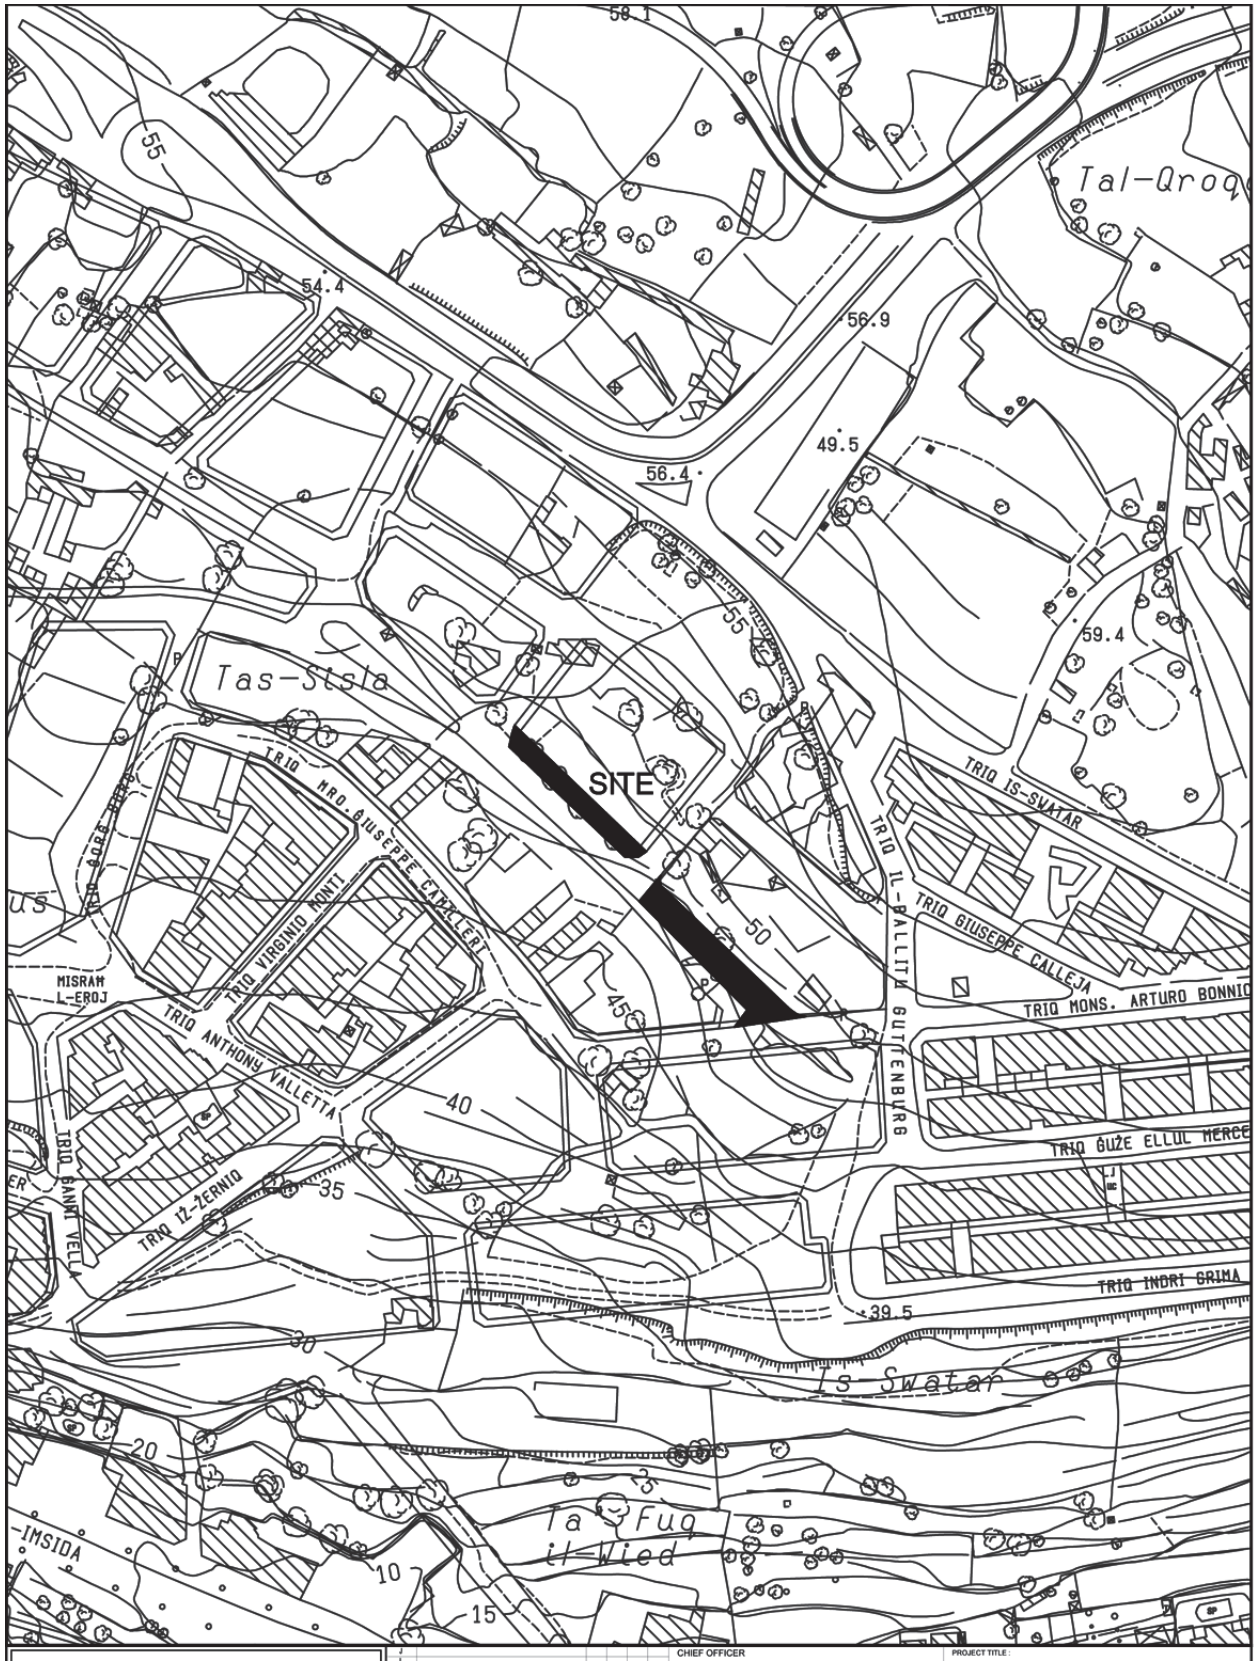

Transport Malta
Roads & Infrastructure Directorate

CHIEF OFFICER: S.GRIMA			PROJECT TITLE: L-IMSIDA		
ARCHITECT: A.C.			DRAWING TITLE: TRIQ TAS-SISLA SITE PLAN		
CHECKED BY: L.C.B.	DATE: January 2015	FILE No: -	DRAWING No: RD07/15		
DRAWN BY: M.B.	SHEET SIZE: A4	SCALE: 1 : 2500	REVISION: A	SHEET No: 1	

PROJECT No.: -

P:\Design\Common Area\Traffic Management\2015\Misida\2015 Misida.dwg