
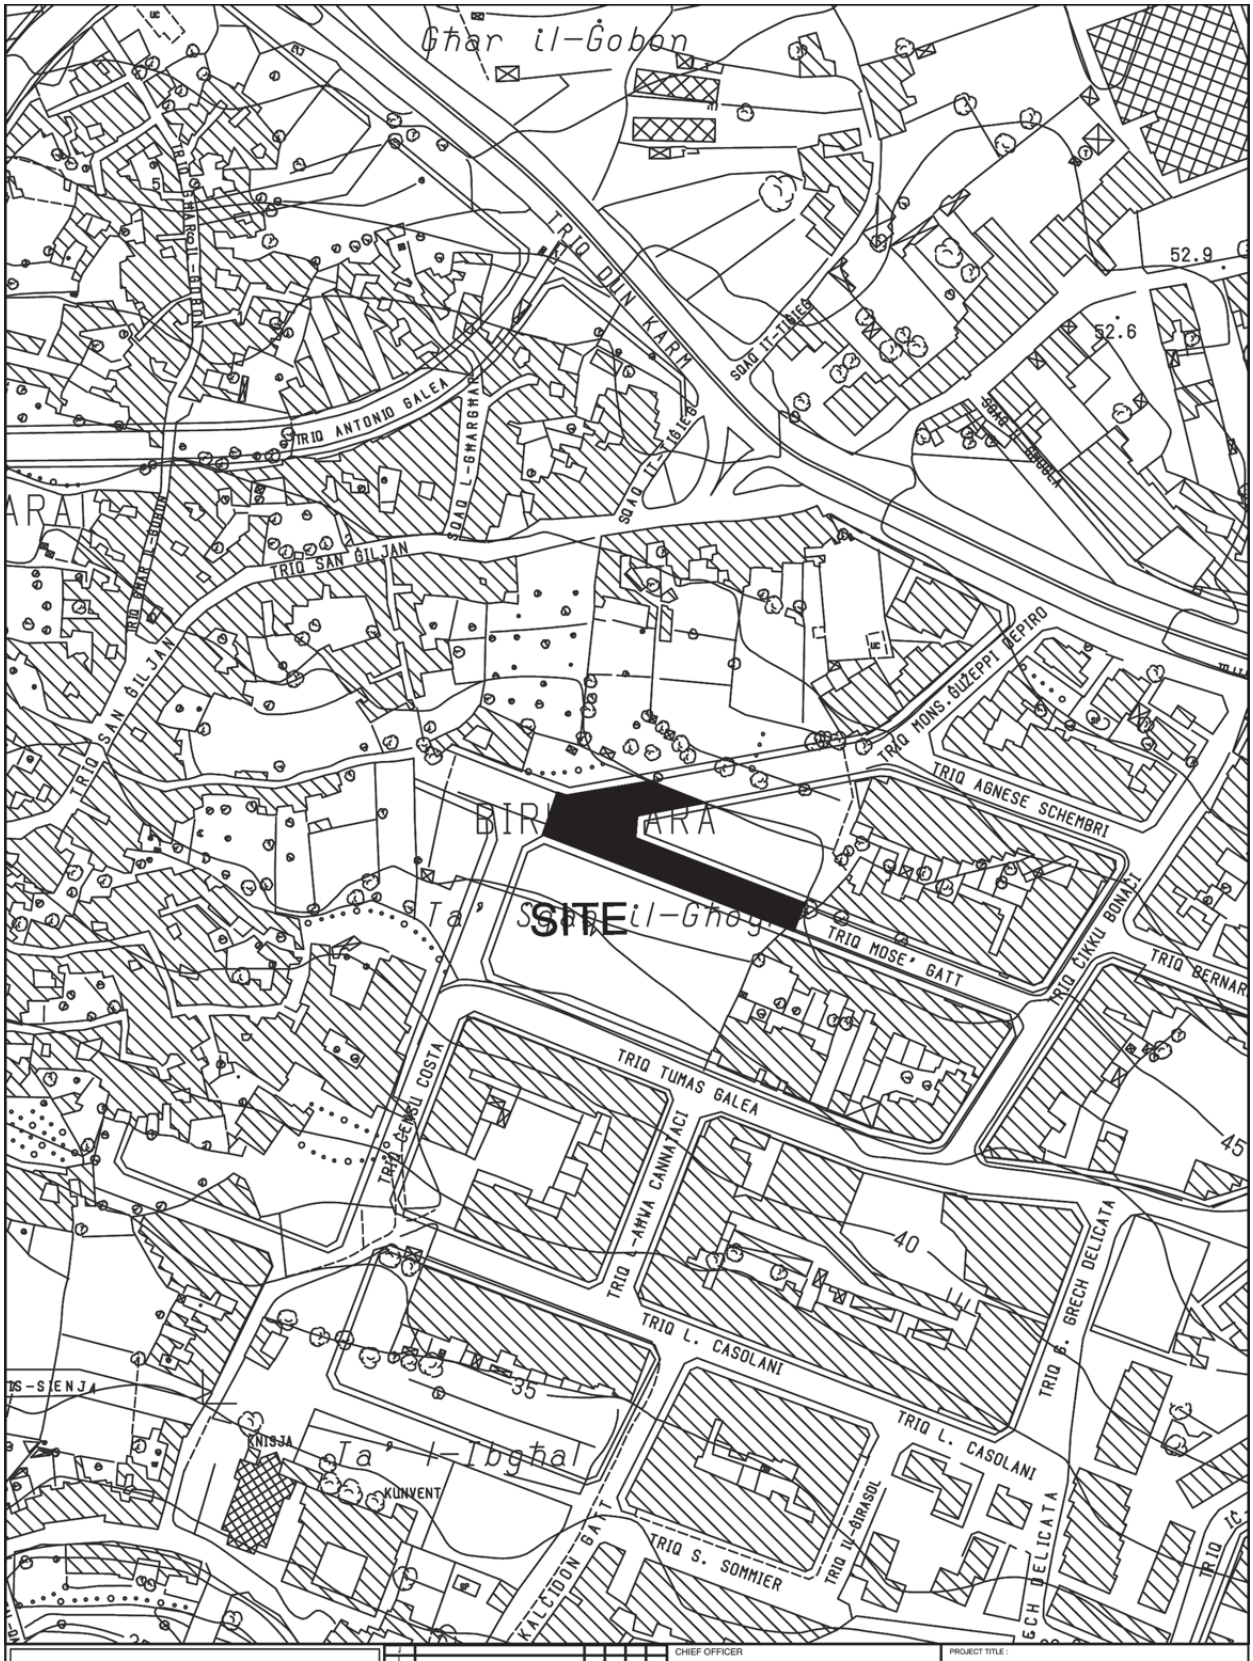


Transport Malta
Roads & Infrastructure Directorate

CHIEF OFFICER	S.GRIMA
ARCHITECT	R.Z.
CHECKED BY	G.G.
DRAWN BY	M.B.
PROJECT TITLE :	BIRKIRKARA
DRAWING TITLE :	TRIQ MOSE GATT SITE PLAN
DATE :	DECEMBER 2016
FILE No :	RD371/16
DRAWING No :	RD140/16
SHEET SIZE	A4
SCALE :	1 : 2500
REVISION :	A
SHEET No :	3

PROJECT No. : -

P:\Design\Common Area\Traffic Management\2016\Birkirkara\2016 Birkirkara.dwg

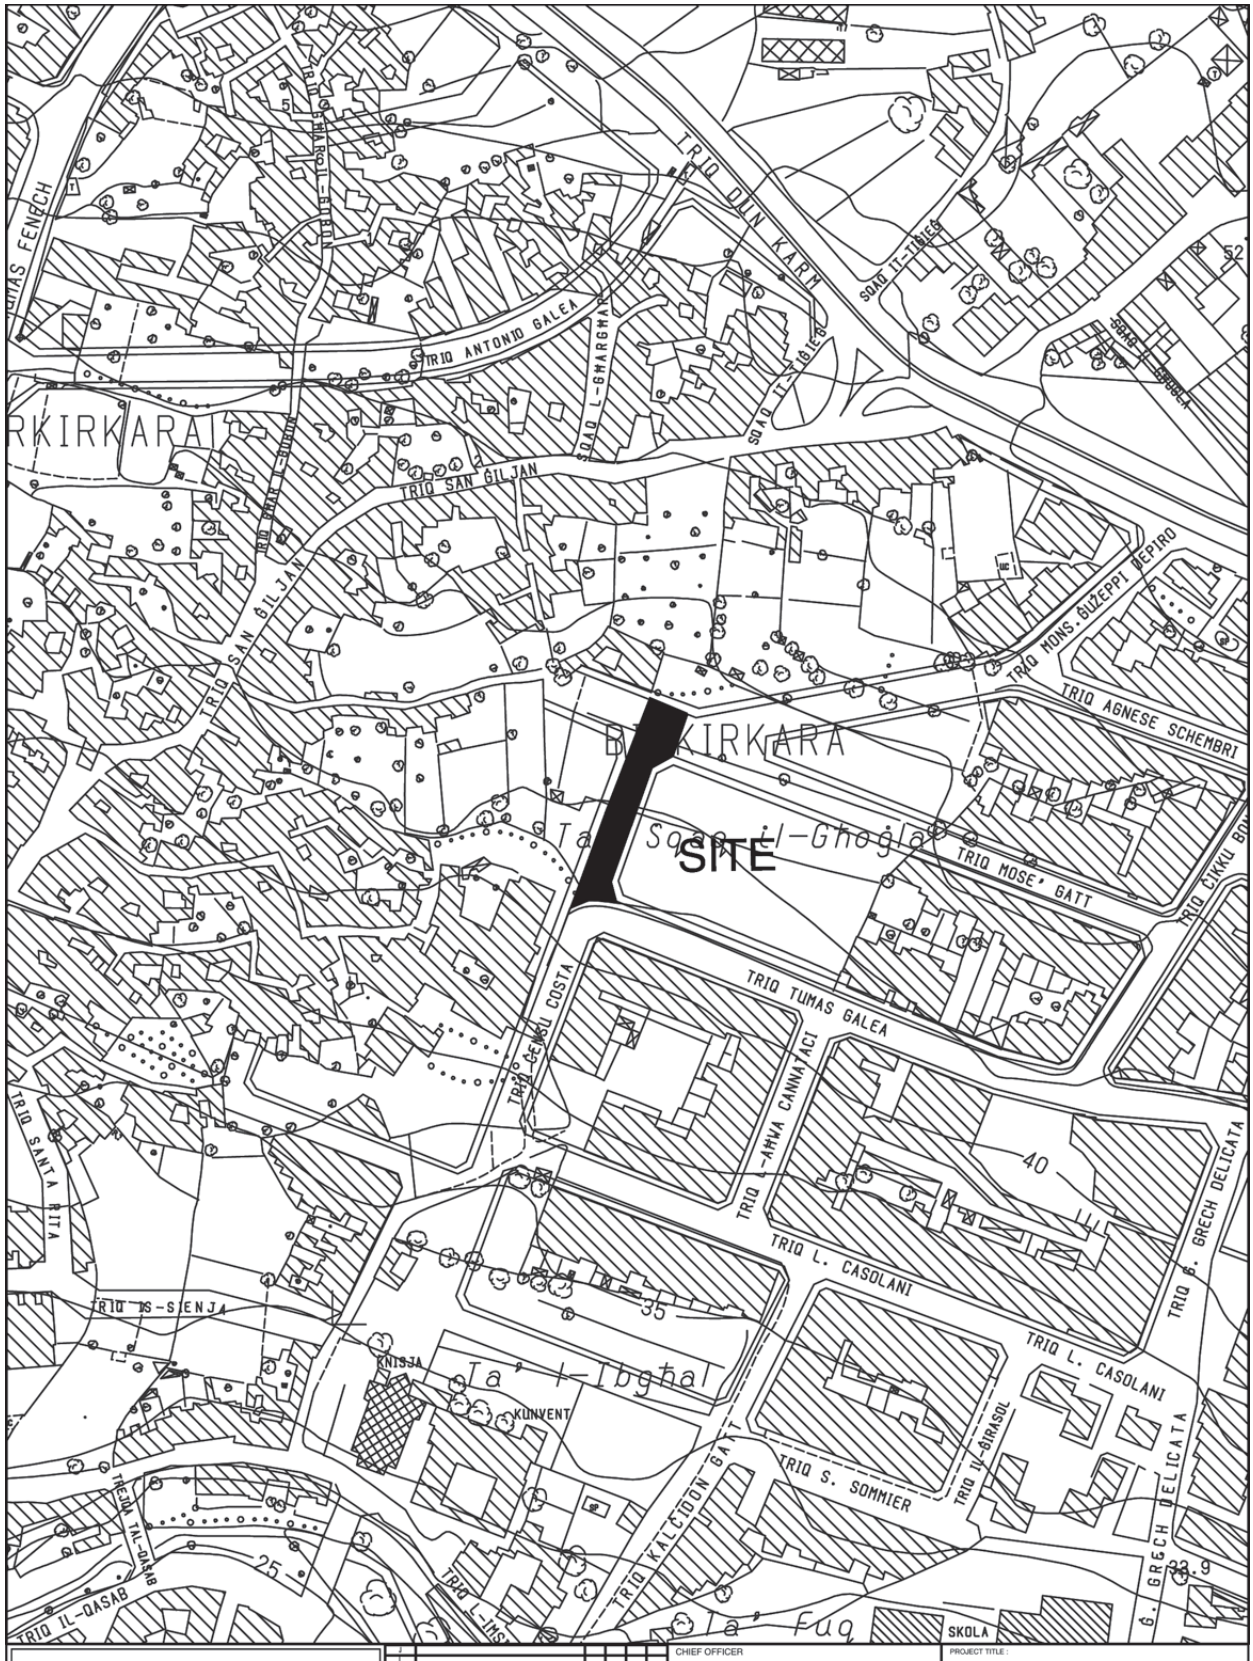

Transport Malta – Roads & Infrastructure Directorate		CHIEF OFFICER: S.GRIMA	PROJECT TITLE: BIRKIRKARA		
		ARCHITECT: R.Z.	DRAWING TITLE: TRIQ CENSU COSTA SITE PLAN		
		CHECKED BY: G.G.	DATE: DECEMBER 2016	FILE No: RD453/16	DRAWING No: RD182/16
PROJECT No.: -	P:\Design\Common Area\Traffic Management\2016\Birkirkara\2016 Birkirkara.dwg	DRAWN BY: M.B.	SHEET SIZE: A4	SCALE: 1 : 2500	REVISION: A / SHEET No: 2