
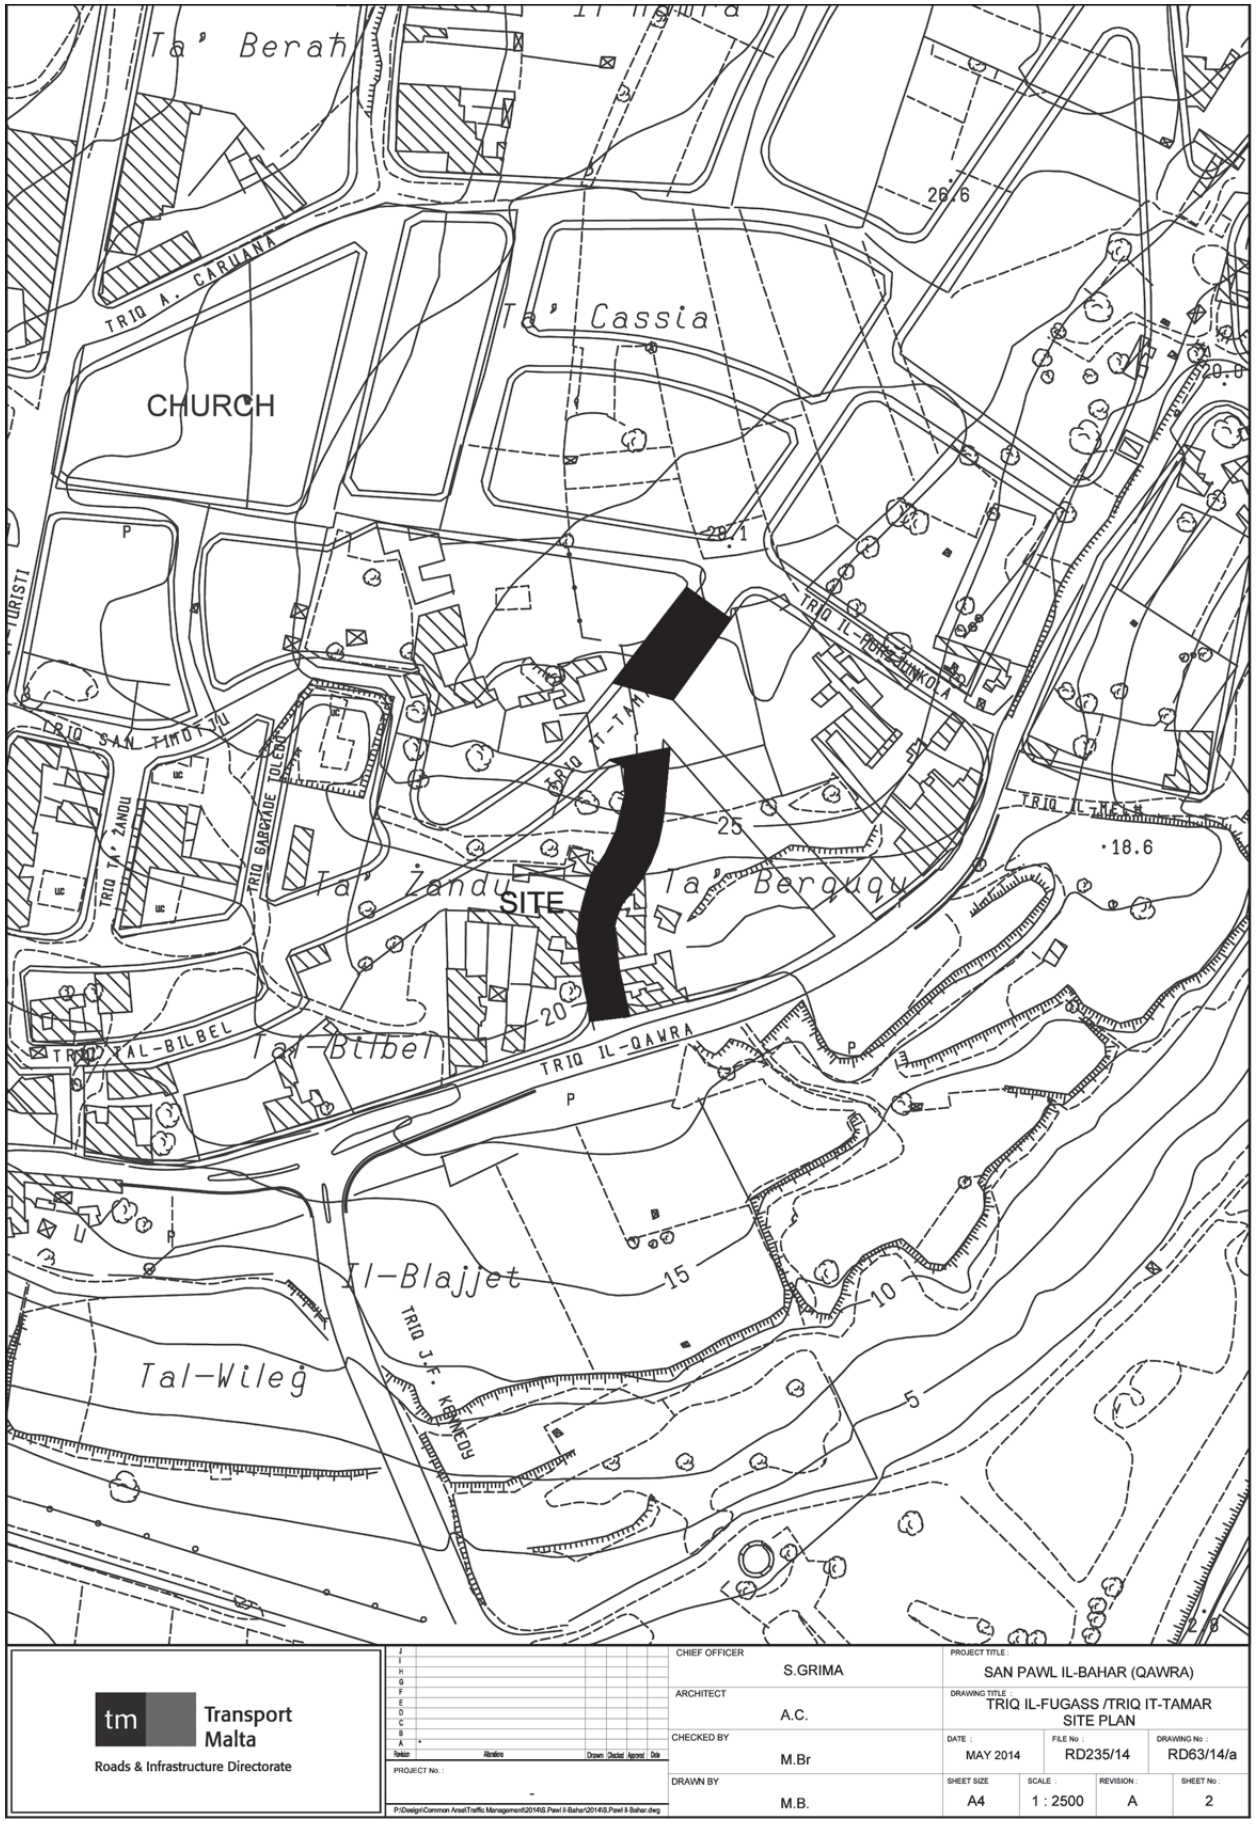



Transport Malta Roads & Infrastructure Directorate	CHIEF OFFICER: S.GRIMA	PROJECT TITLE: SAN PAWL IL-BAHAR (QAWRA)	
	ARCHITECT: A.C.	DRAWING TITLE: TRIQ IL-FUGASS /TRIQ IT-TAMAR SITE PLAN	
	CHECKED BY: M.Br	DATE: MAY 2014	FILE No: RD235/14 — DRAWING No: RD63/14/a
PROJECT No.: -	DRAWN BY: M.B.	SHEET SIZE: A4 — SCALE: 1 : 2500 — REVISION: A — SHEET No: 2	

P:\Design\Common Area\Traffic Management\2014\8.Pawl il-Bahar\2014\8.Pawl il-Bahar.dwg

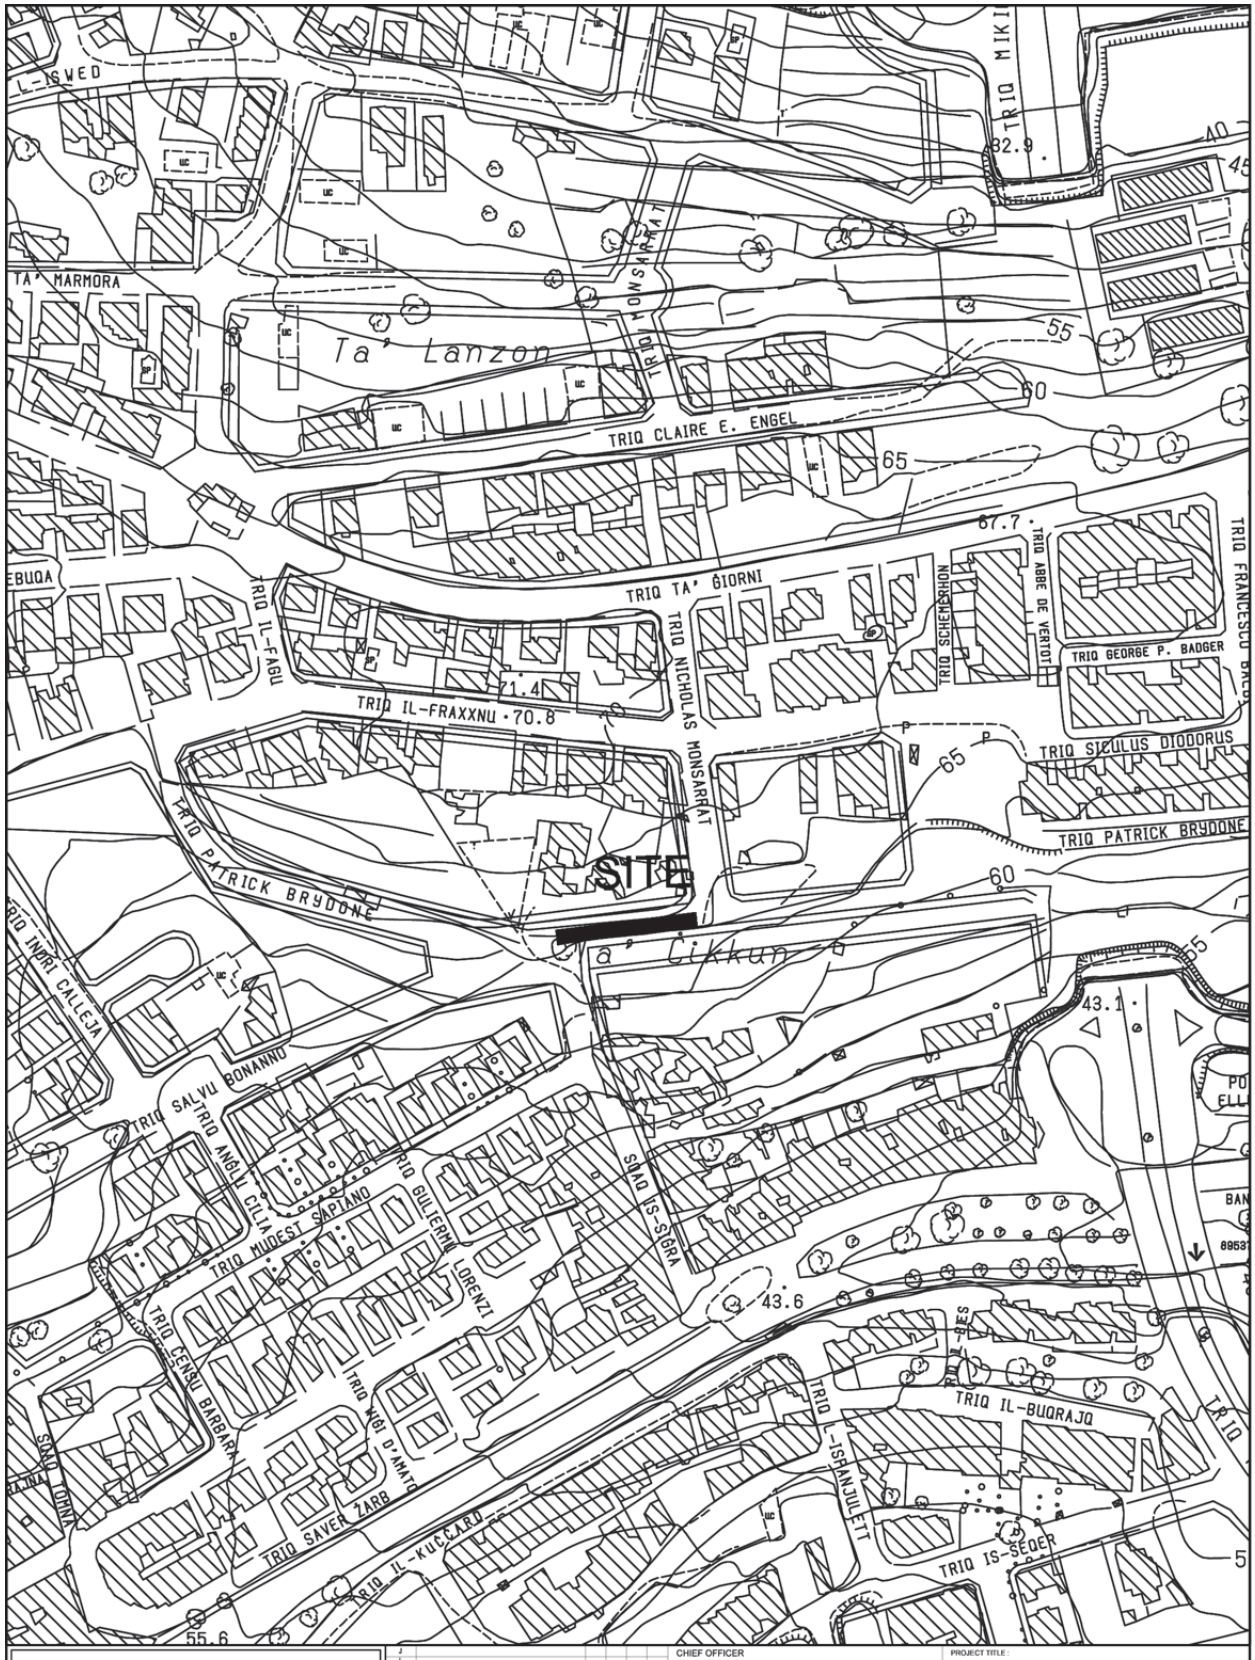

Transport Malta Roads & Infrastructure Directorate	CHIEF OFFICER: S.GRIMA	PROJECT TITLE: SAN GILJAN	
	ARCHITECT: A.C.	DRAWING TITLE: TRIQ PATRICK BRYDONE SITE PLAN	
	CHECKED BY: L.C.B.	DATE: November 2014 / FILE No: - / DRAWING No: RD340/14	
PROJECT No.: -	DRAWN BY: M.B.	SHEET SIZE: A4 / SCALE: 1 : 2500 / REVISION: A / SHEET No: 1	

P:\Design\Common Area\Traffic Management\2014\San Giljan\San Giljan 2014.dwg

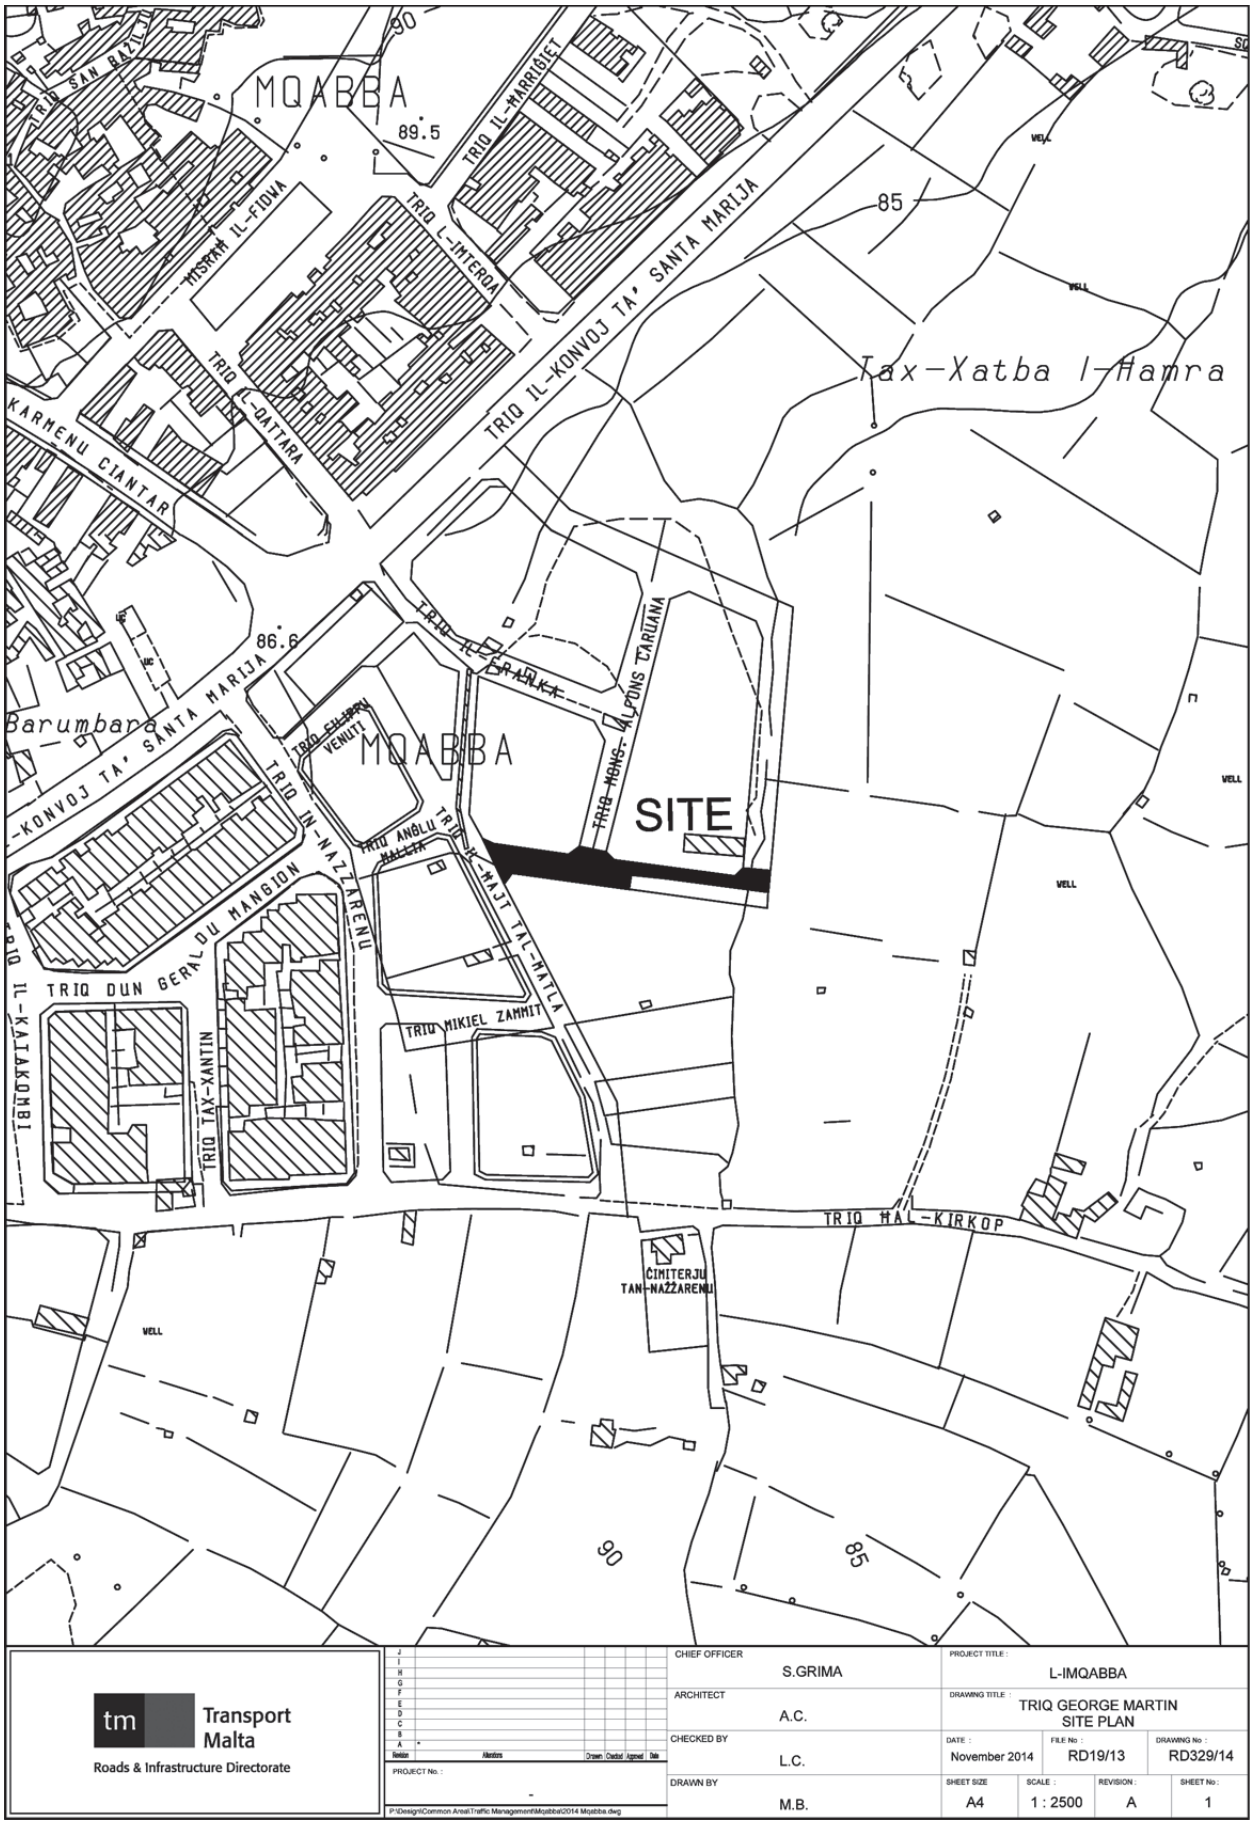


Transport Malta
Roads & Infrastructure Directorate

CHIEF OFFICER: S.GRIMA			PROJECT TITLE: L-IMQABBA		
ARCHITECT: A.C.			DRAWING TITLE: TRIQ GEORGE MARTIN SITE PLAN		
CHECKED BY: L.C.	DATE: November 2014	FILE No: RD19/13	DRAWING No: RD329/14		
DRAWN BY: M.B.	SHEET SIZE: A4	SCALE: 1 : 2500	REVISION: A	SHEET No: 1	

PROJECT No.: -

P:\Design\Common Area\Traffic Management\Mqabba\2014 Mqabba.dwg

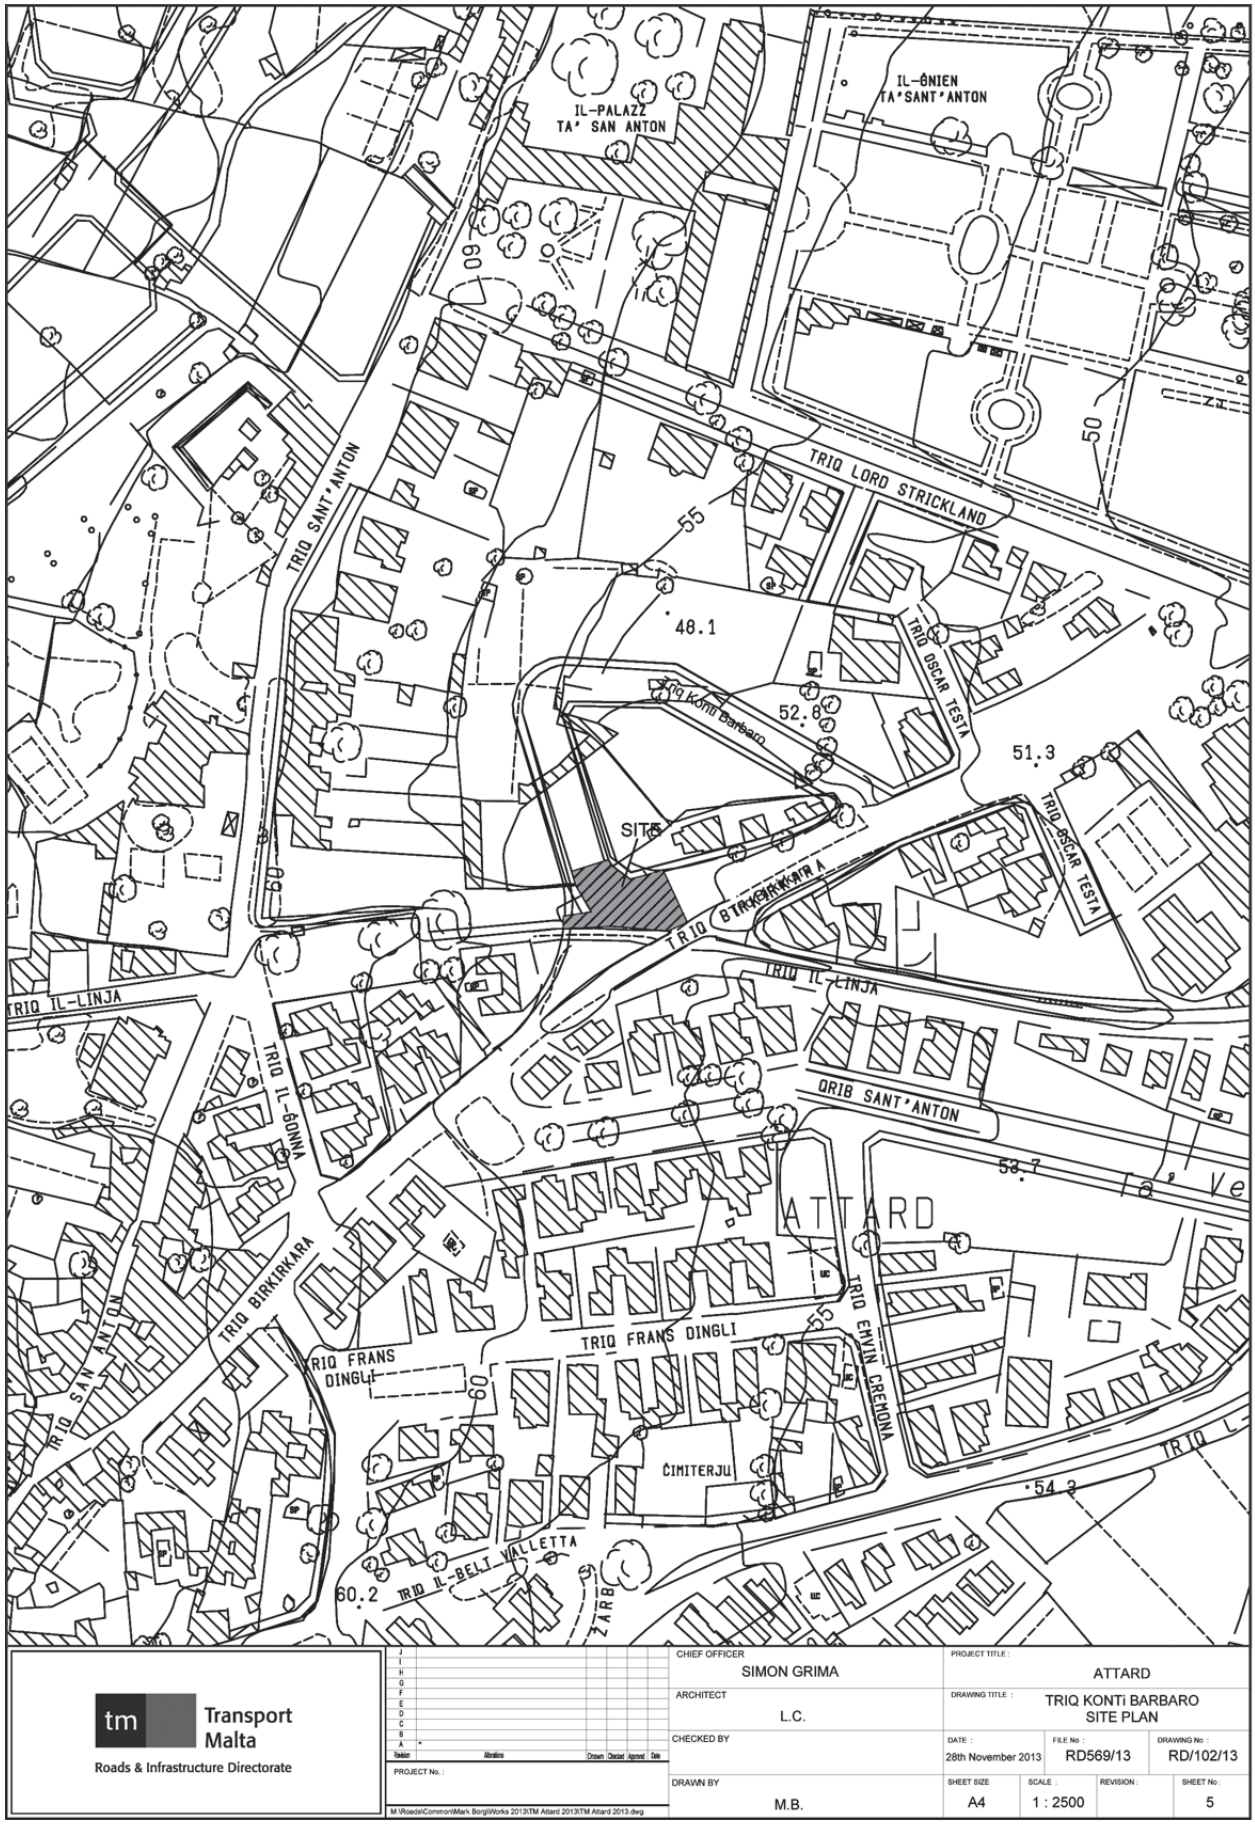


Transport Malta
Roads & Infrastructure Directorate

CHIEF OFFICER: SIMON GRIMA			PROJECT TITLE: ATTARD	
ARCHITECT: L.C.			DRAWING TITLE: TRIQ KONTI BARBARO SITE PLAN	
CHECKED BY			DATE: 28th November 2013	FILE No: RD569/13	DRAWING No: RD/102/13
DRAWN BY: M.B.	SHEET SIZE: A4	SCALE: 1 : 2500	REVISION:	SHEET No: 5

PROJECT No.:

M:\Roads\Common\Mark Borg\Works 2013\TM Attard 2013\TM Attard 2013.dwg

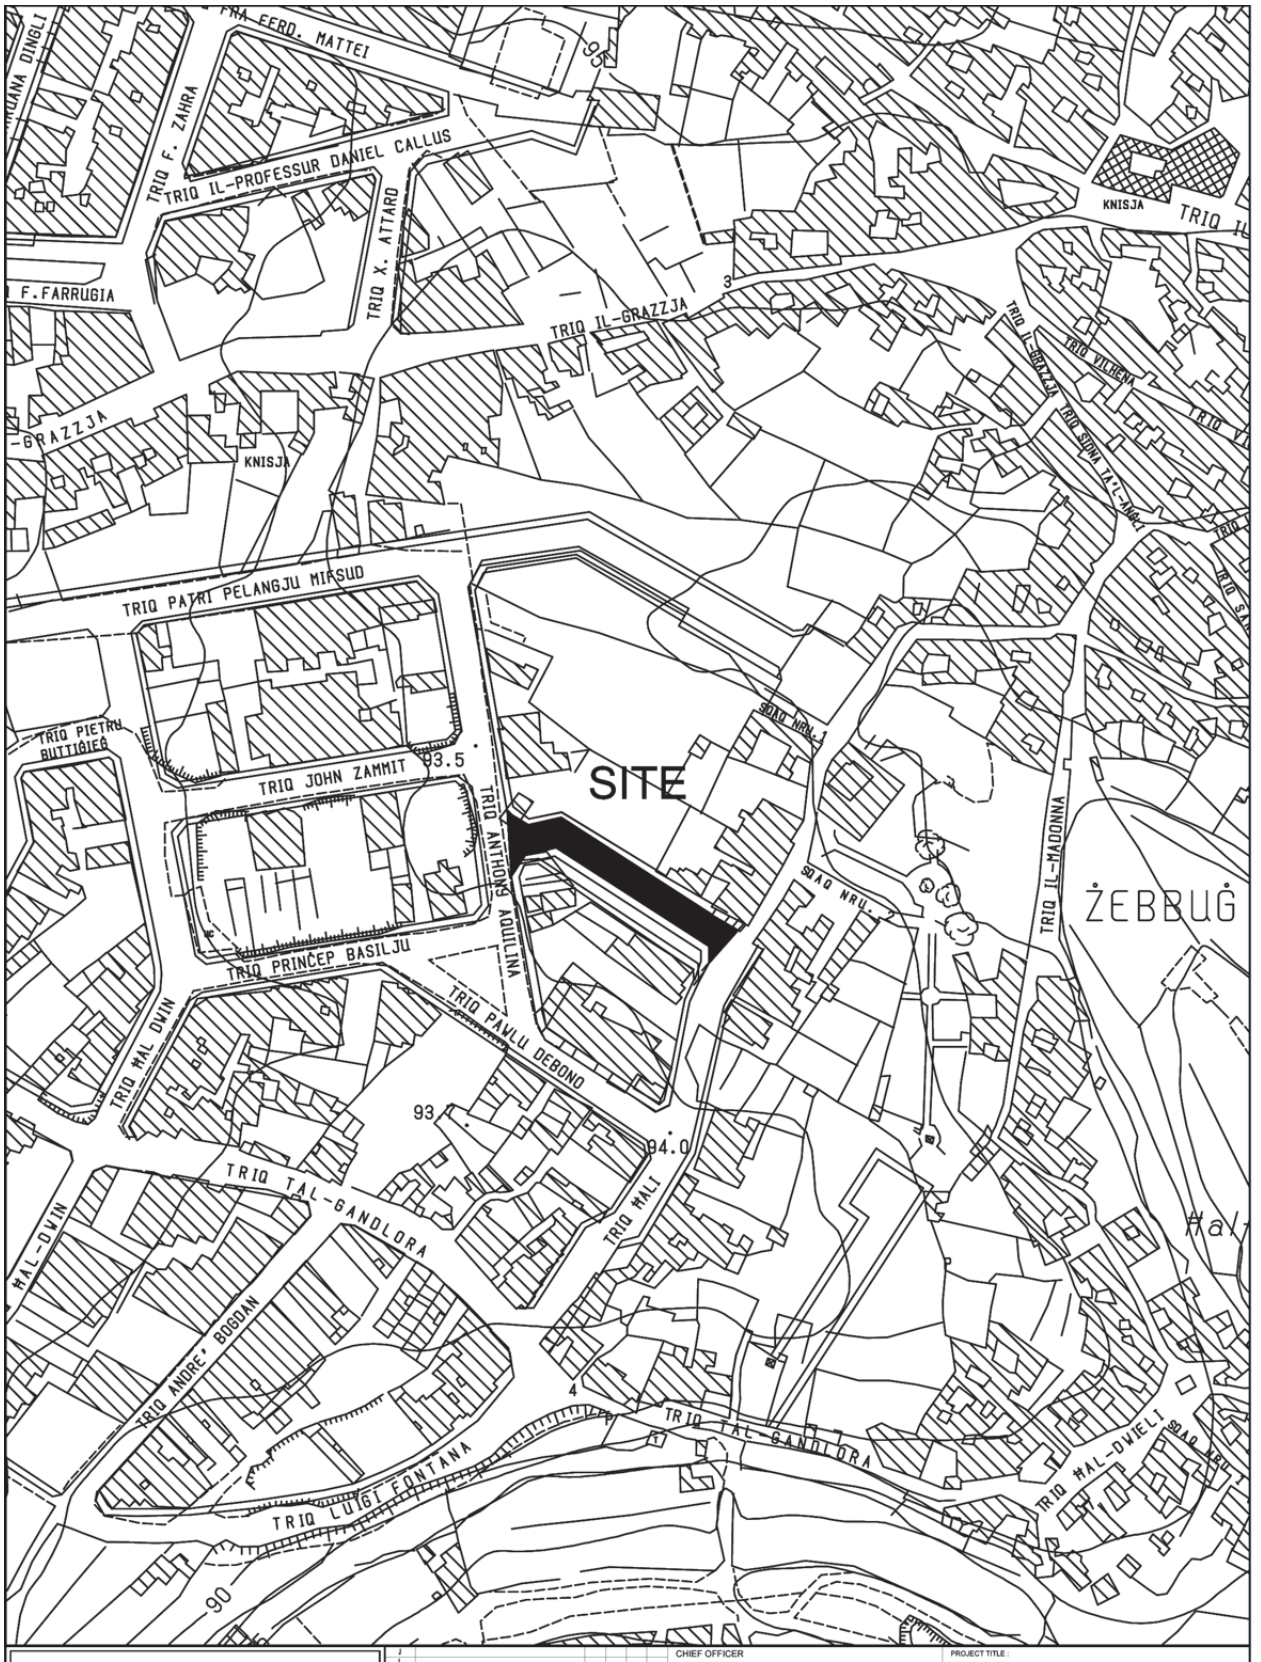

Transport Malta Roads & Infrastructure Directorate	
CHIEF OFFICER: S.GRIMA	PROJECT TITLE: HAZ-ZEBBUG
ARCHITECT: A.C.	DRAWING TITLE: TRIQ PATRI ANDREA AZZOPARDI SITE PLAN
CHECKED BY: M.Br.	DATE: June 2014 · FILE No: - · DRAWING No: RD77/14/a
DRAWN BY: M.B.	SHEET SIZE: A4 · SCALE: 1 : 2500 · REVISION: A · SHEET No: 1
PROJECT No.: -	P:\Design\Common Areas\Traffic Management\2014\Haz-Zebbug\2014 Haz-Zebbug.dwg

Nru. 1241

ATT DWAR IT-TRASFERIMENT TAL-ATTIV, ID-DRITTIJIET, ID-DEBITI U L-OBBLIGI TA' ENEMALTA (KAP. 536)

Avviż ta' Ħruġ ta' Ishma Ġodda Favur il-Gvern ta' Malta

SKONT l-Artikolu 3(4) tal-Att dwar it-Trasferiment tal-Attiv, id-Drittijiet, id-Debiti u l-Obbligi ta' Enemalta, il-Ministru għall-Enerġija u s-Saħħa, b'din jgħarraf bil-ħruġ ta' ishma ġodda favur il-Gvern ta' Malta fil-kumpannija pubblika b'responsabbiltà limitata Enemalta plc rreġistrata skont il-liġijiet ta' Malta u li għandha n-numru ta' reġistrazzjoni ta' kumpannija C65836, taħt it-termini u l-kondizzjonijiet li ġejjin:

Data tal-allokazzjoni tal-ishma:	Is-27 ta' Awwissu, 2014
Deskrizzjoni tal-ishma	Ishma Ordinarji A
Għadd ta' ishma allokati	199,953,001 (mija u disgħa u disgħin miljun, disa' mija u tlieta u ħamsin elf u wieħed)
Valur nominanti ta' kull sehem	€1 kull wieħed
Sakemm kull sehem għandu jitqies bħala mħallas	Imħallas kollu

Il-5 ta' Diċembru, 2014

No. 1241

ENEMALTA (TRANSFER OF ASSETS, RIGHTS, LIABILITIES AND OBLIGATIONS) ACT (CAP. 536)

Notice of Issue of new shares in favour of the Government of Malta

IN accordance with Article 3(4) of the Enemalta (Transfer of Assets, Rights, Liabilities and Obligations) Act, the Minister for Energy and Health, hereby notifies that new shares in favour of the Government of Malta as its shareholder in the public limited liability company Enemalta plc, registered under the laws of Malta and bearing company registration number C65836 have been issued on the following terms and conditions:

Date of allotment of shares	27th August, 2014
Description of shares	Ordinary A Shares
Number of shares allotted	199,953,001 (one hundred and ninety-nine million, nine hundred and fifty-three thousand and one)
Nominal value of each share	€1 each
Extent to which each share is to be treated as paid up	Fully paid-up

5th December, 2014

Nru. 1242

ATT DWAR L-AMBJENT U L-IPPJANAR TAL-IŻVILUPP (ARTIKOLU 81) (Kap. 504)

Skedar ta' Proprjetà

L-Imġarr u ż-Żebbiegħ

L-Awtorità ta' Malta dwar l-Ambjent u l-Ippjanar b'din tiddikjara l-proprjetajiet li ġejjin (ara l-mapep fuq paġni 13,652 sa 13,659) bħala inklużi fil-Lista ta' Proprjetà Skedata, skont l-Artikolu 81 tal-Att dwar l-Ambjent u l-Ippjanar tal-Iżvilupp, kif ġej.

No. 1242

ENVIRONMENT AND DEVELOPMENT PLANNING ACT (ARTICLE 81) (Cap. 504)

Scheduling of Property

Mġarr and Żebbiegħ

The Malta Environment and Planning Authority is hereby declaring the following properties (see maps on pages 13,652 to 13,659) as included in the List of Scheduled Property in terms of Article 81 of the Environment and Development Planning Act as follows.