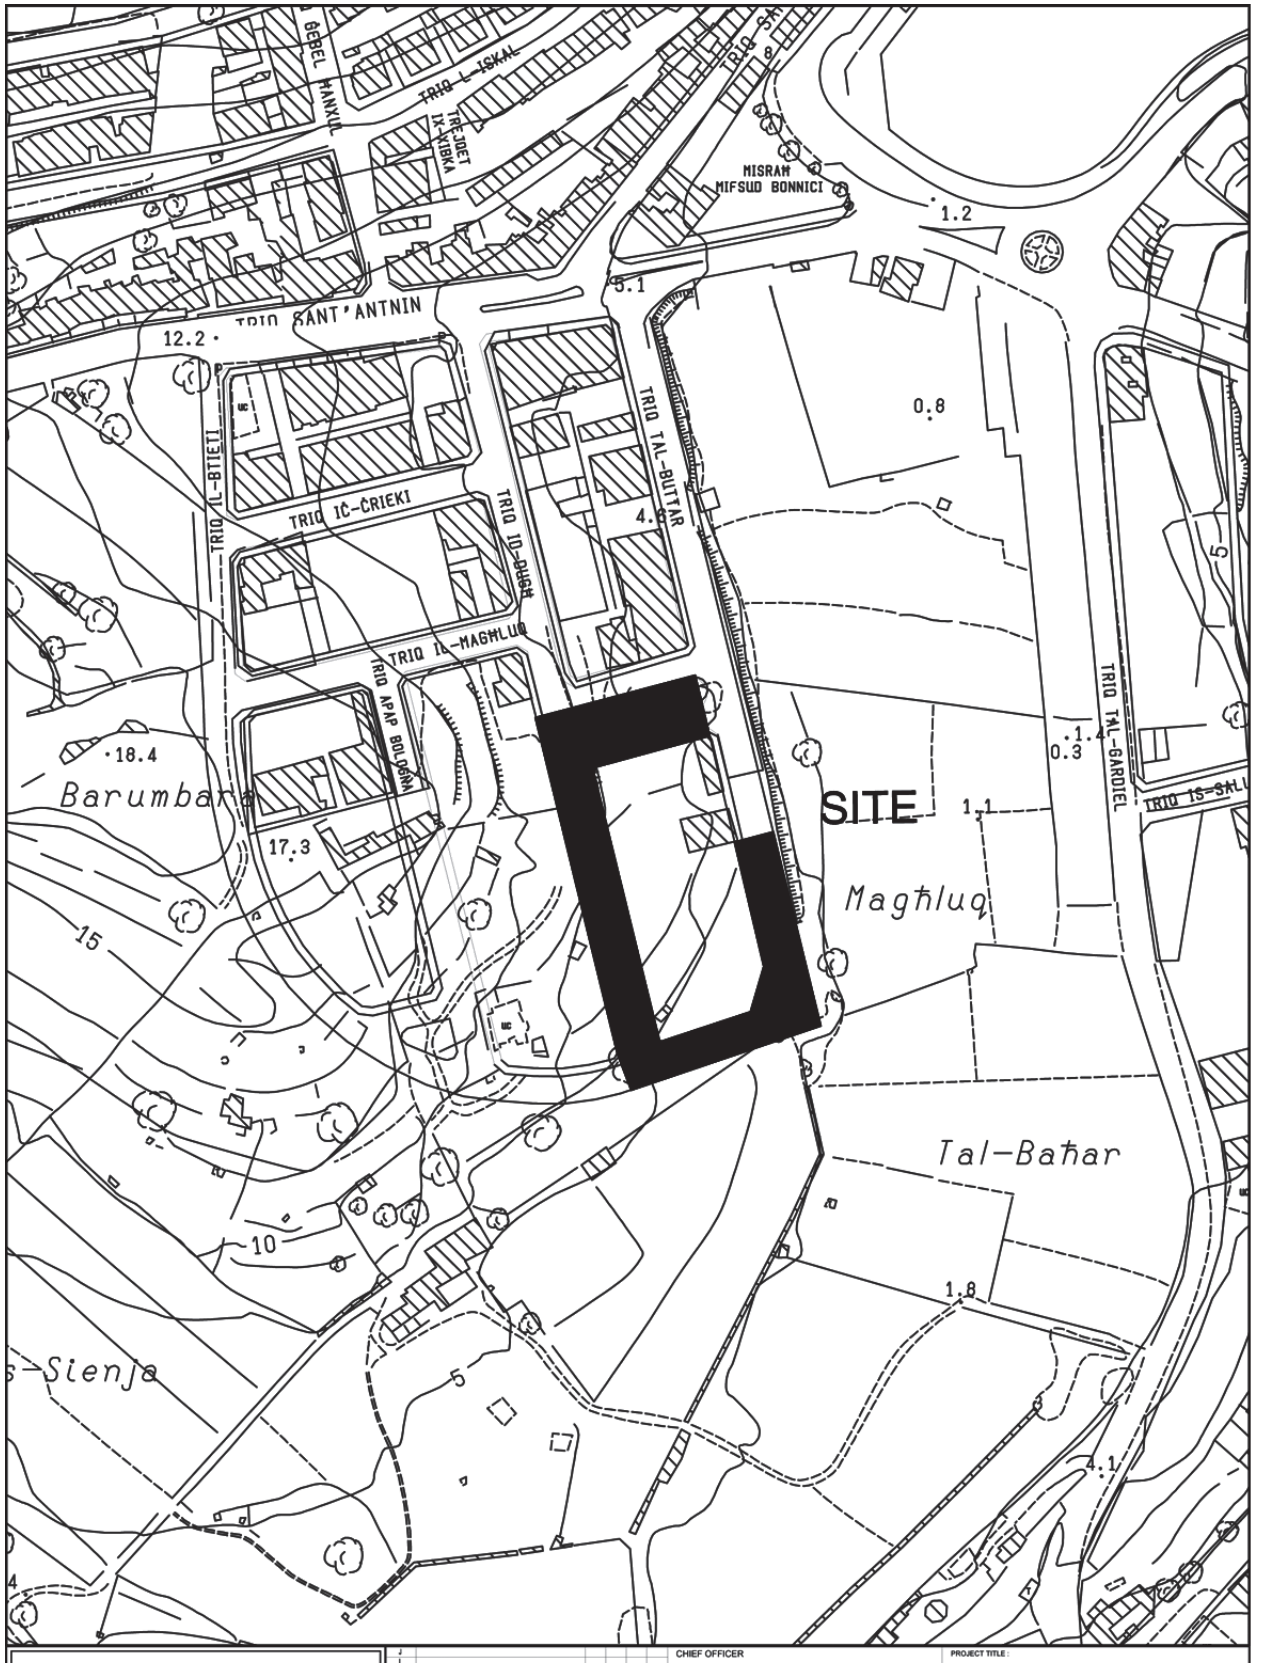



Transport Malta
Roads & Infrastructure Directorate

Revision	Alterations	Drawn	Checked	Approved	Date
J					
I					
H					
G					
F					
E					
D					
C					
B					
A	-				

PROJECT No. : -

P:\Design\Common Area\Traffic Management\2014\Mscala\2014 Mscala.dwg

CHIEF OFFICER: S.GRIMA	PROJECT TITLE: MRSASCALA			
ARCHITECT: A.C.	DRAWING TITLE: TRIQ ID-DUGĦ C/W TRIQ LORRY SANT SITE PLAN			
CHECKED BY: C.B.	DATE: May 2014	FILE No: RD227/14	DRAWING No: RD59/14/a	
DRAWN BY: M.B.	SHEET SIZE: A4	SCALE: 1 : 2500	REVISION: A	SHEET No: 1

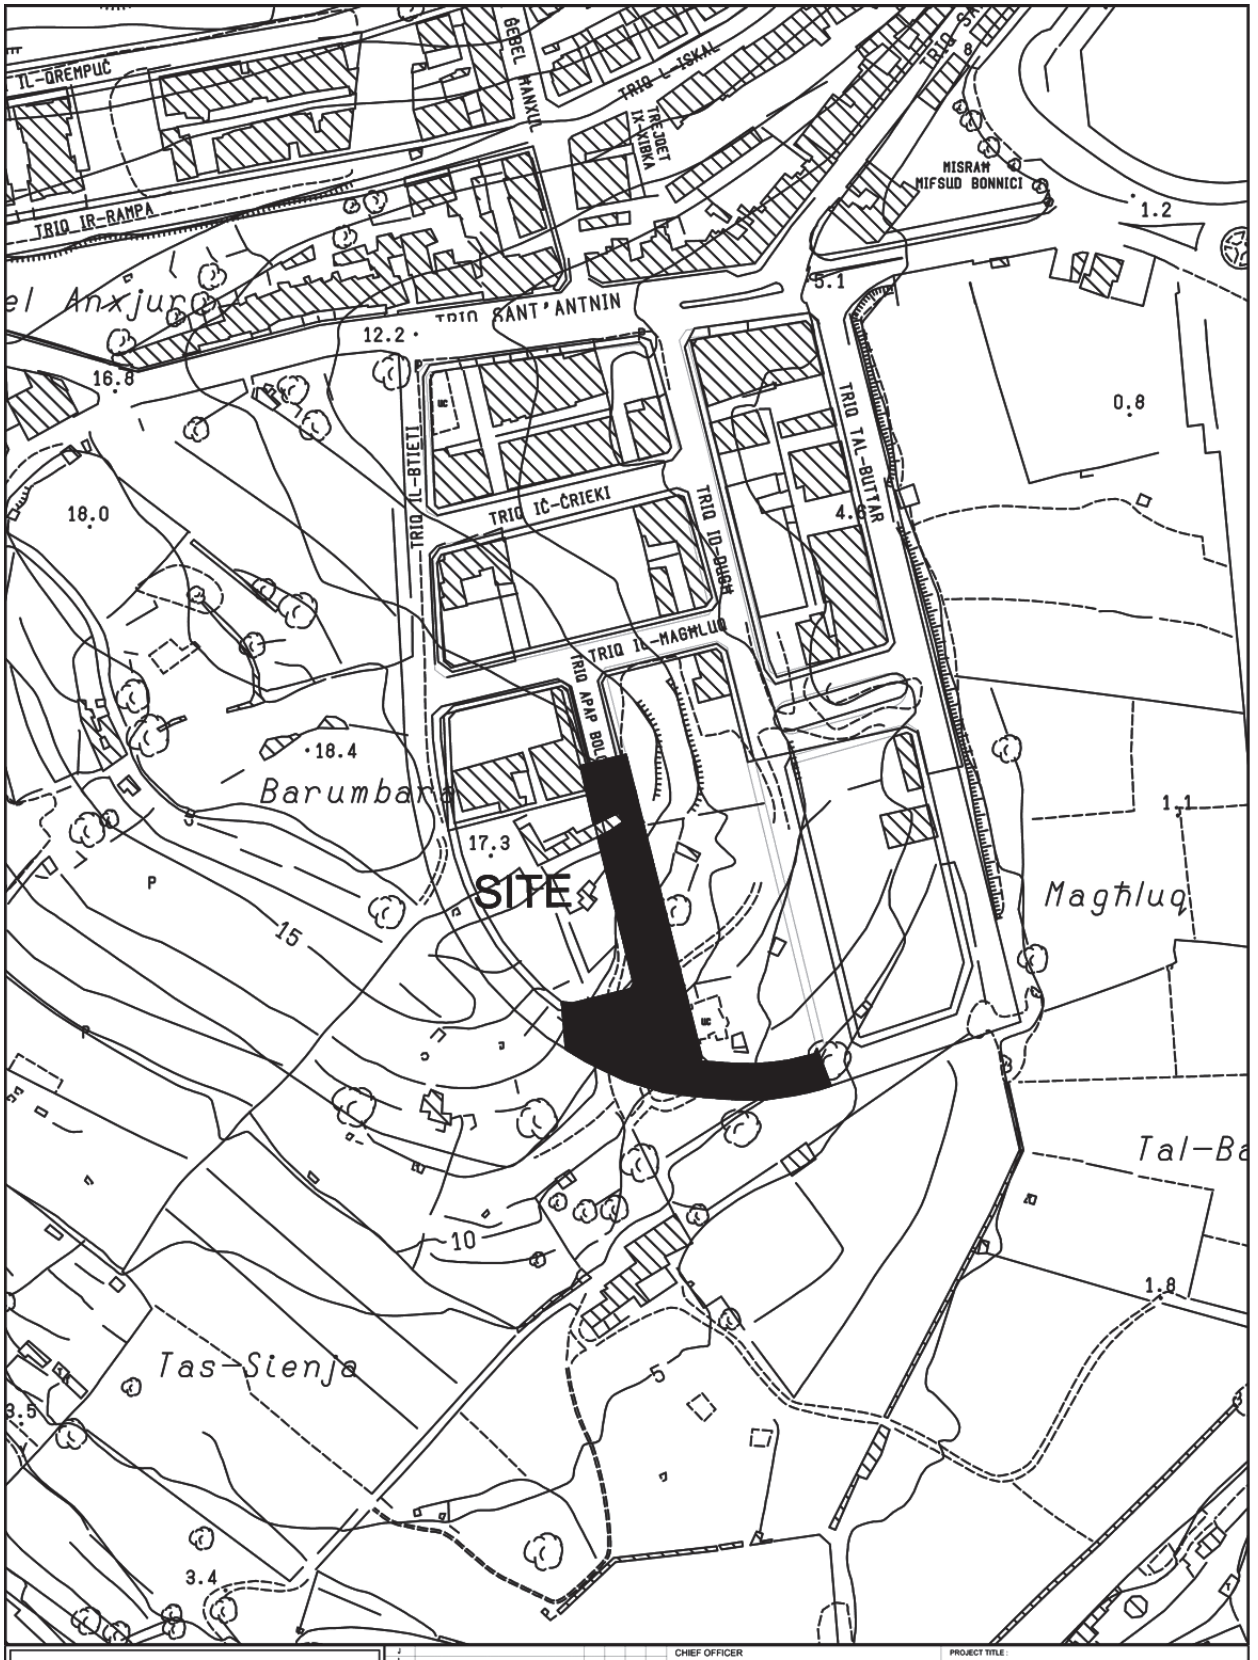


Transport Malta Roads & Infrastructure Directorate	CHIEF OFFICER: S.GRIMA	PROJECT TITLE: MRSASCALA	
	ARCHITECT: A.C.	DRAWING TITLE: TRIQ APAP BOLOGNA SITE PLAN	
	CHECKED BY: C.B.	DATE: May 2014 / FILE No: RD228/14 / DRAWING No: RD60/14/a	
	DRAWN BY: M.B.	SHEET SIZE: A4 / SCALE: 1 : 2500 / REVISION: A / SHEET No: 2	

Revision | Alterations | Drawn | Checked | Approved | Date

PROJECT No.: -

P:\Design\Common Area\Traffic Management\2014\Mscala\2014 Mscala.dwg

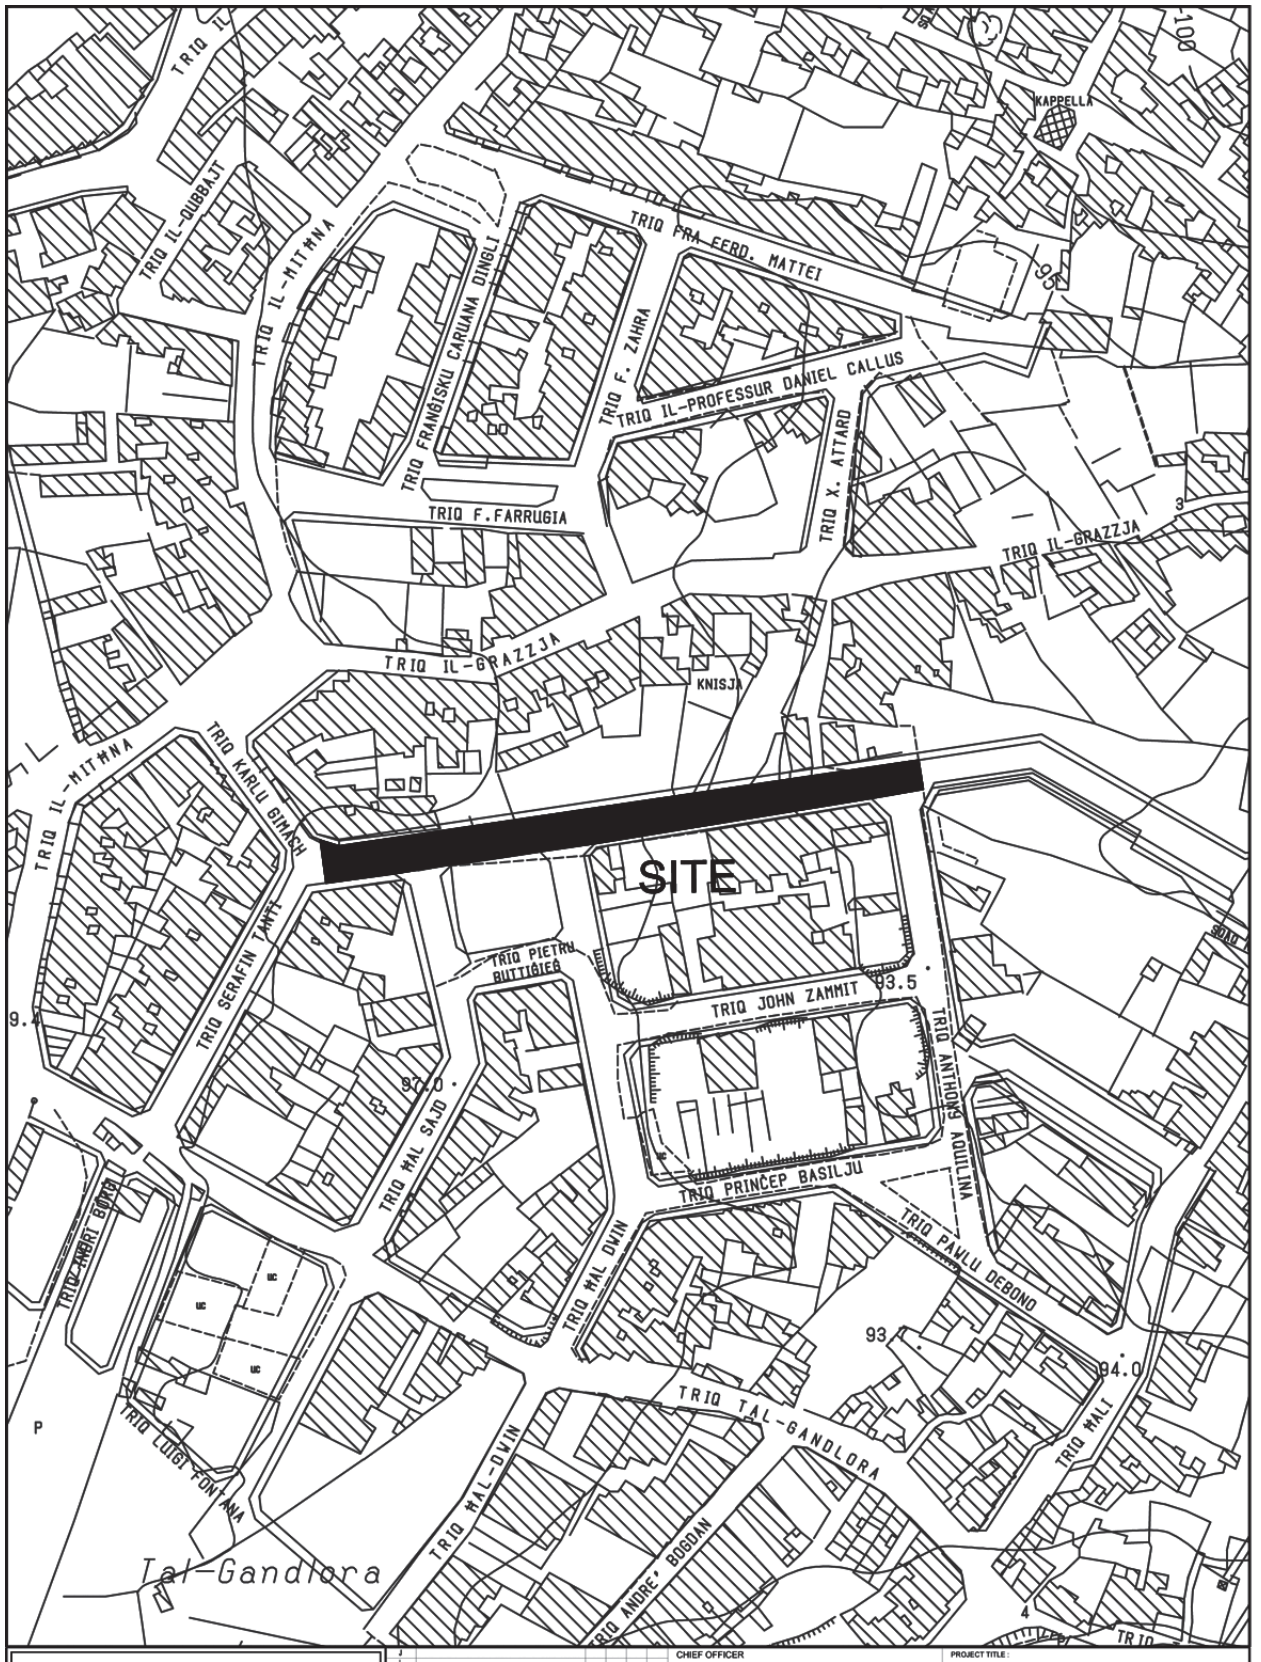

Transport Malta
Roads & Infrastructure Directorate

CHIEF OFFICER	S.GRIMA	PROJECT TITLE :	HAZ-ZEBBUG		
ARCHITECT	A.C.	DRAWING TITLE :	TRIQ PELAGJU MIFSUD SITE PLAN		
CHECKED BY	A.C.	DATE : February 2015	FILE No : RD572/14	DRAWING No : RD38/15	
DRAWN BY	M.B.	SHEET SIZE A4	SCALE : 1 : 2500	REVISION : A	SHEET No : 1

PROJECT No. :

P:\Design\Common Area\Traffic Management\2015\Haz-Zebbug\2015 Haz-Zebbug.dwg