
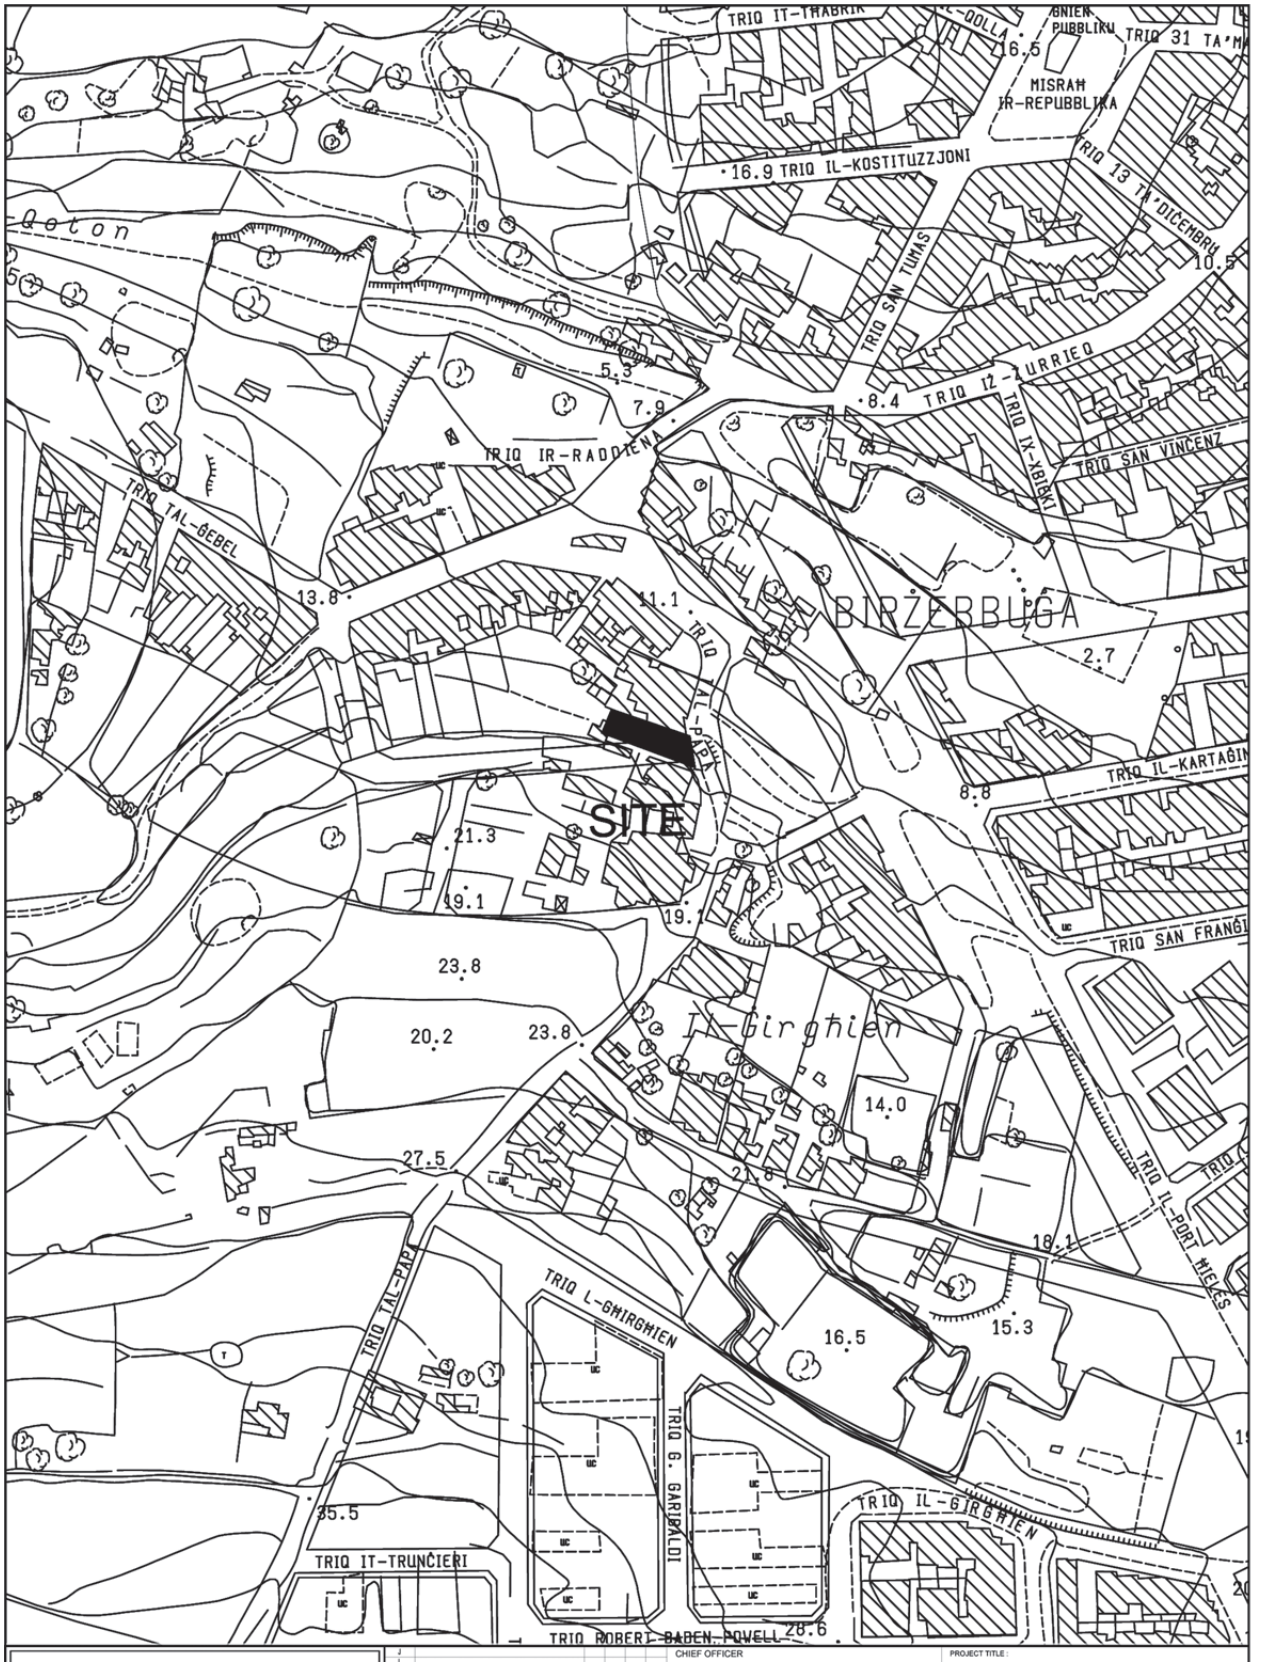


Transport Malta
Roads & Infrastructure Directorate

CHIEF OFFICER: -	PROJECT TITLE: BIRZEBBUGA		
ARCHITECT: D.V.	DRAWING TITLE: P/O TRIQ MONS. PENZA SITE PLAN		
CHECKED BY: M.Br	DATE: February 2018	FILE No: -	DRAWING No: RD/64/18
DRAWN BY: M.B.	SHEET SIZE: A4	SCALE: 1 : 2500	REVISION: A / SHEET No: 2

PROJECT No.: -

P:\Design\Common Area\Traffic Management\2018\Birzebbuga\2018 Birzebbuga.dwg

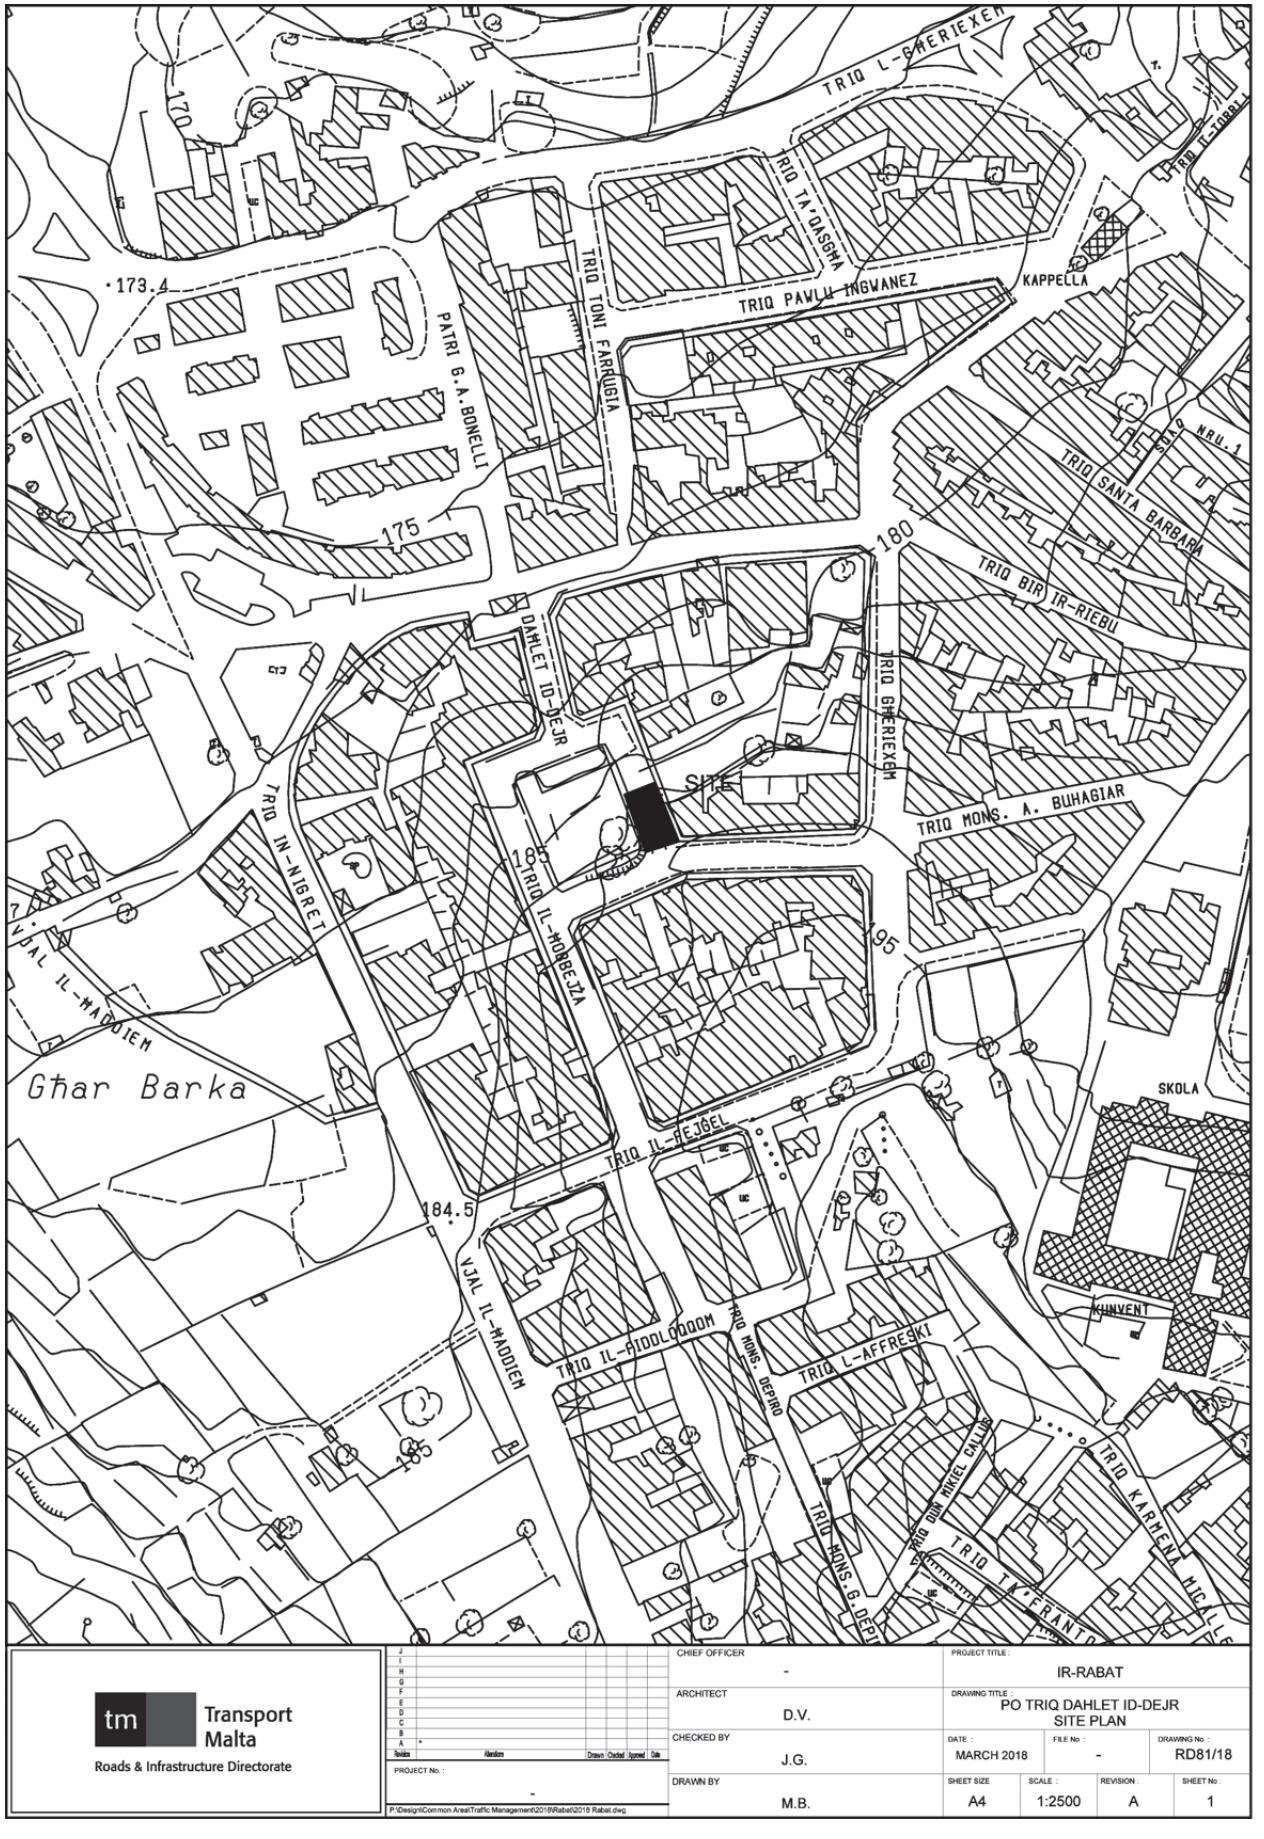

Transport Malta Roads & Infrastructure Directorate		CHIEF OFFICER: -	PROJECT TITLE: IR-RABAT
		ARCHITECT: D.V.	DRAWING TITLE: PO TRIQ DAHLET ID-DEJR SITE PLAN
		CHECKED BY: J.G.	DATE: MARCH 2018 / FILE No: - / DRAWING No: RD81/18
PROJECT No.: -	P:\Design\Common Areas\Traffic Management\2018\Rabat\2018 Rabat.dwg	DRAWN BY: M.B.	SHEET SIZE: A4 / SCALE: 1:2500 / REVISION: A / SHEET No: 1