(ii) tkun iddikjarata falluta jew meta l-qagħda finanzjarja tagħha tkun prekarja jew xort'oħra tagħmel lill-applikant mhux adattat; jew

(iii) tkun tkeċċiet mill-pulizija jew mill-forzi armati jew mis-servizz tal-ħabs minħabba xi reat jew xi nuqqas ieħor fl-imġiba; jew

(iv) tkun uffiċjal pubbliku jew membru tal-Pulizija jew tal-forzi armati jew tas-servizz tal-ħabs; jew

(b) dwar xi tagħrif li jkun ta' interess pubbliku; jew

(c) meta l-applikant ma jkollux il-kwalifiki meħtieġa kif jista' jkun preskritt bl-Att jew taħtu.

Is-7 ta' Frar, 2014

(ii) has been declared bankrupt or his financial position is precarious or otherwise renders the applicant unsuitable; or

(iii) has been discharged from the police or armed forces or the prison services because of any offence or other misbehaviour; or

(iv) is a public officer or a member of the police or armed forces or the prison services; or

(b) when information is available which is in the public interest; or

(c) where the applicant does not possess the necessary qualifications as may be prescribed by or under the Act.

7th February, 2014

Nru. 137

AWTORITÀ GĦAT-TRASPORT F'MALTA

Formazzjoni ta' Toroq fi Pjazza Għarram, Ħaż-Żebbug, Triq Kortina San Nikola, Bormla Triq Patri Feliċjan Grech, Ħaż-Żabbar u Triq May Butcher, Iklin

Bis-saħħa tal-Artikolu erbatax (14) tal-Avviż Legali Nru. 39 tal-2010, l-Awtorità għat-Trasport f'Malta tgħarraf bl-intenzjoni tagħha illi tlesti l-formazzjoni ta':

Parti minn Pjazza Għarram, Ħaż-Żebbuġ (indikata fuq il-pjanta f'paġna 1168).

Parti minn Triq Kortina San Nikola, Bormla (indikata fuq il-pjanta f'paġna 1169).

Triq Patri Felicjan Grech, Ħaż-Żabbar (indikata fuq il-pjanta f'paġna 1170).

Triq May Butcher, L-Iklin (indikata fuq il-pjanta f'paġna 1171).

Kull persuna illi skont il-liġi għandha l-obbligu li tifforma din it-triq [inkluż billi takkwista l-art neċessarja għall-istess formazzjoni] għandha sa ħmistax [15]-il jum mid-data tal-pubblikazzjoni ta' dan l-avviż sabiex twettaq l-obbligi tagħha skont il-liġi. Fin-nuqqas, l-Awtorità għat-Trasport f'Malta tgħaddi sabiex tagħmel l-istess xogħol ta' formazzjoni hi stess skont is-saħħa lilha mogħtija mil-liġi u a spejjeż tal-persuni li huma legalment obbligati jifformaw it-triq.

Is-7 ta' Frar, 2014

No. 137

AUTHORITY FOR TRANSPORT IN MALTA

Formation of Roads at Pjazza Għarram, Ħaż-Żebbug, Triq Kortina San Nikola, Bormla Triq Patri Feliċjan Grech, Ħaż-Żabbar and Triq May Butcher, Iklin

In virtue of Article fourteen (14) of Legal Notice No. 39 of 2010, the Authority for Transport in Malta hereby gives official notice of its intention to complete the formation of:

Part of Pjazza Għarram, Żebbuġ (indicated on the site plan on page 1168).

Part of Triq Kortina San Nikola, Bormla (indicated on the site plan on page 1169).

Triq Patri Felicjan Grech (indicated on the site plan on page 1170).


Triq May Butcher, Iklin (indicated on the site plan on page 1171).


Any person who is obliged by law to form said road (including by acquiring land necessary for the same formation) has fifteen days from the date of the publication of this notice within which to comply with his obligations at law. In default, the Authority for Transport in Malta shall itself proceed with the formation of this road in accordance with its powers at law and at the expense of those persons whose obligation it is to form the road.

7th February, 2014


NEW STREET
TRIQ ANGELO MELILLI
TRIQ GHAR RAM
TRIQ LUCAS BARNIER
Transport Malta
Roads & Infrastructure Directorate
CHIEF OFFICER S.GRIMA
ARCHITECT D.VASSALLO
CHECKED BY J. BORG
DRAWN BY M. BORG
PROJECT TITLE: HAZ ZEBBUG
DRAWING TITLE: SITE PLAN
NEW STREET OF TRIQ GHAR RAM
DATE: 27th May 2013
FILE No: --
DRAWING No: --
SHEET SIZE A3
SCALE: NTS
REVISION: A
SHEET No: 1 of 1

SITE
Is-Swar tal-Kottonera
IS-SUR TA' SANTA LIENA
KWARTIER SAN NIKOLA
TRIQ SAN NIKOLA
BIEB IL-POLVERISTA
IS-SUR TA' SAN KLEMENT
BIEB IZ-ZEJTUN
IS-SUR TA' SAN NIKOLA
Transport Malta
Roads & Infrastructure Directorate
PROJECT TITLE: BORMLA
DRAWING TITLE: KURTINA SAN NIKOLA SITE PLAN
CHIEF OFFICER S.GRIMA
ARCHITECT A.C.
CHECKED BY C.B.
DRAWN BY M.B.
DATE: 22nd January 2014
FILE No: RD29/14
DRAWING No: -
SHEET SIZE: A4
SCALE: 1 : 2500
REVISION: A
SHEET No: 1

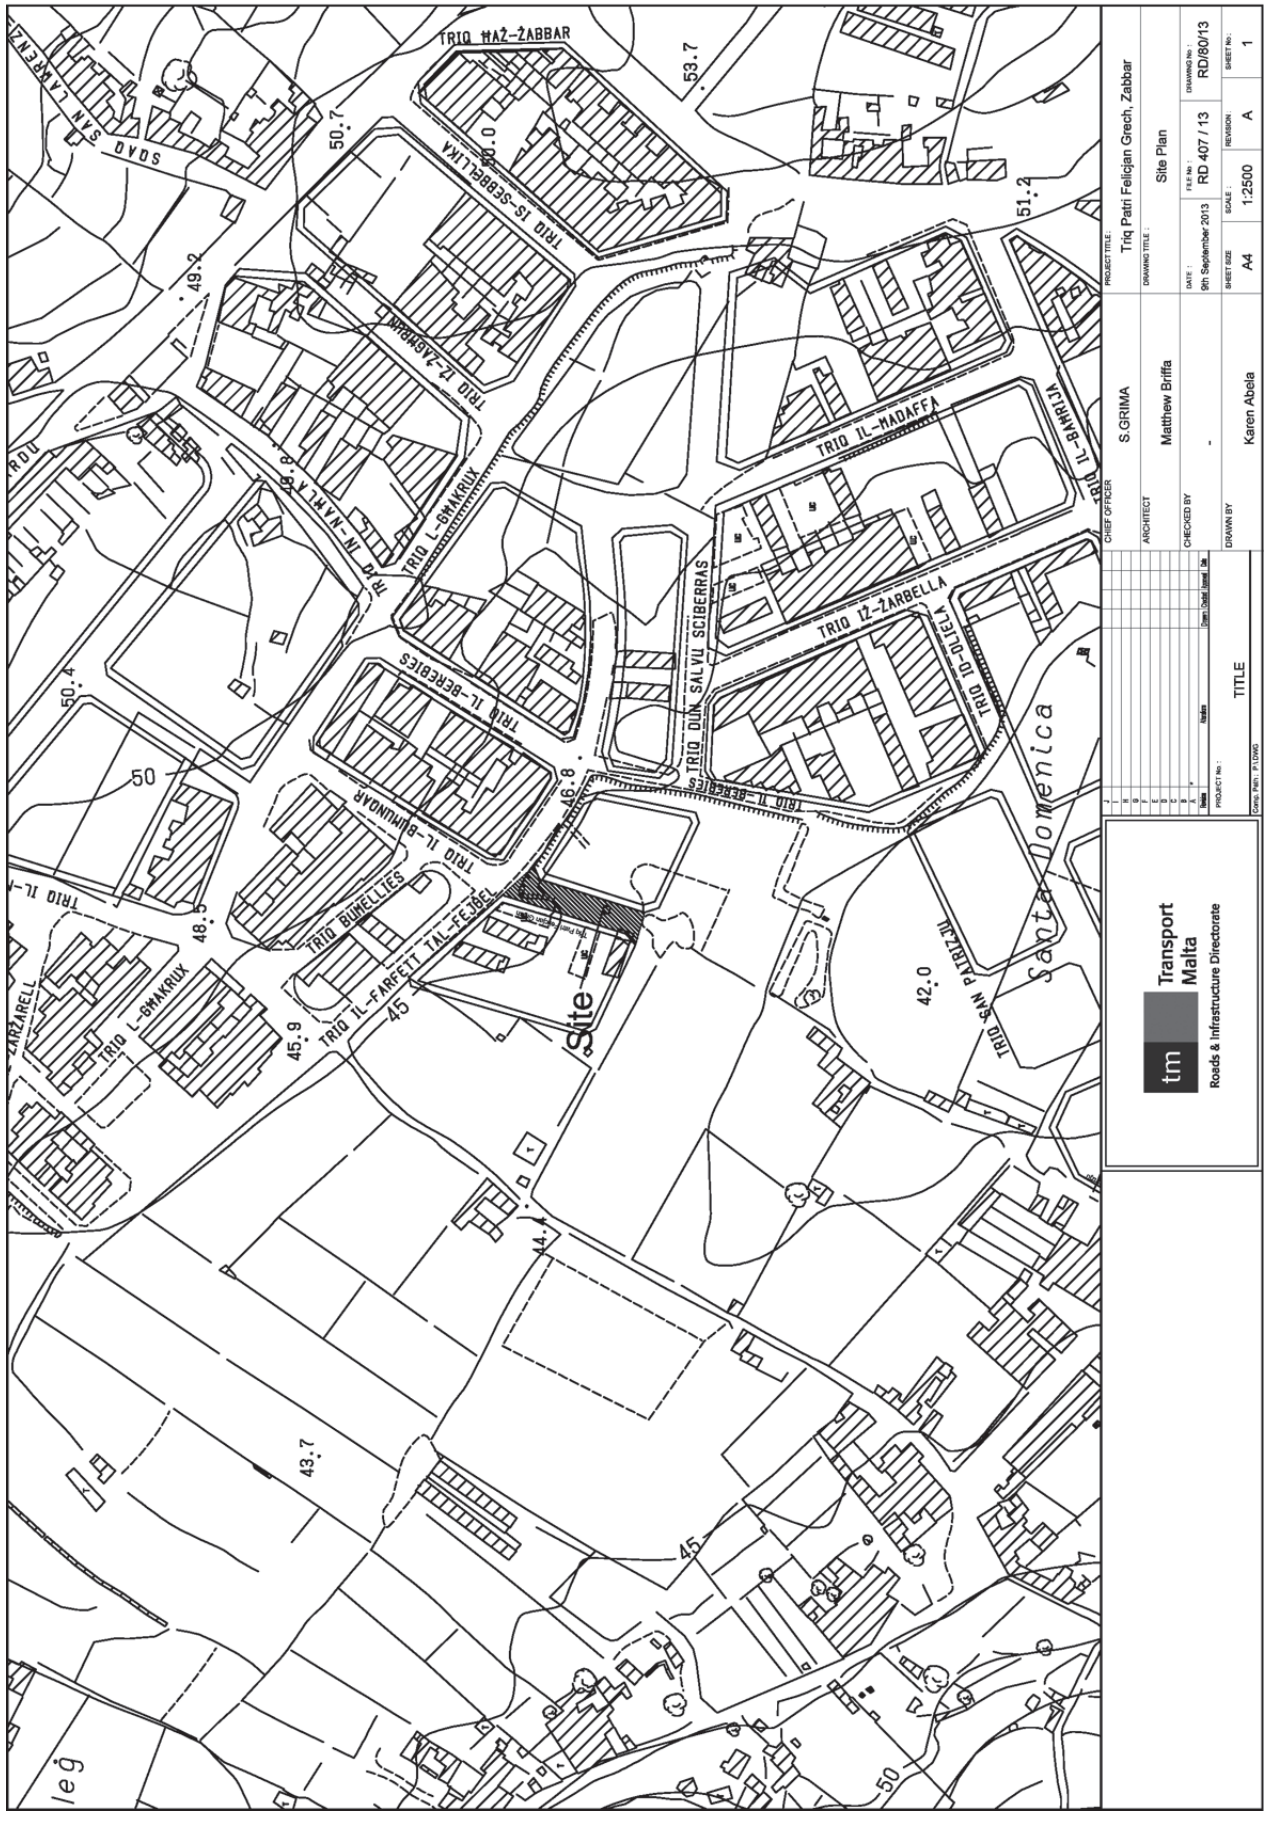
TRIQ ĦAŻ-ŻABBAR
TRIQ IS-SEBBEĠLIKA
TRIQ IZ-ŻABBAR
TRIQ L-GĦAKRUX
TRIQ IN-NAXLA
TRIQ IL-BERĠOLIES
TRIQ IL-BUMLUNAR
TRIQ BUMELLIES
TRIQ IL-FARFETT TAL-FEJĠEL
TRIQ IL-MADAFFA
TRIQ IL-ĠBARRIJA
TRIQ DUN SALVU SCIBERRAS
TRIQ IŻ-ŻARBELLA
TRIQ ID-DJELA
TRIQ SAN PAWLU
SQAQ SAN LAWRENZ
Site
Santa Domenica
Transport Malta
Roads & Infrastructure Directorate
PROJECT TITLE: Triq Patri Felicjan Grech, Zabbar
DRAWING TITLE: Site Plan
ARCHITECT: Matthew Briffa
CHECKED BY: -
DRAWN BY: Karen Abela
CHIEF OFFICER: S.GRIMA
DATE: 9th September 2013
F.E.P. No.: RD 407 / 13
DRAWING No.: RD/80/13
SHEET SIZE: A4
SCALE: 1:2500
REVISION: A
SHEET No.: 1
TITLE

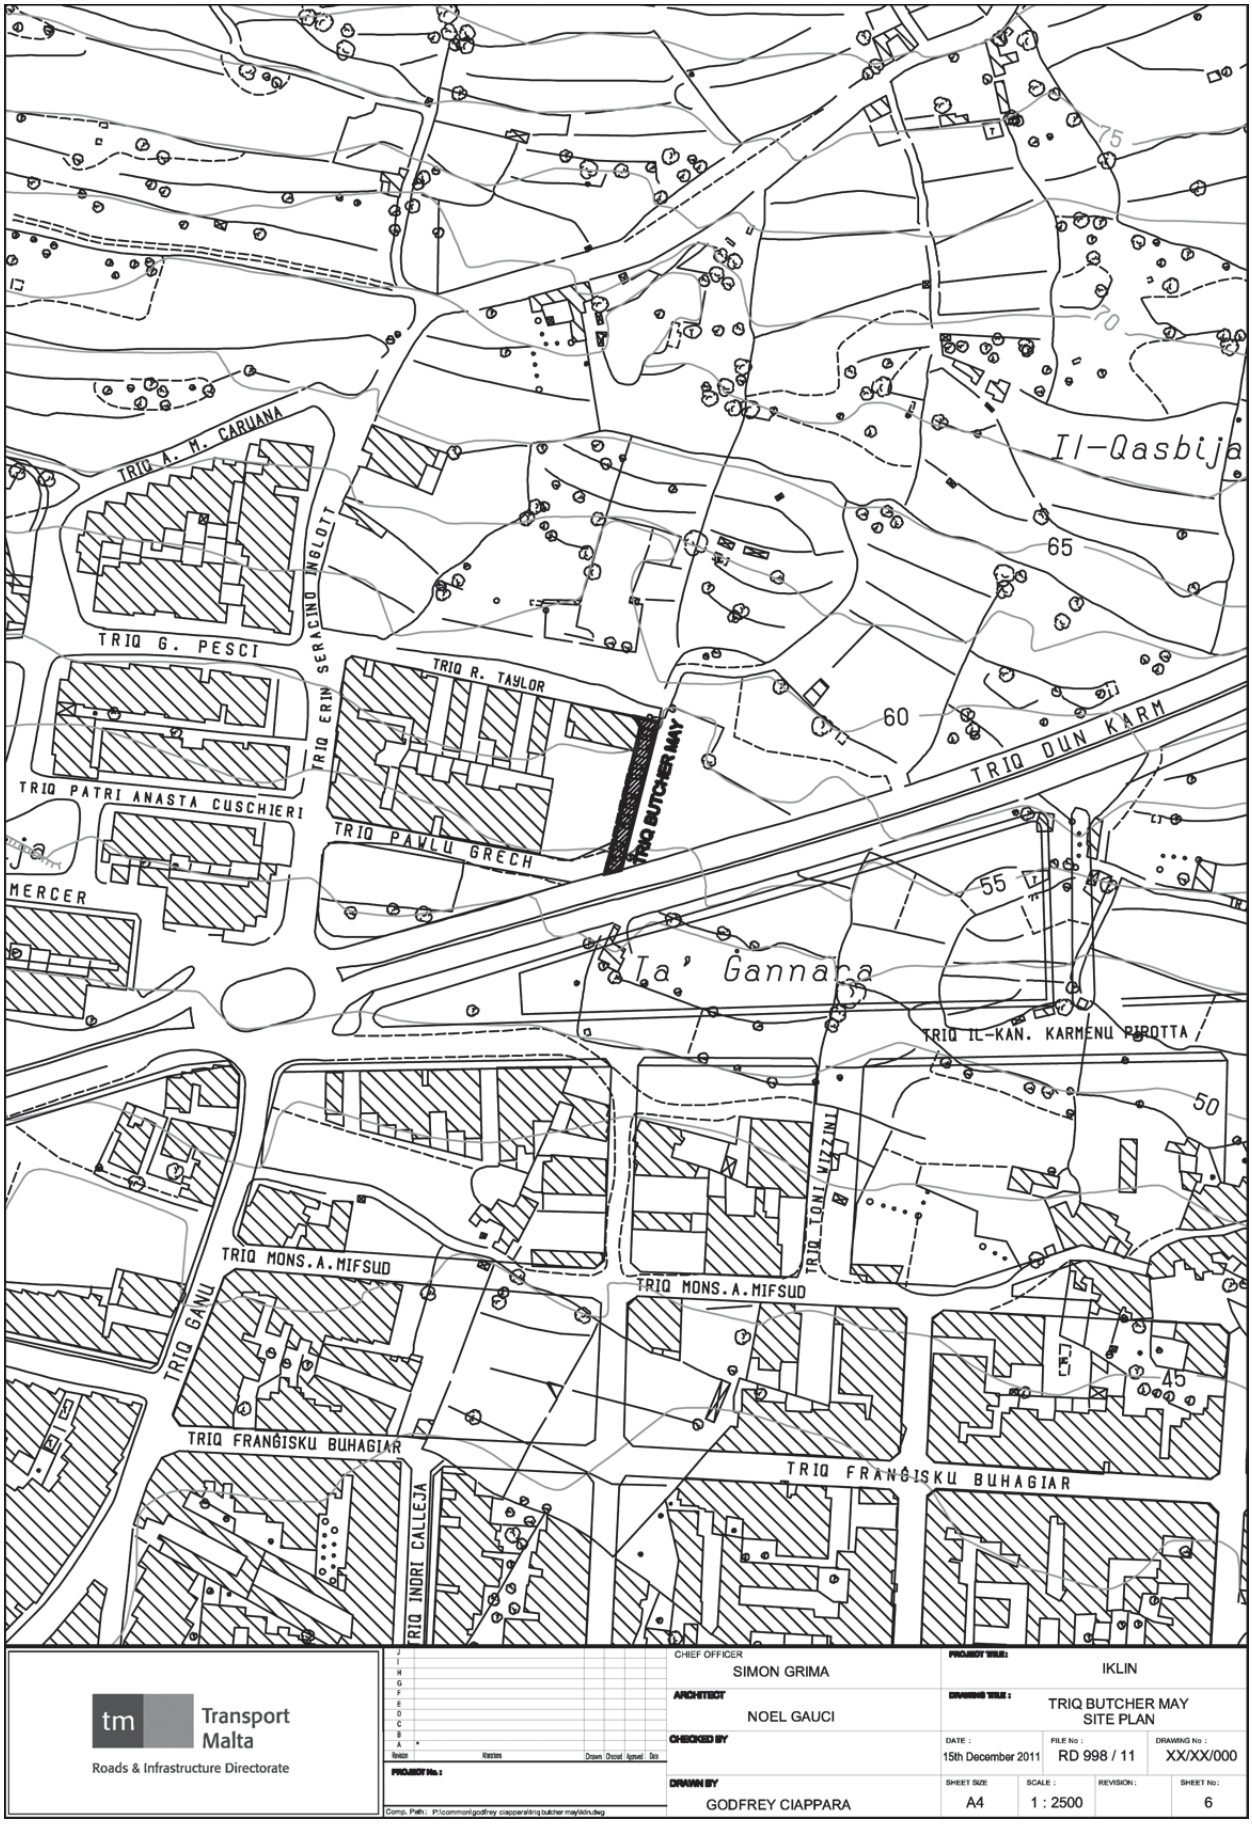

Transport Malta
Roads & Infrastructure Directorate

CHIEF OFFICER: SIMON GRIMA	PROJECT TITLE: IKLIN
ARCHITECT: NOEL GAUCI	DRAWING TITLE: TRIQ BUTCHER MAY SITE PLAN
CHECKED BY	DATE: 15th December 2011 / FILE No: RD 998 / 11 / DRAWING No: XX/XX/000
DRAWN BY: GODFREY CIAPPARA	SHEET SIZE: A4 / SCALE: 1 : 2500 / REVISION: / SHEET No: 6

PROJECT No.:

Comp. Path: P:\common\godfrey ciappara\triq butcher may\iklin.dwg