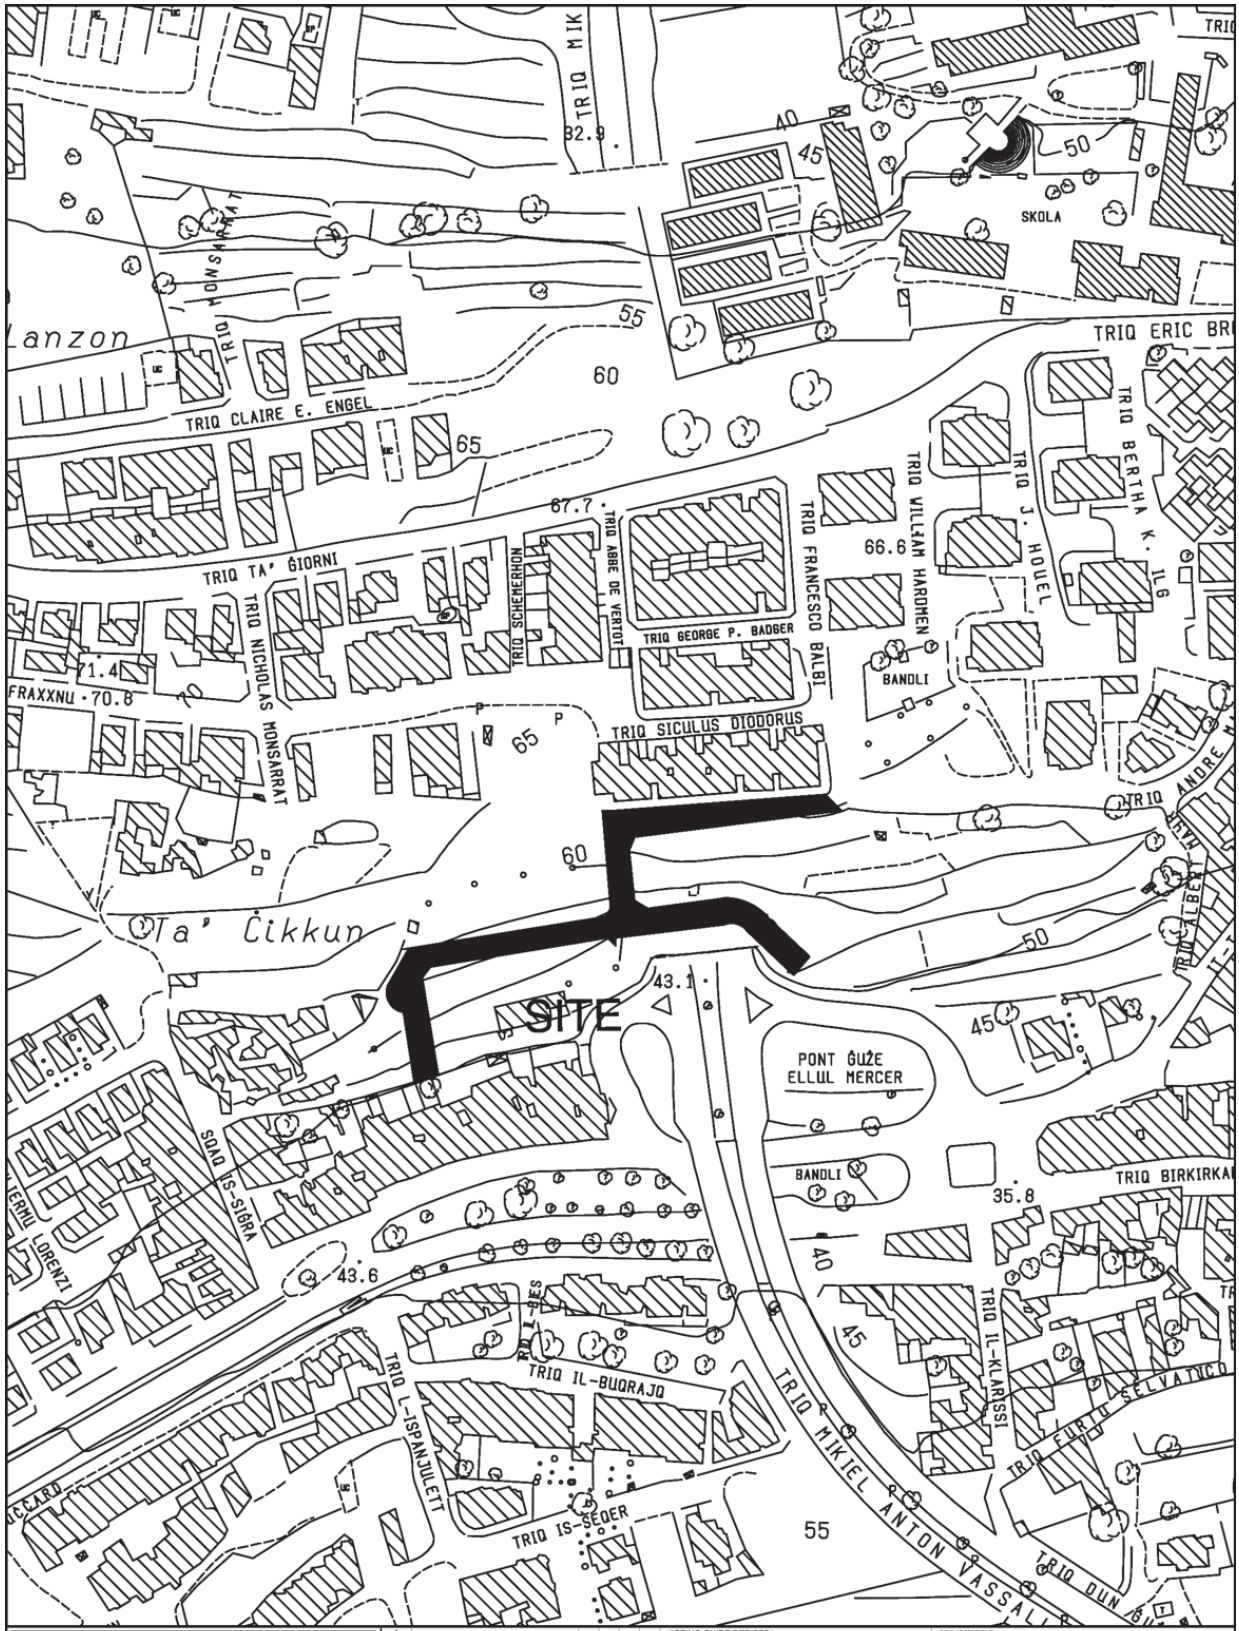


Transport Malta Roads & Infrastructure Directorate	ACTING CHIEF OFFICER: J.DEMICOLI	PROJECT TITLE: SAN GILJAN	
	ARCHITECT: -	DRAWING TITLE: NEW ROADS TRIQ PATRICK BRYDONE SITE PLAN	
	CHECKED BY: -	DATE: AUGUST 2017	FILE No: - / DRAWING No: RD113/17
	DRAWN BY: -	SHEET SIZE: A4 / SCALE: 1 : 2500 / REVISION: A / SHEET No: 1	
	PROJECT No.: -	P:\Design\Common Area\Traffic Management\2017\San Giljan\2017 San Giljan.dwg	