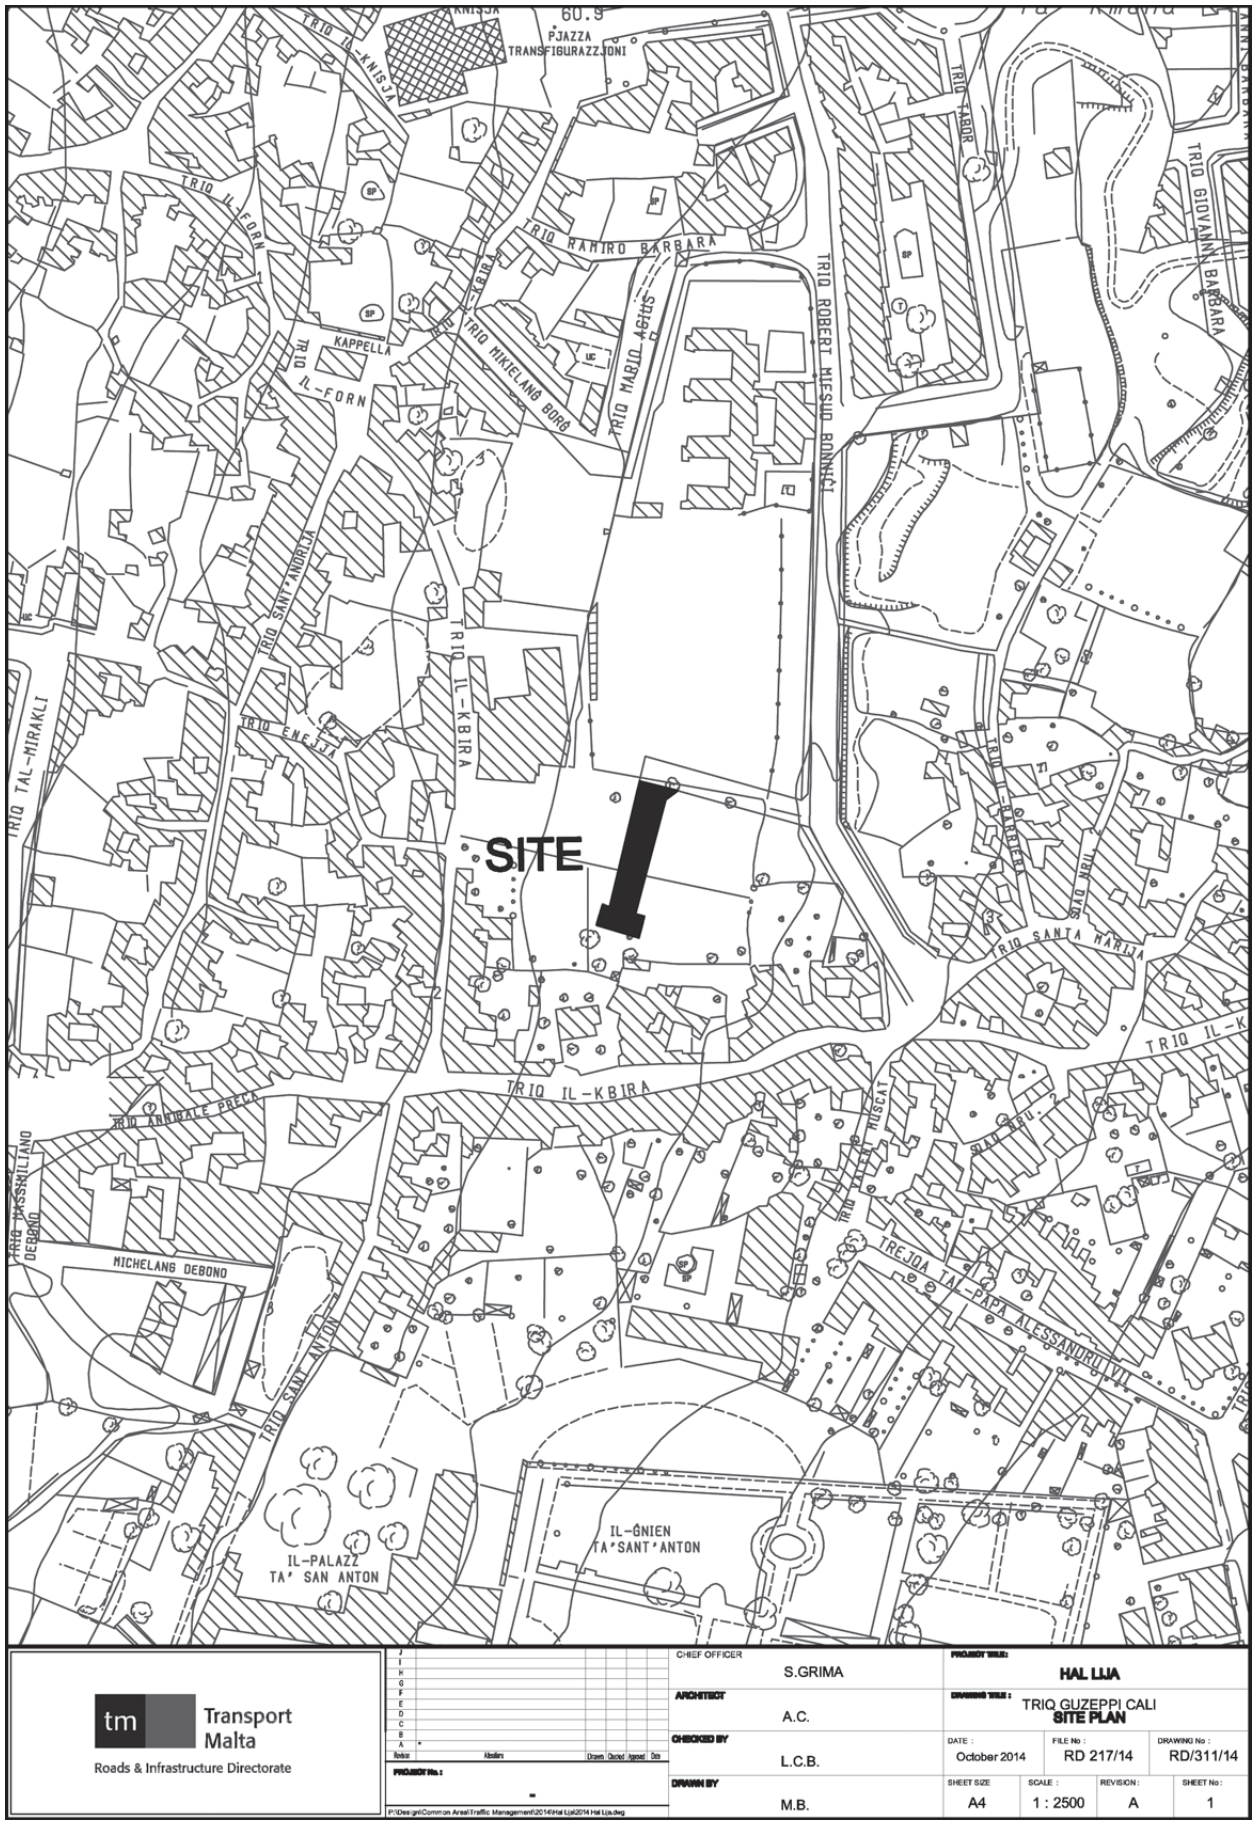


Transport Malta
Roads & Infrastructure Directorate

CHIEF OFFICER: S.GRIMA	PROJECT TITLE: HAL LIJA		
ARCHITECT: A.C.	DRAWING TITLE: TRIQ GUZEPPI CALI SITE PLAN		
CHECKED BY: L.C.B.	DATE: October 2014	FILE No: RD 217/14	DRAWING No: RD/311/14
DRAWN BY: M.B.	SHEET SIZE: A4	SCALE: 1 : 2500	REVISION: A / SHEET No: 1

PROJECT No.:
P:\Design\Common Area\Traffic Management\2014\Hal Lija\2014 Hal Lija.dwg

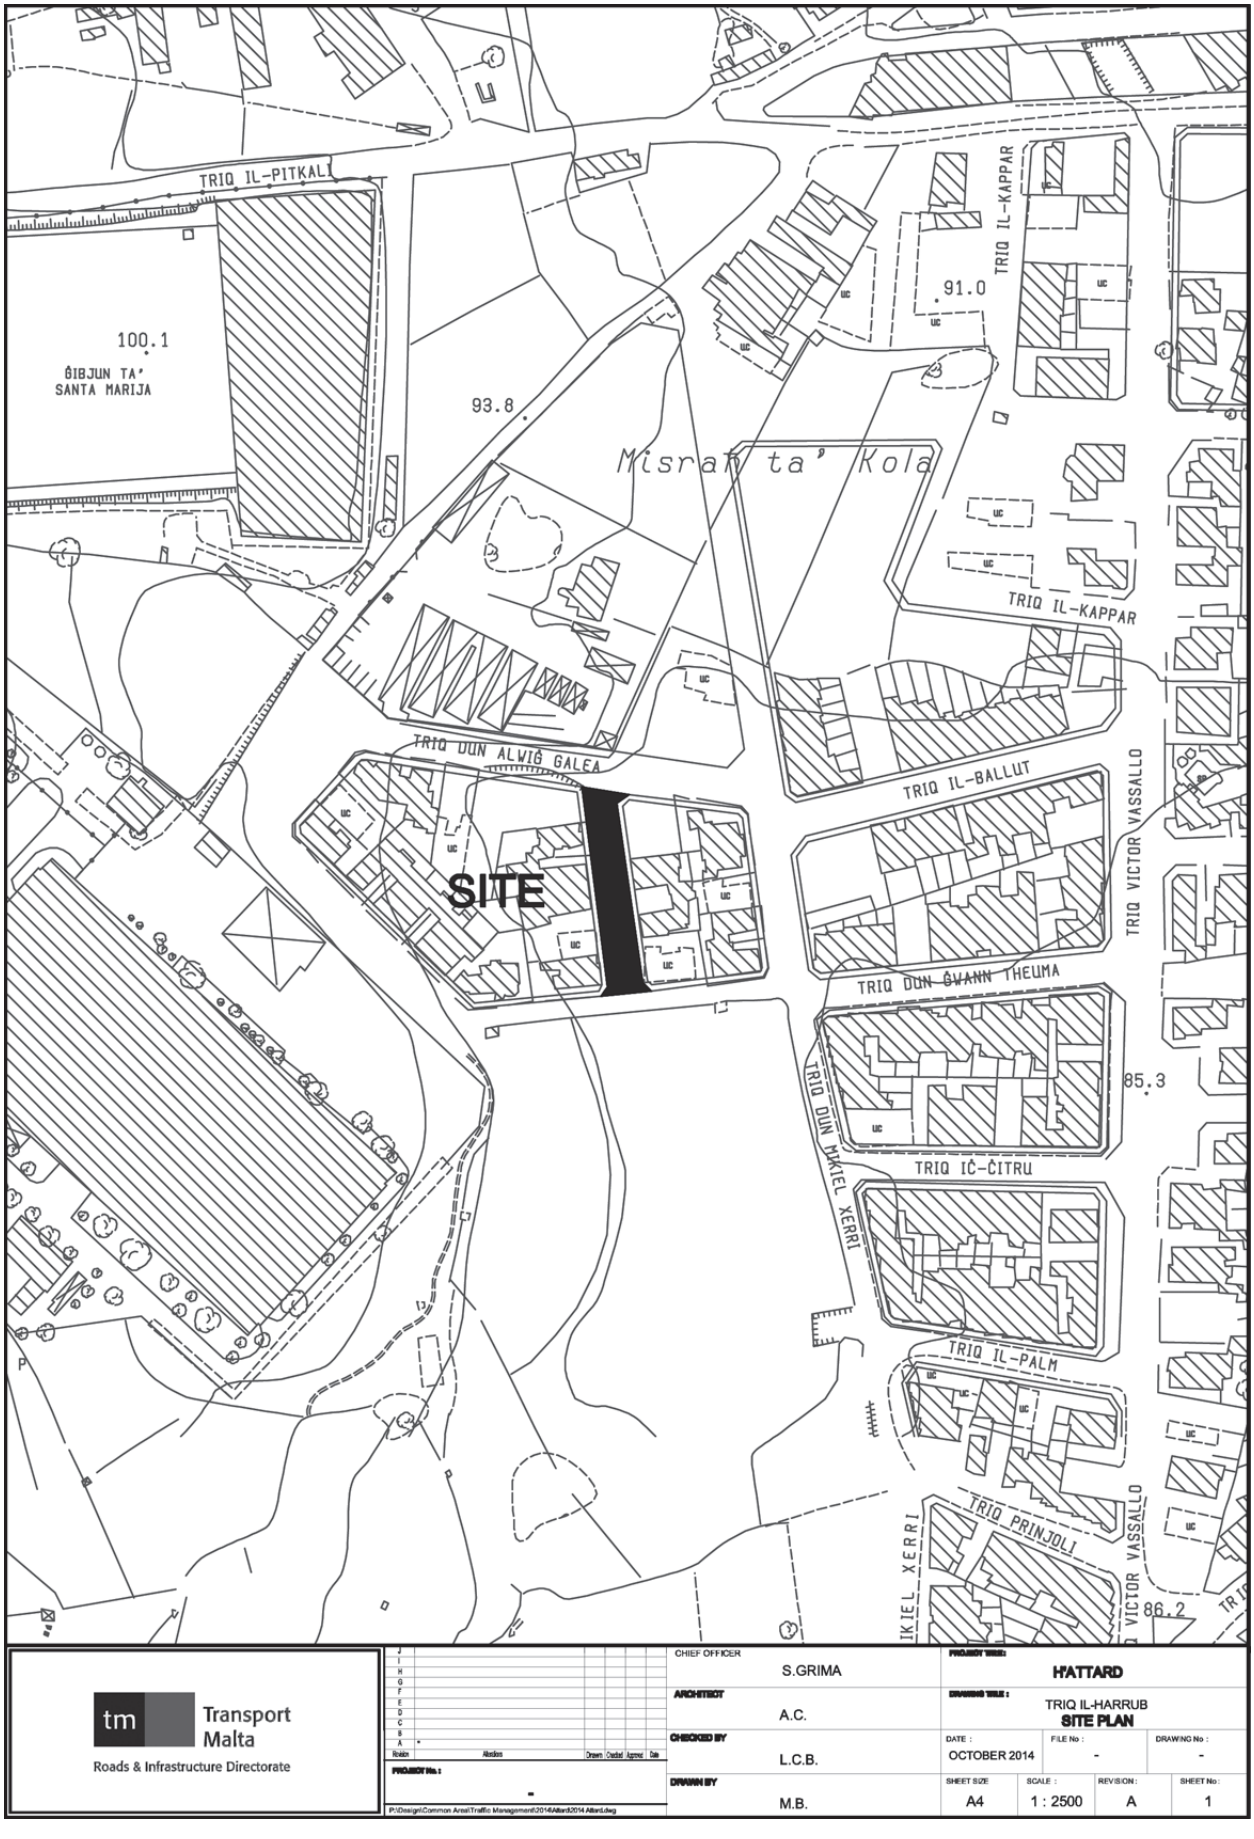


Transport Malta
Roads & Infrastructure Directorate

CHIEF OFFICER: S.GRIMA	PROJECT TITLE: L-IMSIDA		
ARCHITECT: A.C.	DRAWING TITLE: TRIQ INNOCENZ ZAMMIT SITE PLAN		
CHECKED BY: N.G.	DATE: June 2014	FILE No: RD269/14	DRAWING No: RD82/14/a
DRAWN BY: M.B.	SHEET SIZE: A4	SCALE: 1 : 2500	REVISION: A / SHEET No: 1

PROJECT No.: -

P:\Design\Common Areas\Traffic Management\2014\Msida\2014 Msida.dwg

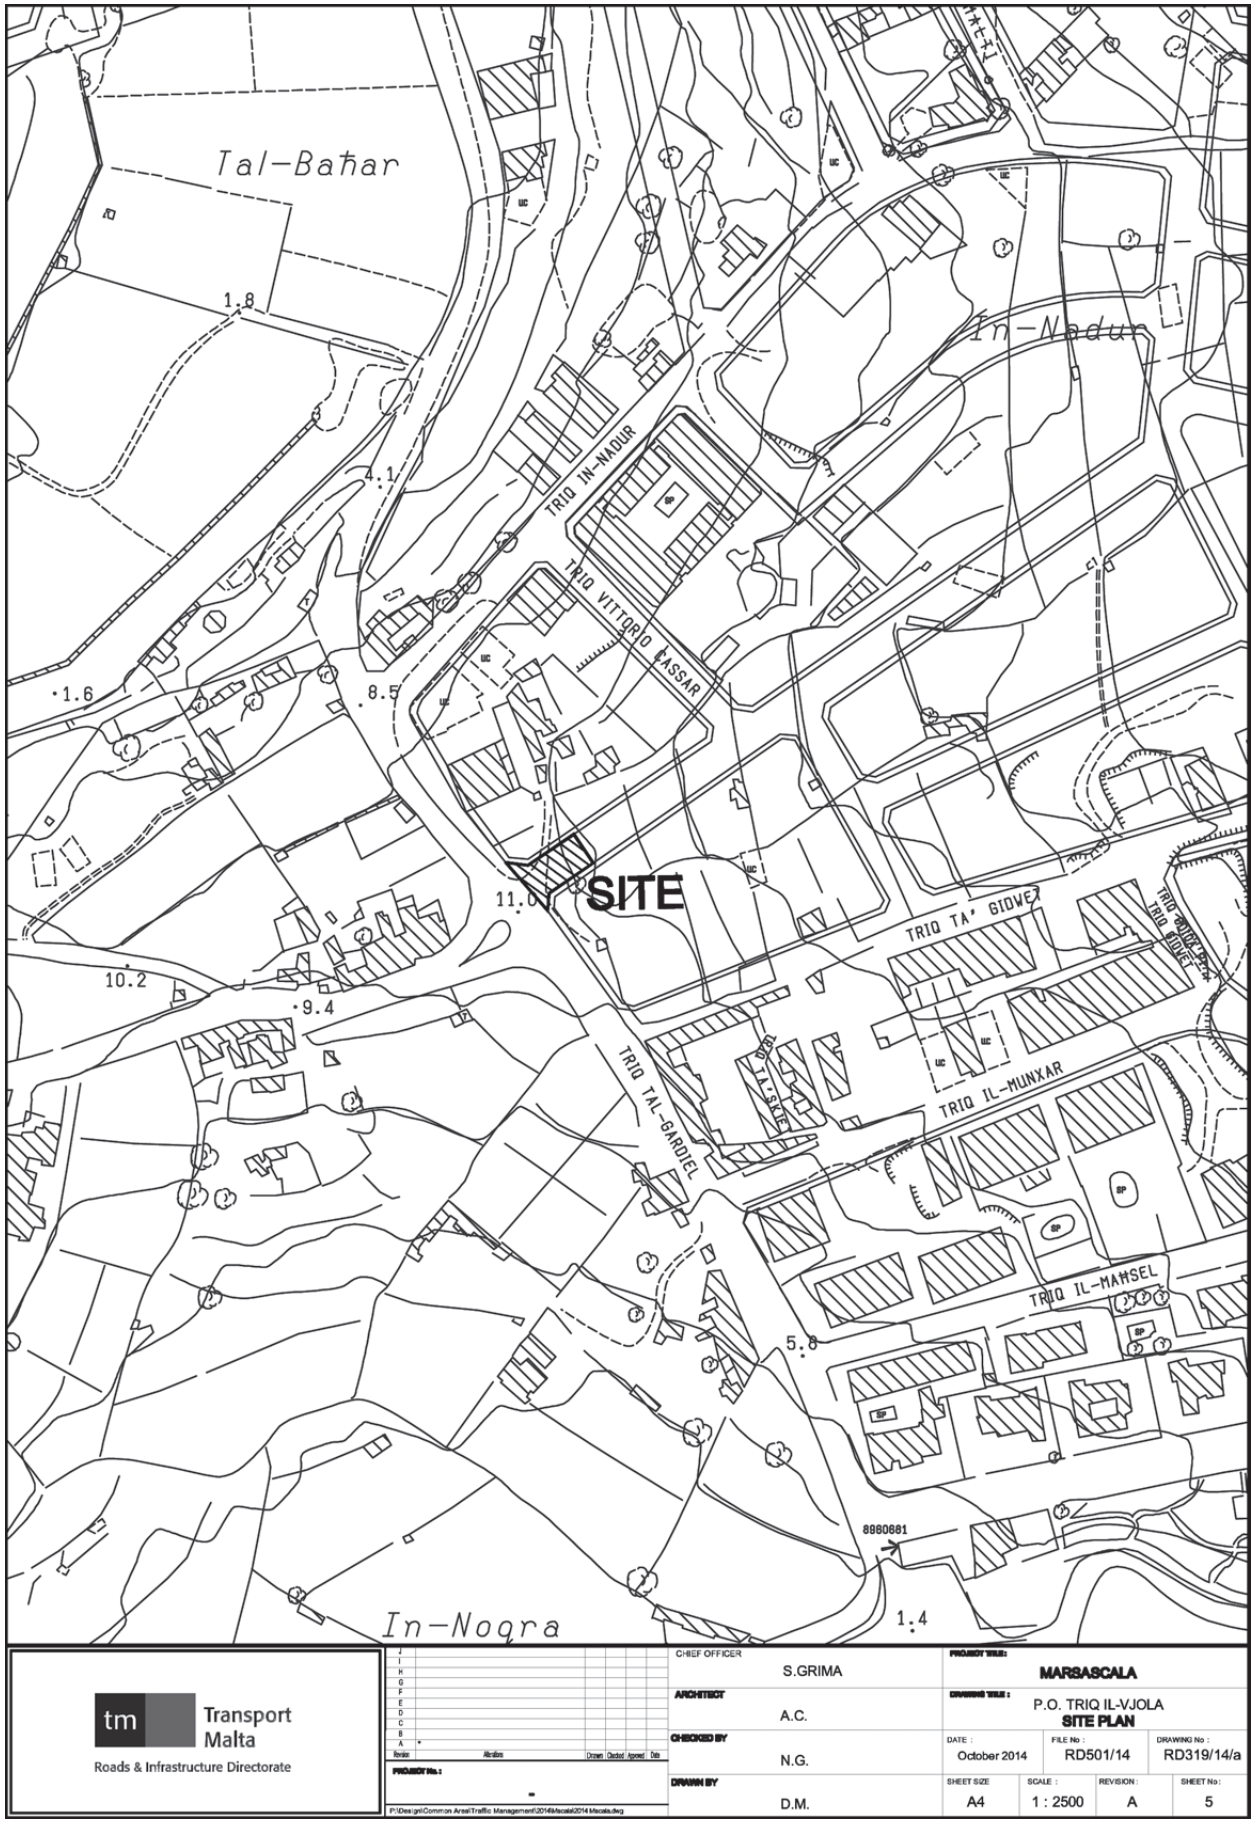

TRIQ IL-PITKALI
100.1
ĠIBJUN TA'
SANTA MARIJA
93.8
Misraħ ta' Kola
91.0
TRIQ IL-KAPPAR
TRIQ IL-KAPPAR
TRIQ DUN ALWIĠ GALEA
SITE
TRIQ IL-BALLUT
TRIQ VICTOR VASSALLO
TRIQ DUN ĠWANN THEUMA
85.3
TRIQ DUN MIKIEL XERRI
TRIQ IĊ-ĊITRU
TRIQ IL-PALM
TRIQ PRINJOLI
MIKIEL XERRI
VICTOR VASSALLO
86.2
Transport Malta
Roads & Infrastructure Directorate
CHIEF OFFICER
S.GRIMA
ARCHITECT
A.C.
CHECKED BY
L.C.B.
DRAWN BY
M.B.
PROJECT TITLE:
H'ATTARD
DRAWING TITLE:
TRIQ IL-HARRUB
SITE PLAN
DATE :
OCTOBER 2014
FILE No :
-
DRAWING No :
-
SHEET SIZE
A4
SCALE :
1 : 2500
REVISION :
A
SHEET No :
1



Transport Malta
Roads & Infrastructure Directorate

CHIEF OFFICER	S.GRIMA
ARCHITECT	A.C.
CHECKED BY	N.G.
DRAWN BY	D.M.
PROJECT TITLE:	IS-SWIEQI
DRAWING TITLE:	TRIQ TA' GOKONDU SITE PLAN
DATE:	October 2014
FILE No:	RD502/14
DRAWING No:	RD/321/14/a
SHEET SIZE	A4
SCALE:	1 : 2500
REVISION:	A
SHEET No:	7

P:\Design\Common Area\Traffic Management\2014\Swieqi\2014 Swieqi.dwg


Tal-Baħar
In-Nadur
TRIQ IN-NADUR
TRIQ VITTORIO CASSAR
SITE
TRIQ TA' GIDWE
TRIQ IL-MUNXAR
TRIQ TAL-GARDIEL
TRIQ IL-MAMSEL
In-Nogra
8980681
1.8
4.1
1.6
8.5
11.0
10.2
9.4
5.8
1.4
Transport Malta
Roads & Infrastructure Directorate
CHIEF OFFICER
S.GRIMA
ARCHITECT
A.C.
CHECKED BY
N.G.
DRAWN BY
D.M.
PROJECT TITLE:
MARSASCALA
DRAWING TITLE :
P.O. TRIQ IL-VJOLA
SITE PLAN
DATE :
October 2014
FILE No :
RD501/14
DRAWING No :
RD319/14/a
SHEET SIZE
A4
SCALE :
1 : 2500
REVISION :
A
SHEET No :
5


SITE
TRIQ IL-BUZBIEZ
TRIQ SAN GWANKIN
TRIQ LA SENGLE
TRIQ FRANS GRECH
TRIQ IL-KNISJA
WIED IL-GHAJN
TRIQ IL-FRIEFET
TRIQ IL-HARBERIX
IL-GROSS
Ta' Buiar
SQAQ SANT'ANNA
PJAZZA GUN TARCIS ABELA
TRIQ IL-HARRUBA
CAPPELLA
40
35
15
10
5
Transport Malta
Roads & Infrastructure Directorate
CHIEF OFFICER
S.GRIMA
ARCHITECT
A.C.
CHECKED BY
N.G.
DRAWN BY
D.M.
PROJECT TITLE:
MARSASCALA
DRAWING TITLE:
P.O. TRIQ FRANS GRECH
SITE PLAN
DATE :
October 2014
FILE No :
RD500/14
DRAWING No :
RD318/14/a
SHEET SIZE
A4
SCALE :
1 : 2500
REVISION :
A
SHEET No :
4