

C	REVISED SITE PLAN	M.B.	G.G.	R.Z.	Jul.17
B	REVISED SITE PLAN	M.B.	M.Br	A.C.	Mar.15
A	-				
Revision	Alterations	Drawn	Checked	Approved	Date

Transport Malta
Roads & Infrastructure Directorate

PROJECT No. : -

P:\Design\Common Area\Traffic Management\2014\Birkirkara\e2014 Birkirkara.dwg

CHIEF OFFICER: -

ARCHITECT: R.Z.

CHECKED BY: G.G.


DRAWN BY: M.B.

PROJECT TITLE : BIRKIRKARA

DRAWING TITLE : New Street Between Triq Jannara & Part of Service Road Triq Dun Karm SITE PLAN

DATE :	FILE No :	DRAWING No :
JULY 2017	RD599/14	RD/357/14

SHEET SIZE	SCALE :	REVISION :	SHEET No :
A4	1 : 2500	C	1

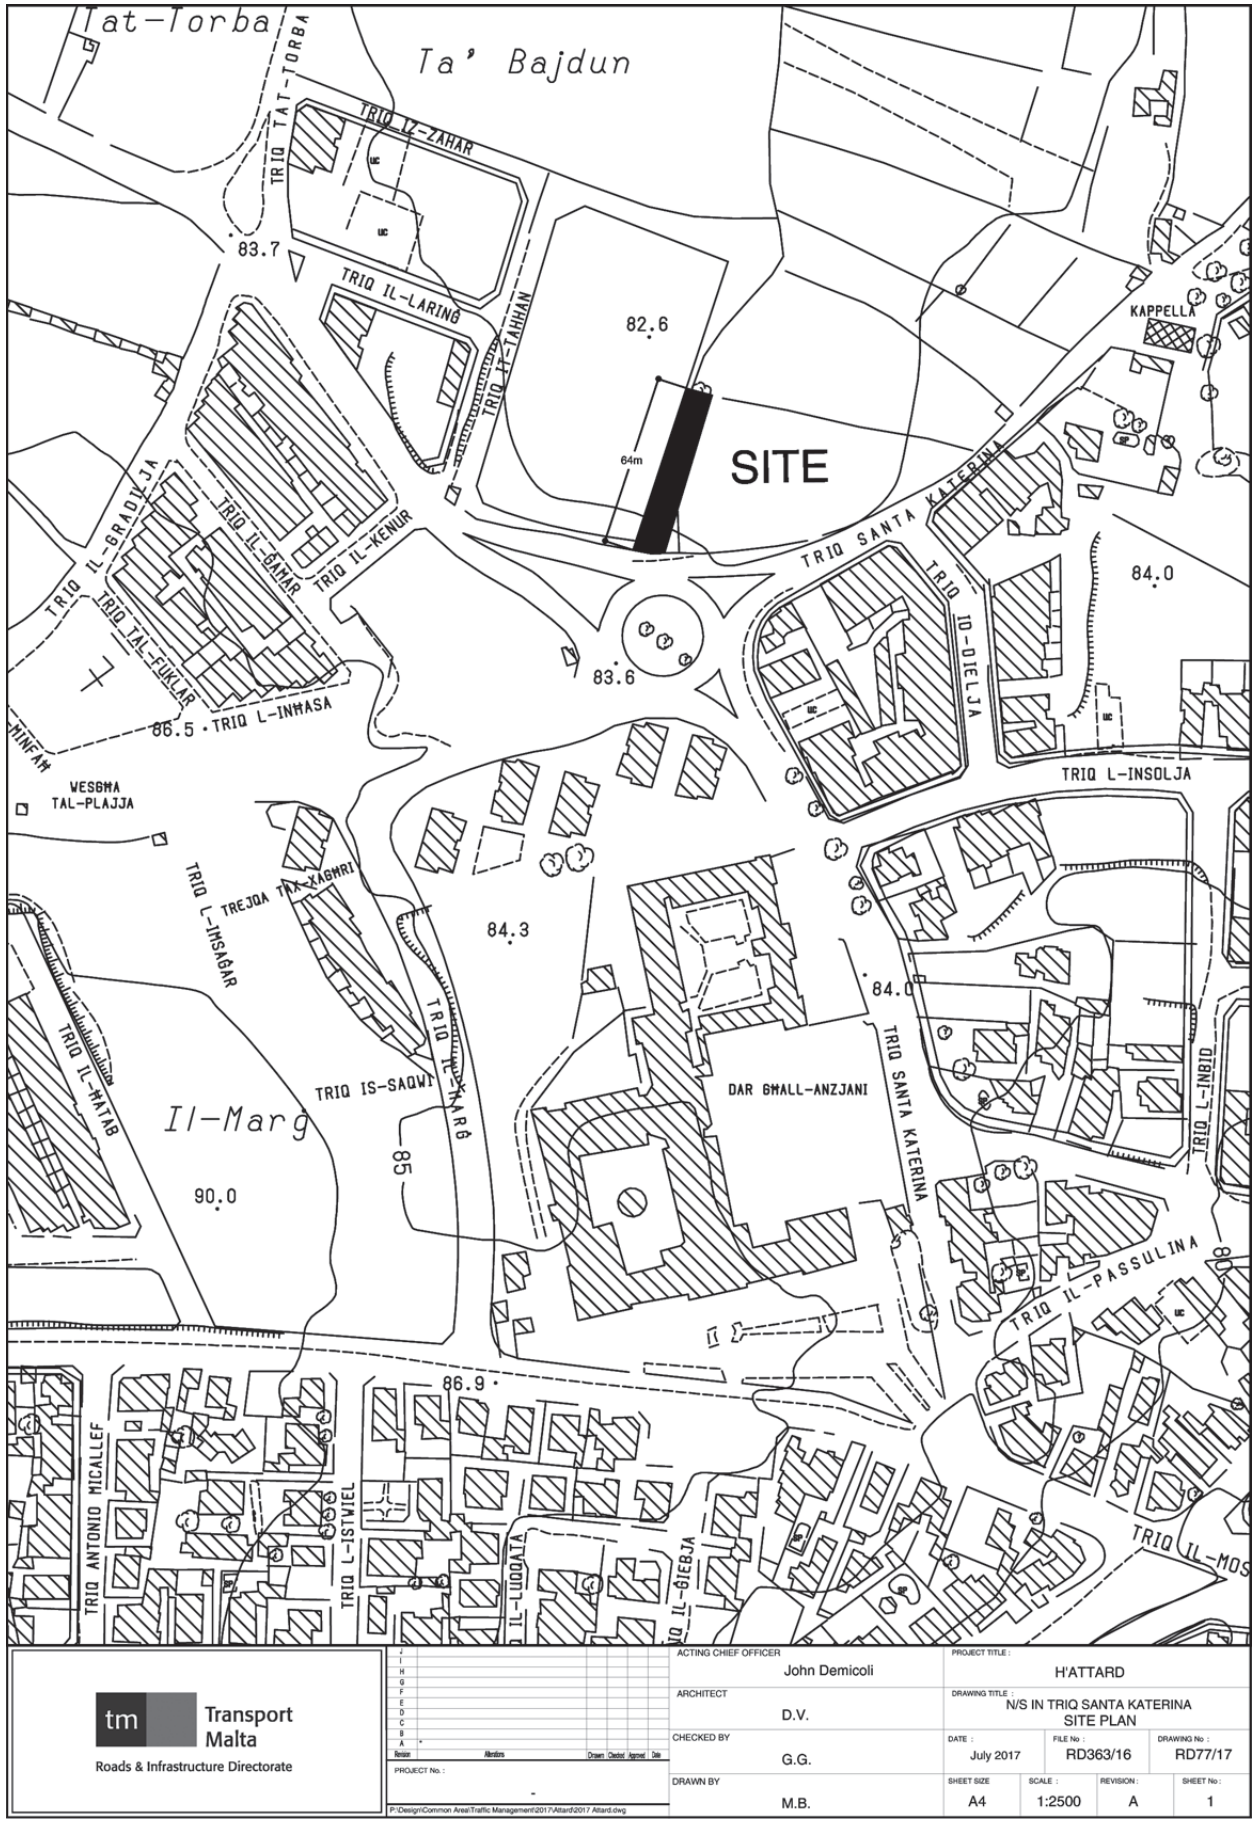


Transport Malta
Roads & Infrastructure Directorate


Revision	Alterations	Drawn	Checked	Approved	Date
A	*				

PROJECT No. : -

P:\Design\Common Area\Traffic Management\2017\Attard\2017 Attard.dwg

ACTING CHIEF OFFICER: John Demicoli	PROJECT TITLE: H'ATTARD			
ARCHITECT: D.V.	DRAWING TITLE: N/S IN TRIQ SANTA KATERINA SITE PLAN			
CHECKED BY: G.G.	DATE: July 2017	FILE No: RD363/16	DRAWING No: RD77/17	
DRAWN BY: M.B.	SHEET SIZE: A4	SCALE: 1:2500	REVISION: A	SHEET No: 1

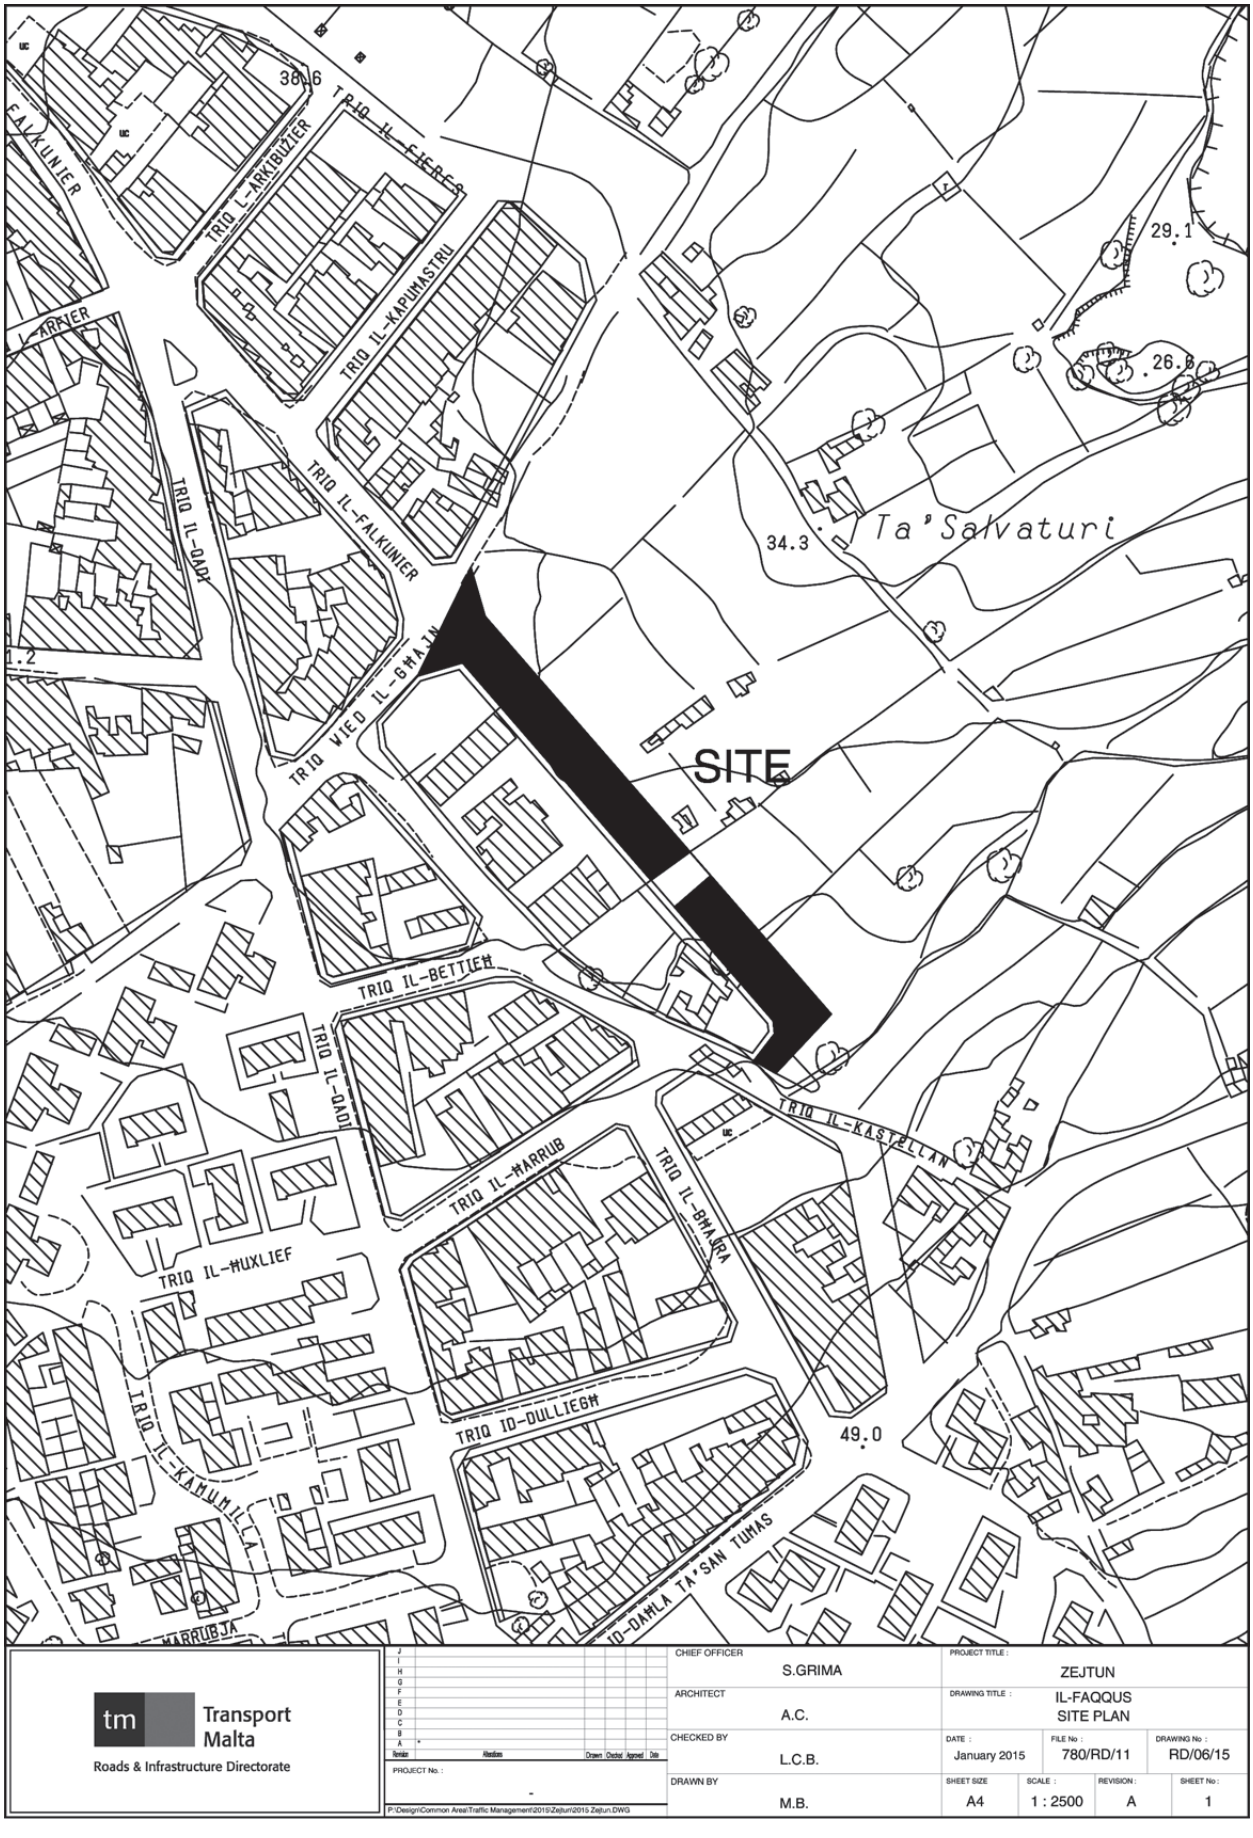
SITE
Ta' Salvaturi
TRIQ IL-FALKUNIER
TRIQ L-ARKIBUZIER
TRIQ IL-KAPUMASTRU
TRIQ VJED IL-GHAJN
TRIQ IL-QADI
TRIQ IL-BETTIEH
TRIQ IL-HARRUB
TRIQ IL-MUXLIEF
TRIQ IL-KASTELLAN
TRIQ IL-BHALFA
TRIQ ID-DULLIEGH
TRIQ IL-KAMUMILLA
ID-DAHLA TA' SAN TUMAS
HARRUEJA
38.6
29.1
26.8
34.3
49.0
1.2
Transport Malta
Roads & Infrastructure Directorate
CHIEF OFFICER
S.GRIMA
ARCHITECT
A.C.
CHECKED BY
L.C.B.
DRAWN BY
M.B.
PROJECT TITLE :
ZEJTUN
DRAWING TITLE :
IL-FAQQUS
SITE PLAN
DATE :
January 2015
FILE No :
780/RD/11
DRAWING No :
RD/06/15
SHEET SIZE
A4
SCALE :
1 : 2500
REVISION :
A
SHEET No :
1
PROJECT No. :
P:\Design\Common Area\Traffic Management\2015\Zejtun\2015 Zejtun.DWG

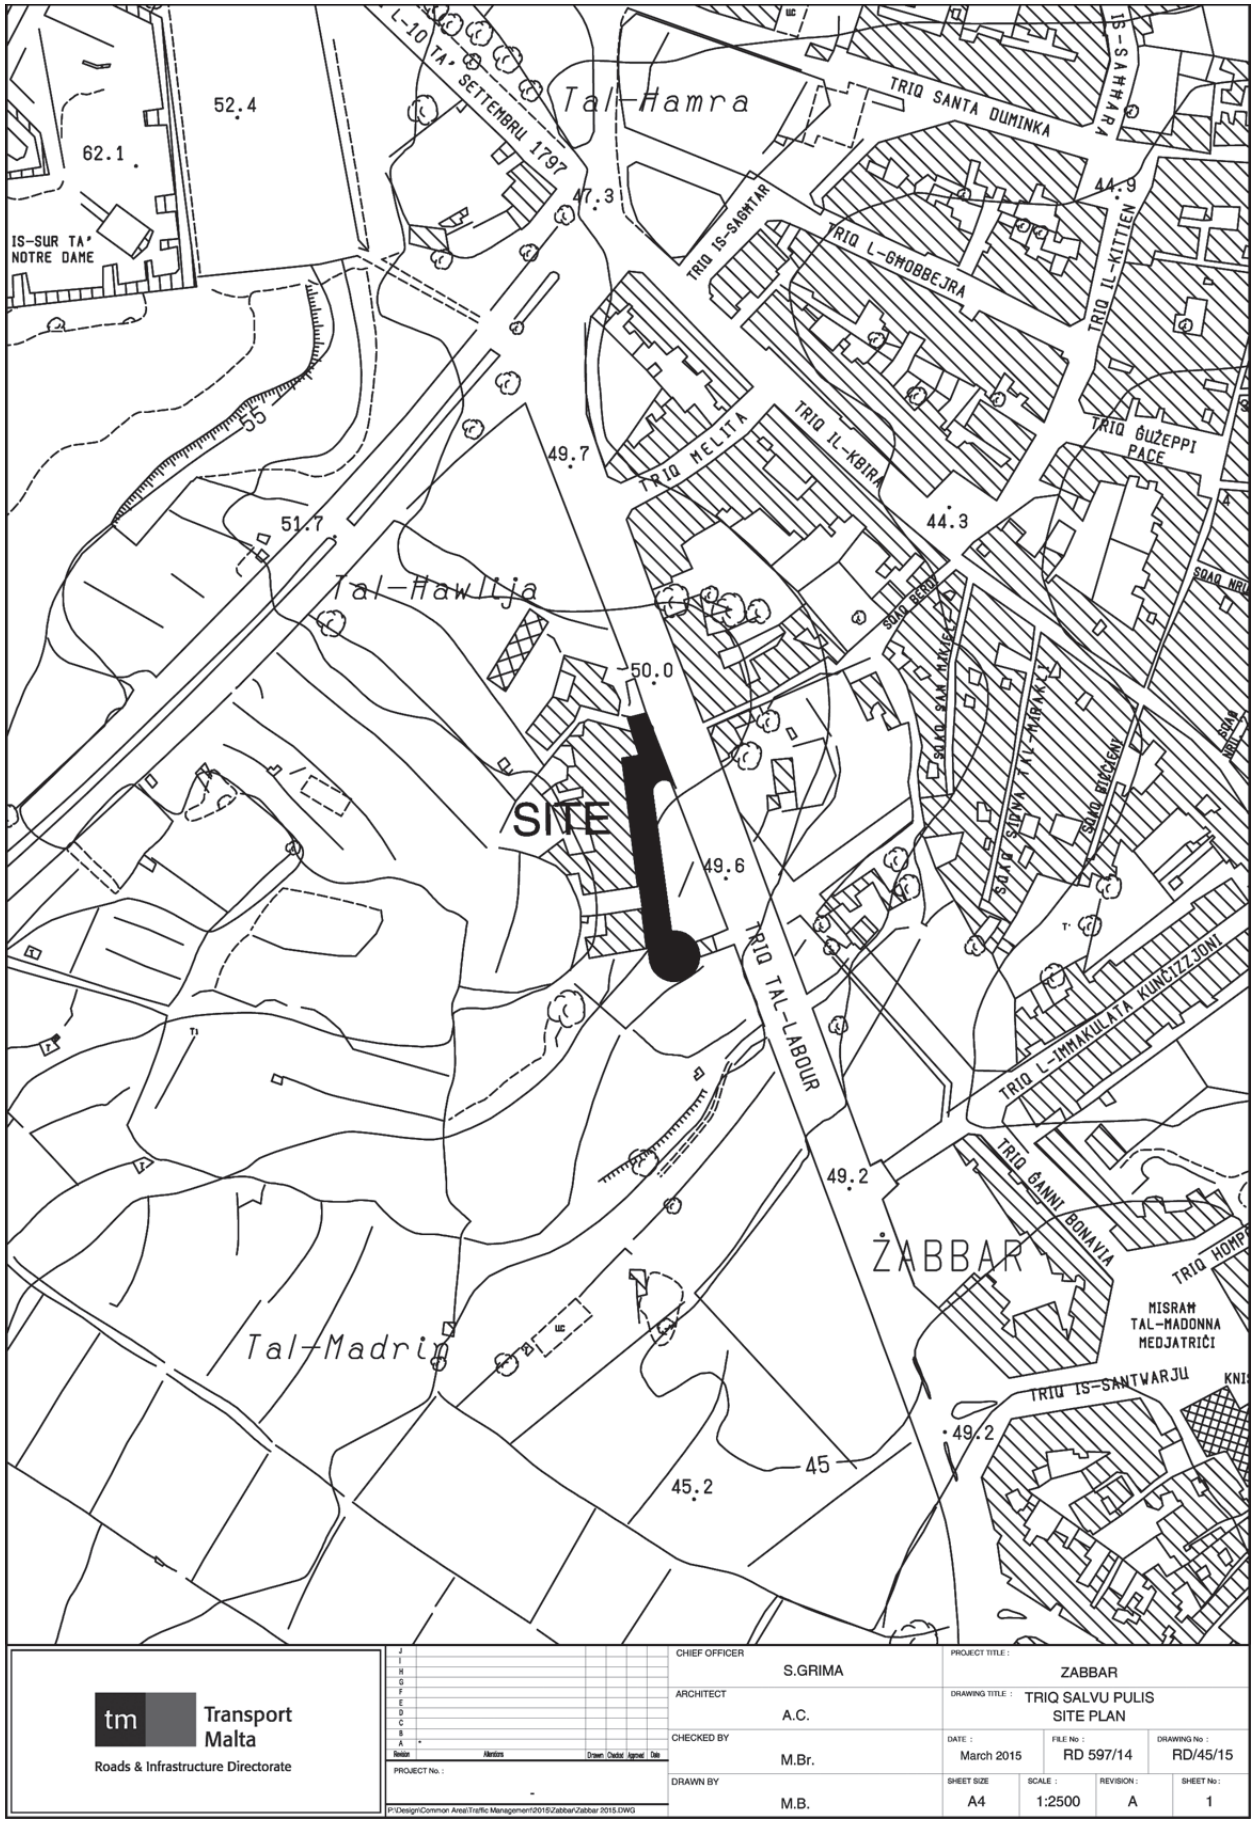

Transport Malta
Roads & Infrastructure Directorate

CHIEF OFFICER: S.GRIMA			PROJECT TITLE: ZABBAR		
ARCHITECT: A.C.			DRAWING TITLE: TRIQ SALVU PULIS SITE PLAN		
CHECKED BY: M.Br.	DATE: March 2015	FILE No: RD 597/14	DRAWING No: RD/45/15		
DRAWN BY: M.B.	SHEET SIZE: A4	SCALE: 1:2500	REVISION: A	SHEET No: 1	

PROJECT No.: -

P:\Design\Common Area\Traffic Management\2015\Zabbar\Zabbar 2015.DWG