
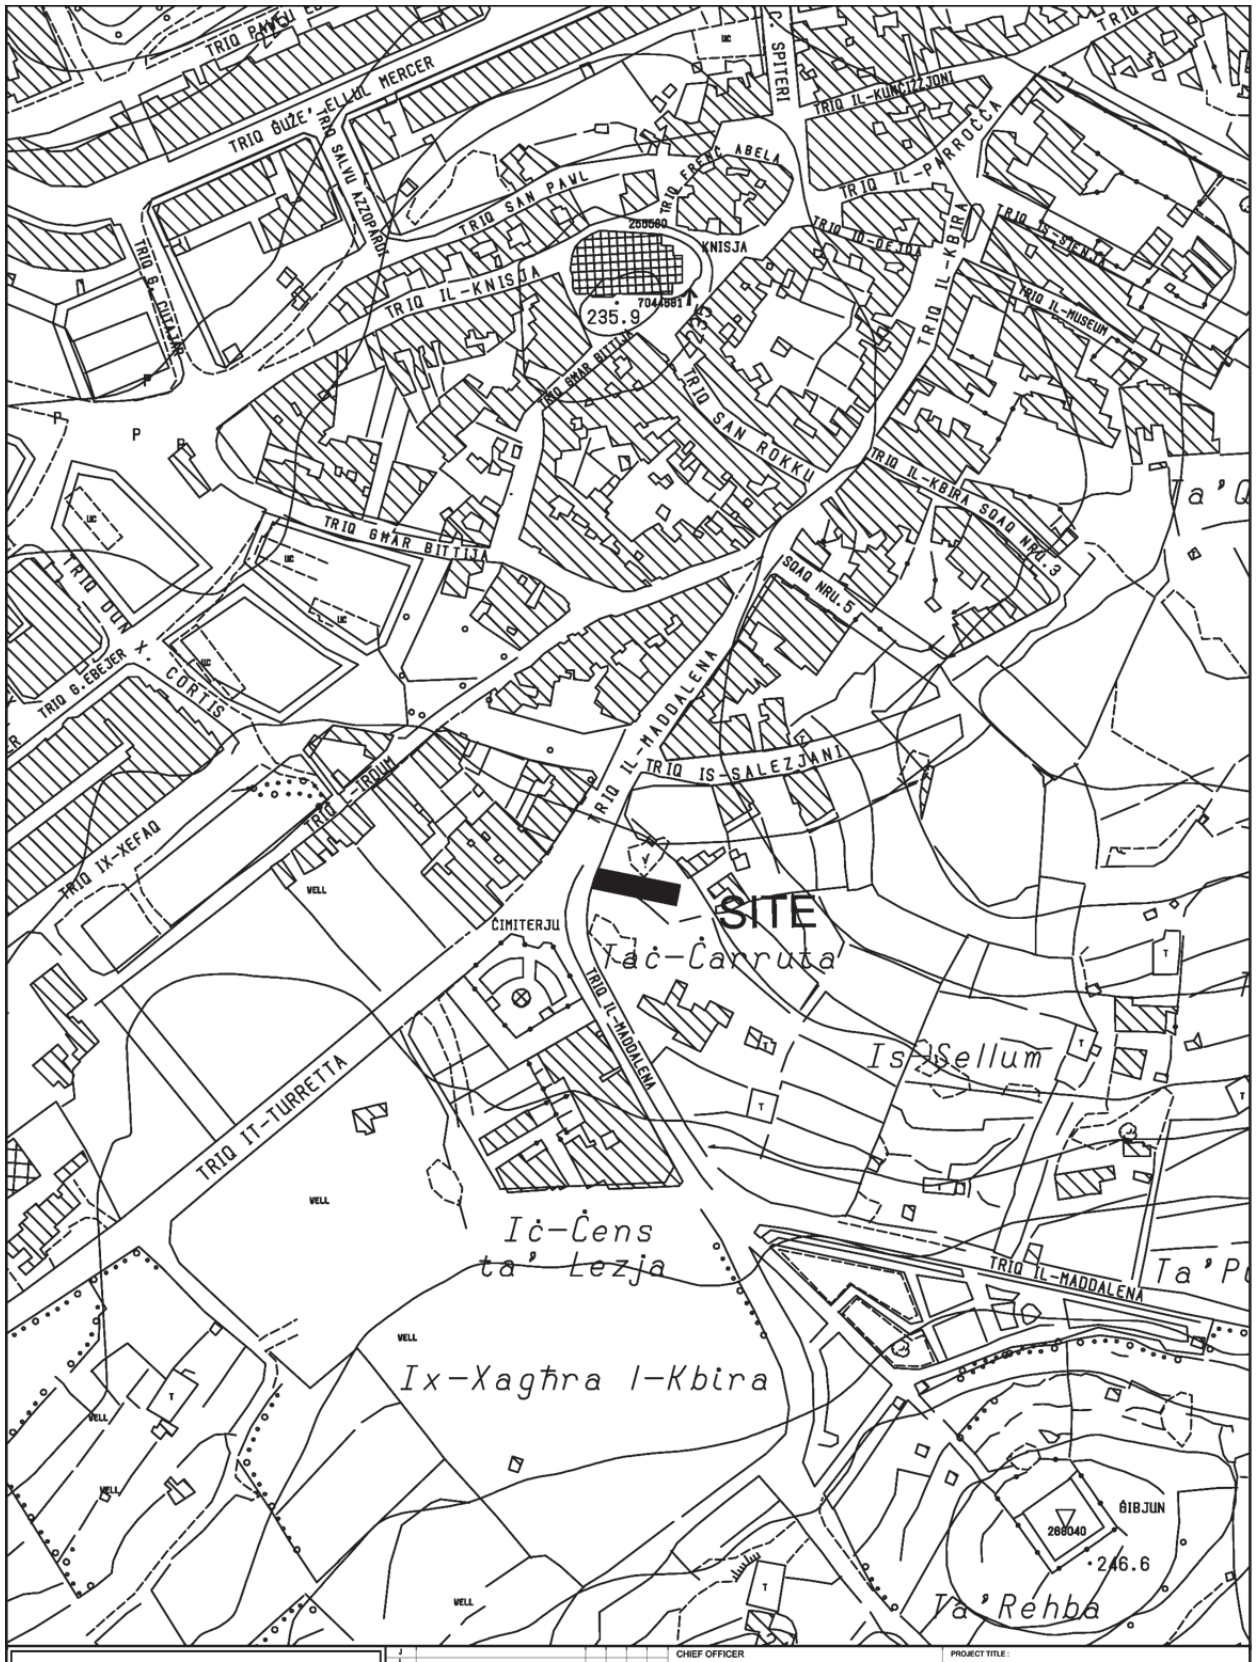
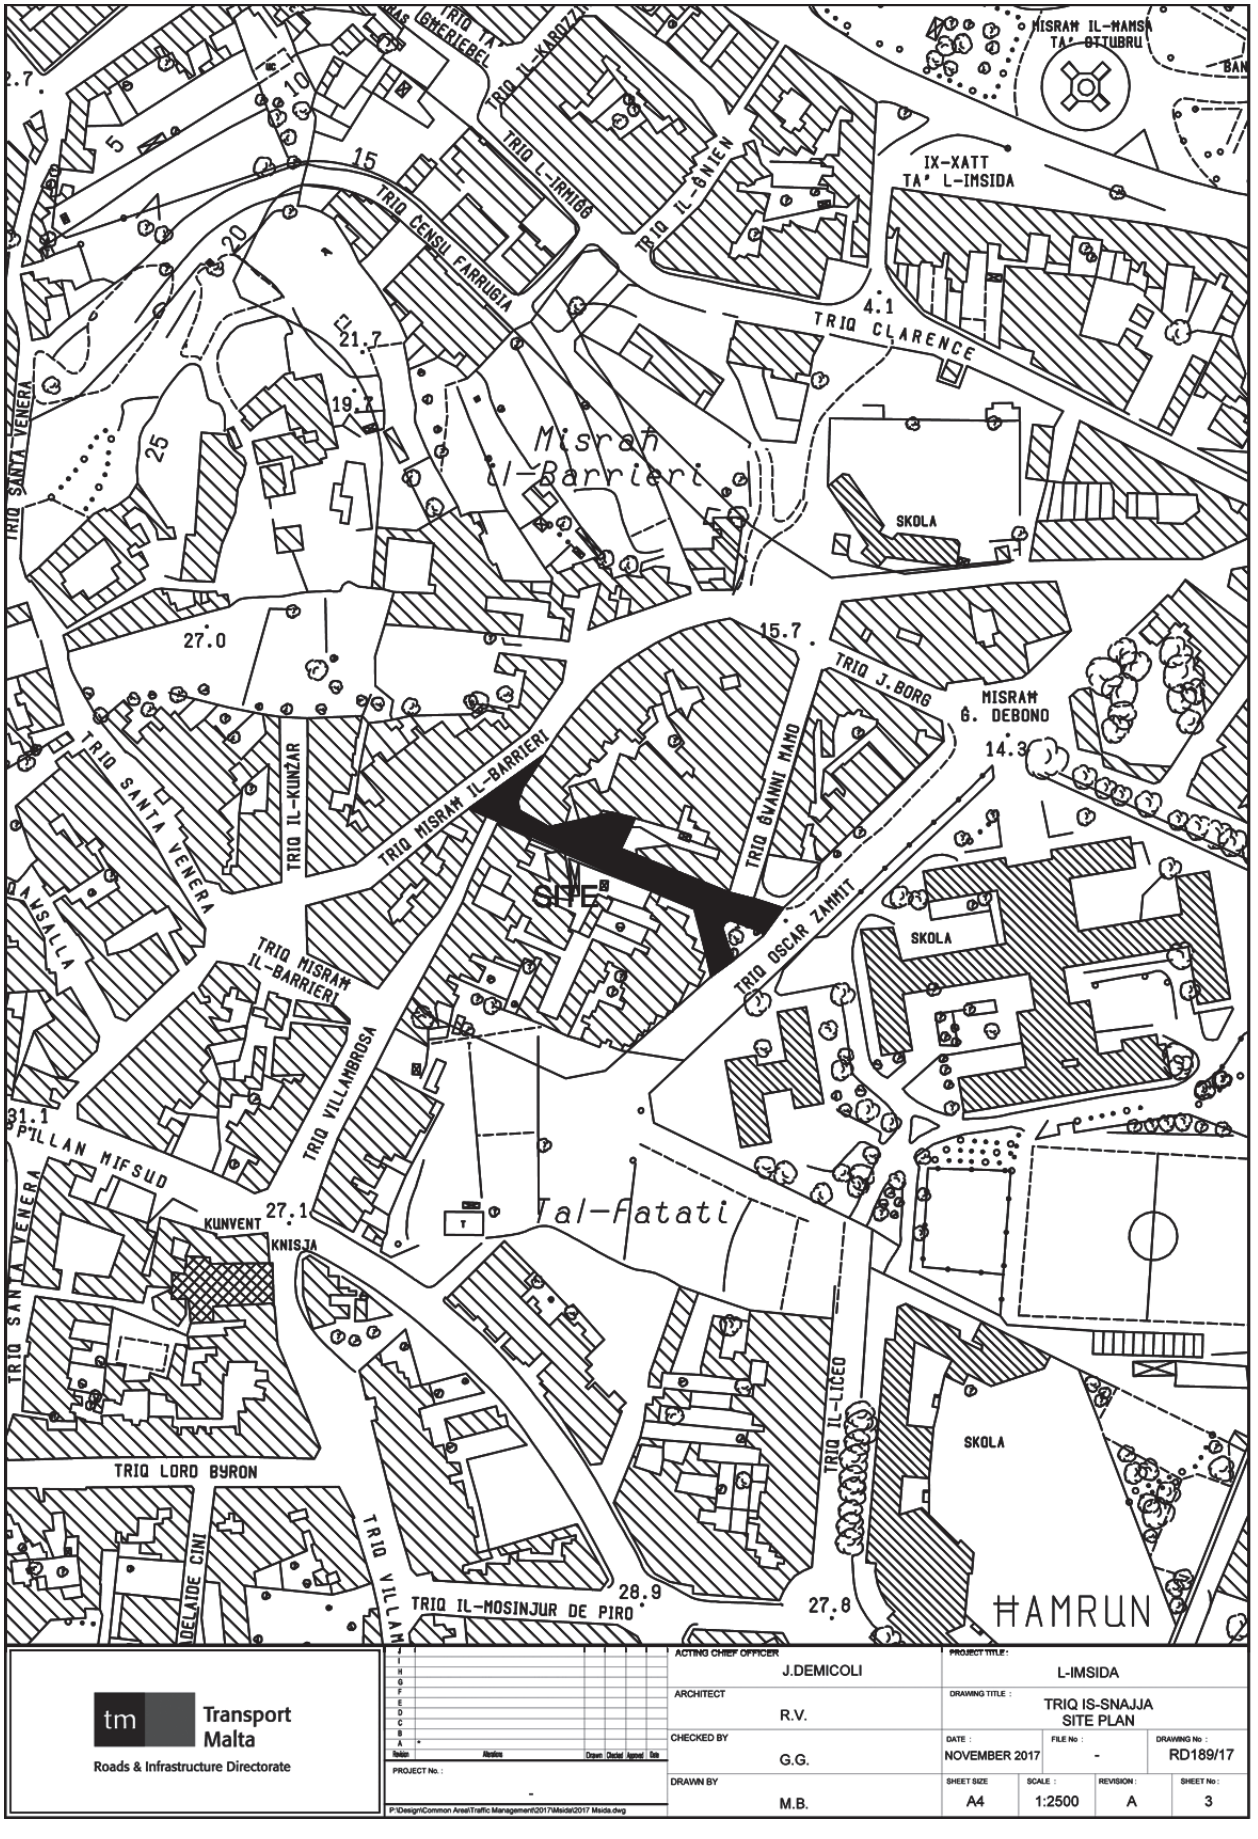


Transport Malta — Roads & Infrastructure Directorate	CHIEF OFFICER: S.GRIMA	PROJECT TITLE: HAD-DINGLI	
	ARCHITECT: A.C.	DRAWING TITLE: NEW STREET IN TRIQ MADDALENA SITE PLAN	
	CHECKED BY: L.C.	DATE: June 2014	FILE No: RD264/14 — DRAWING No: RD85/14/a
PROJECT No.: -	DRAWN BY: M.B.	SHEET SIZE: A4 — SCALE: 1 : 2500 — REVISION: A — SHEET No: 2	

P:\Design\Common Area\Traffic Management\2014\Dingli\2014 Dingli.dwg


TRIQ TA' GHERIEBEL
TRIQ IL-KARUZZA
TRIQ L-IRMIGG
TRIQ IL-GNIEN
TRIQ CENSU FARRUGIA
MISRAM IL-MAMSA TA' ĠTTUBRU
IX-XATT TA' L-IMSIDA
TRIQ CLARENCE
TRIQ SANTA VENERA
Misraħ il-Barrieri
SKOLA
TRIQ J.BORG
MISRAM Ġ. DEBONO
TRIQ ĠWANNI MAMO
TRIQ MISRAM IL-BARRIERI
TRIQ IL-KUNŻAR
SITE
TRIQ OSCAR ZAMMIT
TRIQ VILLAMBROSA
P'LLAN MIFSUD
KUNVENT
KNISJA
Tal-Fatati
TRIQ LORD BYRON
TRIQ IL-LIĊEO
TRIQ IL-MOSINJUR DE PIRO
DELAIDE CINI
ĦAMRUN
Transport Malta
Roads & Infrastructure Directorate
ACTING CHIEF OFFICER
J.DEMICOLI
PROJECT TITLE :
L-IMSIDA
ARCHITECT
R.V.
DRAWING TITLE :
TRIQ IS-SNAJJA
SITE PLAN
CHECKED BY
G.G.
DATE :
NOVEMBER 2017
FILE No :
-
DRAWING No :
RD189/17
DRAWN BY
M.B.
SHEET SIZE
A4
SCALE :
1:2500
REVISION :
A
SHEET No :
3
PROJECT No. :
-
P:\Design\Common Area\Traffic Management\2017\Msida\2017 Msida.dwg

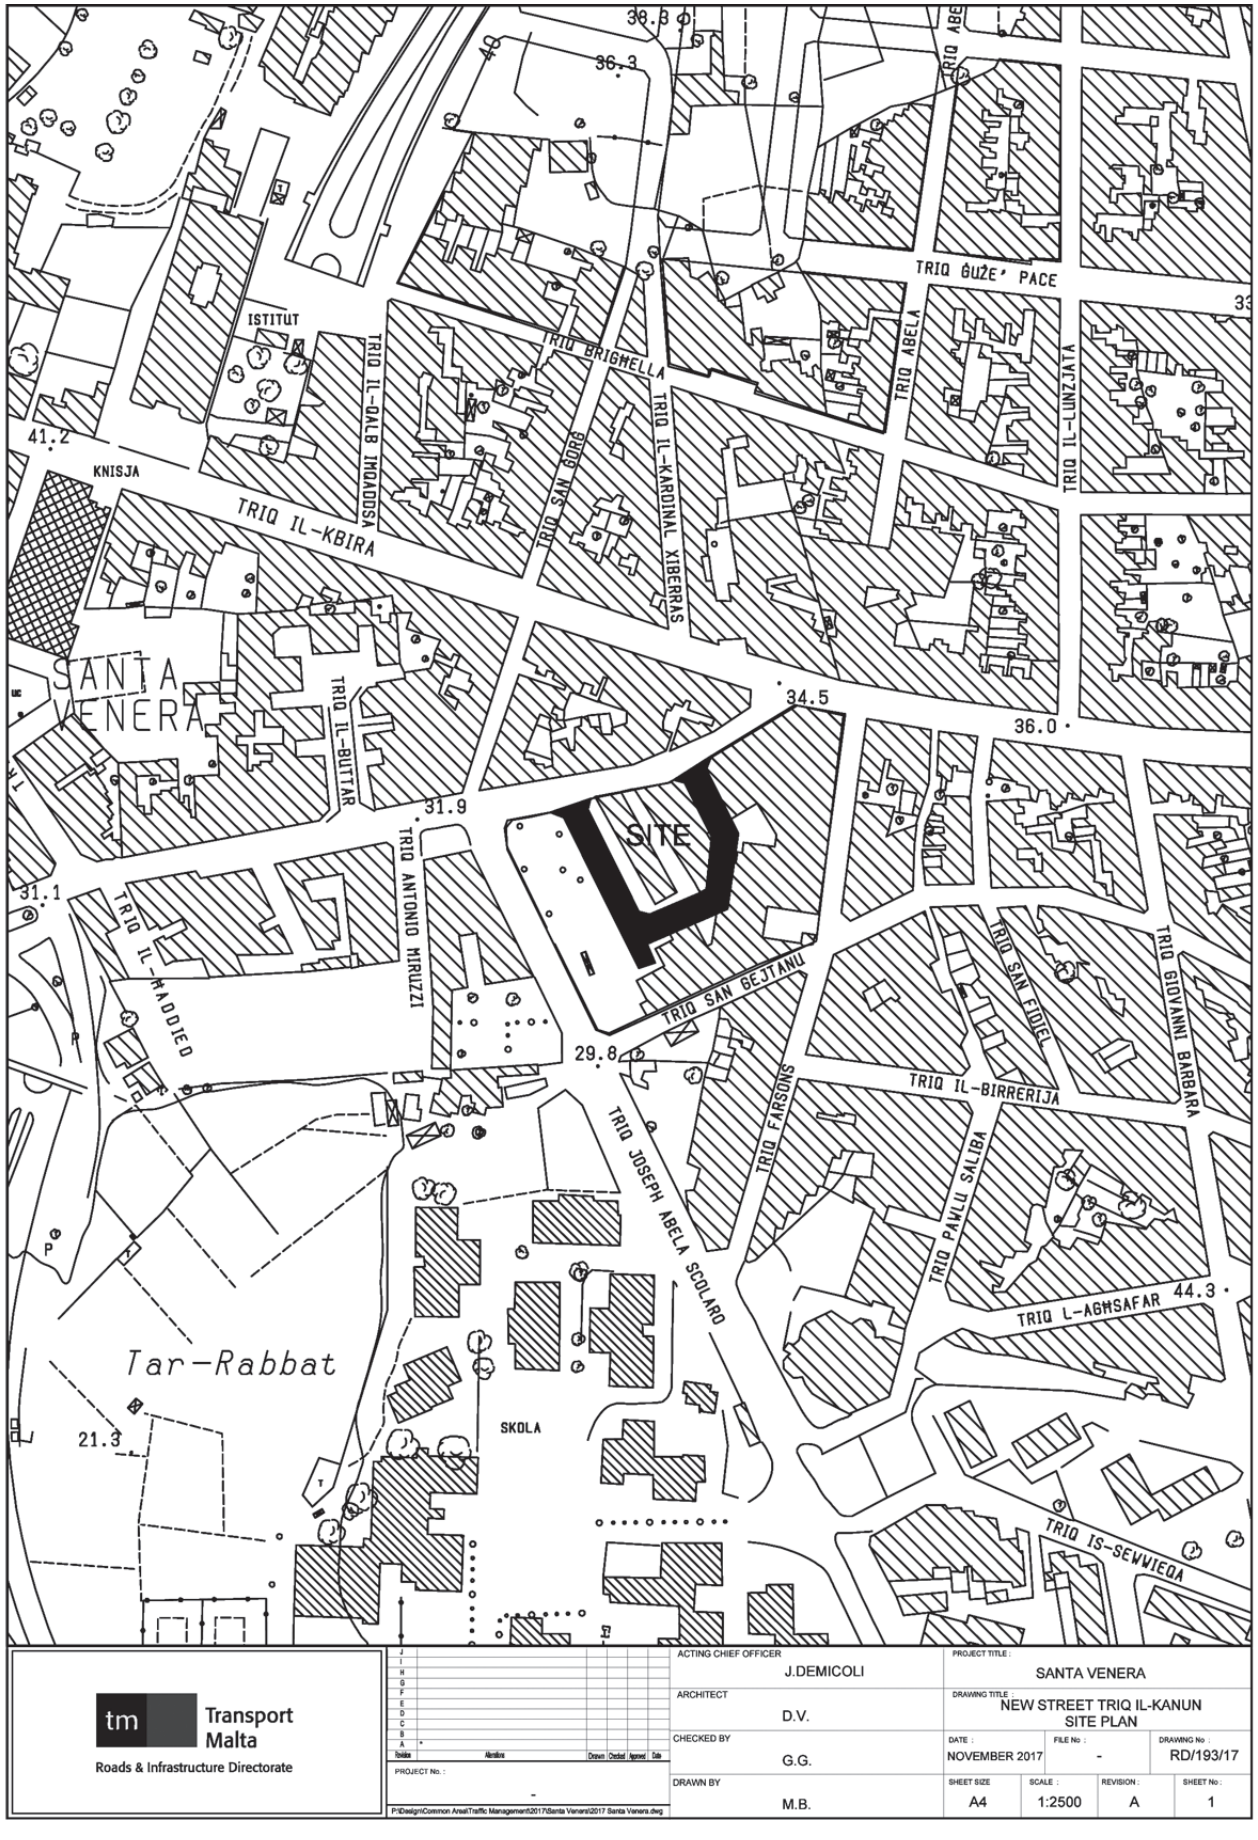


Transport Malta
Roads & Infrastructure Directorate

ACTING CHIEF OFFICER: J.DEMICOLI			PROJECT TITLE: SANTA VENERA		
ARCHITECT: D.V.			DRAWING TITLE: NEW STREET TRIQ IL-KANUN SITE PLAN		
CHECKED BY: G.G.	DATE: NOVEMBER 2017	FILE No: -	DRAWING No: RD/193/17		
DRAWN BY: M.B.	SHEET SIZE: A4	SCALE: 1:2500	REVISION: A	SHEET No: 1	


PROJECT No.: -

P:\Design\Common Area\Traffic Management\2017\Santa Venera\2017 Santa Venera.dwg

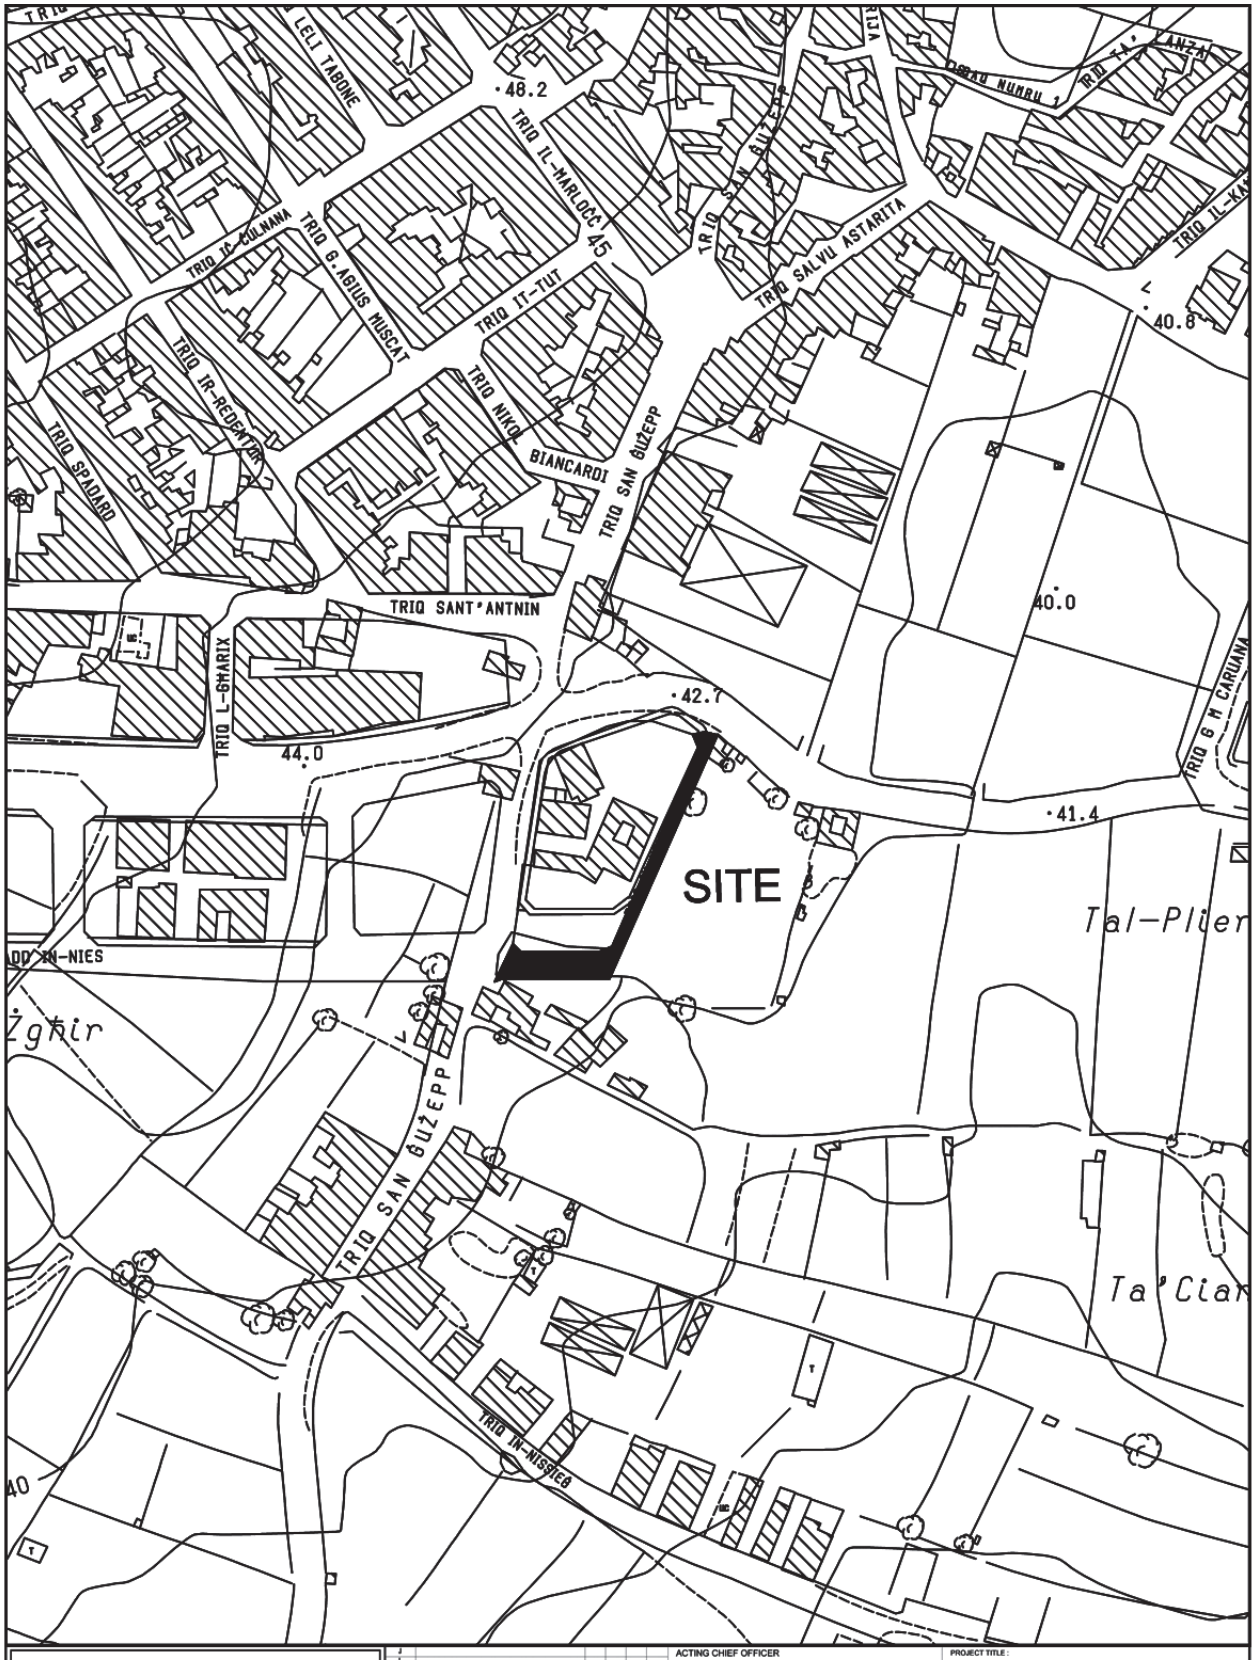

Transport Malta Roads & Infrastructure Directorate	ACTING CHIEF OFFICER: J.Demicoli	PROJECT TITLE: HAZ-ZABBAR	
	ARCHITECT: D.V.	DRAWING TITLE: P/O TRIQ HADD IN-NIES C/W TRIQ IN-NEWL SITE PLAN	
	CHECKED BY: C.S.	DATE: OCTOBER 2017	FILE No: - / DRAWING No: RD176/17
PROJECT No.: -	DRAWN BY: M.B.	SHEET SIZE: A4 / SCALE: 1 : 2500 / REVISION: A / SHEET No: 2	

P:\Design\Common Area\Traffic Management\2017\Zabbar\Zabbar 2017.dwg

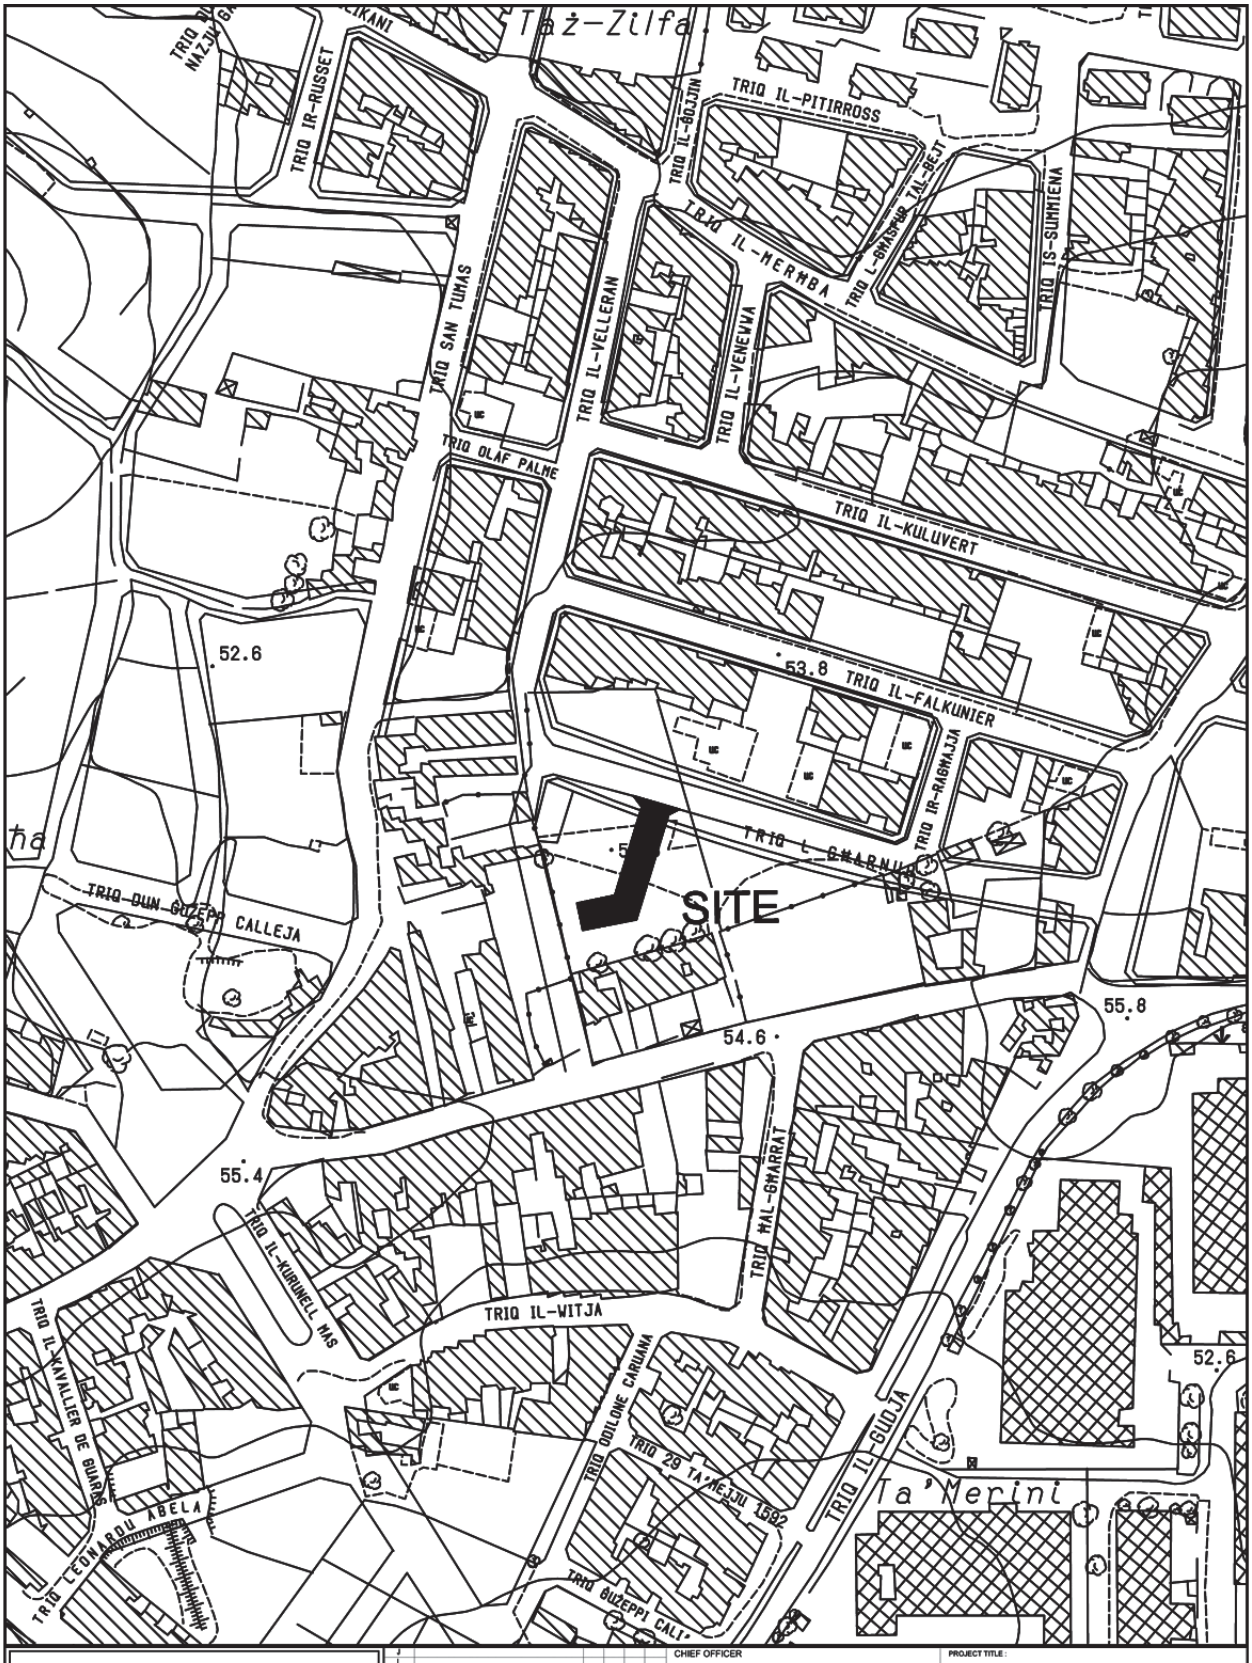


tm Transport Malta Roads & Infrastructure Directorate	CHIEF OFFICER: -	PROJECT TITLE: FGURA	
	ARCHITECT: D.V.	DRAWING TITLE: NEW STREET IN TRIQ L-GHARNUQ SITE PLAN	
	CHECKED BY: L.C.M./C.S.	DATE: NOVEMBER 2017	FILE No: - / DRAWING No: RD212/17
	DRAWN BY: M.B.	SHEET SIZE: A4 / SCALE: 1 : 2500 / REVISION: A / SHEET No: 3	

Revision | Alterations | Drawn | Checked | Approved | Date

PROJECT No.: -

P:\Design\Common Area\Traffic Management\2017\Figura\2017 Figura.dwg

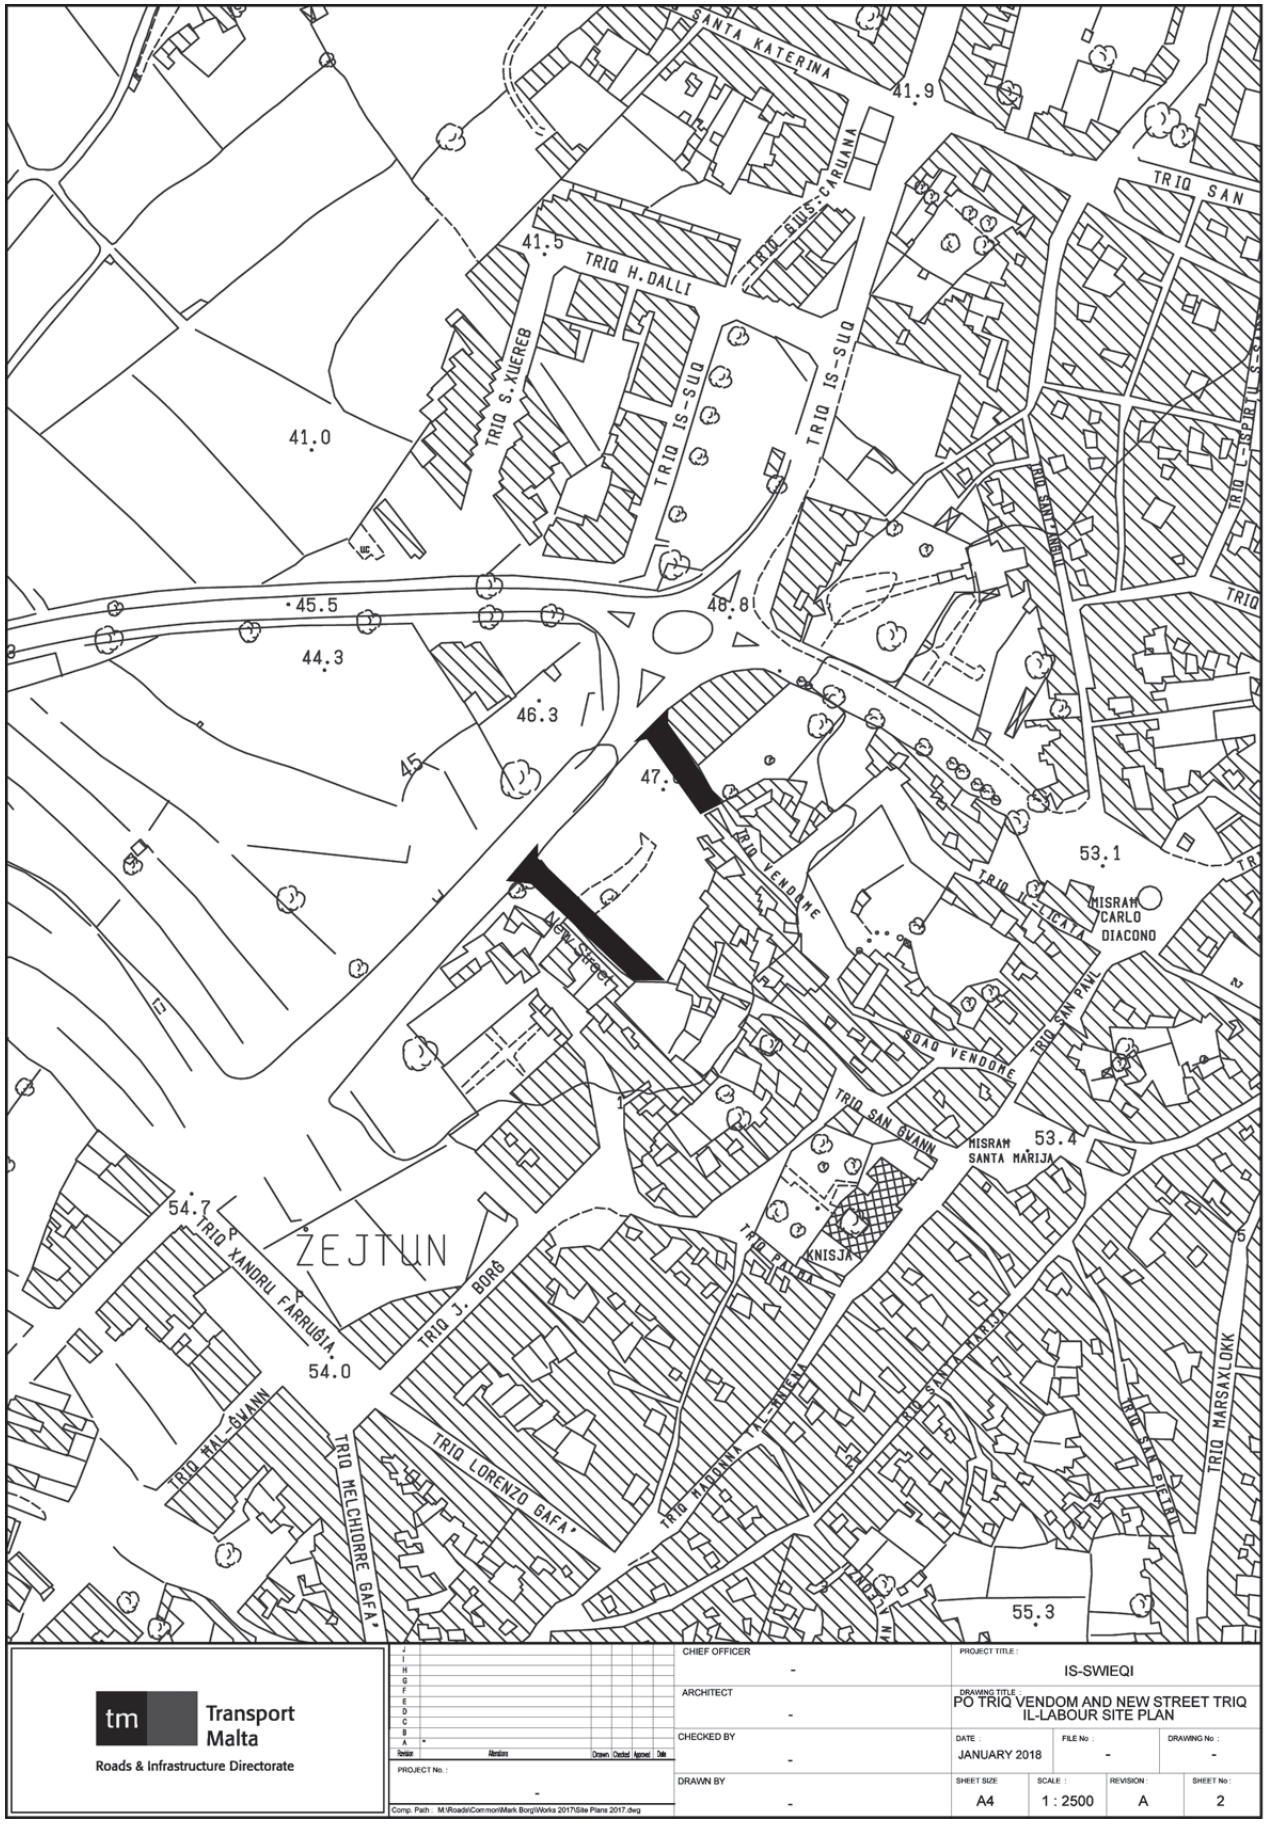
SANTA KATERINA
41.9
TRIQ SAN
41.5
TRIQ H. DALLI
TRIQ S. XUEREB
TRIQ IS-SUQ
41.0
TRIQ IS-SUQ
TRIQ IS-SUQ
TRIQ SANT'ANDRU
45.5
48.8
44.3
46.3
45
47.
TRIQ VENDOME
53.1
MISRAM CARLO DIACONO
New Street
SQAQ VENDOME
TRIQ SAN PAWL
TRIQ SAN GWANN
MISRAM SANTA MARIJA
53.4
54.7
ŻEJTUN
TRIQ XANDRU FARRUGIA
TRIQ J. BORG
54.0
KNISJA
TRIQ HAL-GWANN
TRIQ MELCHIORRE GAFA'
TRIQ LORENZO GAFA'
TRIQ MARSAXLOKK
55.3
Transport Malta
Roads & Infrastructure Directorate
CHIEF OFFICER
-
PROJECT TITLE :
IS-SWIEQI
ARCHITECT
-
DRAWING TITLE :
PO TRIQ VENDOM AND NEW STREET TRIQ IL-LABOUR SITE PLAN
CHECKED BY
-
DATE :
JANUARY 2018
FILE No :
-
DRAWING No :
-
DRAWN BY
-
SHEET SIZE :
A4
SCALE :
1 : 2500
REVISION :
A
SHEET No :
2
PROJECT No. :
-
Comp. Path : M:\Roads\Common\Mark Borg\Works 2017\Site Plans 2017.dwg