SITE
TRIQ BUR IX-XEWK
Ta' Bur Ix-Xewk
Ta' Karlozz
Tal-Ghasfur
TRIQ IL-KARLOZZ
TRIQ IL-MUŻA
TRIQ IN-NIRVIEN
TRIQ KARMENU VASSALLO
TRIQ FERDINAND HUMPESCH
TRIQ SALVU CUMBO
TRIQ MONS. MIKIEL AZZOPARDI
TRIQ IL-BRIJU
TRIQ RAMLA
Il-Qajjied
Transport Malta
Roads & Infrastructure Directorate
ACTING CHIEF OFFICER
J. Demicoli
ARCHITECT
D.V.
CHECKED BY
C.S./L.C.B.
DRAWN BY
M.B.
PROJECT TITLE:
IS-SIGGIEWI
DRAWING TITLE:
TRIQ IL-KARLOZZ & TRIQ BUR IX-XEWK
SITE PLAN
DATE:
NOVEMBER 2017
FILE No.:
-
DRAWING No.:
RD203/17
SHEET SIZE
A3
SCALE:
1:2500
REVISION:
A
SHEET No.:
2
PROJECT No.:
-





Transport Malta
Roads & Infrastructure Directorate

| | | | | | |
|---|---|---|---|---|---|
| CHIEF OFFICER: S.GRIMA | | | PROJECT TITLE: IS-SIGGIEWI | | |
| ARCHITECT: A.C. | | | DRAWING TITLE: TRIQ BRANDIN SITE PLAN | | |
| CHECKED BY: L.C.B. | | | DATE: November 2014 | FILE No: RD540/14 | DRAWING No: RD360/14 |
| DRAWN BY: M.B. | | | SHEET SIZE: A4 | SCALE: 1 : 2500 | REVISION: A | SHEET No: 1 |

PROJECT No.: -

P:\Design\Common Area\Traffic Management\2014\Siggiewi\2014 Siggiewi.dwg

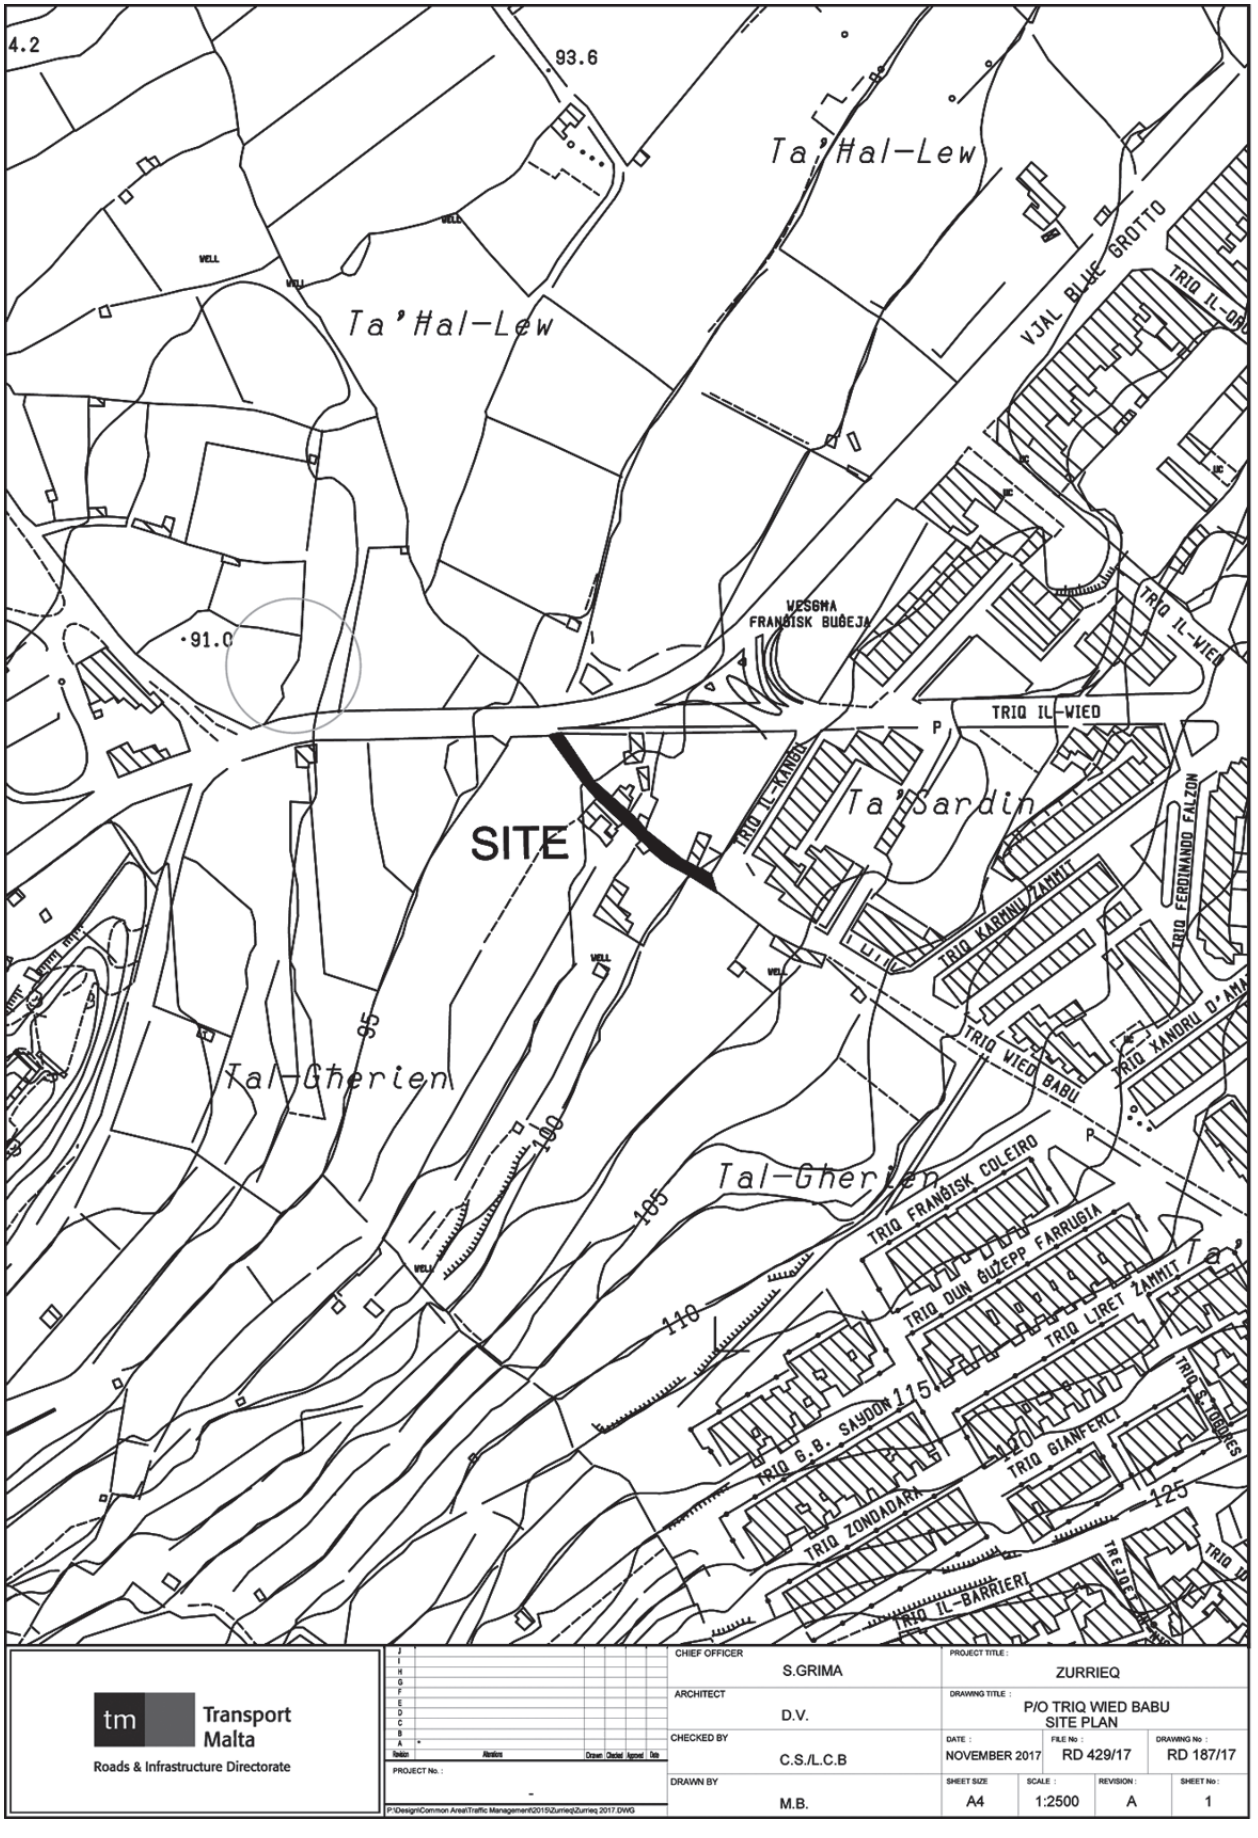



Transport Malta
Roads & Infrastructure Directorate

| | | | | |
|---|---|---|---|---|
| CHIEF OFFICER: S.GRIMA | PROJECT TITLE: ZURRIEQ | | | |
| ARCHITECT: D.V. | DRAWING TITLE: P/O TRIQ WIED BABU SITE PLAN | | | |
| CHECKED BY: C.S./L.C.B | DATE: NOVEMBER 2017 | FILE No: RD 429/17 | DRAWING No: RD 187/17 | |
| DRAWN BY: M.B. | SHEET SIZE: A4 | SCALE: 1:2500 | REVISION: A | SHEET No: 1 |

PROJECT No.: -


P:\Design\Common Area\Traffic Management\2018\Zurrieq\Zurrieq 2017.DWG

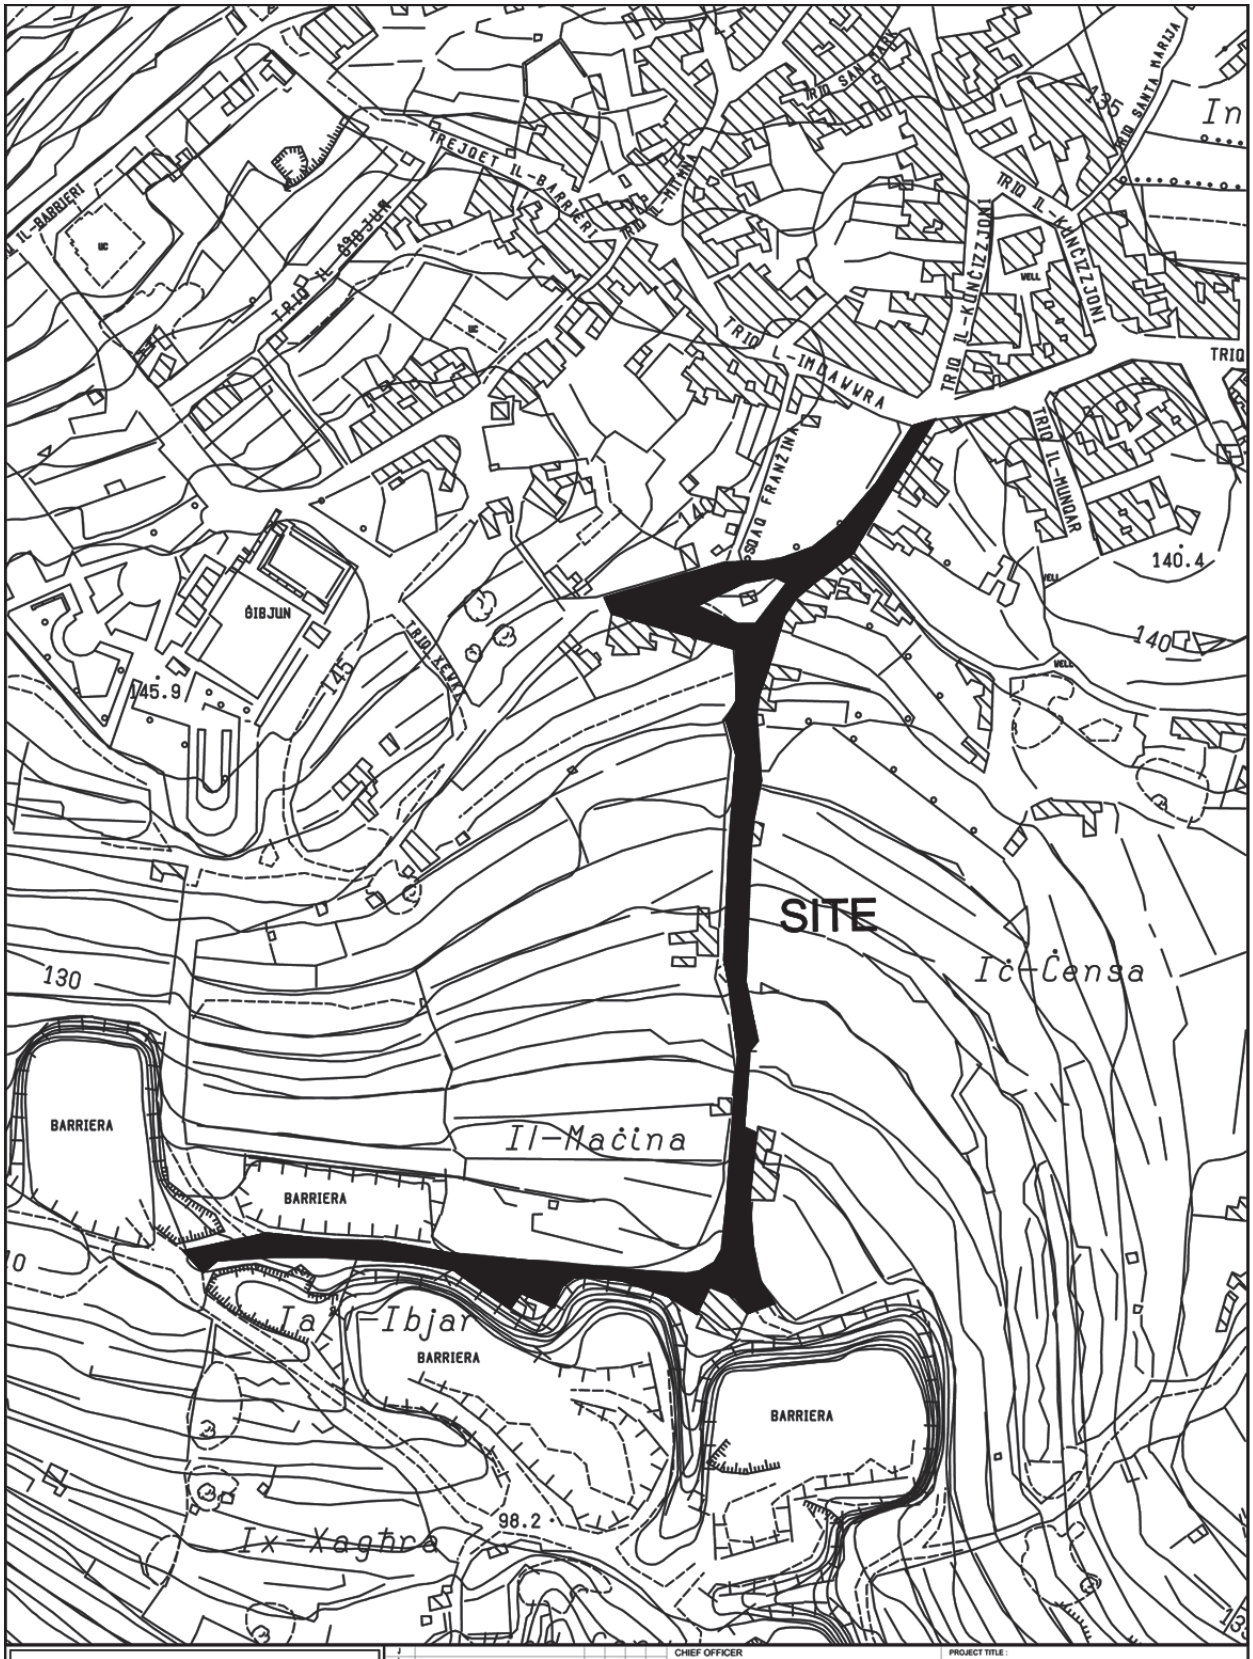


| | | | |
|---|---|---|---|
| Transport Malta<br>Roads & Infrastructure Directorate | CHIEF OFFICER: S.GRIMA | PROJECT TITLE: ZURRIEQ | |
| | ARCHITECT: D.V. | DRAWING TITLE: TRIQ WIED GANU SITE PLAN | |
| | CHECKED BY: C.S./L.C.B | DATE: NOVEMBER 2017 | FILE No: RD 429/17 — DRAWING No: RD 188/17 |
| | DRAWN BY: M.B. | SHEET SIZE: A4 — SCALE: 1:2500 — REVISION: A — SHEET No: 2 | |

PROJECT No.: -

P:\Design\Common Area\Traffic Management\2015\Zurrieq\Zurrieq 2017.DWG

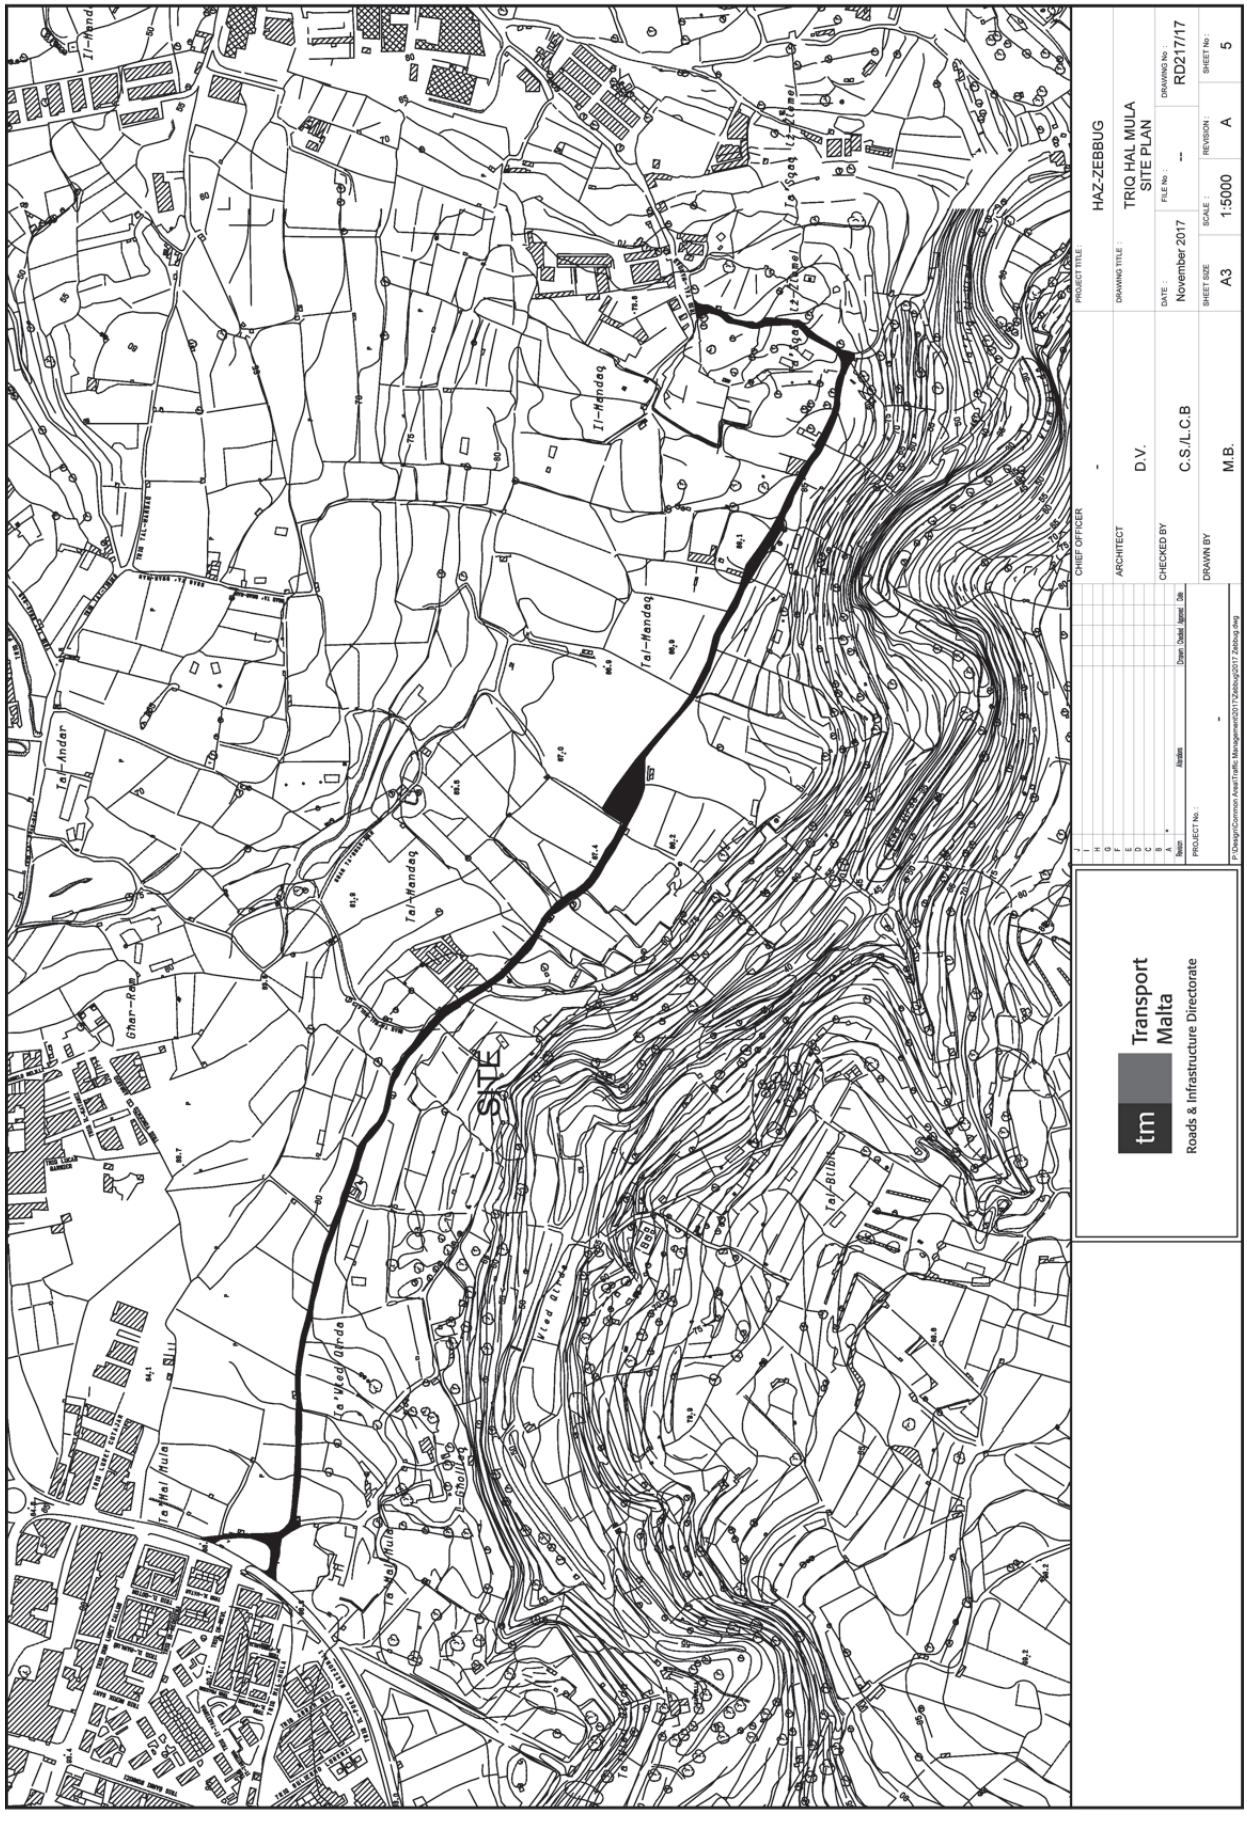
SITE
Tal-Handaq
Ta' Wied Ghrda
Ta' Hal Mula
Ghar-Rasul
Tal-Bubbu
Wied il-Kbir
Transport Malta
Roads & Infrastructure Directorate
HAZ-ZEBBUG
TRIQ HAL MULA
SITE PLAN
D.V.
C.S./L.C.B
M.B.
November 2017
A3
1:5000
A
RD217/17
5




| | | | |
|---|---|---|---|
| Transport Malta<br>Roads & Infrastructure Directorate | CHIEF OFFICER: - | PROJECT TITLE: HAZ ZEBBUG | |
| | ARCHITECT: D.V. | DRAWING TITLE: TRIQ MICHAEL DEBONO SITE PLAN | |
| | CHECKED BY: R.M. | DATE: January 2018 / FILE No: -- / DRAWING No: RD27/18 | |
| PROJECT No.: - | DRAWN BY: M.B. | SHEET SIZE: A4 / SCALE: 1 : 2500 / REVISION: A / SHEET No: 1 | |

P:\Design\Common Area\Traffic Management\2018\Zebbug\2018 Zebbug.dwg