


Transport Malta
Roads & Infrastructure Directorate

CHIEF OFFICER: -	PROJECT TITLE: IS-SWIEQI		
ARCHITECT: -	DRAWING TITLE: TRIQ ESPRIT BARTHET SITE PLAN		
CHECKED BY: -	DATE: JANUARY 2018	FILE No: -	DRAWING No: -
DRAWN BY: -	SHEET SIZE: A4	SCALE: 1 : 2500	REVISION: A / SHEET No: 1

PROJECT No.: -

Comp. Path : M:\Roads\Common\Mark Borg\Works 2017\Site Plans 2017.dwg


TRIQ IL-31 TA' MARZU
GHARGHUR
Ta' Żaghruna jew il-Gwiedi
TRIQ DEMETRIJU FARRUGIA
KNISJA
MISRAH IL-KNISJA
TRIQ L-ORATORJU
TRIQ KARMENU ŻARB
TRIQ VENDOME
TRIQ IN-NAXXAR
SITE
127.6
131.7
141.1
140
135
130
125
ACTING CHIEF OFFICER
J.DEMICOLI
ARCHITECT
D.V.
CHECKED BY
L.C.B
DRAWN BY
M.B.
PROJECT TITLE :
HAL GHARGHUR
DRAWING TITLE :
TRIQ L-INDIPENDENZA
SITE PLAN
DATE :
OCTOBER 2017
FILE No :
-
DRAWING No :
RD166/17
SHEET SIZE
A4
SCALE :
1 : 2500
REVISION :
A
SHEET No :
1
PROJECT No. :
-
Transport Malta
Roads & Infrastructure Directorate

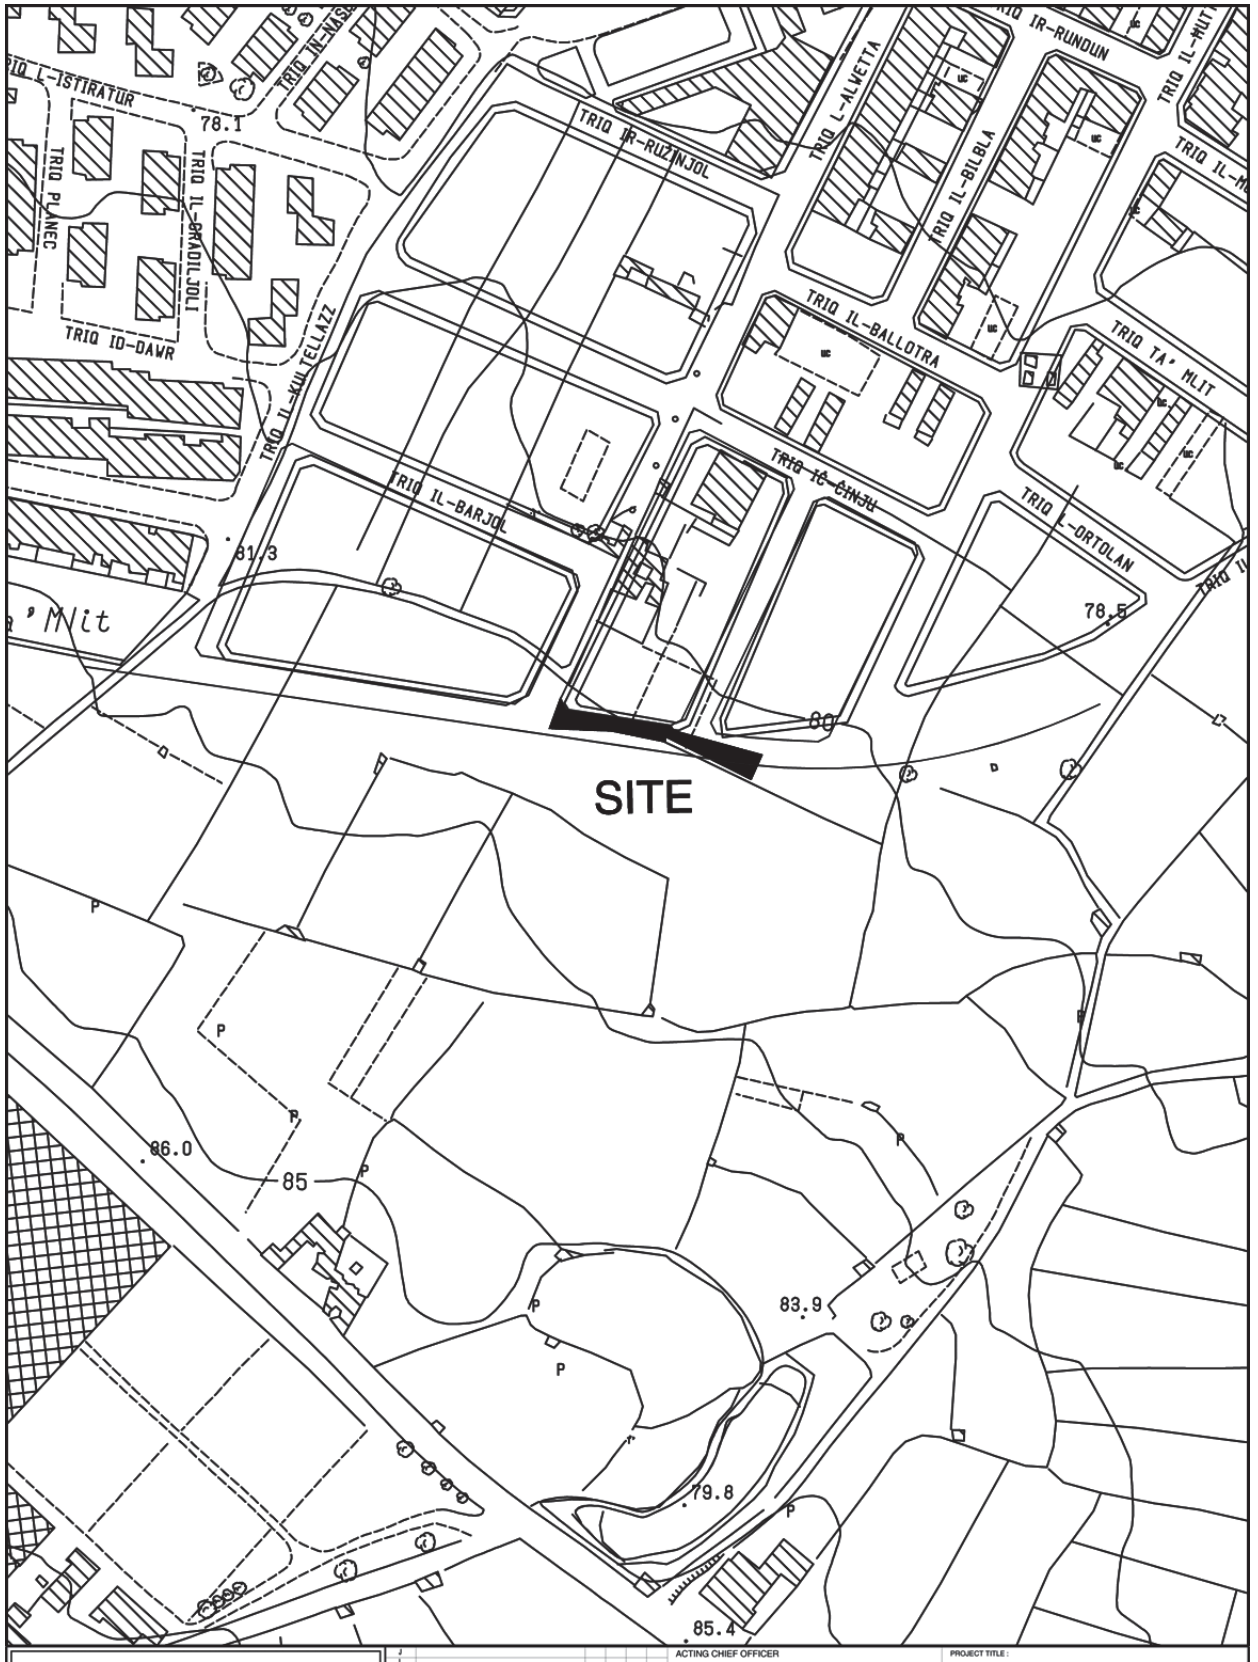


Transport Malta
Roads & Infrastructure Directorate

ACTING CHIEF OFFICER: J.DEMICOLI	PROJECT TITLE: IL-MOSTA		
ARCHITECT: D.V.	DRAWING TITLE: TRIQ IL-WAQQAFA SITE PLAN		
CHECKED BY: L.C.B.	DATE: OCTOBER 2017	FILE No: -	DRAWING No: RD164/17
DRAWN BY: M.B.	SHEET SIZE: A4	SCALE: 1 : 2500	REVISION: A / SHEET No: 3

PROJECT No.: -

Comp. Path : P:\Design\Common Area\Traffic Management\2017\Mosta\2017 Mosta.dwg

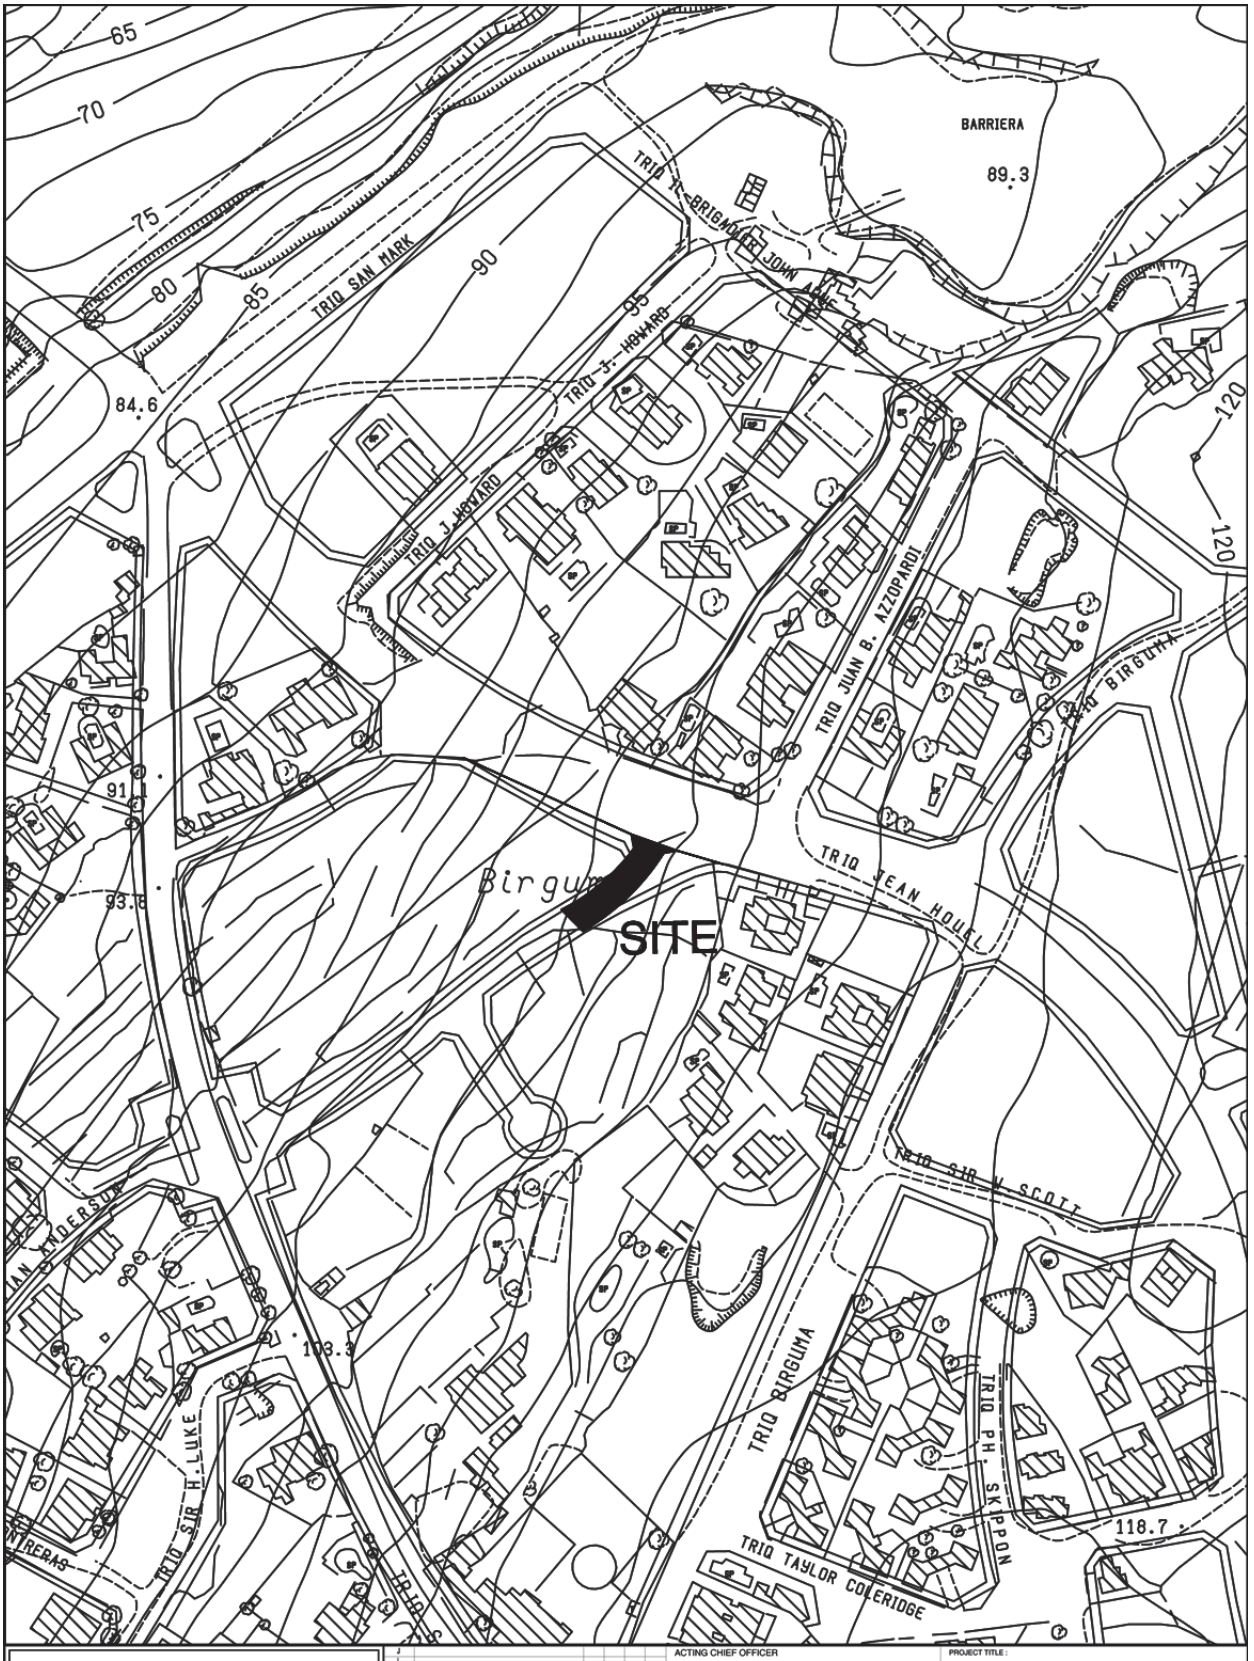


Transport Malta
Roads & Infrastructure Directorate

ACTING CHIEF OFFICER: J.DEMICOLI	PROJECT TITLE: IN-NAXXAR
ARCHITECT: D.V.	DRAWING TITLE: P/O TRIQ IL-KAPELLA TA' SAN MIKIEL SITE PLAN
CHECKED BY: L.C.B.	DATE: OCTOBER 2017 / FILE No: - / DRAWING No: RD167/17
DRAWN BY: M.B.	SHEET SIZE: A4 / SCALE: 1 : 2500 / REVISION: A / SHEET No: 3

PROJECT No.: -

P:\Design\Common Area\Traffic Management\2017\Naxxar\2017 Naxxar.dwg

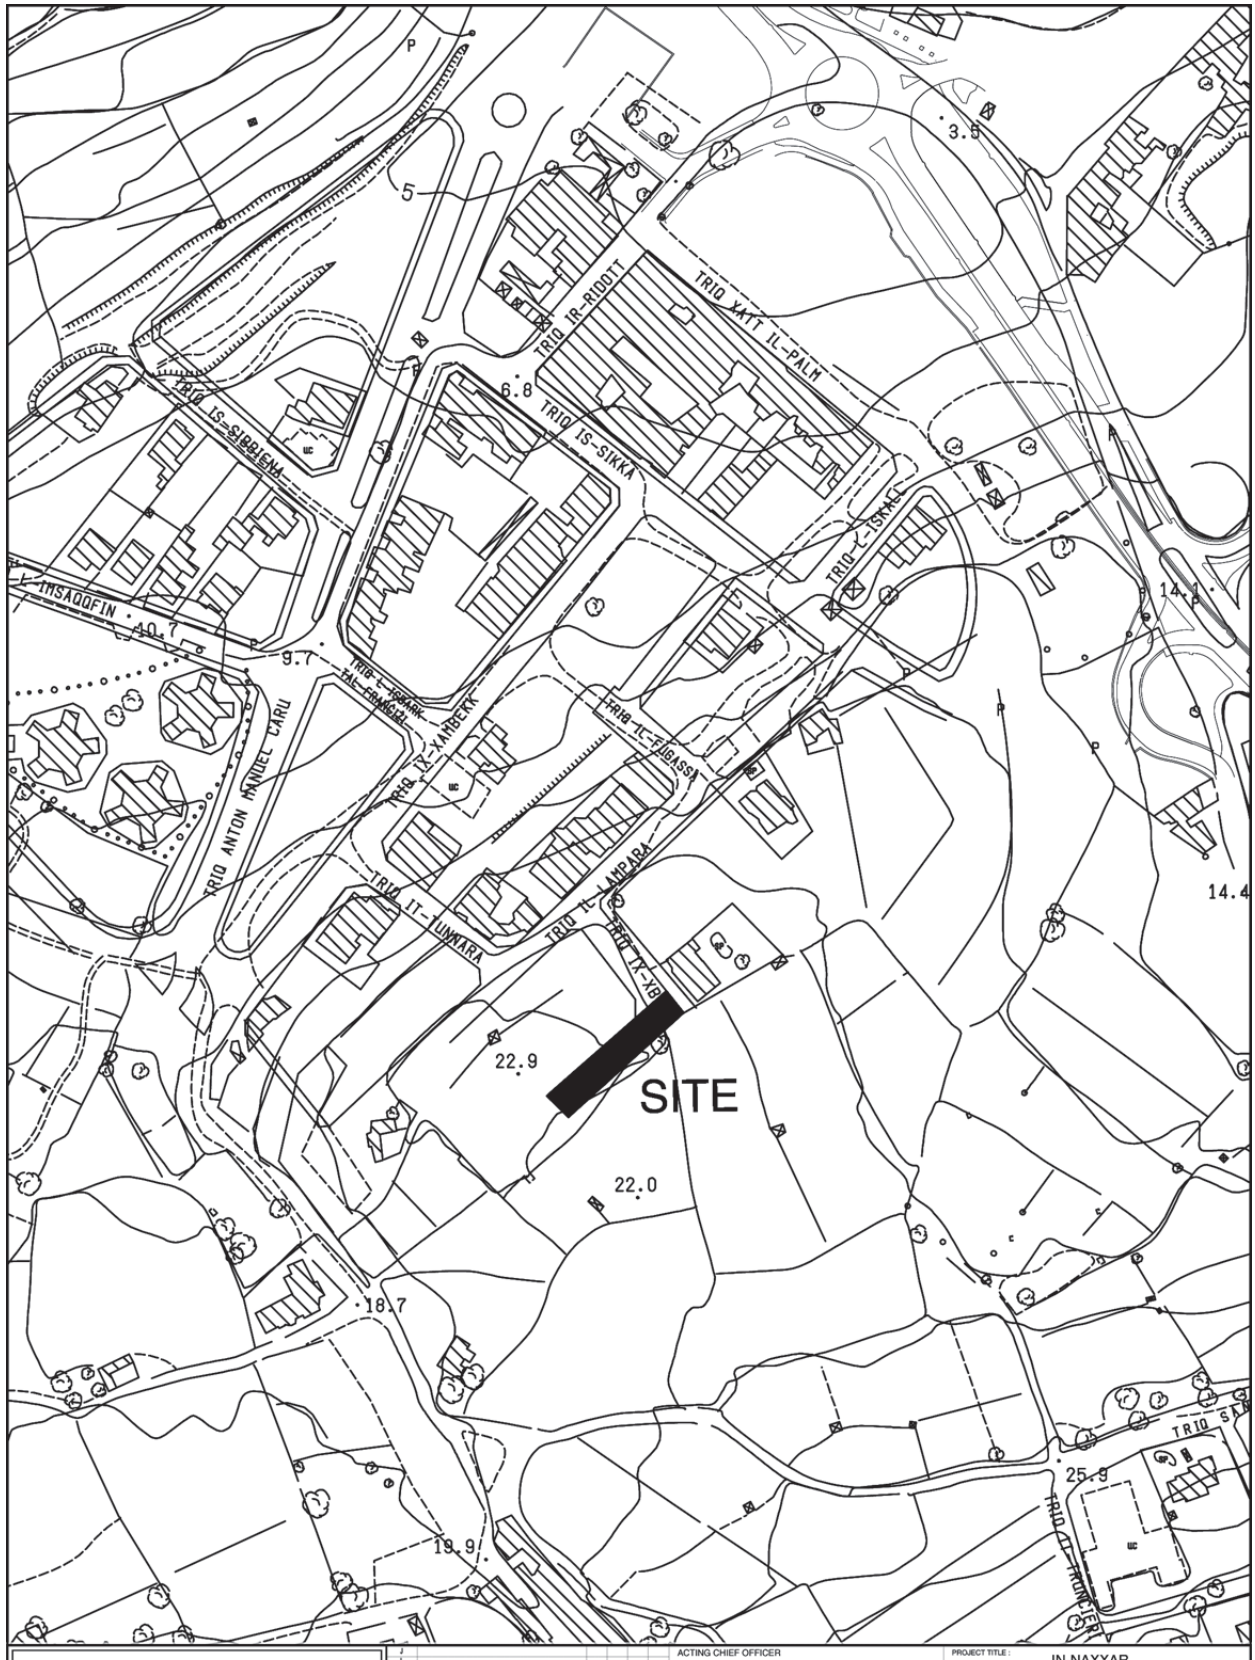

Transport Malta
Roads & Infrastructure Directorate

ACTING CHIEF OFFICER: J.DEMICOLI			PROJECT TITLE: IN-NAXXAR (BAHAR IC-CAGHAQ)		
ARCHITECT: D.V.			DRAWING TITLE: N/S TRIQ IX-XBIEK SITE PLAN		
CHECKED BY: L.C.B.	DATE: OCTOBER 2017	FILE No: -	DRAWING No: RD170/17		
DRAWN BY: M.B.	SHEET SIZE: A4	SCALE: 1 : 2500	REVISION: A	SHEET No: 4	

PROJECT No.: -

P:\Design\Common Area\Traffic Management\2017\Naxxar\2017 Naxxar.dwg