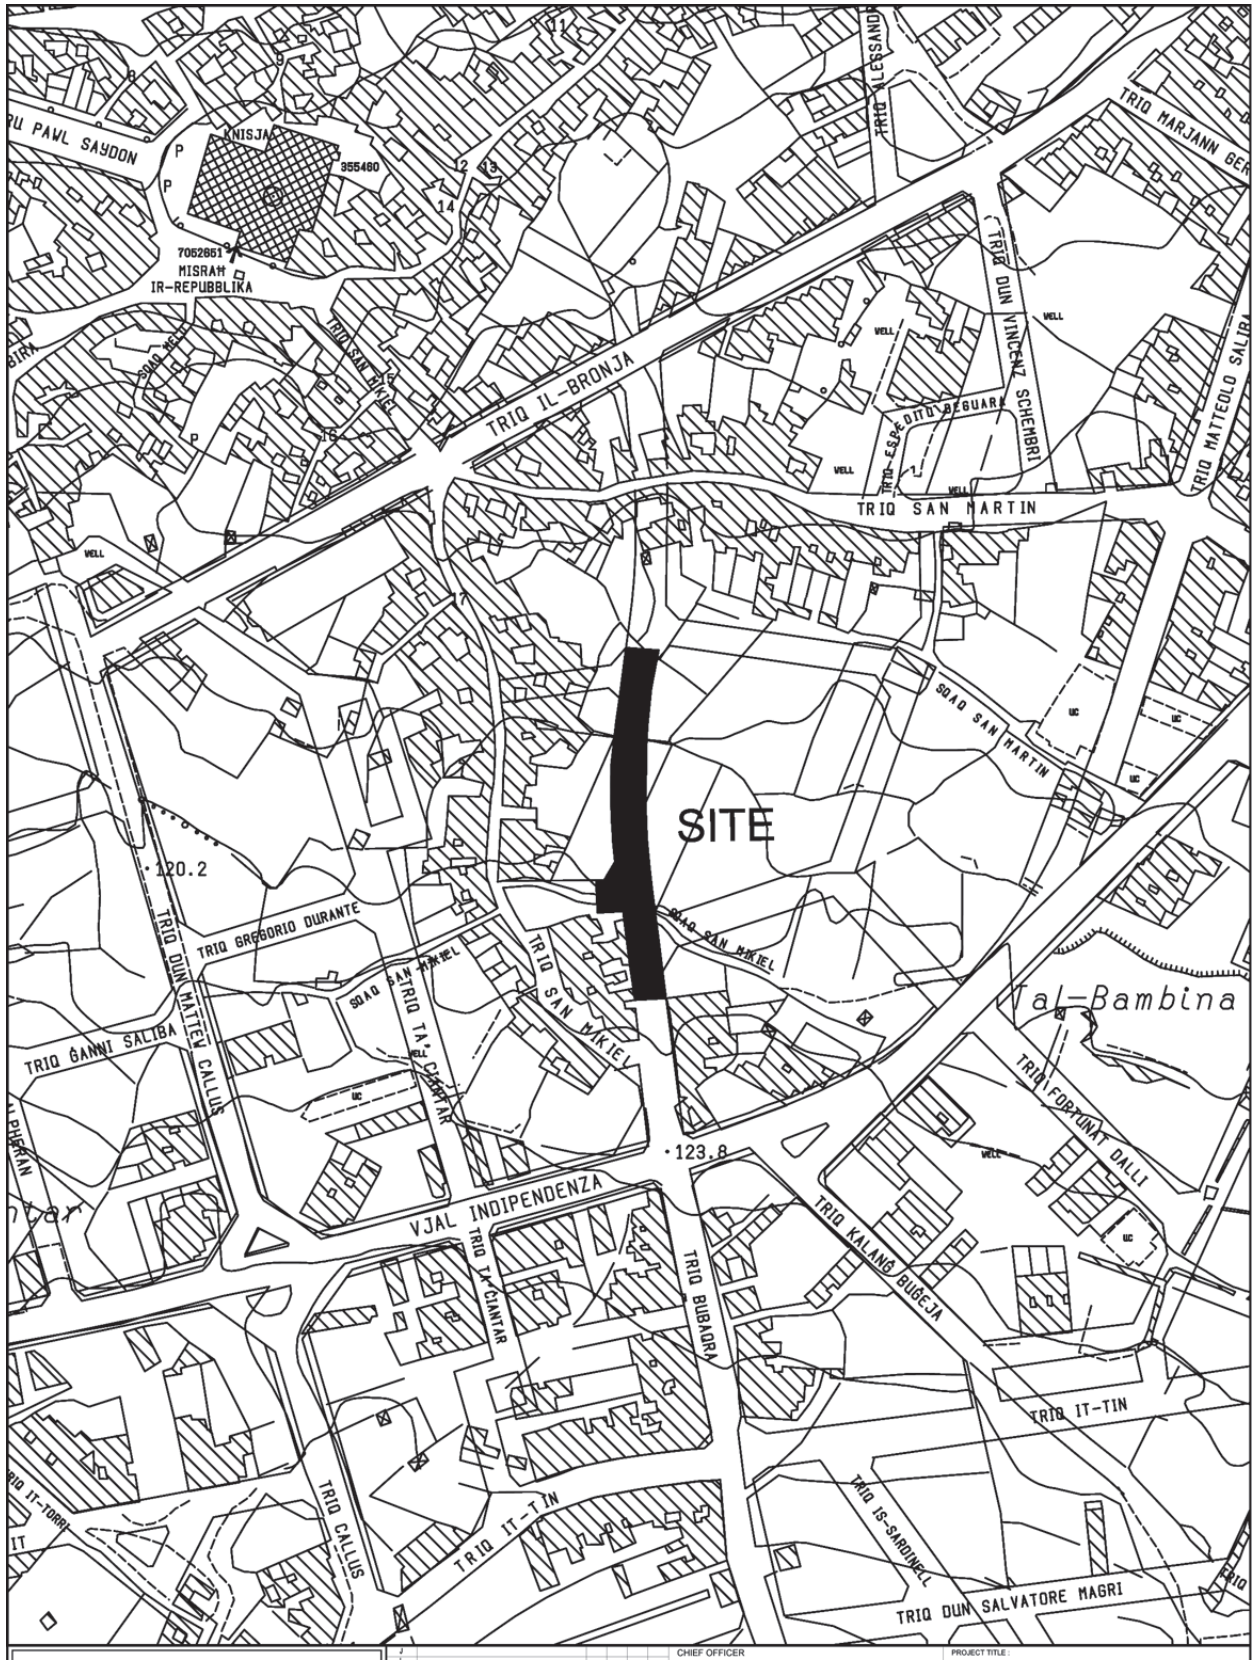


Transport Malta Roads & Infrastructure Directorate	CHIEF OFFICER: S.GRIMA	PROJECT TITLE: ZURRIEQ	
	ARCHITECT: D.V.	DRAWING TITLE: P/O TRIQ ESPEDITU DEGUARA SITE PLAN	
	CHECKED BY: C.S.	DATE: OCTOBER 2015	FILE No: RD 295/15 — DRAWING No: RD 186/15
	DRAWN BY: D.M.	SHEET SIZE: A4 — SCALE: 1:2500 — REVISION: A — SHEET No: 1	

Revision | Alterations | Drawn | Checked | Approved | Date

PROJECT No.: -

P:\Design\Common Area\Traffic Management\2015\Zurrieq\Zurrieq 2015.DWG