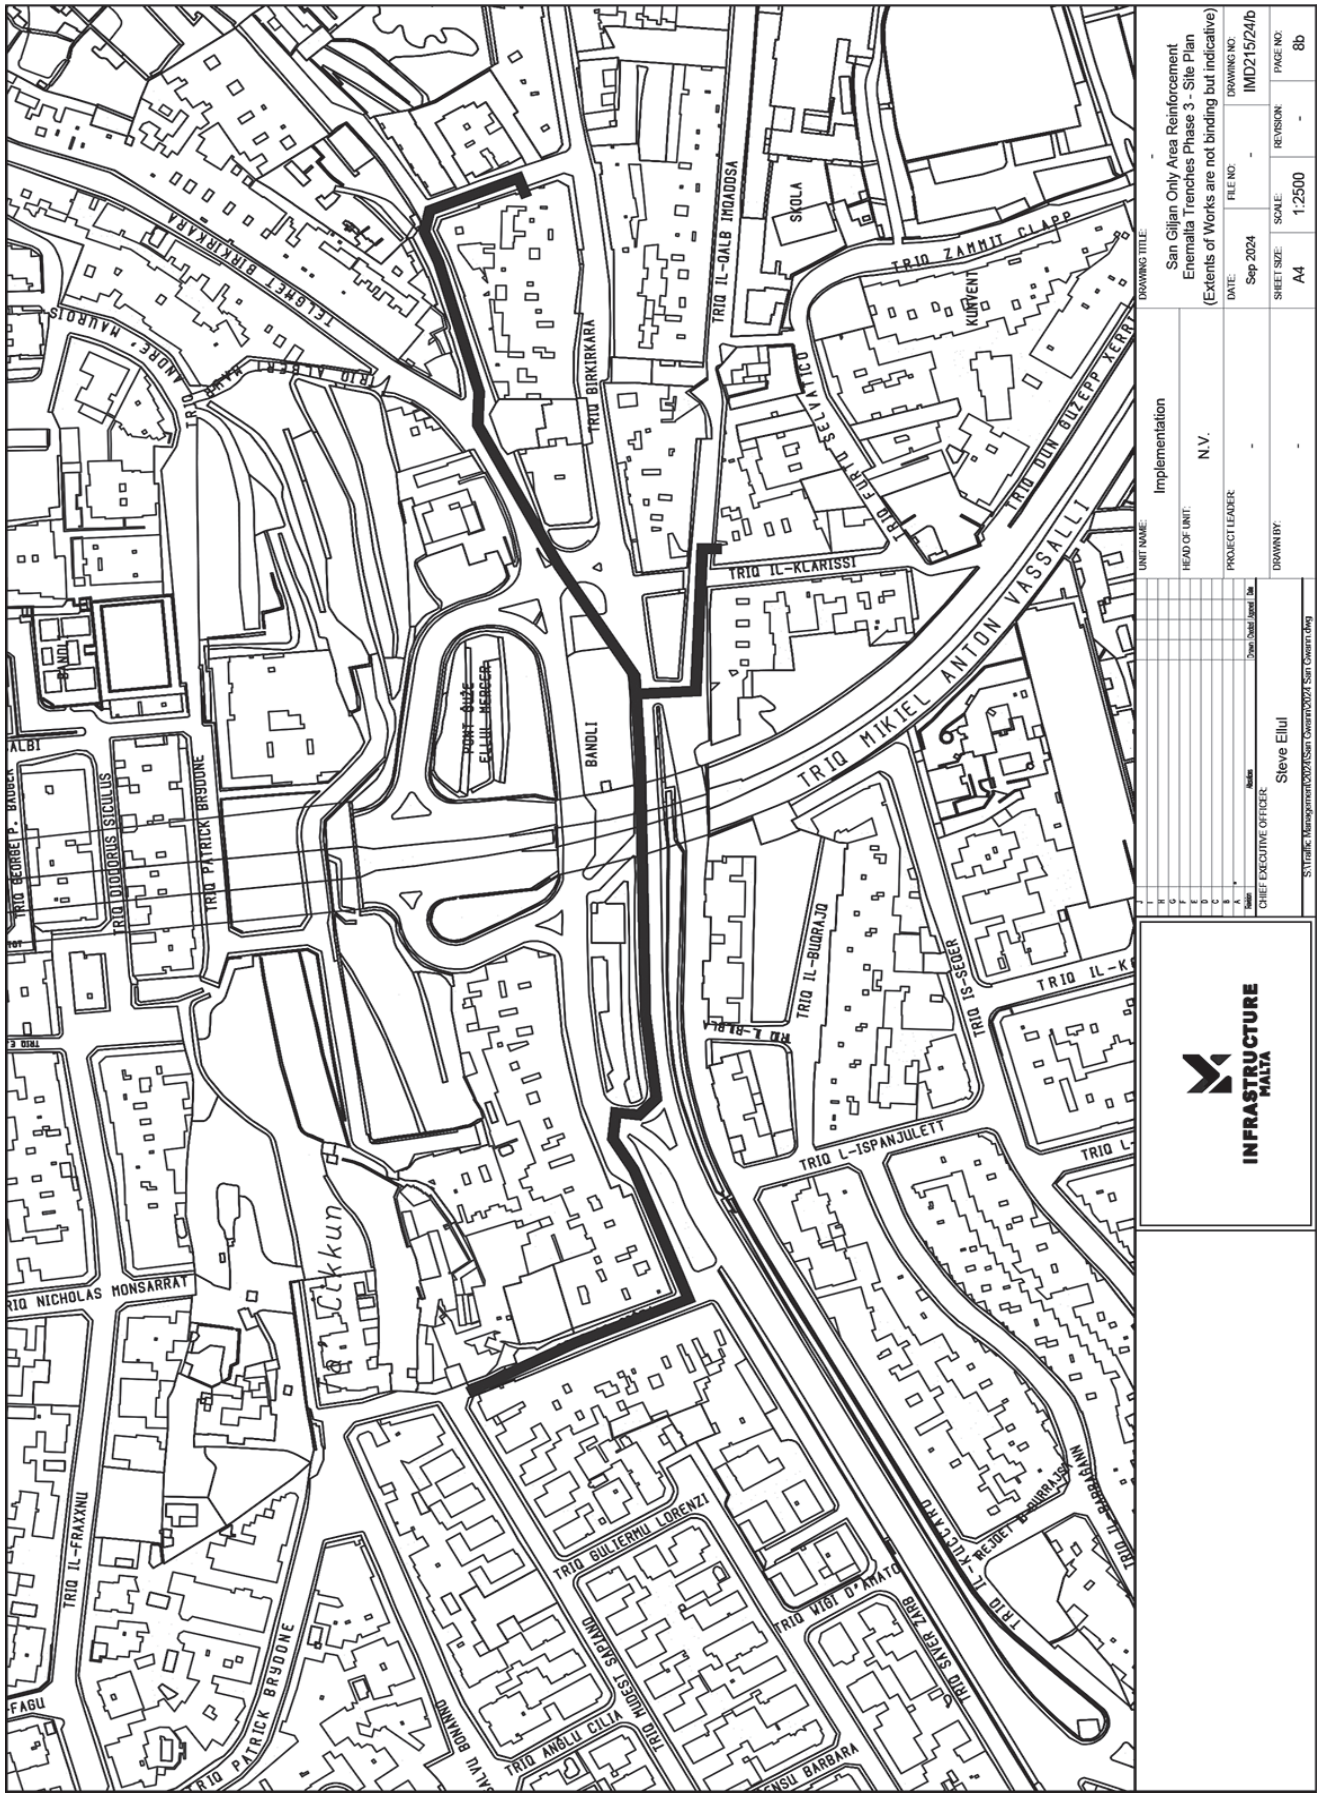

INFRASTRUCTURE MALTA
UNIT NAME: Implementation
HEAD OF UNIT: N.V.
PROJECT LEADER: -
DRAWN BY: -
CHIEF EXECUTIVE OFFICER: Steve Ellul
DRAWING TITLE: San Gwann Only Area Reinforcement Enemalta Trenches Phase 3 - Site Plan (Extents of Works are not binding but indicative)
DATE: Sep 2024
FILE NO: -
DRAWING NO: IMD215/24/a
SHEET SIZE: A3
SCALE: N.T.S.
REVISION: -
PAGE NO: 8a
S:\Traffic Management\2024\San Gwann\2024 San Gwann.dwg



INFRASTRUCTURE MALTA

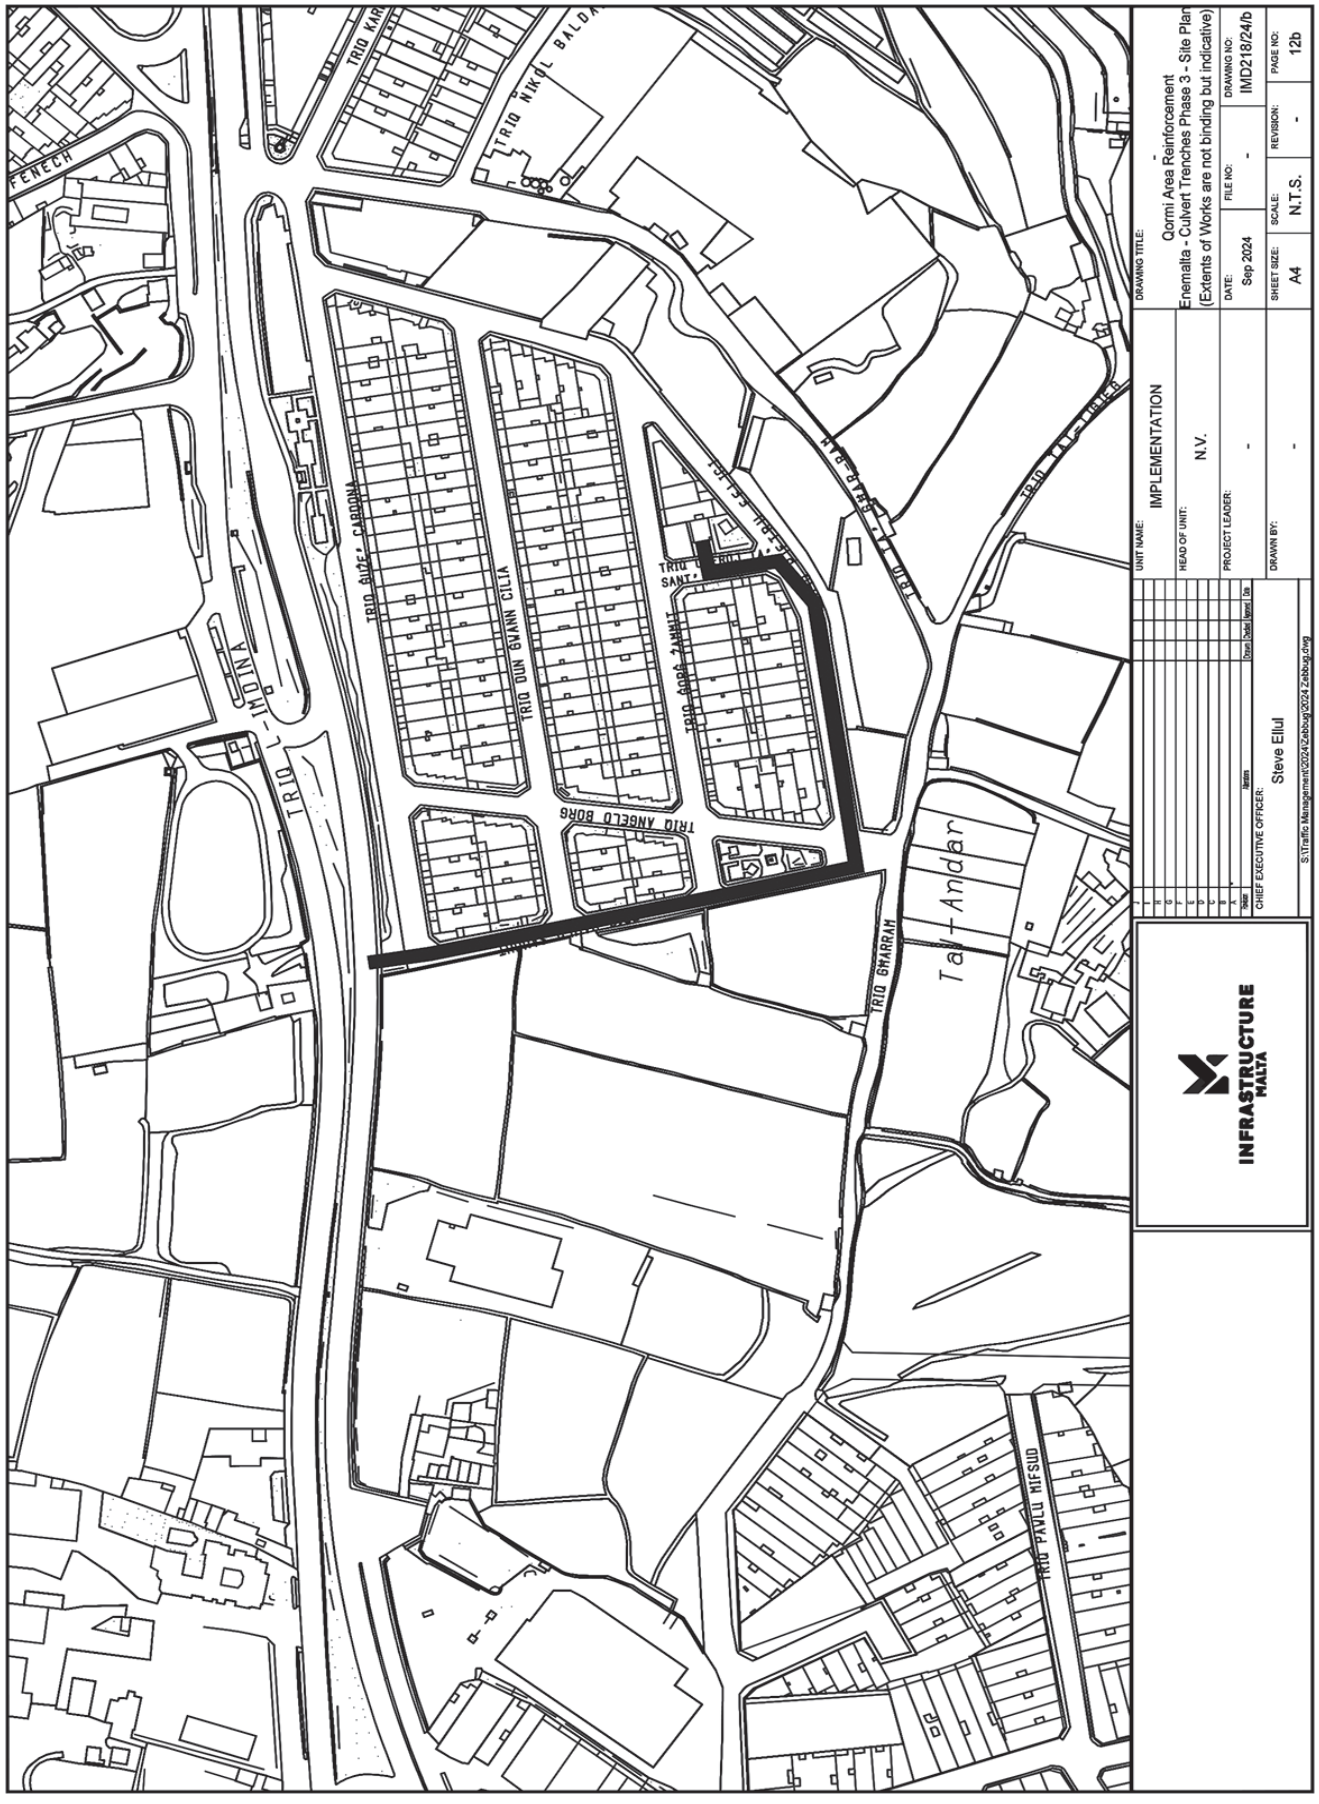
UNIT NAME:	Implementation
HEAD OF UNIT:	N.V.
PROJECT LEADER:	-
DRAWN BY:	-
CHIEF EXECUTIVE OFFICER:	Steve Ellul

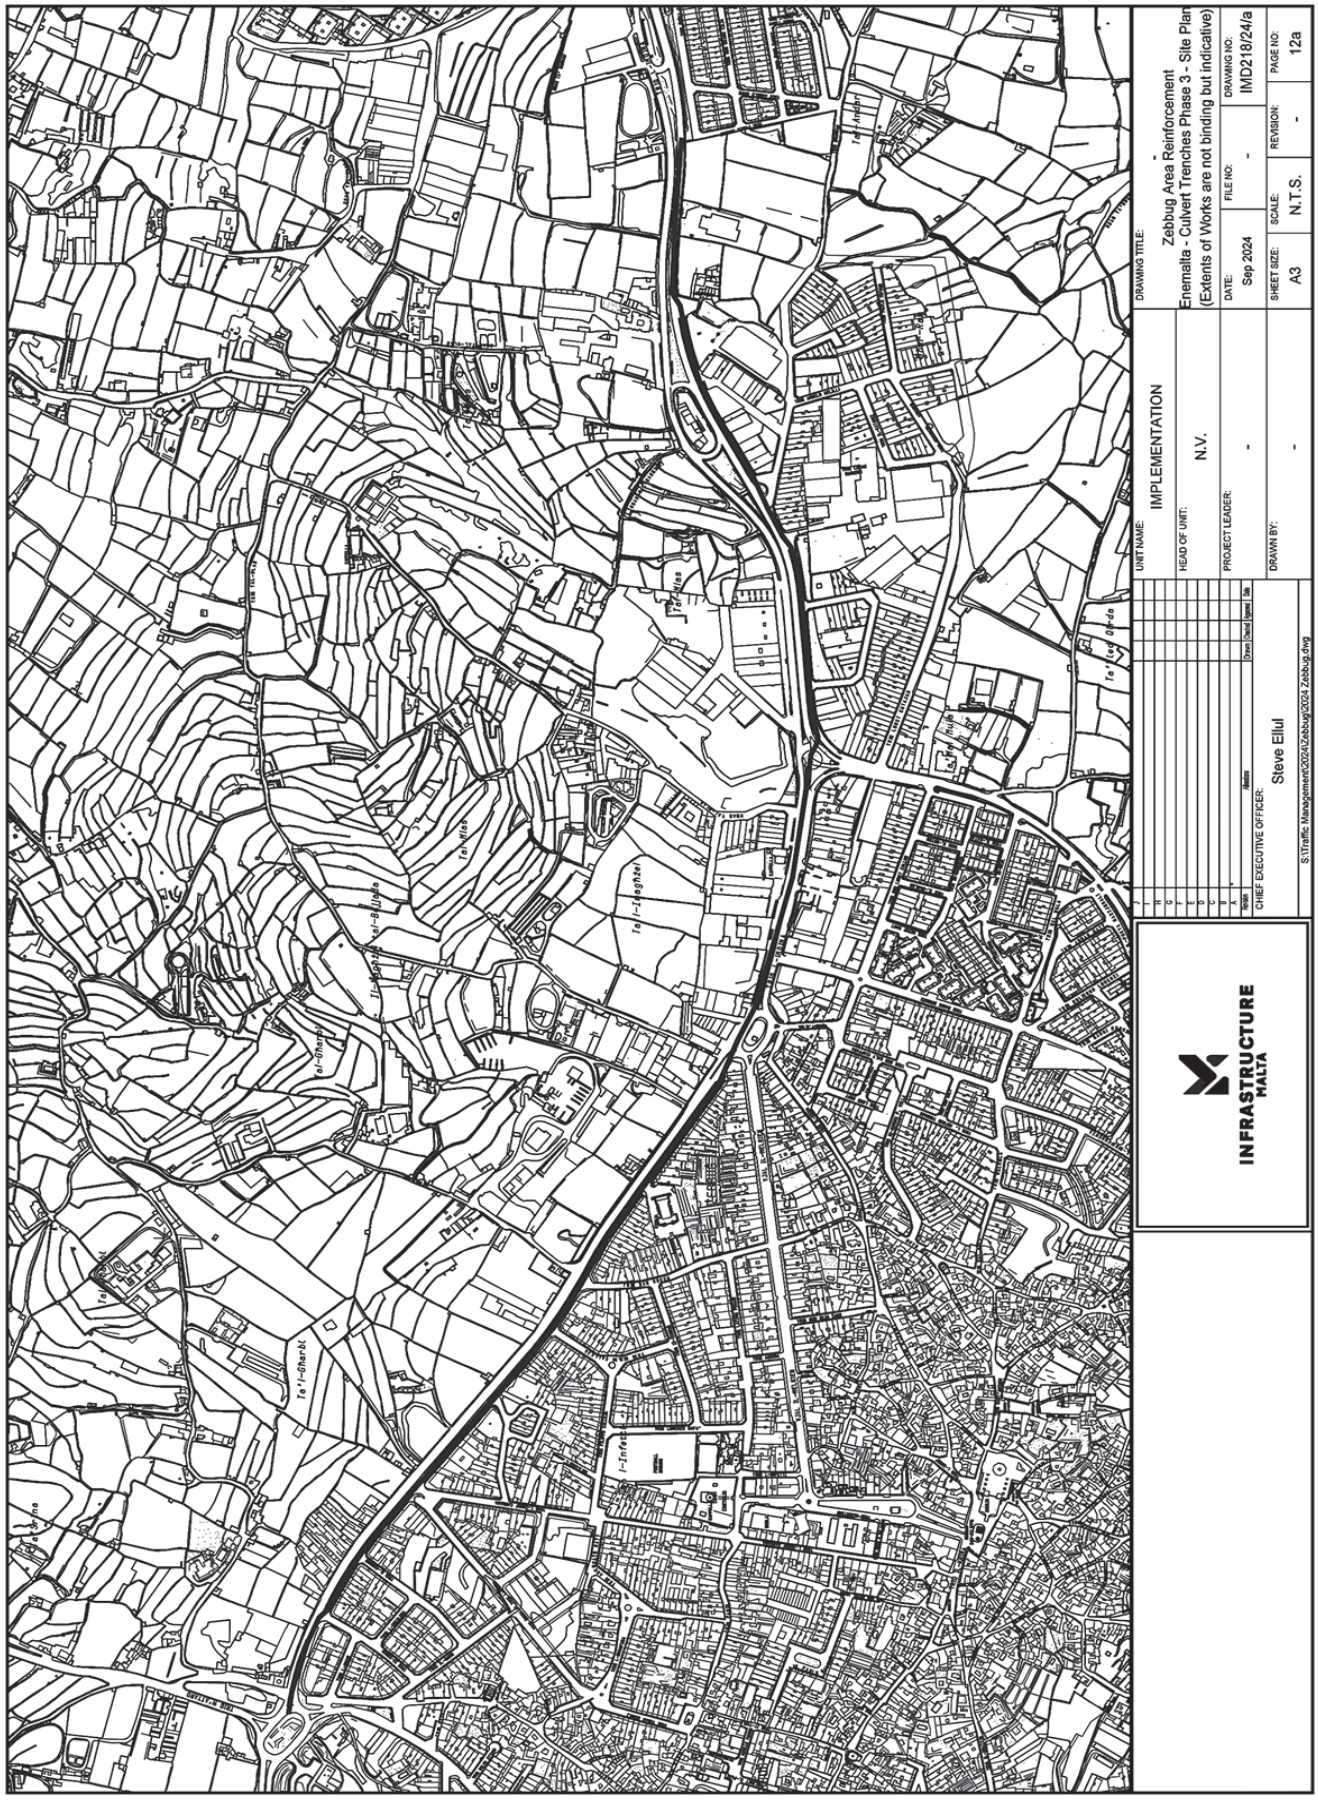
DRAWING TITLE: San Giljan Only Area Reinforcement Enemalta Trenches Phase 3 - Site Plan (Extents of Works are not binding but indicative)

DATE:	FILE NO:	DRAWING NO:	
Sep 2024	-	IMD215/24/b	
SHEET SIZE:	SCALE:	REVISION:	PAGE NO:
A4	1:2500	-	8b

S:\Traffic Management\2024\San Gwann\2024 San Gwann.dwg


SITE
TRIQ HAL LUQA
TRIQ SAN ALWIġI
TRIQ SANTA TEREZA
TRIQ SAN FRANĠISK
TRIQ ANNETTO CARUANA
TRIQ SANTA MARIJA
TRIQ PAOLA
TRIQ XINTILL
TRIQ PAWLU SCHEMBRI
TRIQ MANWEL BUHAGIAR
TRIQ SANT' ANTNIN
TRIQ L-ANNUNZJATA
TRIQ SANTA VISTIN
TRIQ SALVATORE IMBROLL
TRIQ MARIJA ADDOLORATA
TRIQ ANTONIO ROBINICH
TRIQ NOTR. FRANĠISK XUEREB
TRIQ IT-TFIEĦ
TRIQ TAL-WERRA
KAPPELLA
CIMITEJU
BANDLI
KWAL SIMMONS
GĦEN PUBBLIKU
Tax-Xewk
INFRASTRUCTURE MALTA
UNIT NAME: IMPLEMENTATION
HEAD OF UNIT: N.V.
PROJECT LEADER: -
DRAWN BY: -
CHIEF EXECUTIVE OFFICER: Steve Ellul
DRAWING TITLE: - Paola - Tarxien Area Reinforcement Enemalta Trenches Phase 3 (Tarxien Only) - Site Plan (Extents of works AREN't binding but indicative)
DATE: Aug 2024
FILE NO: -
DRAWING NO: IMD204/24/b
SHEET SIZE: A4
SCALE: 1 : 2500
REVISION: B
PAGE NO: 4b
S:\Traffic Management\2024\Tarxien\2024 Tarxien.dwg


TRIQ GUZEJ CARBUNA
TRIQ DUN GWANN CILIA
TRIQ ANGELO BORG
TRIQ SANT'
TRIQ GMARRAM
TRIQ PAVLU MIFSUD
Ta' t-Andar
INFRASTRUCTURE MALTA
UNIT NAME: IMPLEMENTATION
HEAD OF UNIT: N.V.
PROJECT LEADER: -
DRAWN BY: -
CHIEF EXECUTIVE OFFICER: Steve Ellul
DRAWING TITLE: Qormi Area Reinforcement
Enemalta - Culvert Trenches Phase 3 - Site Plan
(Extents of Works are not binding but indicative)
DATE: Sep 2024
FILE NO: -
DRAWING NO: IMD218/24/b
SHEET SIZE: A4
SCALE: N.T.S.
REVISION: -
PAGE NO: 12b
S:\Traffic Management\2024\Zabbug\2024 Zabbug.dwg


INFRASTRUCTURE MALTA
UNIT NAME: IMPLEMENTATION
HEAD OF UNIT: N.V.
PROJECT LEADER: -
DRAWN BY: -
CHIEF EXECUTIVE OFFICER: Steve Ellul
DRAWING TITLE: -
Zebbug Area Reinforcement
Enemalta - Culvert Trenches Phase 3 - Site Plan
(Extents of Works are not binding but indicative)
DATE: Sep 2024
FILE NO: -
DRAWING NO: IMD2218/24/a
SHEET SIZE: A3
SCALE: N.T.S.
REVISION: -
PAGE NO: 12a
S:\Traffic Management\2024\Zebbug\2024 Zebbug.dwg


TRIQ M'ALTARO
TRIQ L-IMSIDA
TRIQ L-ISKOLA
TRIQ L-ISPITAL
TRIQ SAN FILIPPU
TRIQ SAN ĠWANN BATT.
TRIQ L-IMSIDA
TRIQ IL-KAPPELLA
TRIQ IL-KNISJA
TRIQ IL-KBIRA
TRIQ IL-PROFESSUR DANIEL CALLUS
TRIQ F. FARRUGIA
TRIQ IL-KAPPELLA
TRIQ IL-KNISJA
TRIQ IL-KBIR