
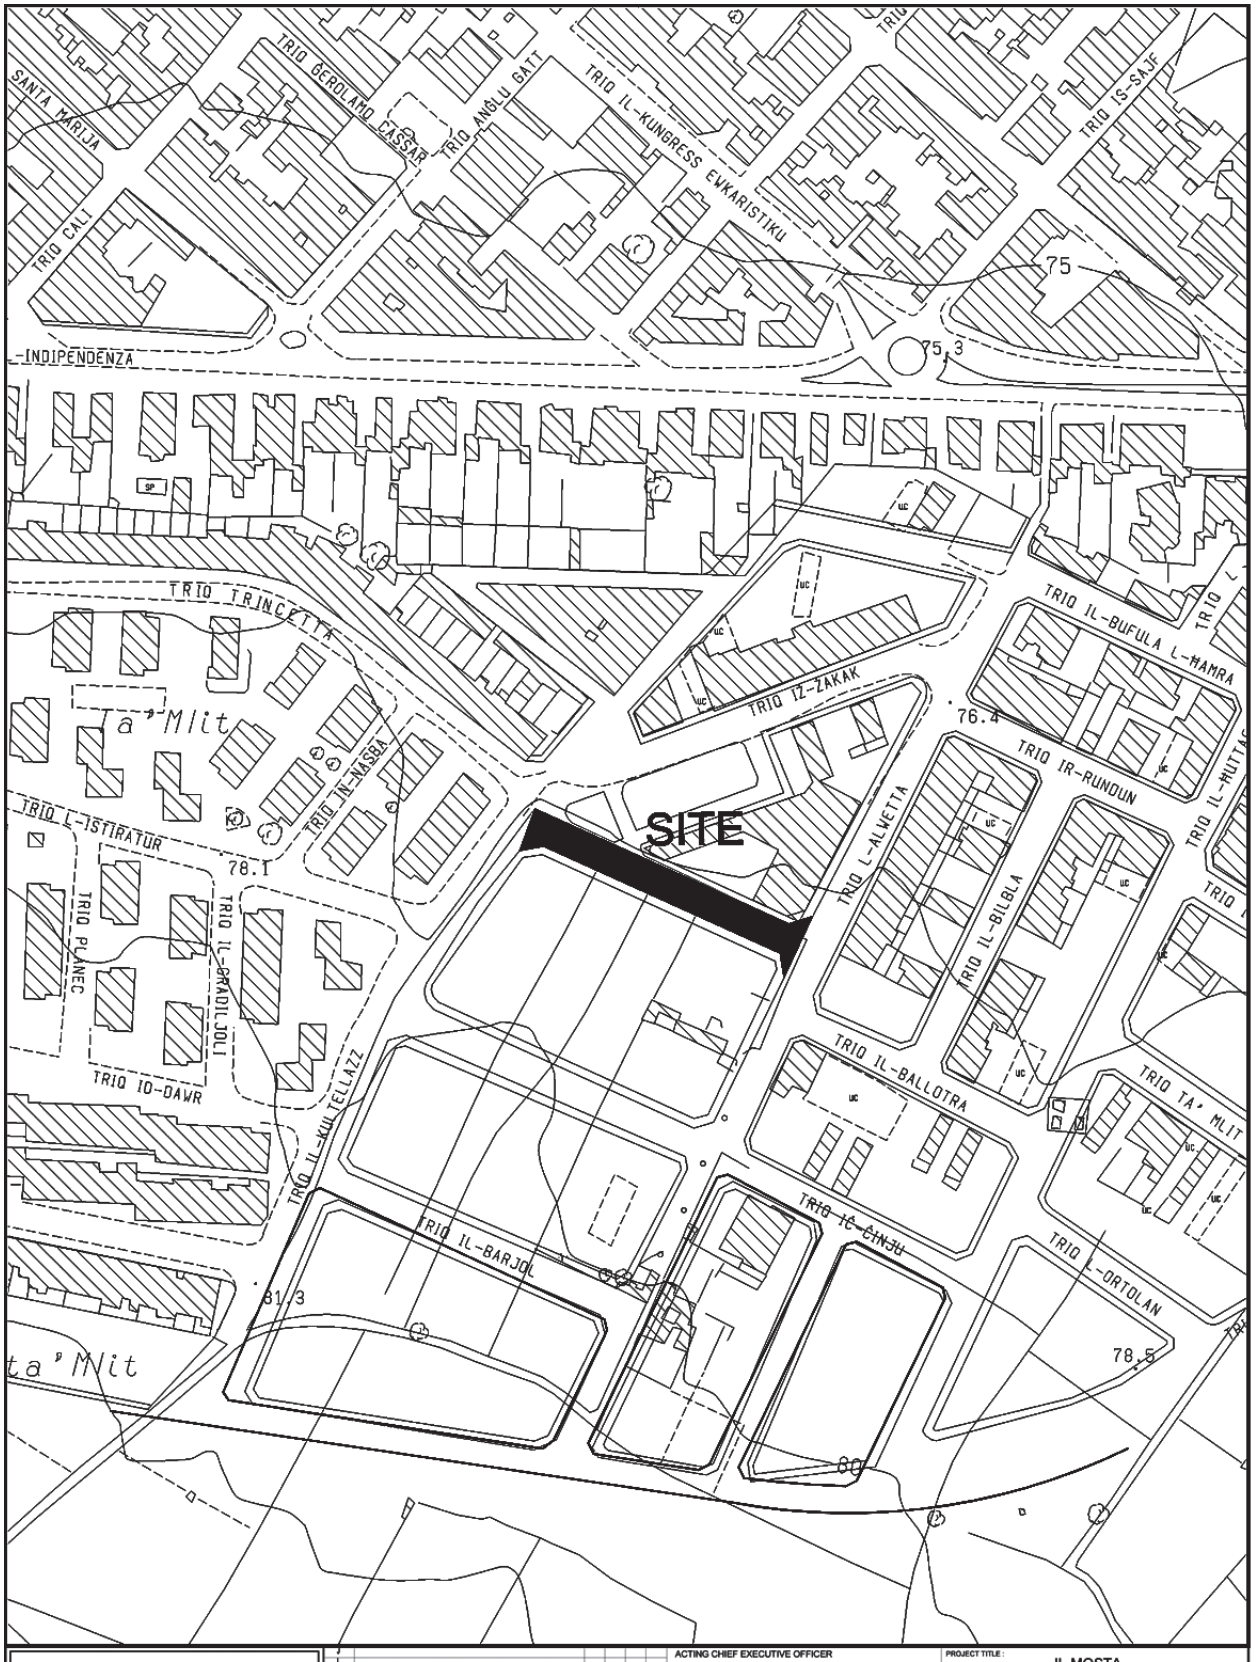


INFRASTRUCTURE MALTA

ACTING CHIEF EXECUTIVE OFFICER: Ing Fredrick Azzopardi			PROJECT TITLE: IL-MOSTA		
ARCHITECT: D.V.			DRAWING TITLE: TRIQ IR-RUZINJOL SITE PLAN		
CHECKED BY: -	DATE: FEBRUARY 2019	FILE No: -	DRAWING No: RD25/19		
DRAWN BY: M.B.	SHEET SIZE: A4	SCALE: 1:2500	REVISION: A	SHEET No: 1	

PROJECT No.: -

Comp. Path: N:\Design\Common Area\Traffic Management\2019\Mosta\2019 Mosta.dwg

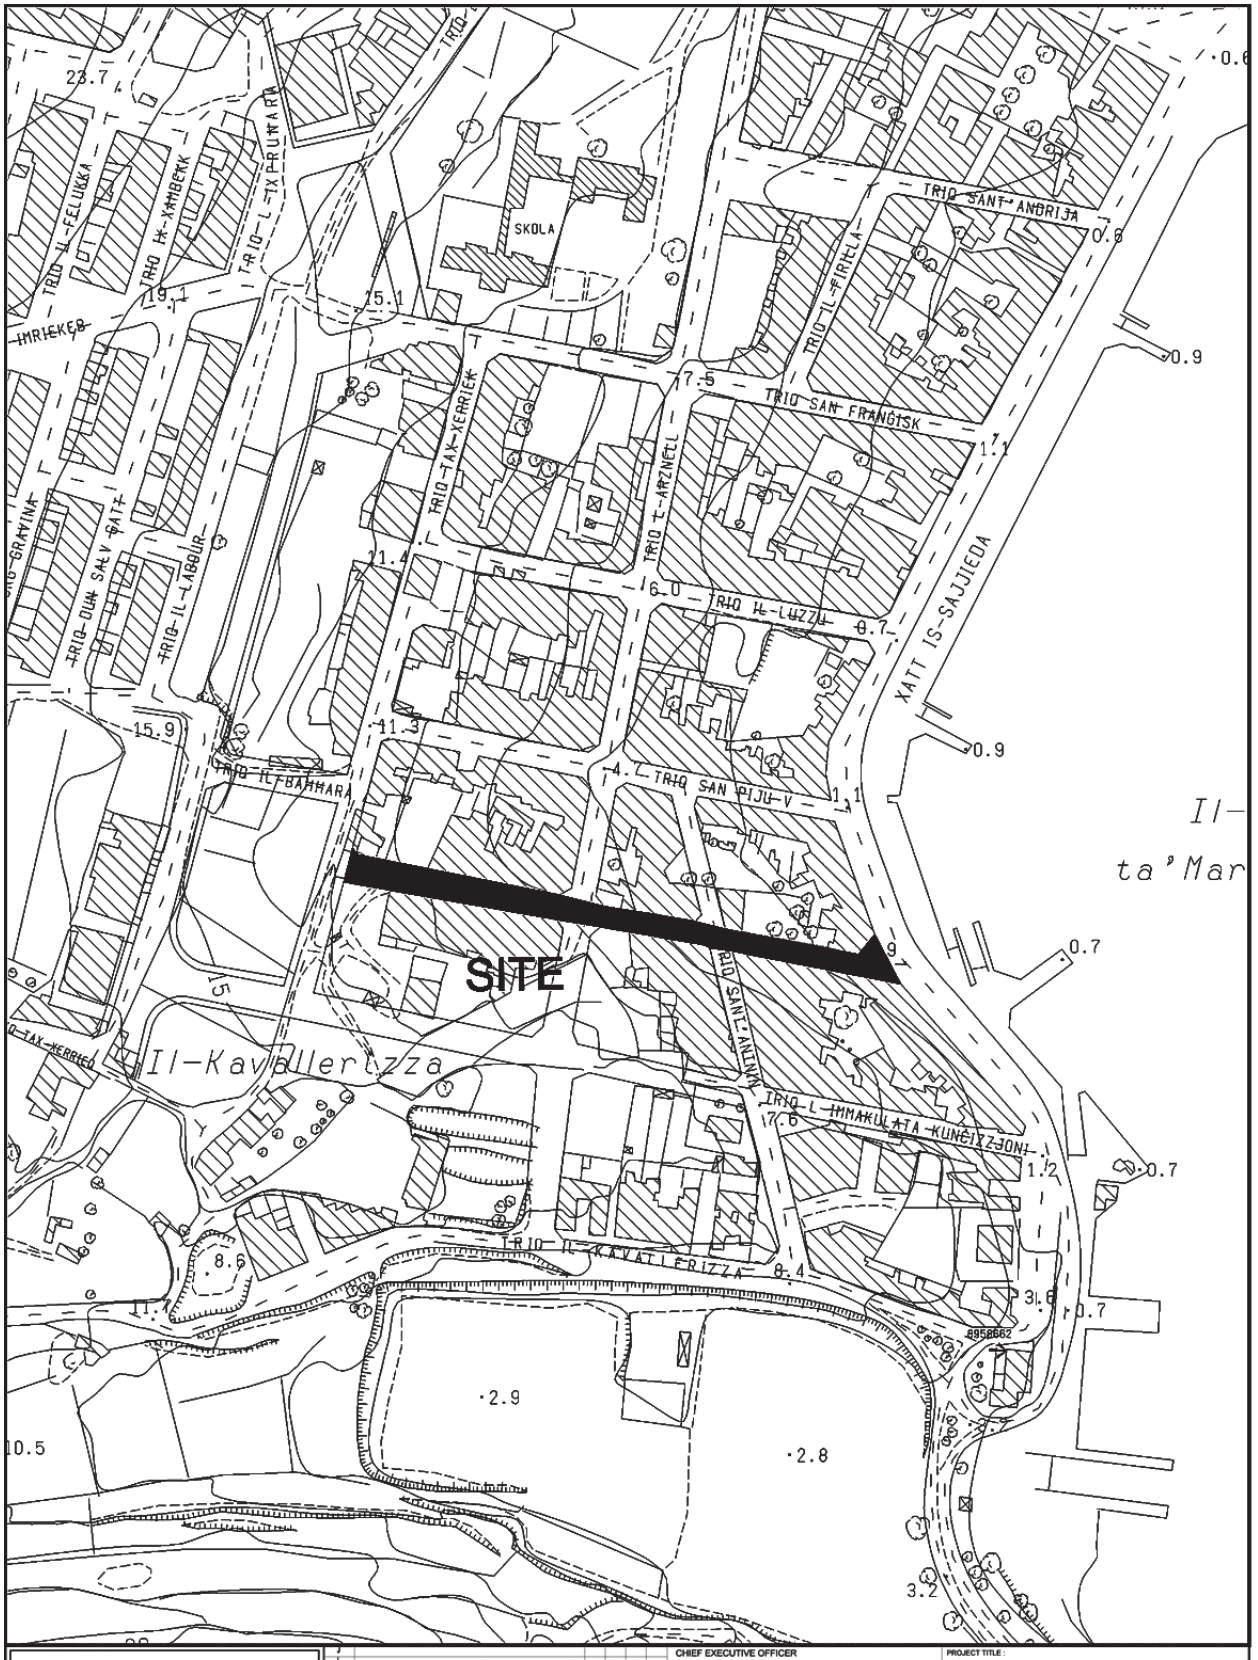


INFRASTRUCTURE MALTA	CHIEF EXECUTIVE OFFICER: Ing Fredrick Azzopardi	PROJECT TITLE: MARSAXLOKK	
	ARCHITECT: D.V.	DRAWING TITLE: TRIQ IS-SALVATUR SITE PLAN	
	CHECKED BY: -	DATE: FEBRUARY 2019 / FILE No: - / DRAWING No: RD/26/19	
	DRAWN BY: M.B.	SHEET SIZE: A4 / SCALE: 1:2500 / REVISION: A / SHEET No: 1	

Revision | Alterations | Drawn | Checked | Approved | Date

PROJECT No.: -

Comp. Path: P:\Design\Common Area\Traffic Management\2019\Marsaxlokk\2019 Marsaxlokk.dwg

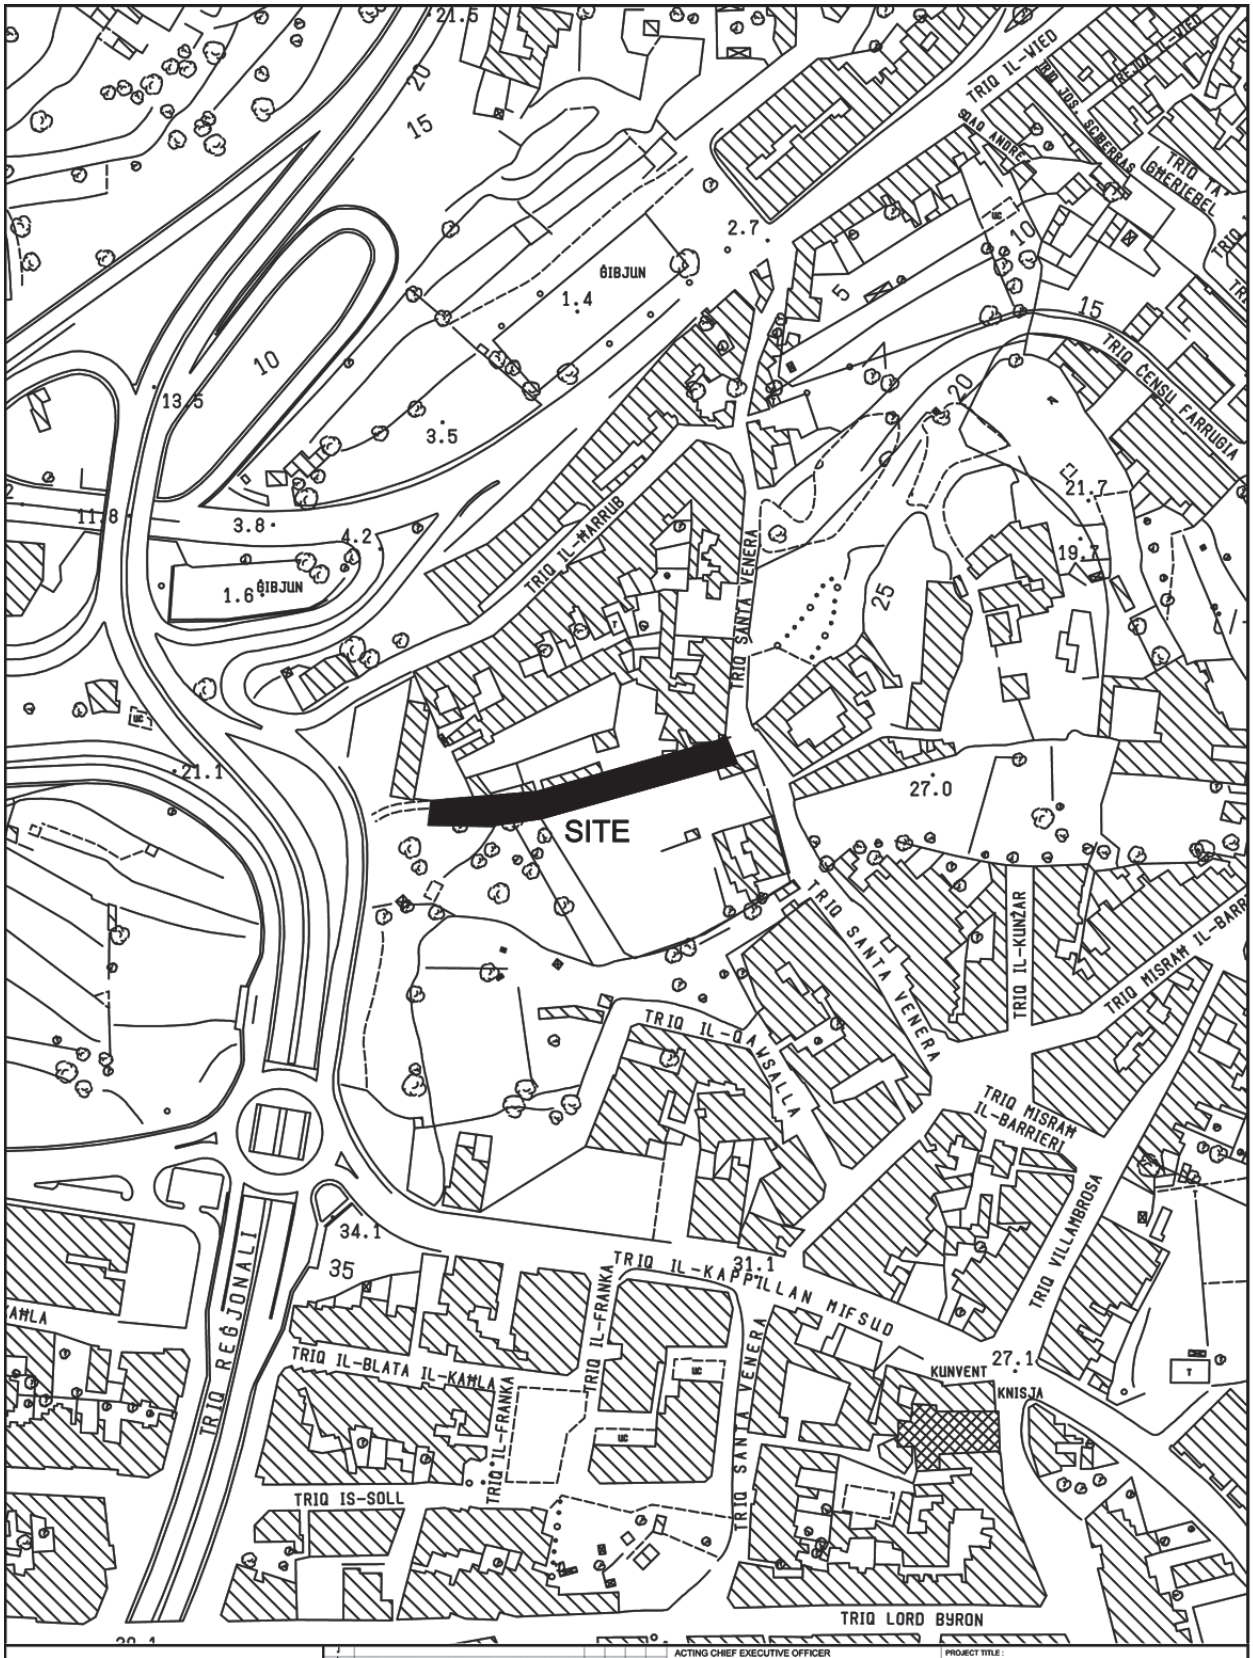

INFRASTRUCTURE MALTA


ACTING CHIEF EXECUTIVE OFFICER	Ing Fredrick Azzopardi
PROJECT TITLE :	L-IMSIDA
ARCHITECT	DV
DRAWING TITLE :	TRIQ IS-SARG SITE PLAN EXTENTS OF WORKS ARE NOT BINDING BUT INDICATIVE
CHECKED BY	LCB
DATE :	JULY 2018
FILE No :	-
DRAWING No :	RD246/18
DRAWN BY	BP
SHEET SIZE	A4
SCALE :	1:2500
REVISION :	A
SHEET No :	3

Revision | Alterations | Drawn | Checked | Approved | Date

PROJECT No. :

-

P:\Design\Common Area\Traffic Management\2018\Msida\2018 Msida.dwg

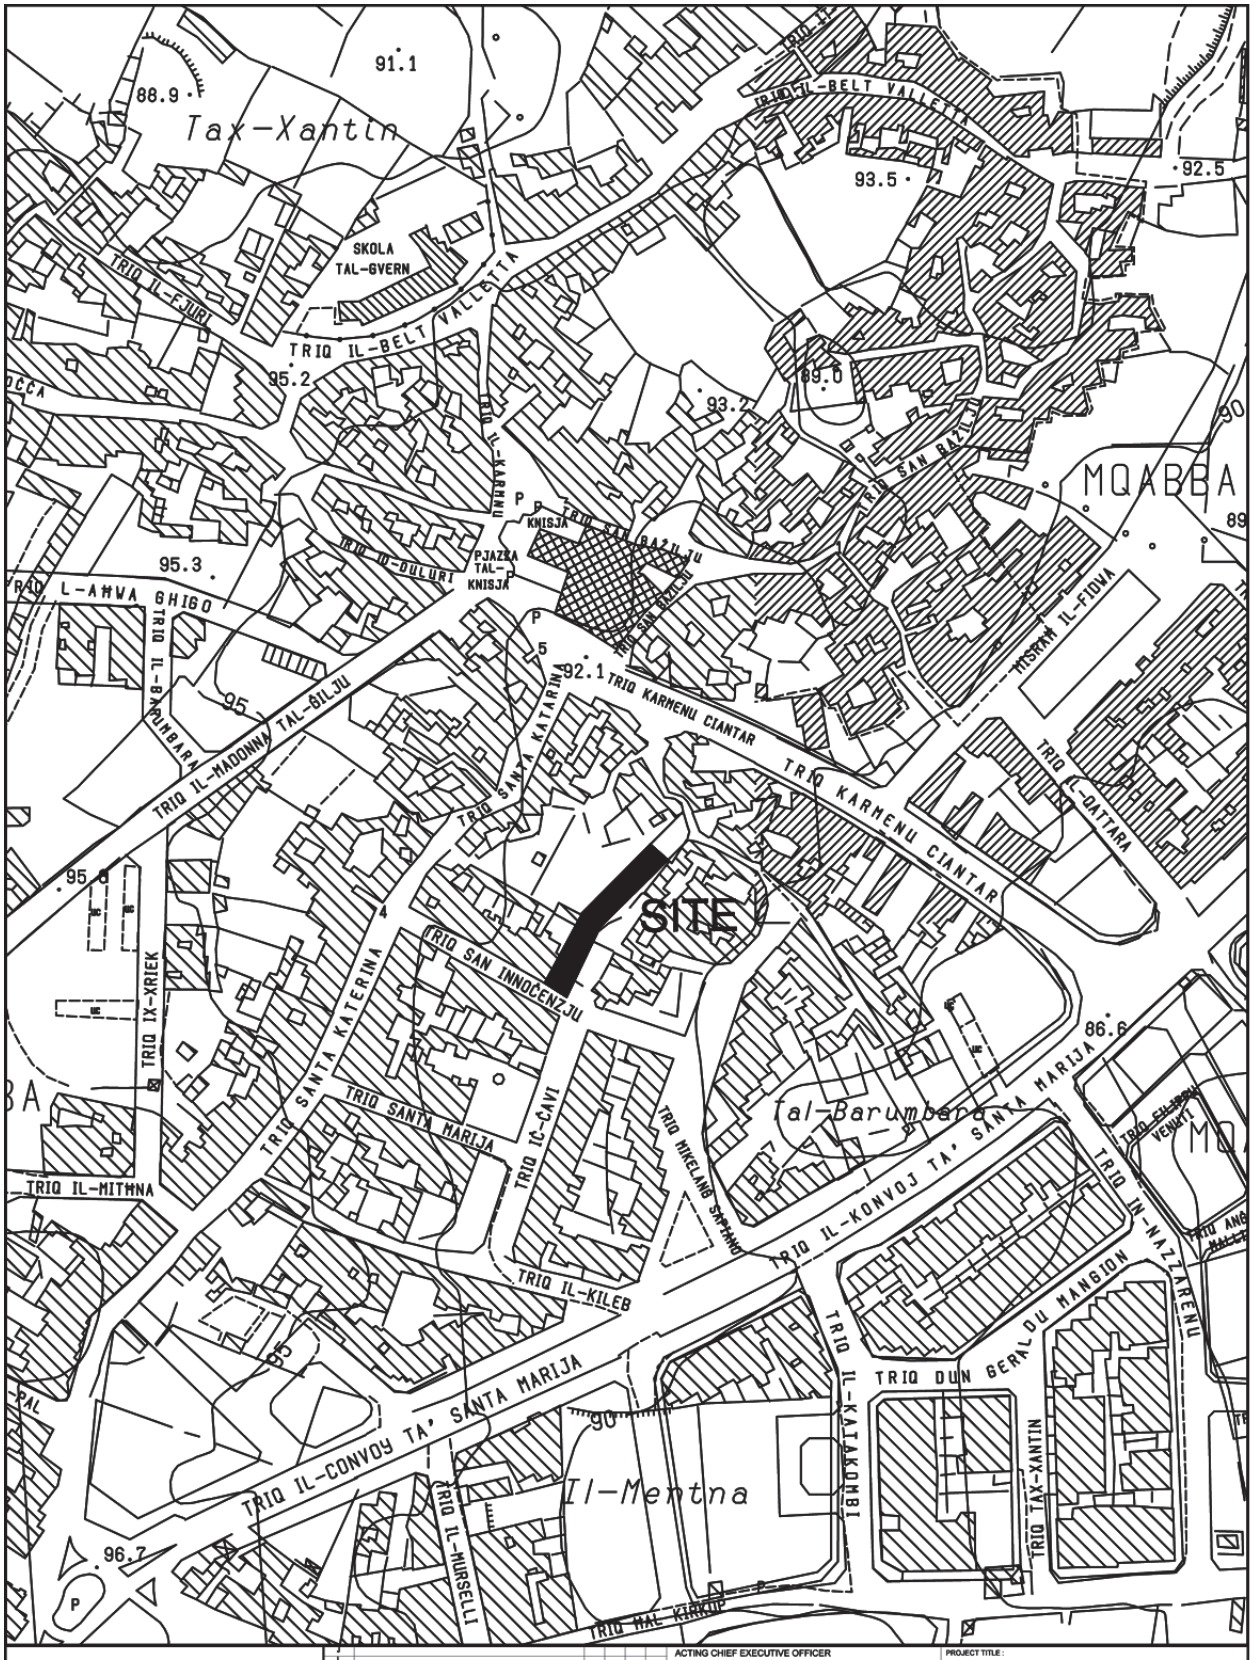


INFRASTRUCTURE MALTA

ACTING CHIEF EXECUTIVE OFFICER: Ing Fredrick Azzopardi			PROJECT TITLE: L-IMQABBA		
ARCHITECT: D.V.			DRAWING TITLE: TRIQ GDIDA FI TRIQ INNOCENZJU SITE PLAN (Extends of works aren't binding but indicative)		
CHECKED BY: L.C.B.			DATE: JULY 2018	FILE No:	DRAWING No: RD248/18/a
DRAWN BY: K.Z	SHEET SIZE: A4	SCALE: 1 : 2500	REVISION: A	SHEET No: 2	

PROJECT No.: -

Comp. Path: P:\Design\Common Area\Traffic Management\2018\Mqabba\2018 Mqabba.dwg

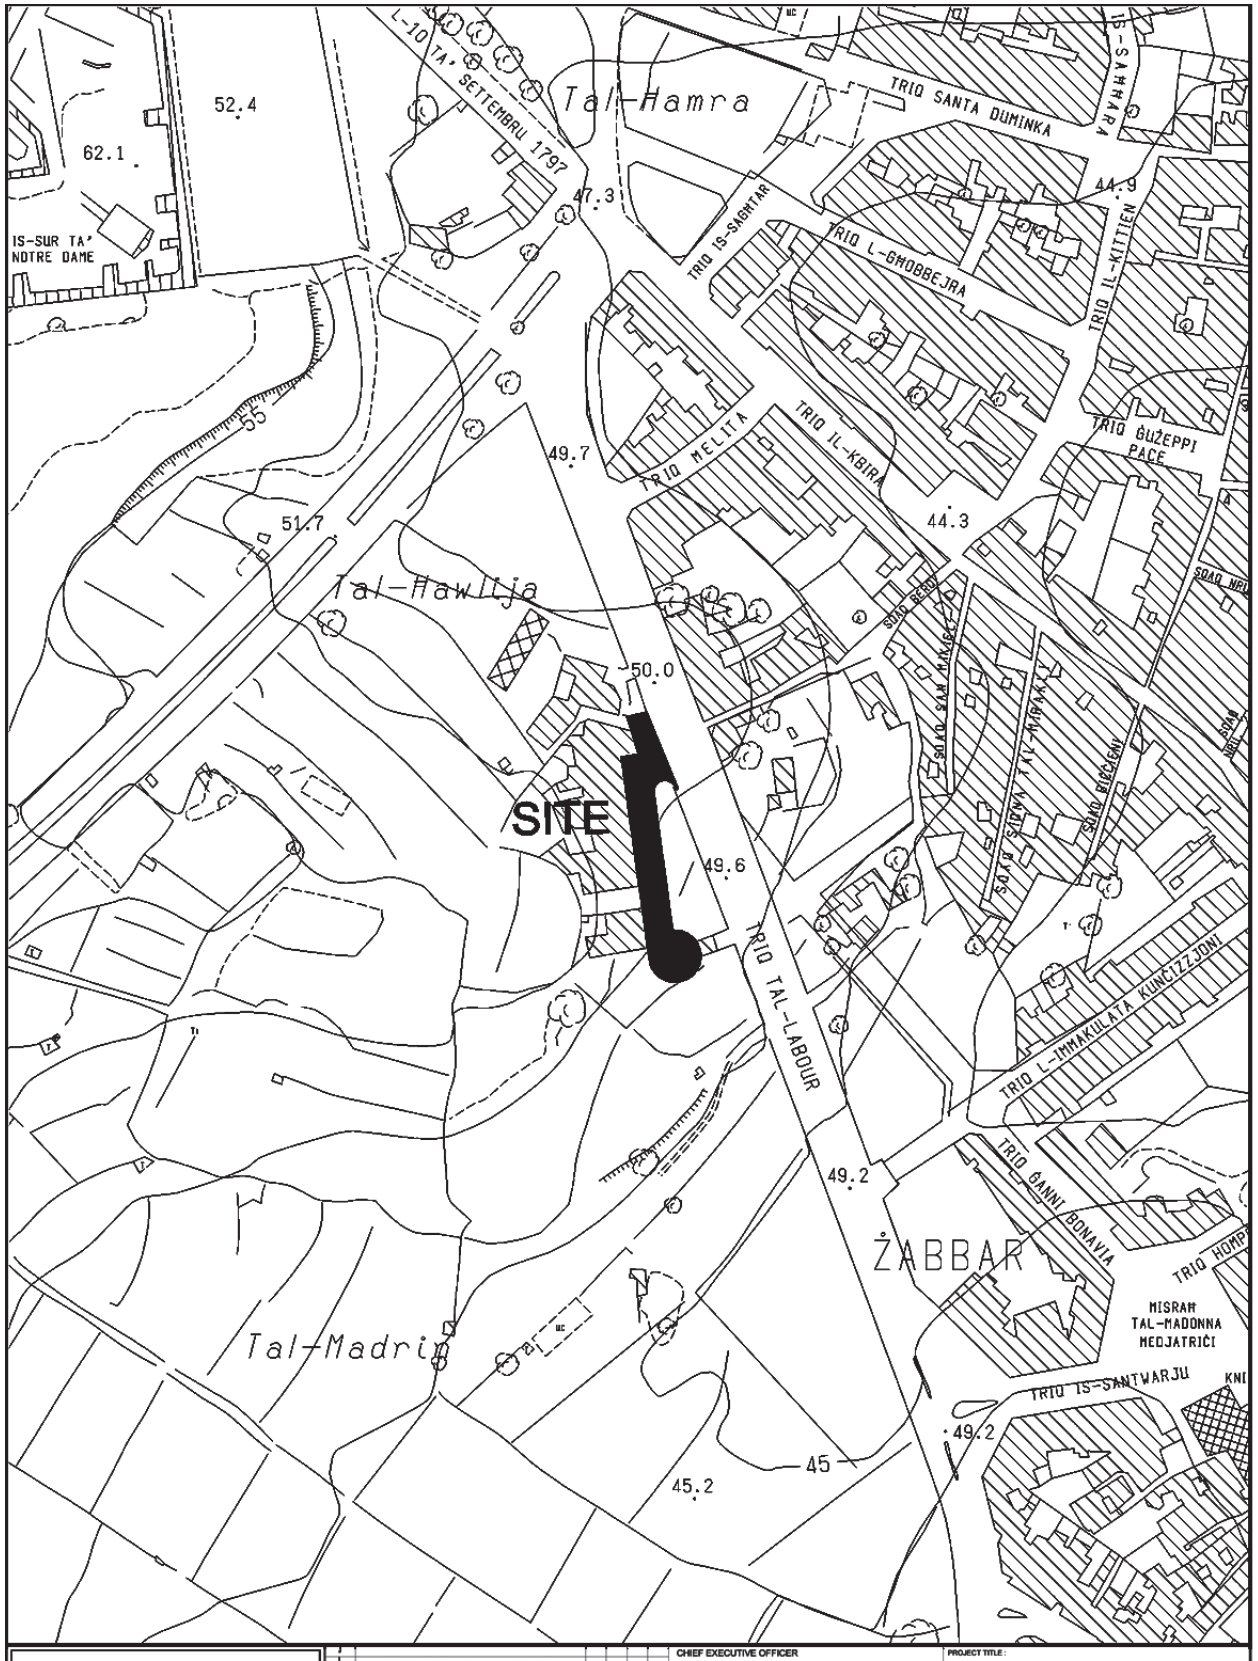

INFRASTRUCTURE MALTA	CHIEF EXECUTIVE OFFICER: Ing Fredrick Azzopardi	PROJECT TITLE: ZABBAR	
	ARCHITECT: D.V.	DRAWING TITLE: TRIQ XGHAJRA SITE PLAN Extends of works are not binding but indicative	
	CHECKED BY: -	DATE: FEBRUARY 2019 / FILE No: - / DRAWING No: RD/45/15	
	DRAWN BY: M.B.	SHEET SIZE: A4 / SCALE: 1:2500 / REVISION: A / SHEET No: 1	

PROJECT No.: -

Comp. Path : P:\Design\Common Area\Traffic Management\2019\Zabbar\Zabbar 2015.DWG