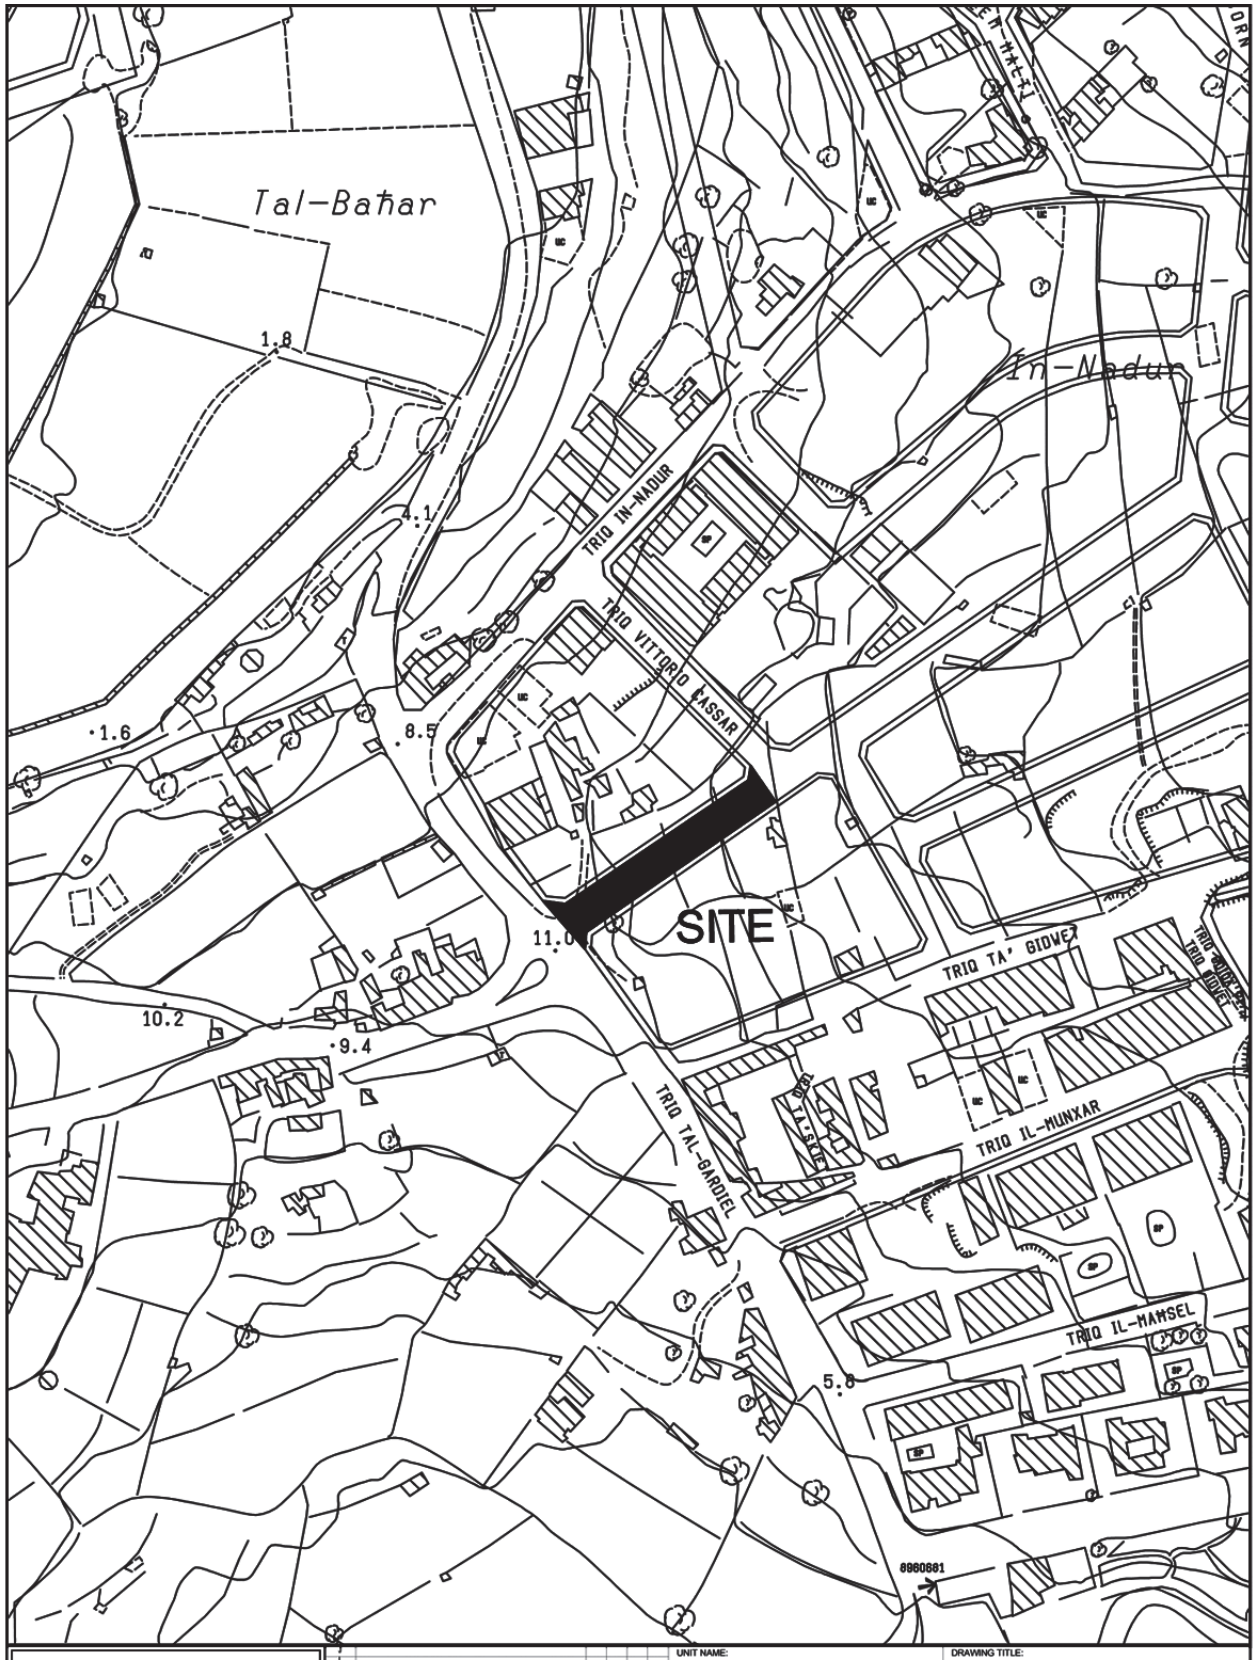

Tal-Bañar
1.8
4.1
TRIQ IN-NADUR
In-Nadur
TRIQ VITTORIO CASSAR
1.6
8.5
SITE
11.0
TRIQ TA' GIDEX
10.2
9.4
TRIQ TAL-GARDIEL
TRIQ IL-MUNXAR
TRIQ IL-MAMSEL
5.8
8960881
INFRASTRUCTURE MALTA
CHIEF EXECUTIVE OFFICER:
Ing. Fredrick Azzopardi
N:\Design\Common Area\Traffic Management\2019\Mscala.dwg
UNIT NAME:
REGIONS
HEAD OF UNIT:
D.VASSALLO
PROJECT LEADER:
-
DRAWN BY:
-
DRAWING TITLE:
MARSASCALA
P/O TRIQ IL-VJOLA
(Extents of Works are not binding but indicative)
DATE:
MARCH 2019
FILE NO:
-
DRAWING NO:
RD223/19
SHEET SIZE:
A4
SCALE:
1:2500
REVISION:
A
PAGE NO:
5



INFRASTRUCTURE MALTA

UNIT NAME: REGIONS			DRAWING TITLE: LUQA TRIQ WIED IL-KNEJJES SITE PLAN (Extents of Works are not binding but indicative)		
HEAD OF UNIT: D.VASSALLO					
PROJECT LEADER: -	DATE: MARCH 2019	FILE NO: -	DRAWING NO: RD224/19		
DRAWN BY: M.B.	SHEET SIZE: A4	SCALE: 1:2500	REVISION: A	PAGE NO: 5	

CHIEF EXECUTIVE OFFICER: Ing. Fredrick Azzopardi

N:\Design\Common Area\Traffic Management\2019\Luqa.dwg