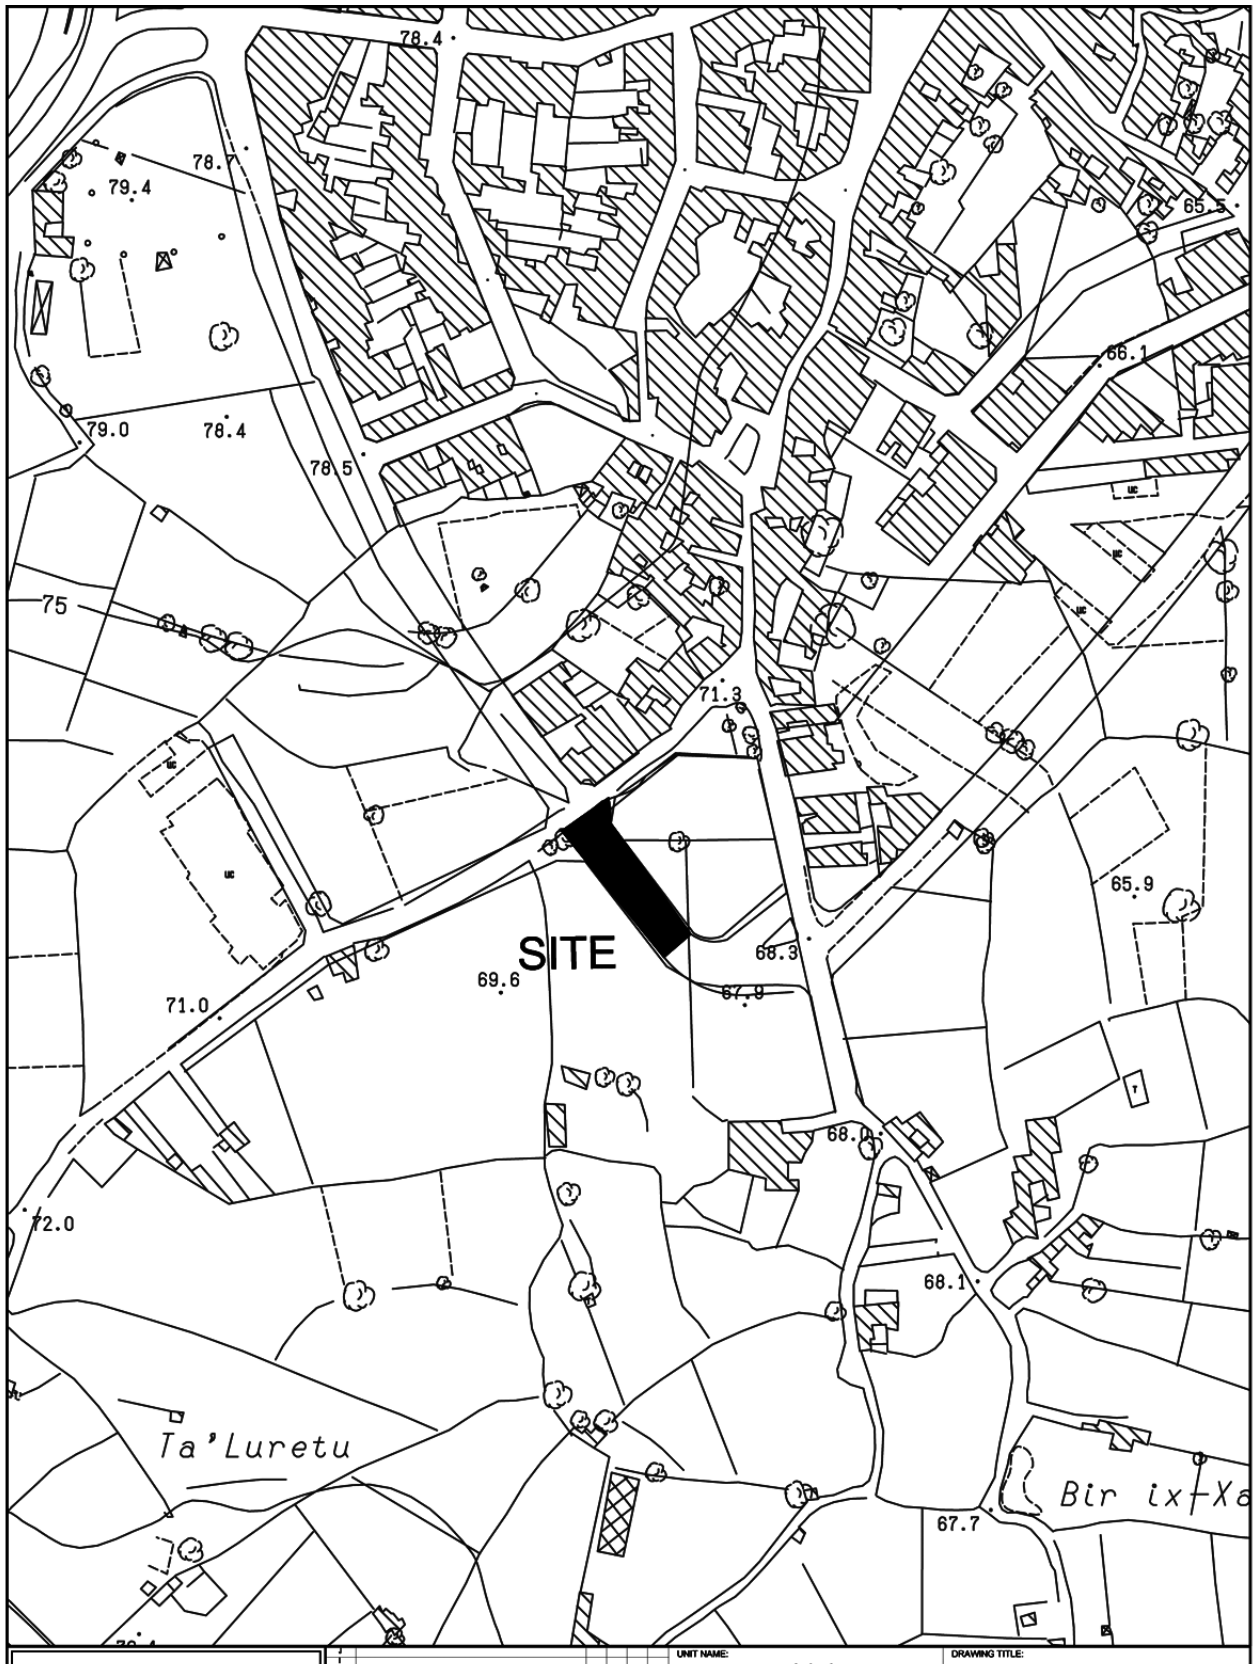
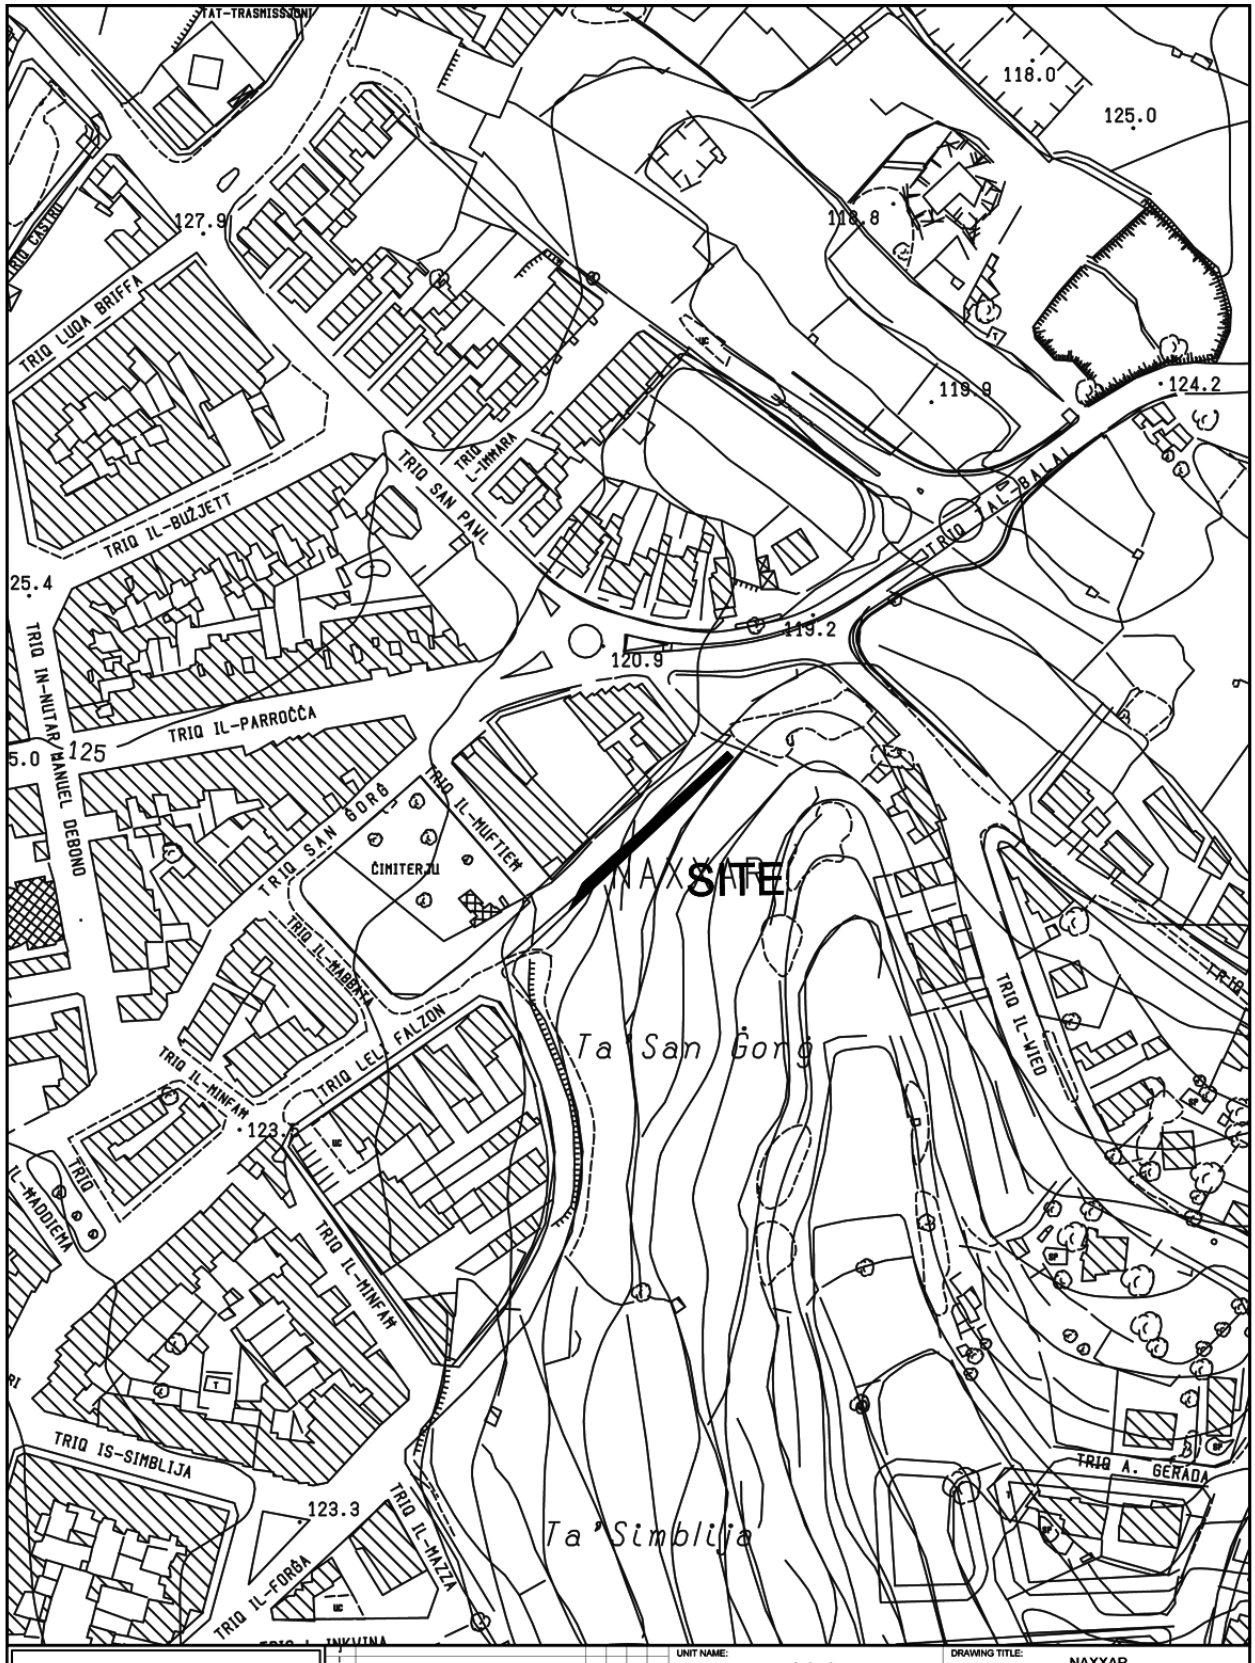

78.4
78.7
79.4
65.5
66.1
79.0
78.4
78.5
75
71.3
SITE
69.6
68.3
67.9
65.9
71.0
68.0
72.0
68.1
Ta' Luretu
67.7
INFRASTRUCTURE MALTA
CHIEF EXECUTIVE OFFICER:
Ing. Fredrick Azzopardi
N:\Design\Common Area\Traffic Management\2019\Gudja.dwg
UNIT NAME:
REGIONS
HEAD OF UNIT:
D.VASSALLO
PROJECT LEADER:
-
DRAWN BY:
M.B.
DRAWING TITLE:
GUDJA
P/O TRIQ HAL RESQUN SITE PLAN
(Extents of Works are not binding but indicative)
DATE:
APRIL 2019
FILE NO:
-
DRAWING NO:
RD239/19
SHEET SIZE:
A4
SCALE:
1:2500
REVISION:
A
PAGE NO:
5



INFRASTRUCTURE MALTA

CHIEF EXECUTIVE OFFICER: Ing. Fredrick Azzopardi	UNIT NAME: REGIONS	DRAWING TITLE: NAXXAR P/O TRIQ LELI FALZON SITE PLAN (Extents of works AREN't binding but indicative)		
COMPUTER PATH:N:\ Design\Common Area\Traffic Management\2019\Naxxar	HEAD OF UNIT: D.VASSALLO			
	PROJECT LEADER: -	DATE: APRIL 2019	FILE NO: -	DRAWING NO: RD/243/19
	DRAWN BY: M.B.	SHEET SIZE: A4	SCALE: 1 : 2500	REVISION: A / PAGE NO: 5