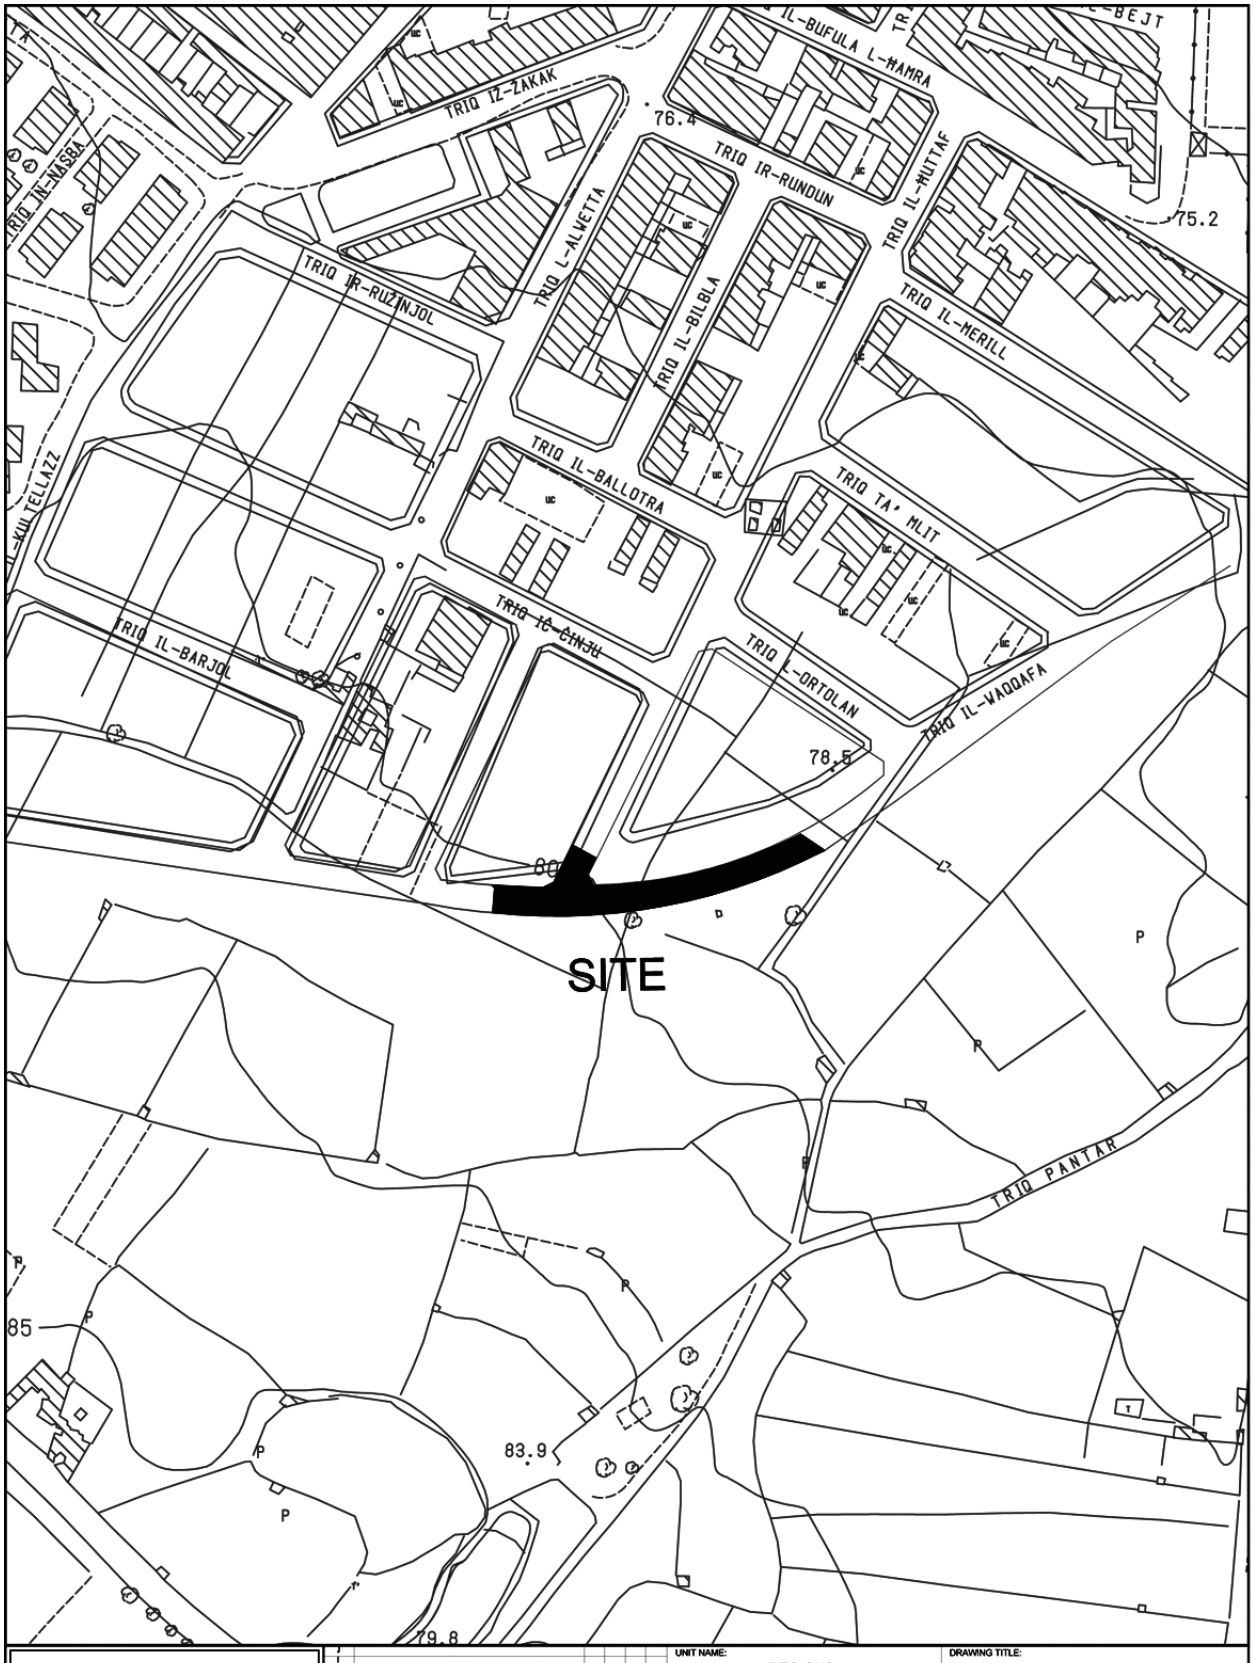


INFRASTRUCTURE MALTA

CHIEF EXECUTIVE OFFICER: Ing. Fredrick Azzopardi

Comp. Path : N:\Design\Common Area\Traffic Management\2019\Mosta\2019 Mosta.dwg

UNIT NAME: REGIONS	DRAWING TITLE: IL-MOSTA p/o Triq il-Waqqafa SITE PLAN (Extents of works aren't binding but Indicative)		
HEAD OF UNIT: D.VASSALLO			
PROJECT LEADER: -	DATE: APRIL 2019	FILE NO: -	DRAWING NO: RD/244/19
DRAWN BY: M.B.	SHEET SIZE: A4	SCALE: 1:2500	REVISION: - / PAGE NO: 10