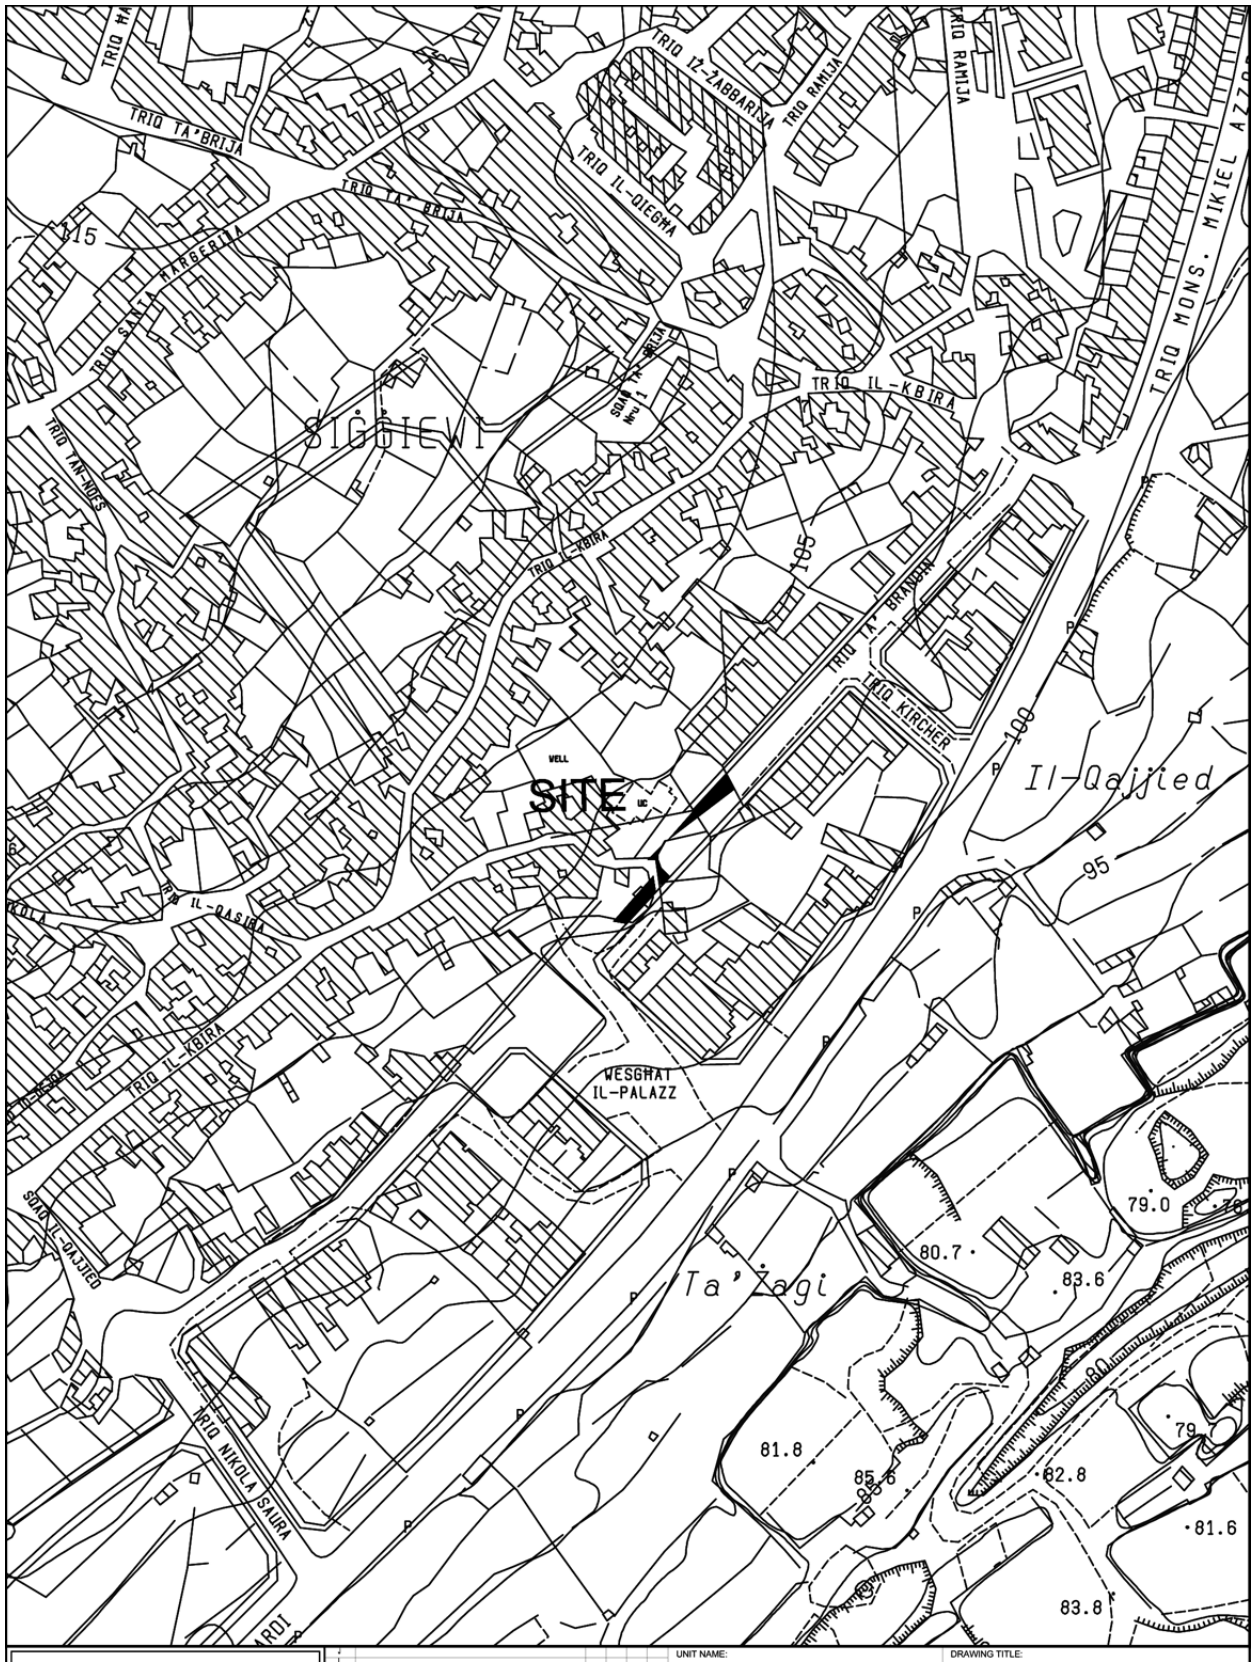


INFRASTRUCTURE MALTA

CHIEF EXECUTIVE OFFICER:
Ing. Fredrick Azzopardi

N:\Design\Common Area\Traffic Management\2019\Siggiewi.dwg

UNIT NAME: REGIONS		DRAWING TITLE: SIGGIEWI P/O TRIQ BRANDIN SITE PLAN	
HEAD OF UNIT: D.V.			
PROJECT LEADER: -	DATE: JULY 2019	FILE NO: -	DRAWING NO: -
DRAWN BY: -	SHEET SIZE: A4	SCALE: 1:2500	REVISION: A / PAGE NO: 7