


QRENDI
SITE
Tal-Ghaguża
Il-Fuljа
Tal-Fuljа
Tal-Ħaġlub
Ta' Ħal-Lew
Tal-Ħnlena
Il-Ħofra
Ta' Danlel
Ta' Ħarmanin
Tal-Ħilda
Ta' Bagular
Tas-Sejba
Tal-Ħagra
Tal-Ħarda
Tal-Ħitħna
Il-Ħnlena
Il-Ħofra
Tal-Ħaġlub
Ta' Ħal-Lew
Il-Ġnerna
Tal-Ħnlena
Ix-Xagħrl l-Imgalleb
Il-Ħnlena
Tal-Ħilda
Ta' Bagular
Tal-Fuljа
Ta' Ħal-Lew
Tal-Ħnlena
Il-Ħofra
Tal-Ħaġlub
Il-Ġnerna
Tal-Ħnlena
Ta' Danlel
Tal-Ghaguża
Il-Fuljа
Tal-Ħarda
Tas-Sejba
Tal-Ħagra
Ta' Ħarmanin
Tal-Ħitħna
Ix-Xagħrl l-Imgalleb
Il-Ħofra
QRENDI
Tal-Ħaġlub
Il-Ġnerna
Tal-Ħnlena
Ta' Ħal-Lew
Tal-Ħnlena
Il-Fuljа
Tal-Fuljа
Tal-Ghaguża
SITE
Tal-Ghaguża
Ta' Bagular
Ta' Ħarmanin
Tal-Ħilda
Tal-Ħitħna
Tal-Ħarda
Tas-Sejba
Tal-Ħagra
Il-Ħofra
QRENDI
Ta' Danlel
Il-Ħofra
Tal-Ħaġlub
Ta' Ħal-Lew

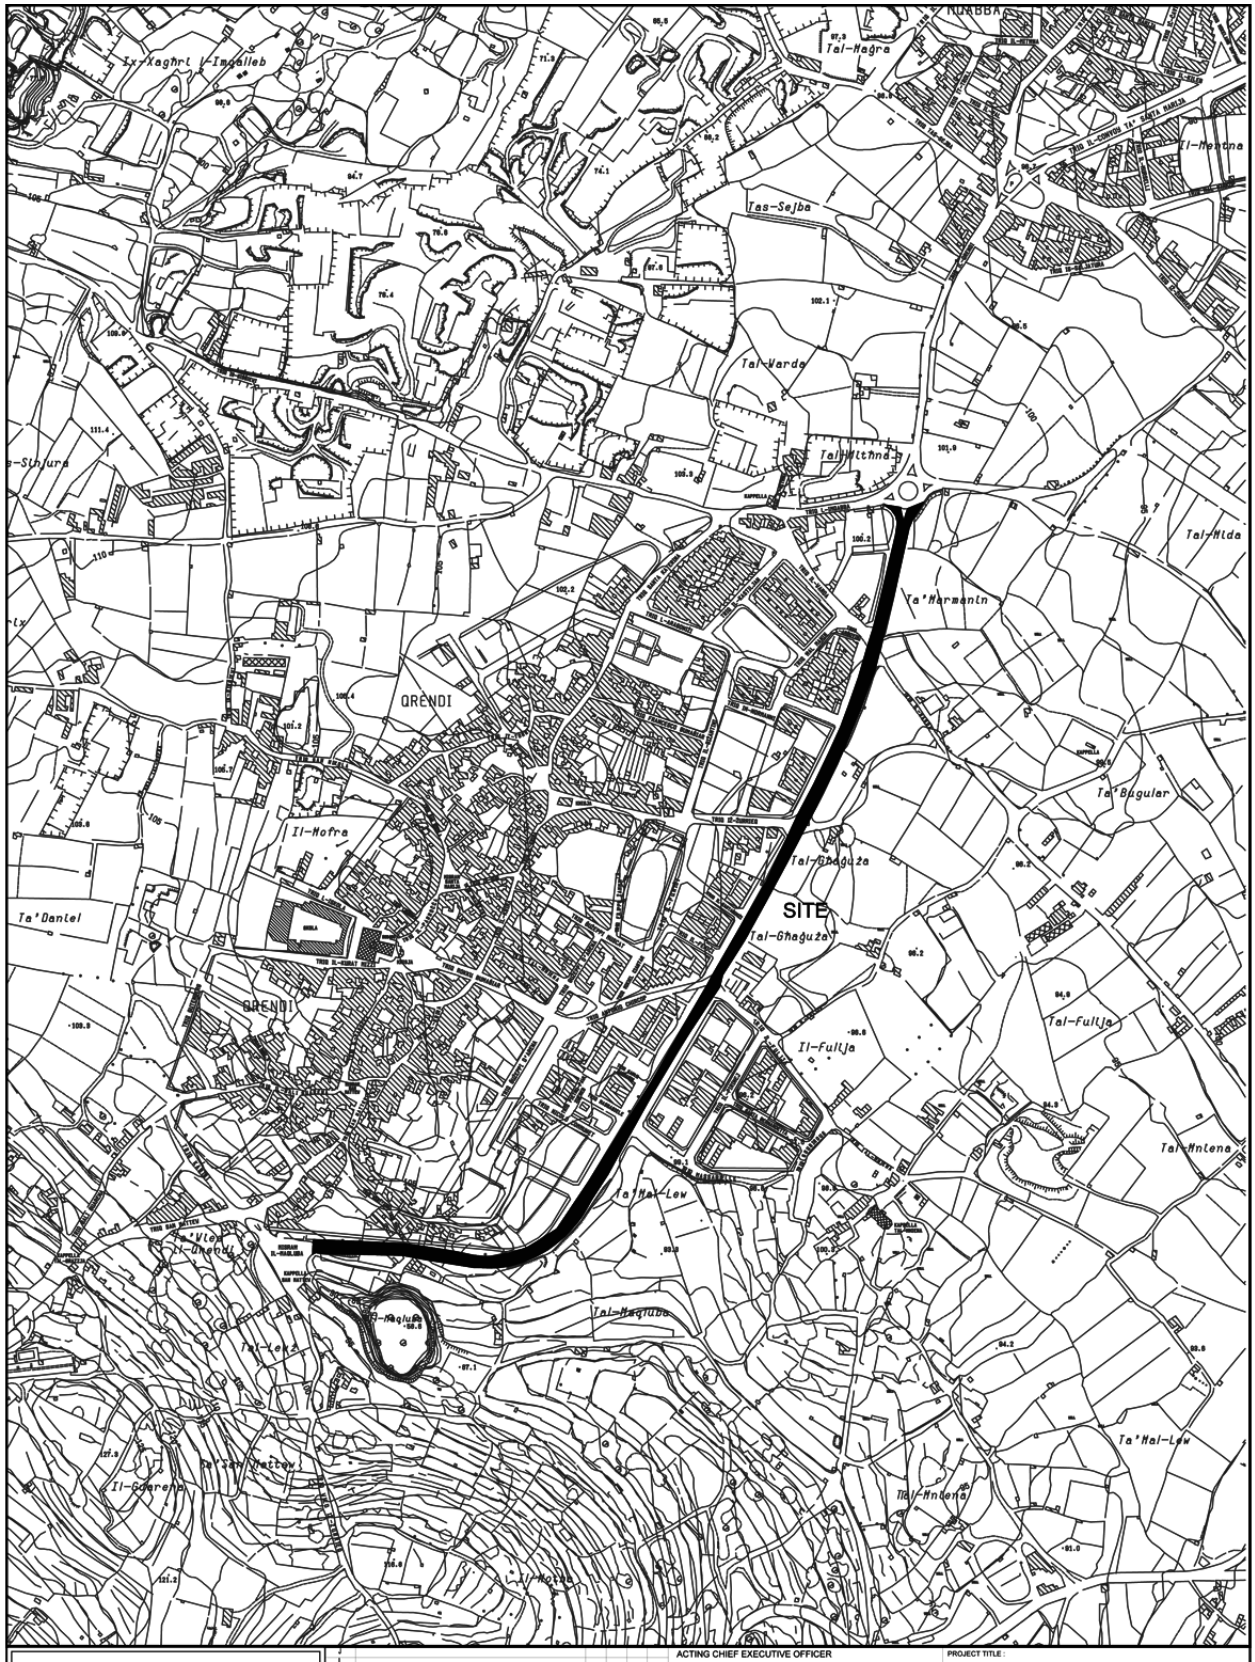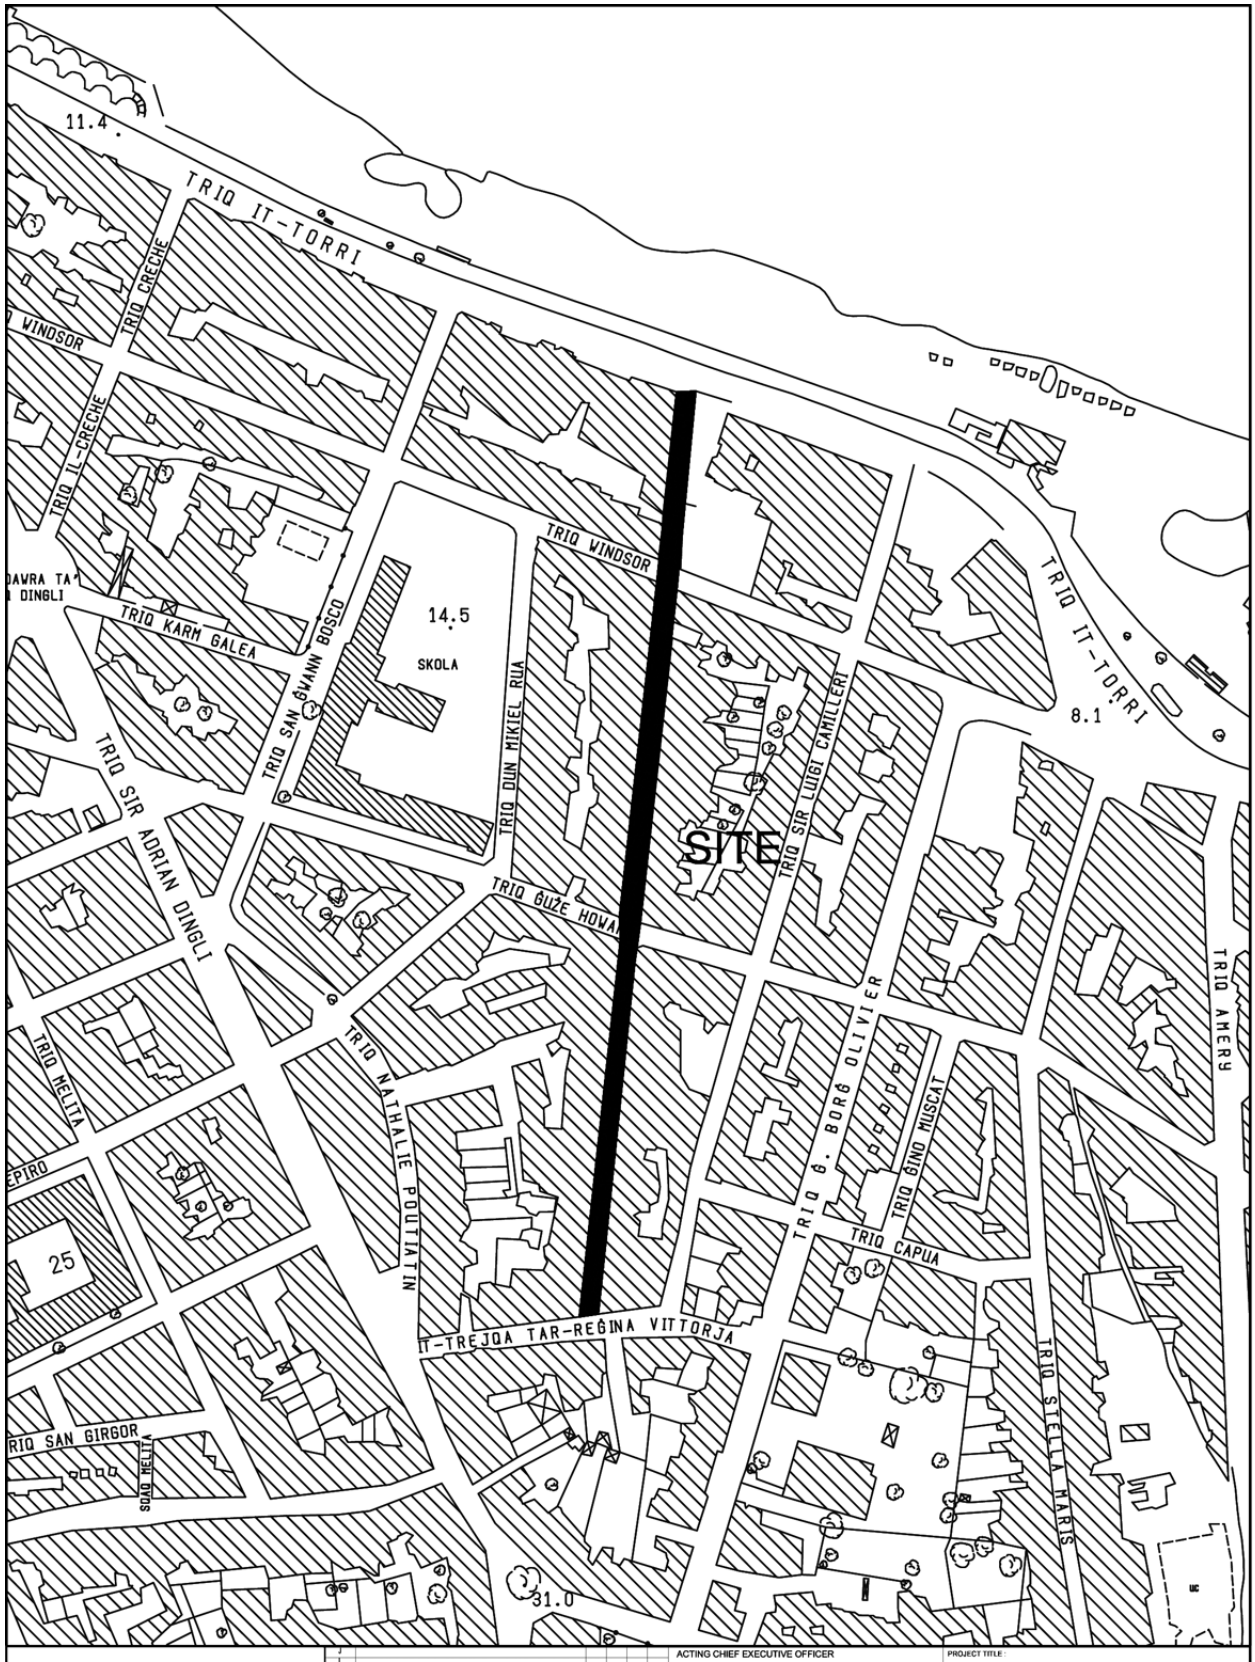


INFRASTRUCTURE MALTA

Issue	Alterations	Drawn	Checked	Approved	Date

PROJECT No. : -

Comp. Path : P:\Design\Common Area\Traffic Management\2018\Sliema\Sliema 2018.dwg

ACTING CHIEF EXECUTIVE OFFICER: Ing Fredrick Azzopardi		PROJECT TITLE : TAS-SLIEMA		
ARCHITECT: D.V.		DRAWING TITLE : TRIQ SIR ARTURO MERCIECA SITE PLAN (Extends of works aren't binding but indicative)		
CHECKED BY: G.G.	DATE : MAY 2019	FILE No : -	DRAWING No : RD256/18	
DRAWN BY: L.B.	SHEET SIZE : A4	SCALE : 1 : 2500	REVISION : B	SHEET No : 1

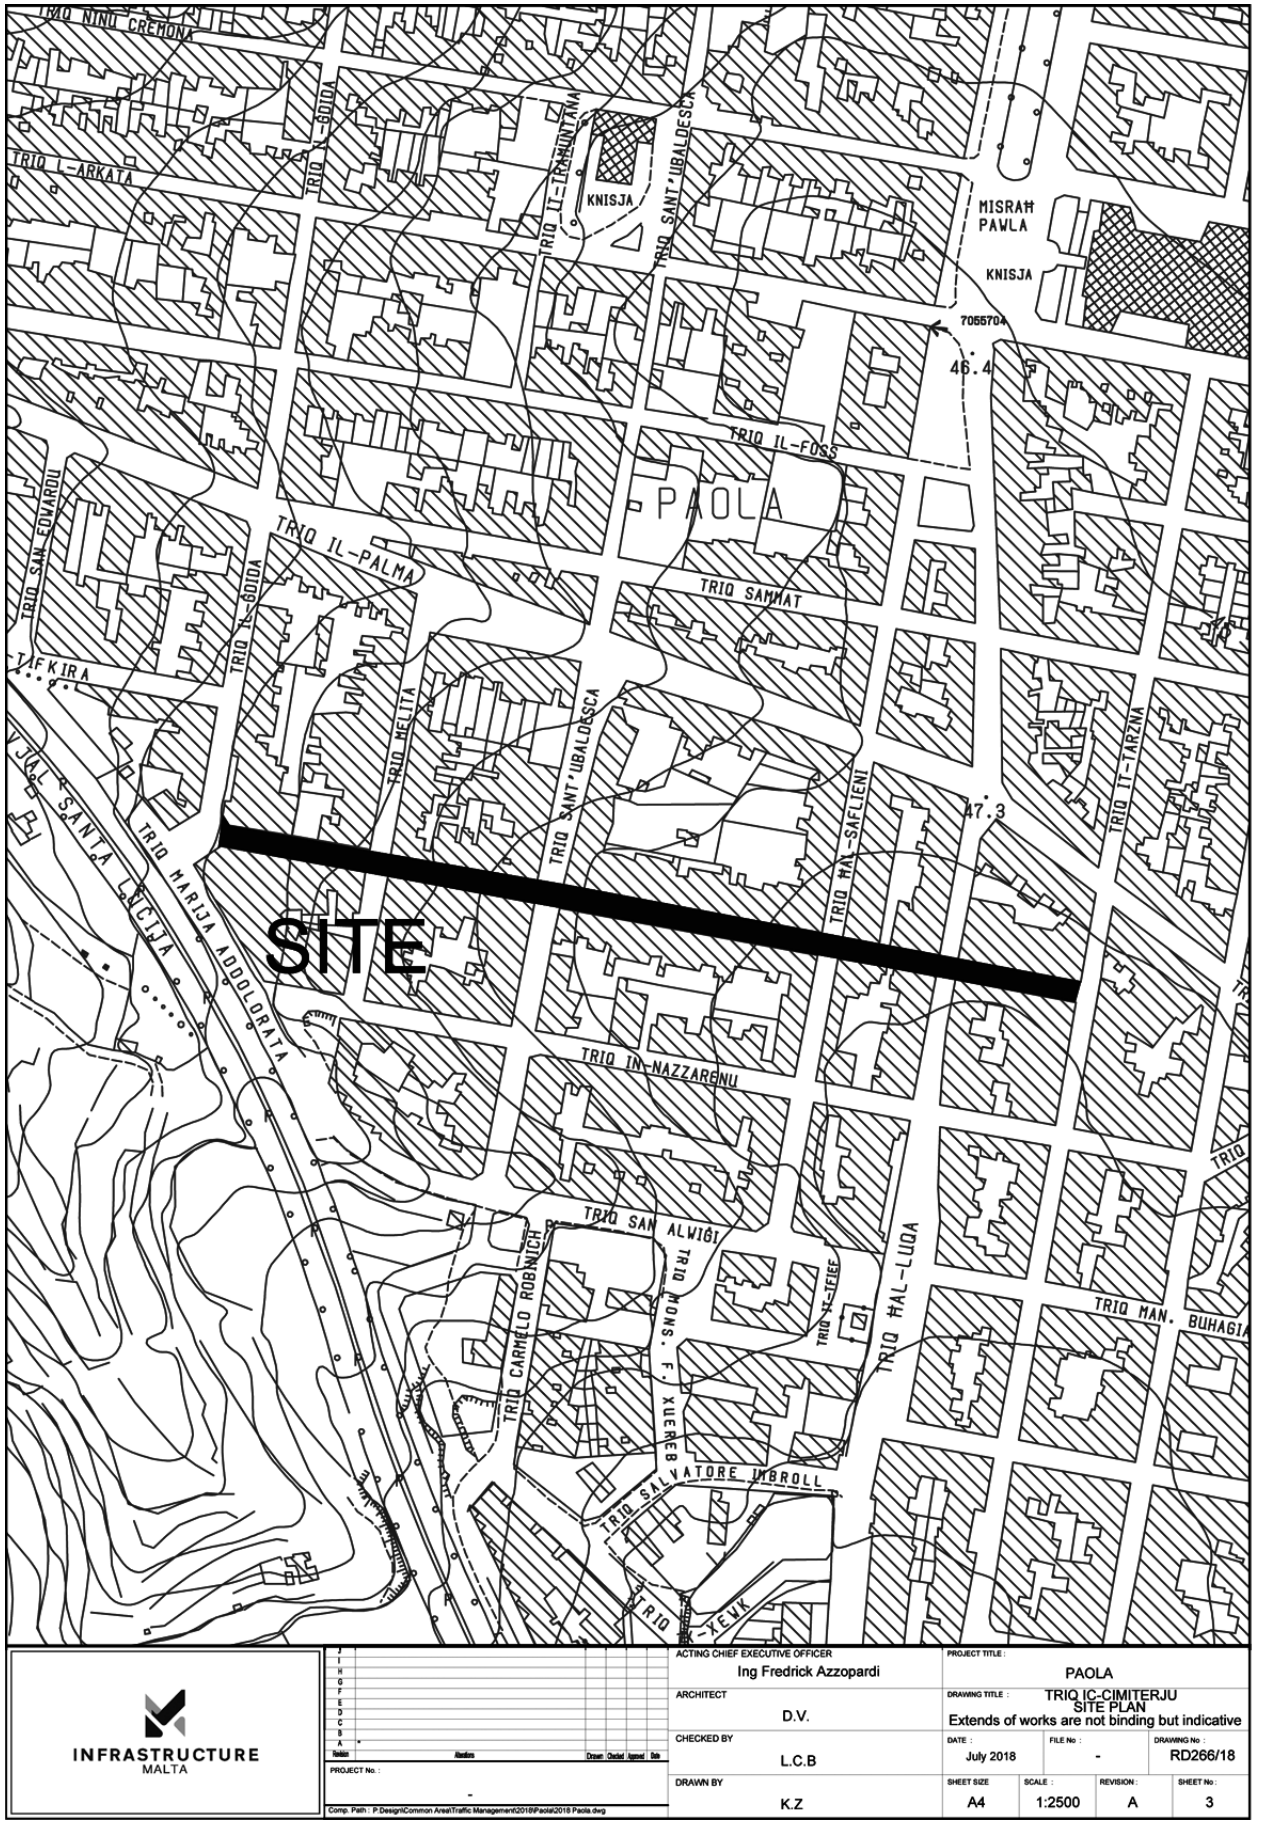


INFRASTRUCTURE MALTA

ACTING CHIEF EXECUTIVE OFFICER: Ing Fredrick Azzopardi			PROJECT TITLE: PAOLA		
ARCHITECT: D.V.			DRAWING TITLE: TRIQ IC-CIMITERJU SITE PLAN Extends of works are not binding but indicative		
CHECKED BY: L.C.B			DATE: July 2018	FILE No: -	DRAWING No: RD266/18
DRAWN BY: K.Z			SHEET SIZE: A4	SCALE: 1:2500	REVISION: A / SHEET No: 3

PROJECT No.: -

Comp. Path : P:Design\Common Area\Traffic Management\2018\Paola\2018 Paola.dwg

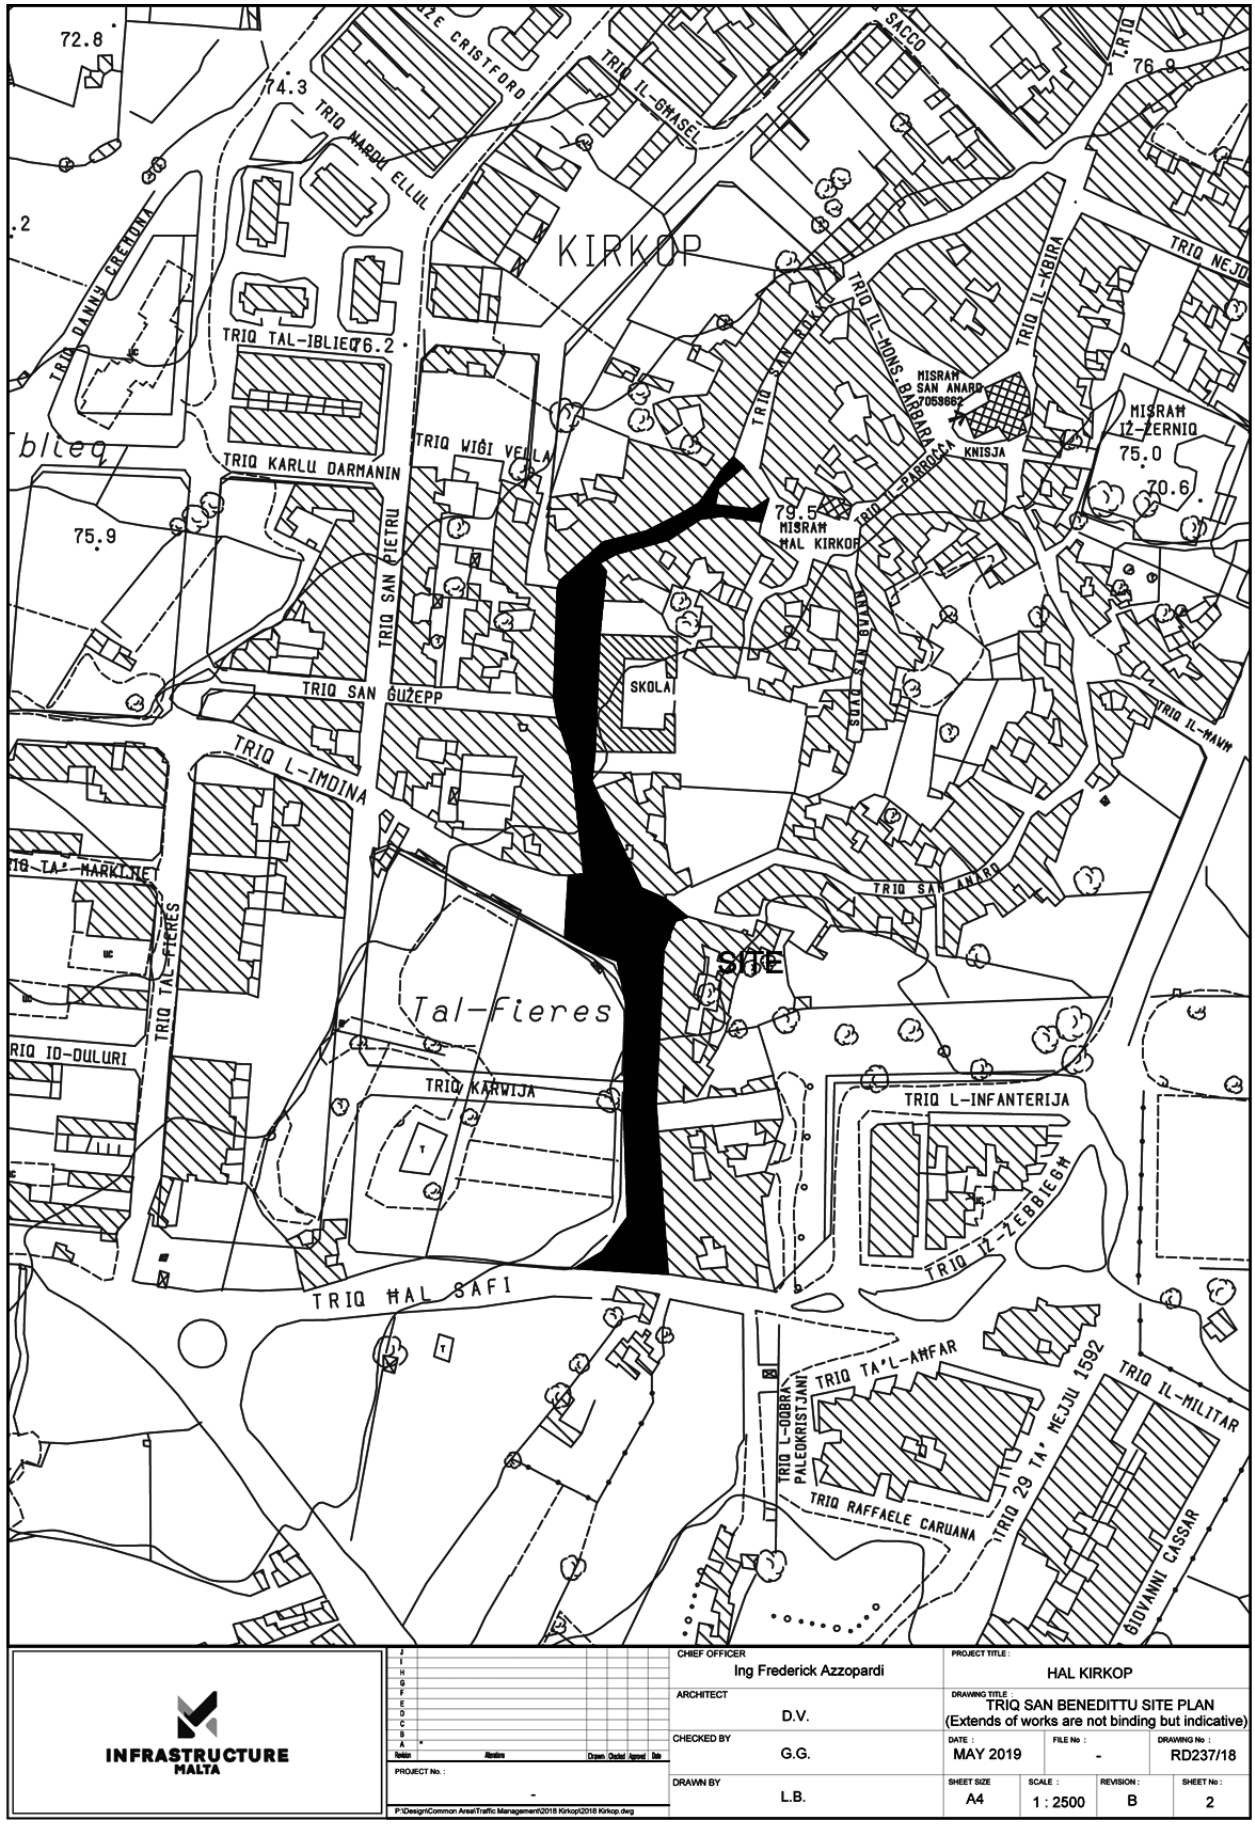


INFRASTRUCTURE MALTA

CHIEF OFFICER: Ing Frederick Azzopardi				PROJECT TITLE: HAL KIRKOP	
ARCHITECT: D.V.				DRAWING TITLE: TRIQ SAN BENEDITTU SITE PLAN (Extends of works are not binding but indicative)	
CHECKED BY: G.G.				DATE: MAY 2019	FILE No: -	DRAWING No: RD237/18
DRAWN BY: L.B.				SHEET SIZE: A4	SCALE: 1 : 2500	REVISION: B	SHEET No: 2


Revision	Revisions	Drawn	Checked	Approved	Date
*					

PROJECT No.: -

P:\Design\Common Area\Traffic Management\2018 Kirkop\2018 Kirkop.dwg

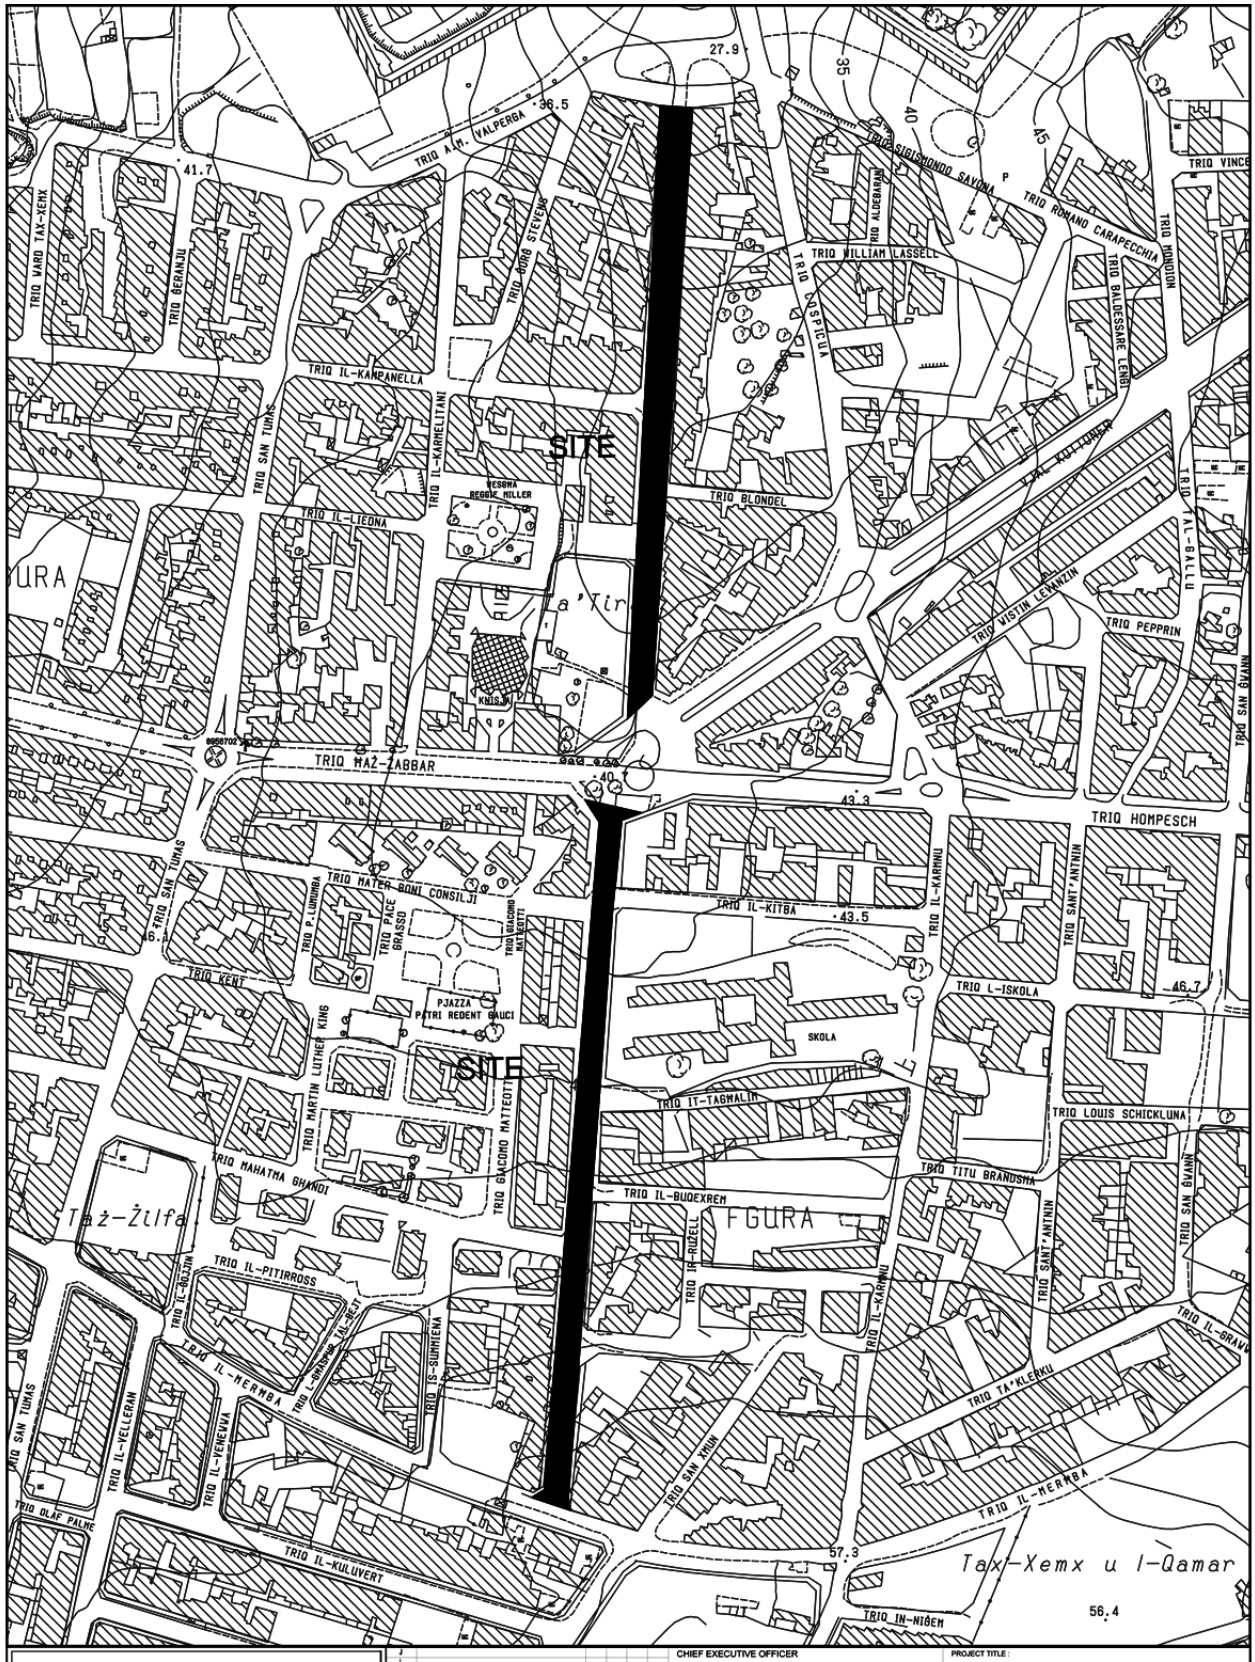

INFRASTRUCTURE MALTA		CHIEF EXECUTIVE OFFICER: Ing. F. Azzopardi	PROJECT TITLE: IL-FGURA	
		ARCHITECT: D.V.	DRAWING TITLE: TRIQ IS-SUR SITE PLAN (Extents of works aren't binding but Indicative)	
		CHECKED BY: L.C.B.	DATE: JULY 2018	FILE No: - / DRAWING No: RD211/18
		DRAWN BY: M.B.	SHEET SIZE: A3	SCALE: 1 : 2500 / REVISION: A / SHEET No: 3
		PROJECT No.: -	P:\Design\Common Area\Traffic Management\2018\Figura\2018 Fgura.dwg	

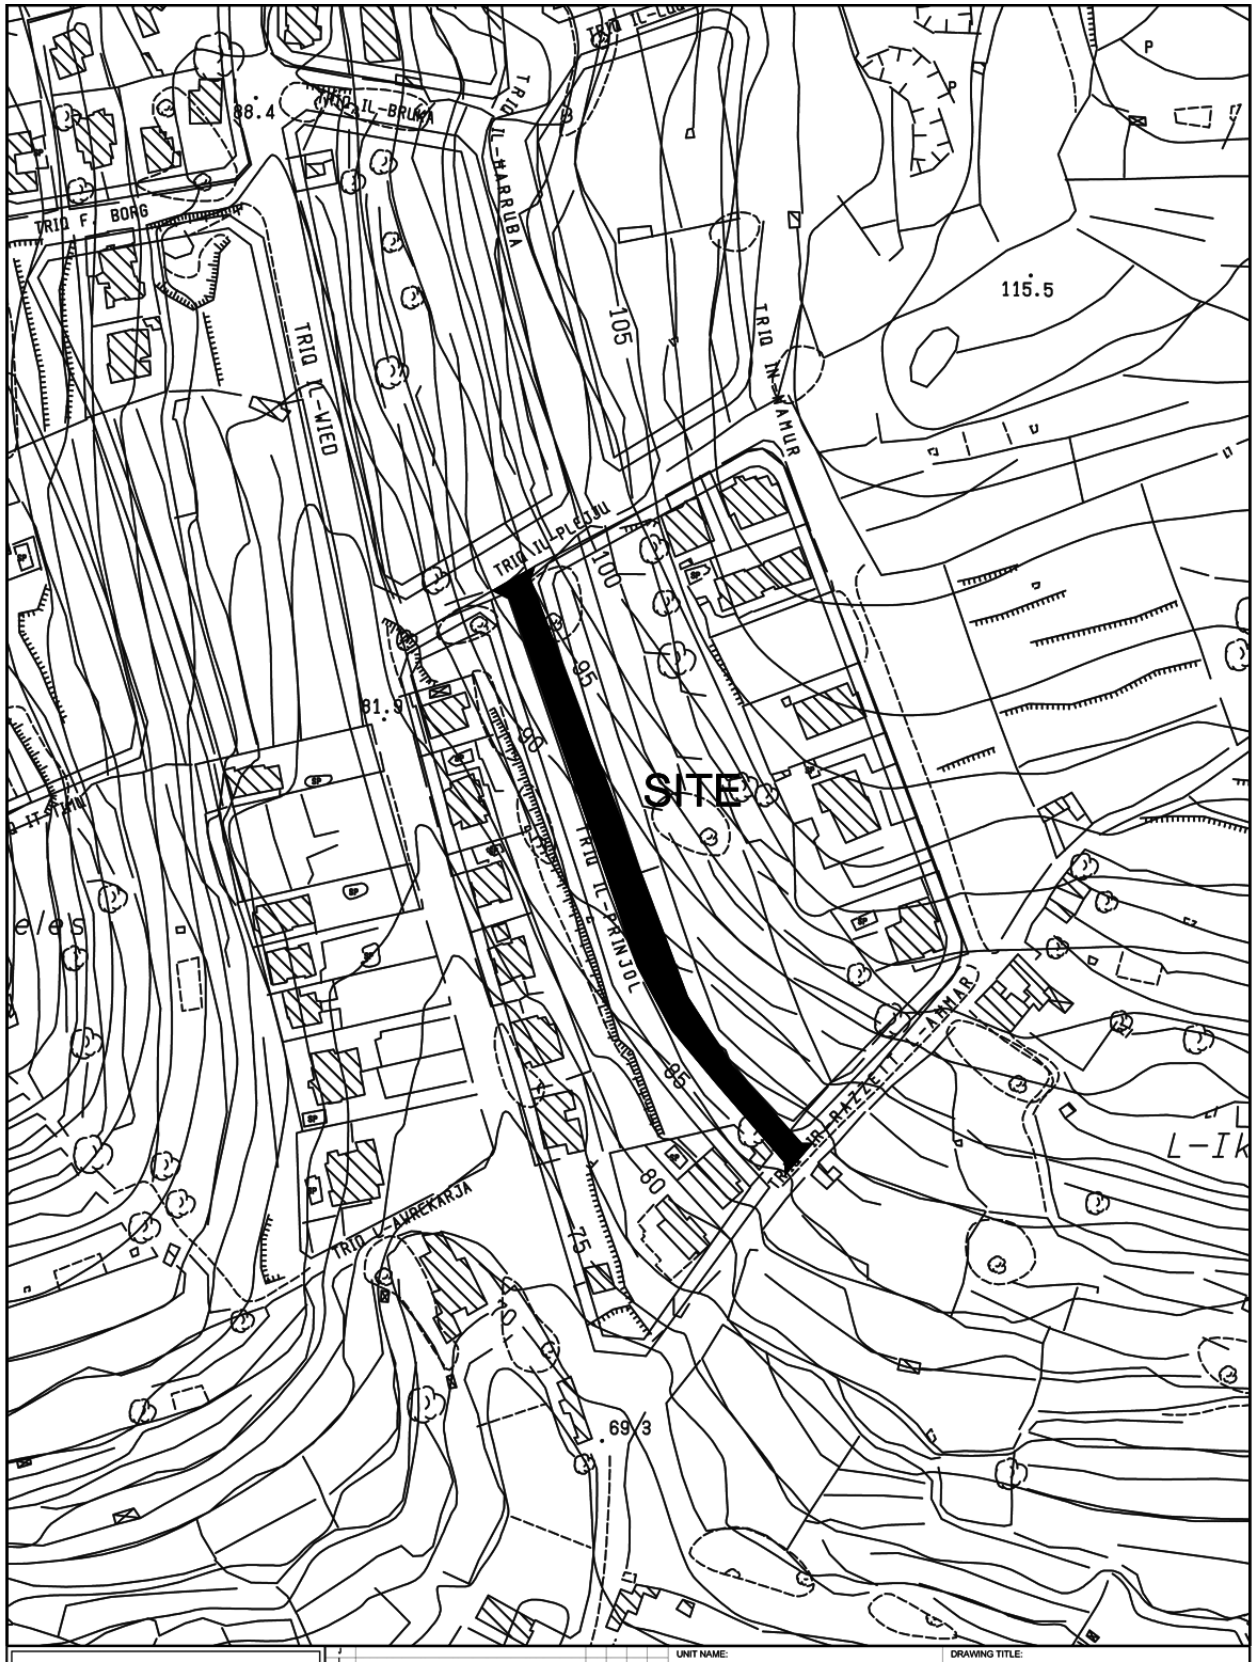


INFRASTRUCTURE MALTA

UNIT NAME: REGIONS	DRAWING TITLE: IKLIN TRIQ IL-PRINJOL (Extents of Works are not binding but indicative)			
HEAD OF UNIT: D.VASSALLO				
PROJECT LEADER: -	DATE: MARCH 2019	FILE NO: -	DRAWING NO: RD222/19	
DRAWN BY: M.B.	SHEET SIZE: A4	SCALE: 1:2500	REVISION: A	PAGE NO: 5


CHIEF EXECUTIVE OFFICER: Ing. Fredrick Azzopardi

N:\Design\Common Area\Traffic Management\2019\iklin.dwg

SITE
INFRASTRUCTURE MALTA
UNIT NAME: REGIONS
HEAD OF UNIT: D.V
PROJECT LEADER: G.G.
DRAWN BY: -
CHIEF EXECUTIVE OFFICER: Ing. Fredrick Azzopardi
COMPUTER PATH:N:\Design\Common Area\Traffic Management\2019\Zurrieq
DRAWING TITLE: ZURRIEQ TRIQ SAN MARTIN SITE PLAN Extends of works aren't binding but indicative
DATE: JULY 2019
FILE NO: -
DRAWING NO: RD281/19
SHEET SIZE: A3
SCALE: 1:2500
REVISION: C
PAGE NO: 7

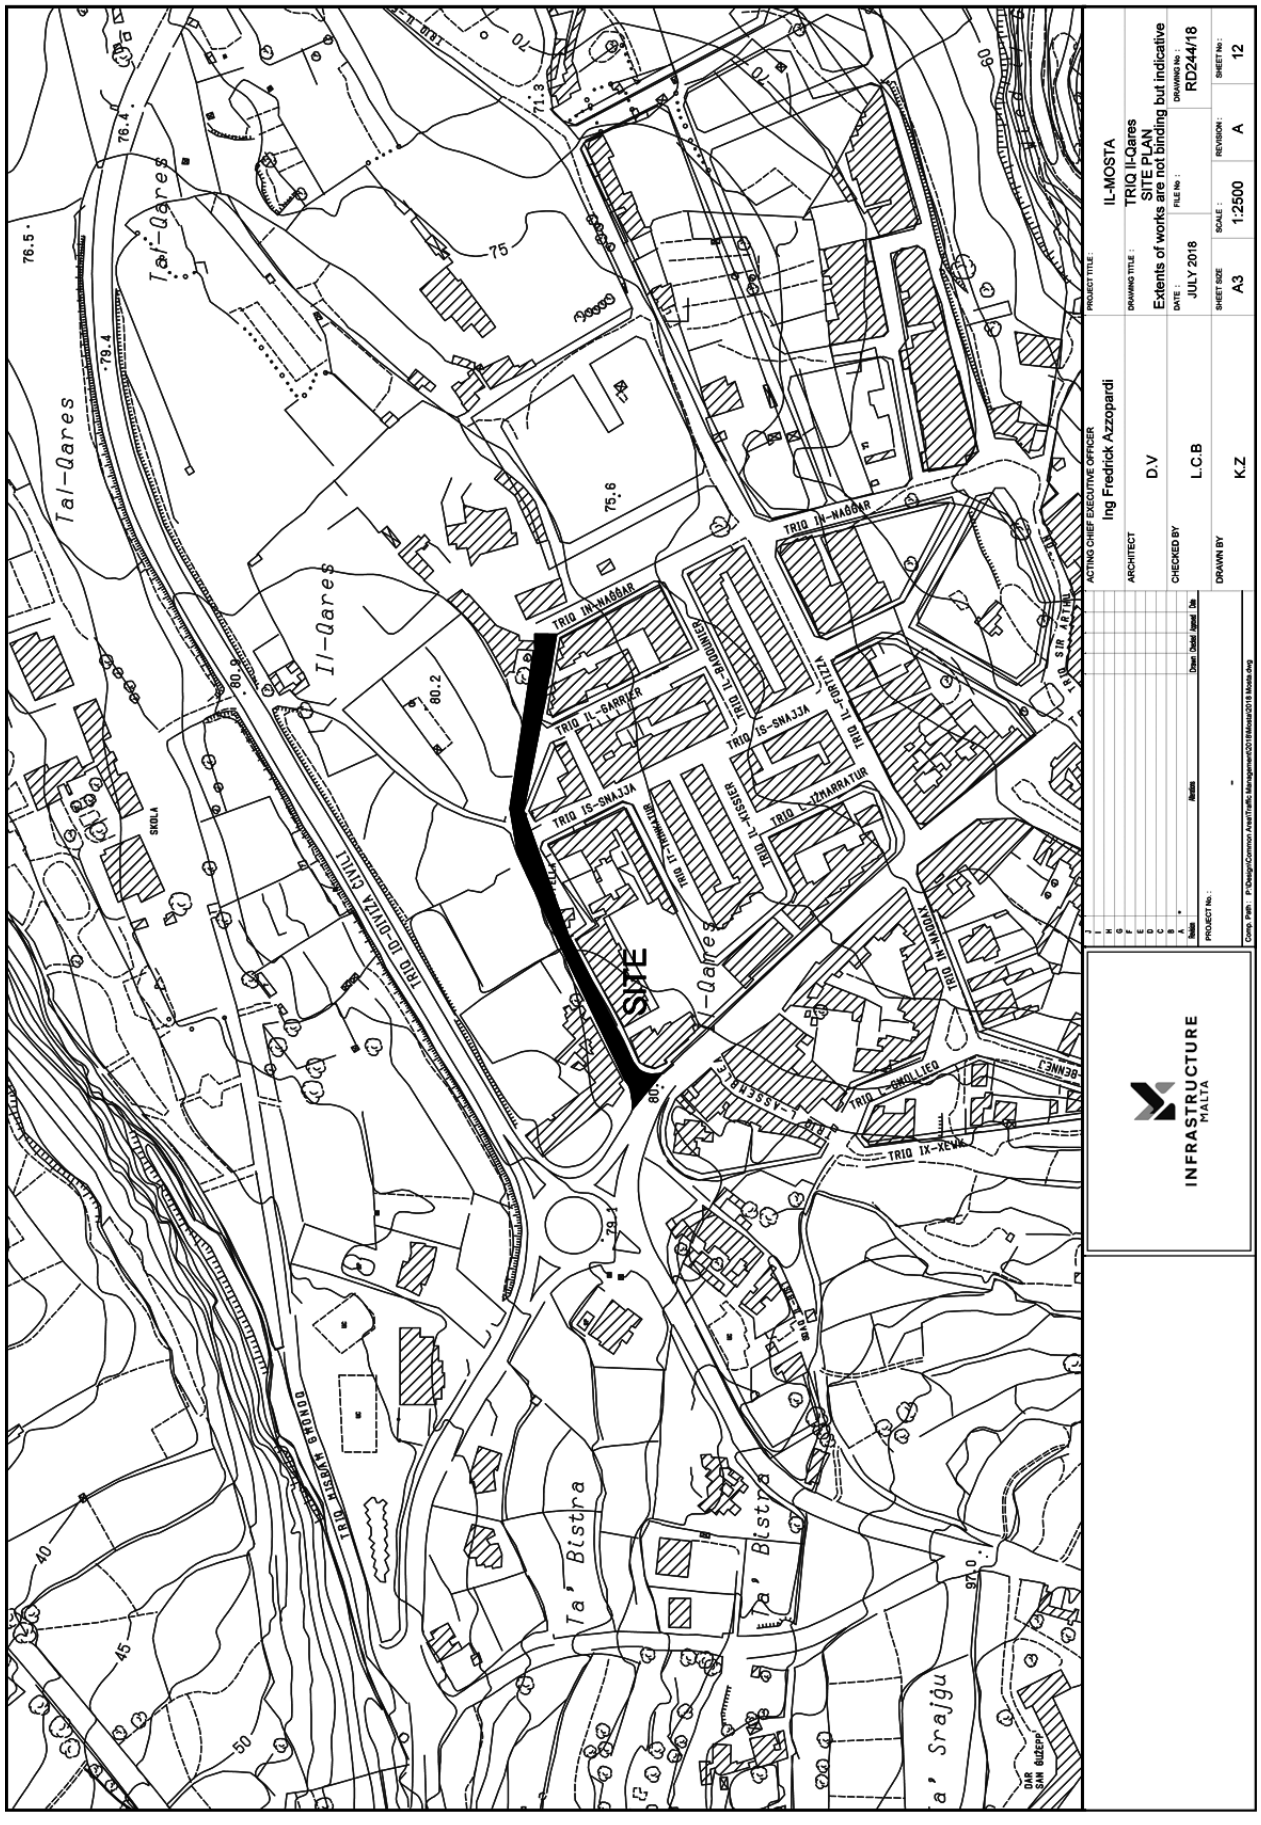
SITE
Tal-Qares
Il-Qares
Ta' Bistra
TRIQ IN-NAGGAR
TRIQ IL-BARRIER
TRIQ IS-SNAJJA
TRIQ IL-GWIEGI
TRIQ IX-XEWK
TRIQ IZ-ZIGZAG
TRIQ IL-KISEB
TRIQ IL-GHASSEL
TRIQ IL-GHOLLIEQ
TRIQ IL-BANDUNIER
TRIQ IL-GHOLLIEQ
TRIQ IZ-ZIGZAG ĠDID
SKOLA
DAR SAN ĠUŻEPP
INFRASTRUCTURE MALTA
ACTING CHIEF EXECUTIVE OFFICER
Ing Fredrick Azzopardi
ARCHITECT D.V
CHECKED BY L.C.B
DRAWN BY K.Z
PROJECT TITLE : IL-MOSTA
DRAWING TITLE : TRIQ Il-Qares
SITE PLAN
Extents of works are not binding but indicative
DATE : JULY 2018
FILE No :
DRAWING No : RD244/18
SHEET SIZE A3
SCALE : 1:2500
REVISION : A
SHEET No : 12
PROJECT No : -


SITE
TRIQ IN-NAGGAR
TRIQ IL-GARRIJA
TRIQ IL-QARES
TRIQ IL-FORTIZZA
TRIQ IL-KOSTITUZZJONI
TRIQ IL-ISPERANZA
TRIQ IX-XEWK
TRIQ IL-BENNEJ
TRIQ IL-KAMMIEN
TRIQ IL-MASSER
TRIQ IZ-ZMARRATUR
TRIQ IL-BANDIERA
TRIQ IT-TRAMUNTANA
TRIQ IN-NAZZARENU
TRIQ IL-GVIDA
TRIQ ID-DIVIZA
TRIQ IL-KAPPELLA
Il-Qares
Ta' Bistra
Ta' Bistra
INFRASTRUCTURE MALTA
ACTING CHIEF EXECUTIVE OFFICER
Ing Fredrick Azzopardi
PROJECT TITLE :
IL-MOSTA
DRAWING TITLE :
TRIQ IS-SNAJJA
SITE PLAN
(Extends of works are not binding but indicative)
ARCHITECT
D.V
DATE :
JULY 2018
FILE No :
DRAWING No :
RD243/18
CHECKED BY
L.C.B
SHEET SIZE
A3
SCALE :
1:2500
REVISION :
A
SHEET No :
11
DRAWN BY
K.Z
PROJECT No :
-

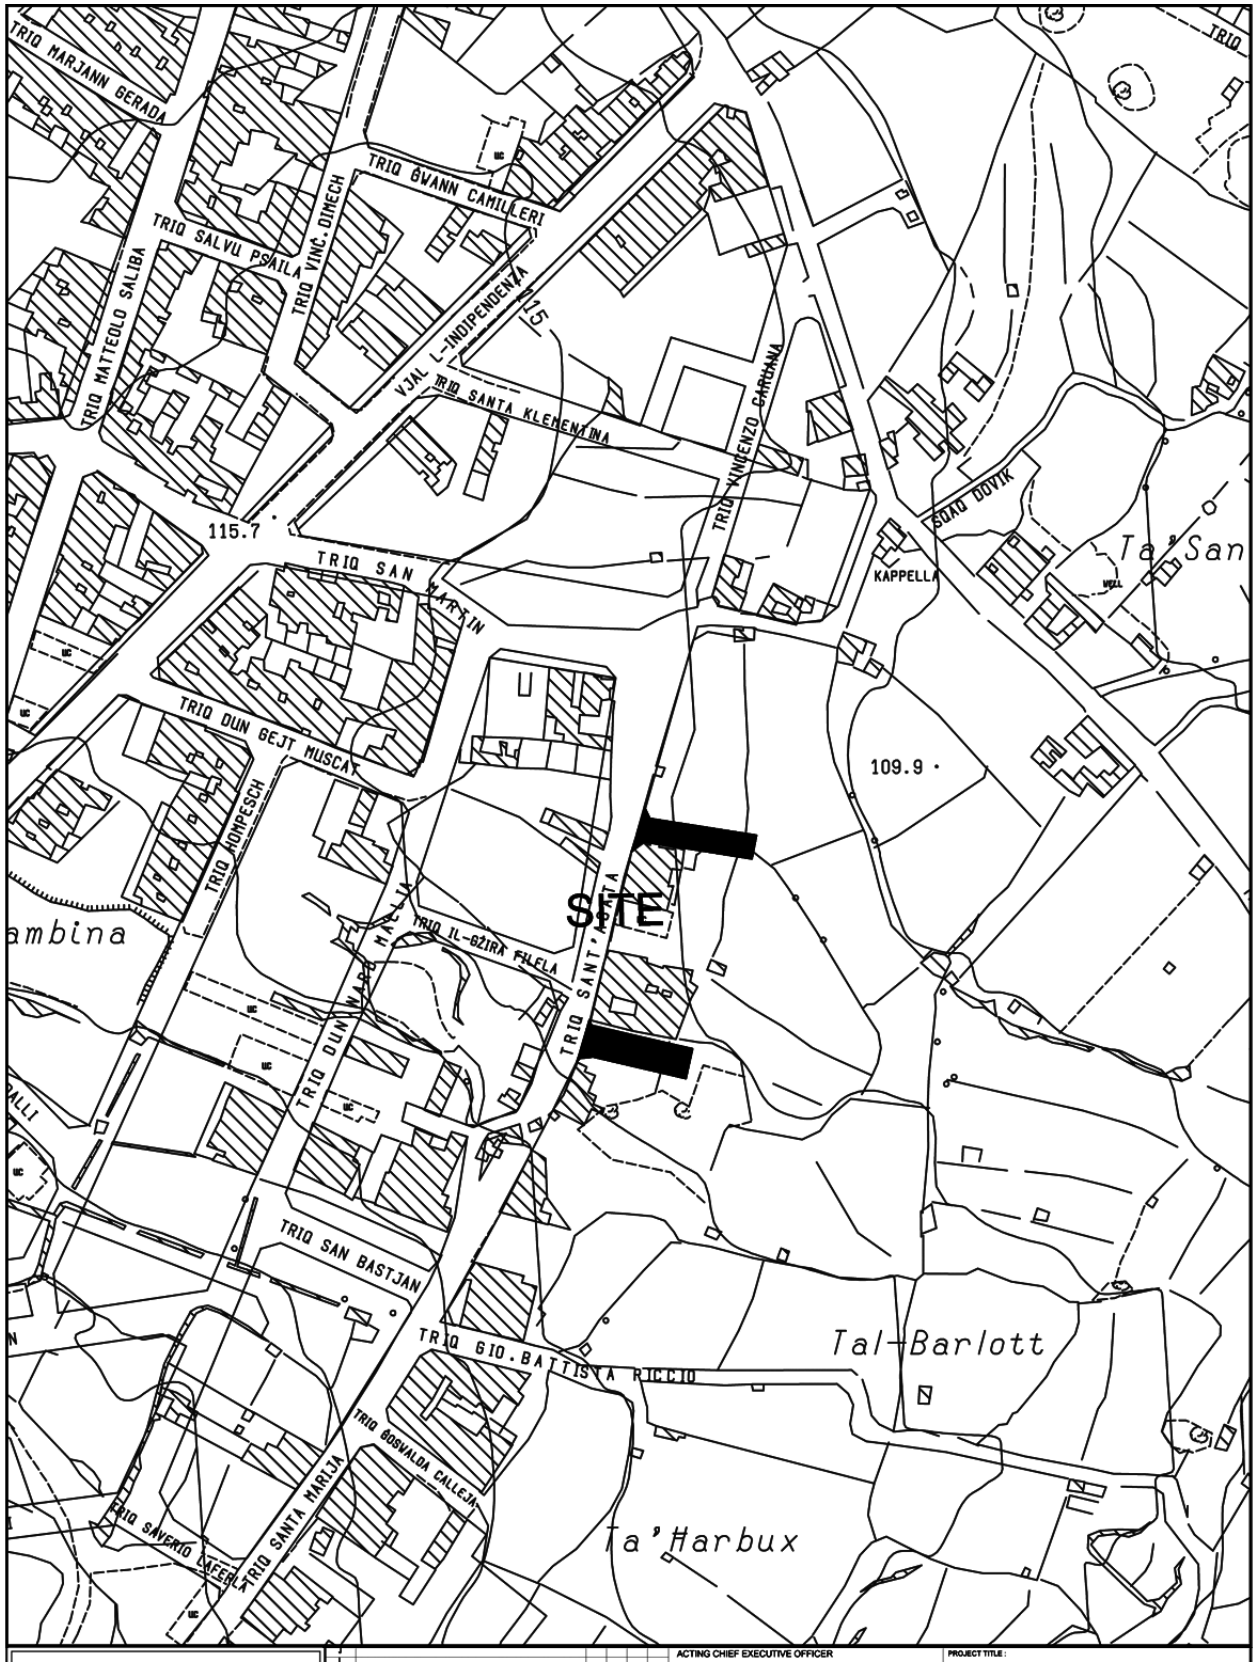


INFRASTRUCTURE MALTA

ACTING CHIEF EXECUTIVE OFFICER: Ing Fredrick Azzopardi	PROJECT TITLE: ZURRIEQ
ARCHITECT: D.V.	DRAWING TITLE: New Street In Triq Sant' Agata 1&2 Site Plan Extents of works are not binding but indicative
CHECKED BY: L.C.B	DATE: July 2018 / FILE No: / DRAWING No: RD 262/18
DRAWN BY: K.Z	SHEET SIZE: A4 / SCALE: 1:2500 / REVISION: A / SHEET No: 3

PROJECT No.: -

Comp. Path: P:\Design\Common Area\Traffic Management\2018\Zurrieq\Zurrieq 2018.DWG

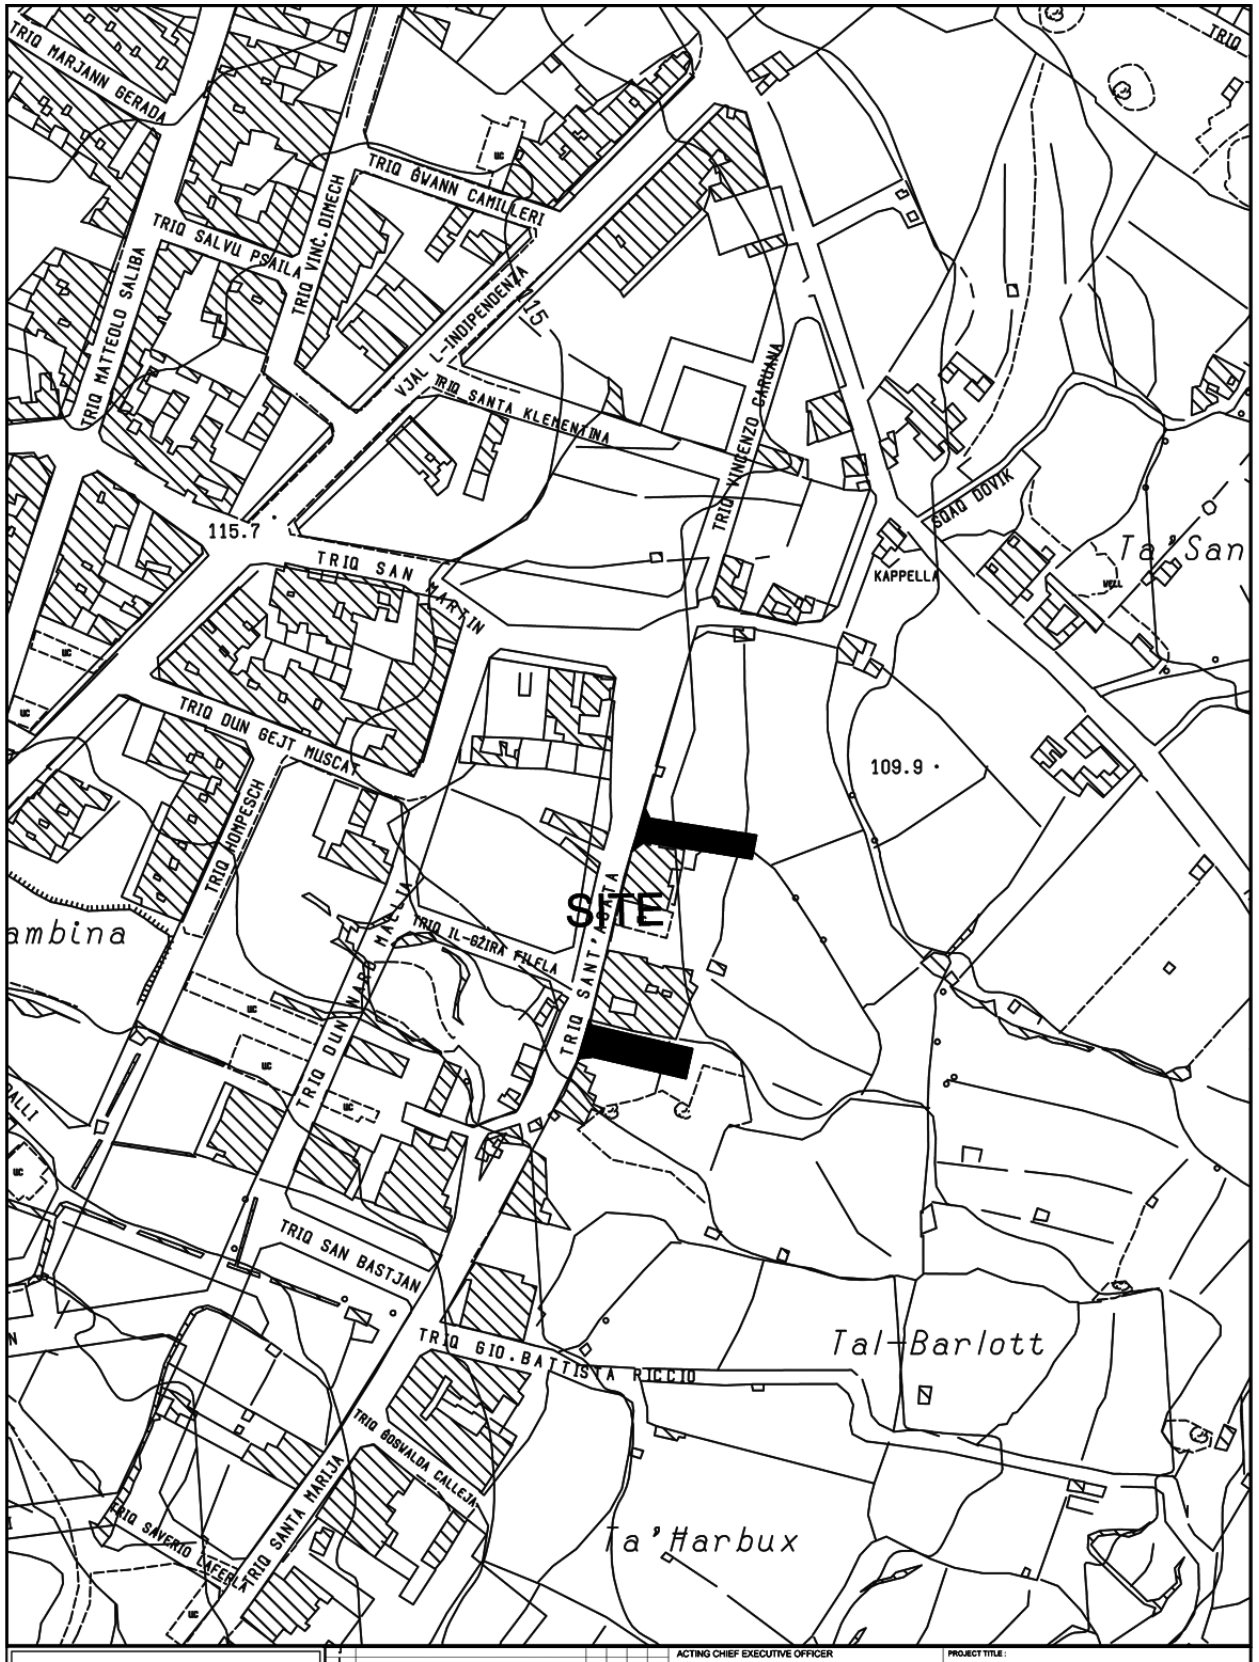

INFRASTRUCTURE MALTA

ACTING CHIEF EXECUTIVE OFFICER: Ing Fredrick Azzopardi			PROJECT TITLE: ZURRIEQ		
ARCHITECT: D.V.			DRAWING TITLE: New Street In Triq Sant' Agata 1&2 Site Plan Extents of works are not binding but indicative		
CHECKED BY: L.C.B			DATE: July 2018	FILE No:	DRAWING No: RD 262/18
DRAWN BY: K.Z	SHEET SIZE: A4	SCALE: 1:2500	REVISION: A	SHEET No: 3	

PROJECT No.: -

Comp. Path: P:\Design\Common Area\Traffic Management\2018\Zurrieq\Zurrieq 2018.DWG

SITE
INFRASTRUCTURE MALTA
PROJECT TITLE :
TAS-SLIEMA
ACTING CHIEF EXECUTIVE OFFICER
Ing Fredrick Azzopardi
ARCHITECT
D.V.
CHECKED BY
L.C.B.
DRAWN BY
M.B.
DRAWING TITLE :
TRIQ MANWEL DIMECH SITE PLAN
(Extends of works aren't binding but indicative)
DATE :
JULY 2018
FILE No :
-
DRAWING No :
RD256/18
SHEET SIZE
A3
SCALE :
1 : 2500
REVISION :
SHEET No :
1
PROJECT No. :
-
Comp. Path : P:\Design\Common Area\Traffic Management\2019\Slima\Slima 2018.dwg